


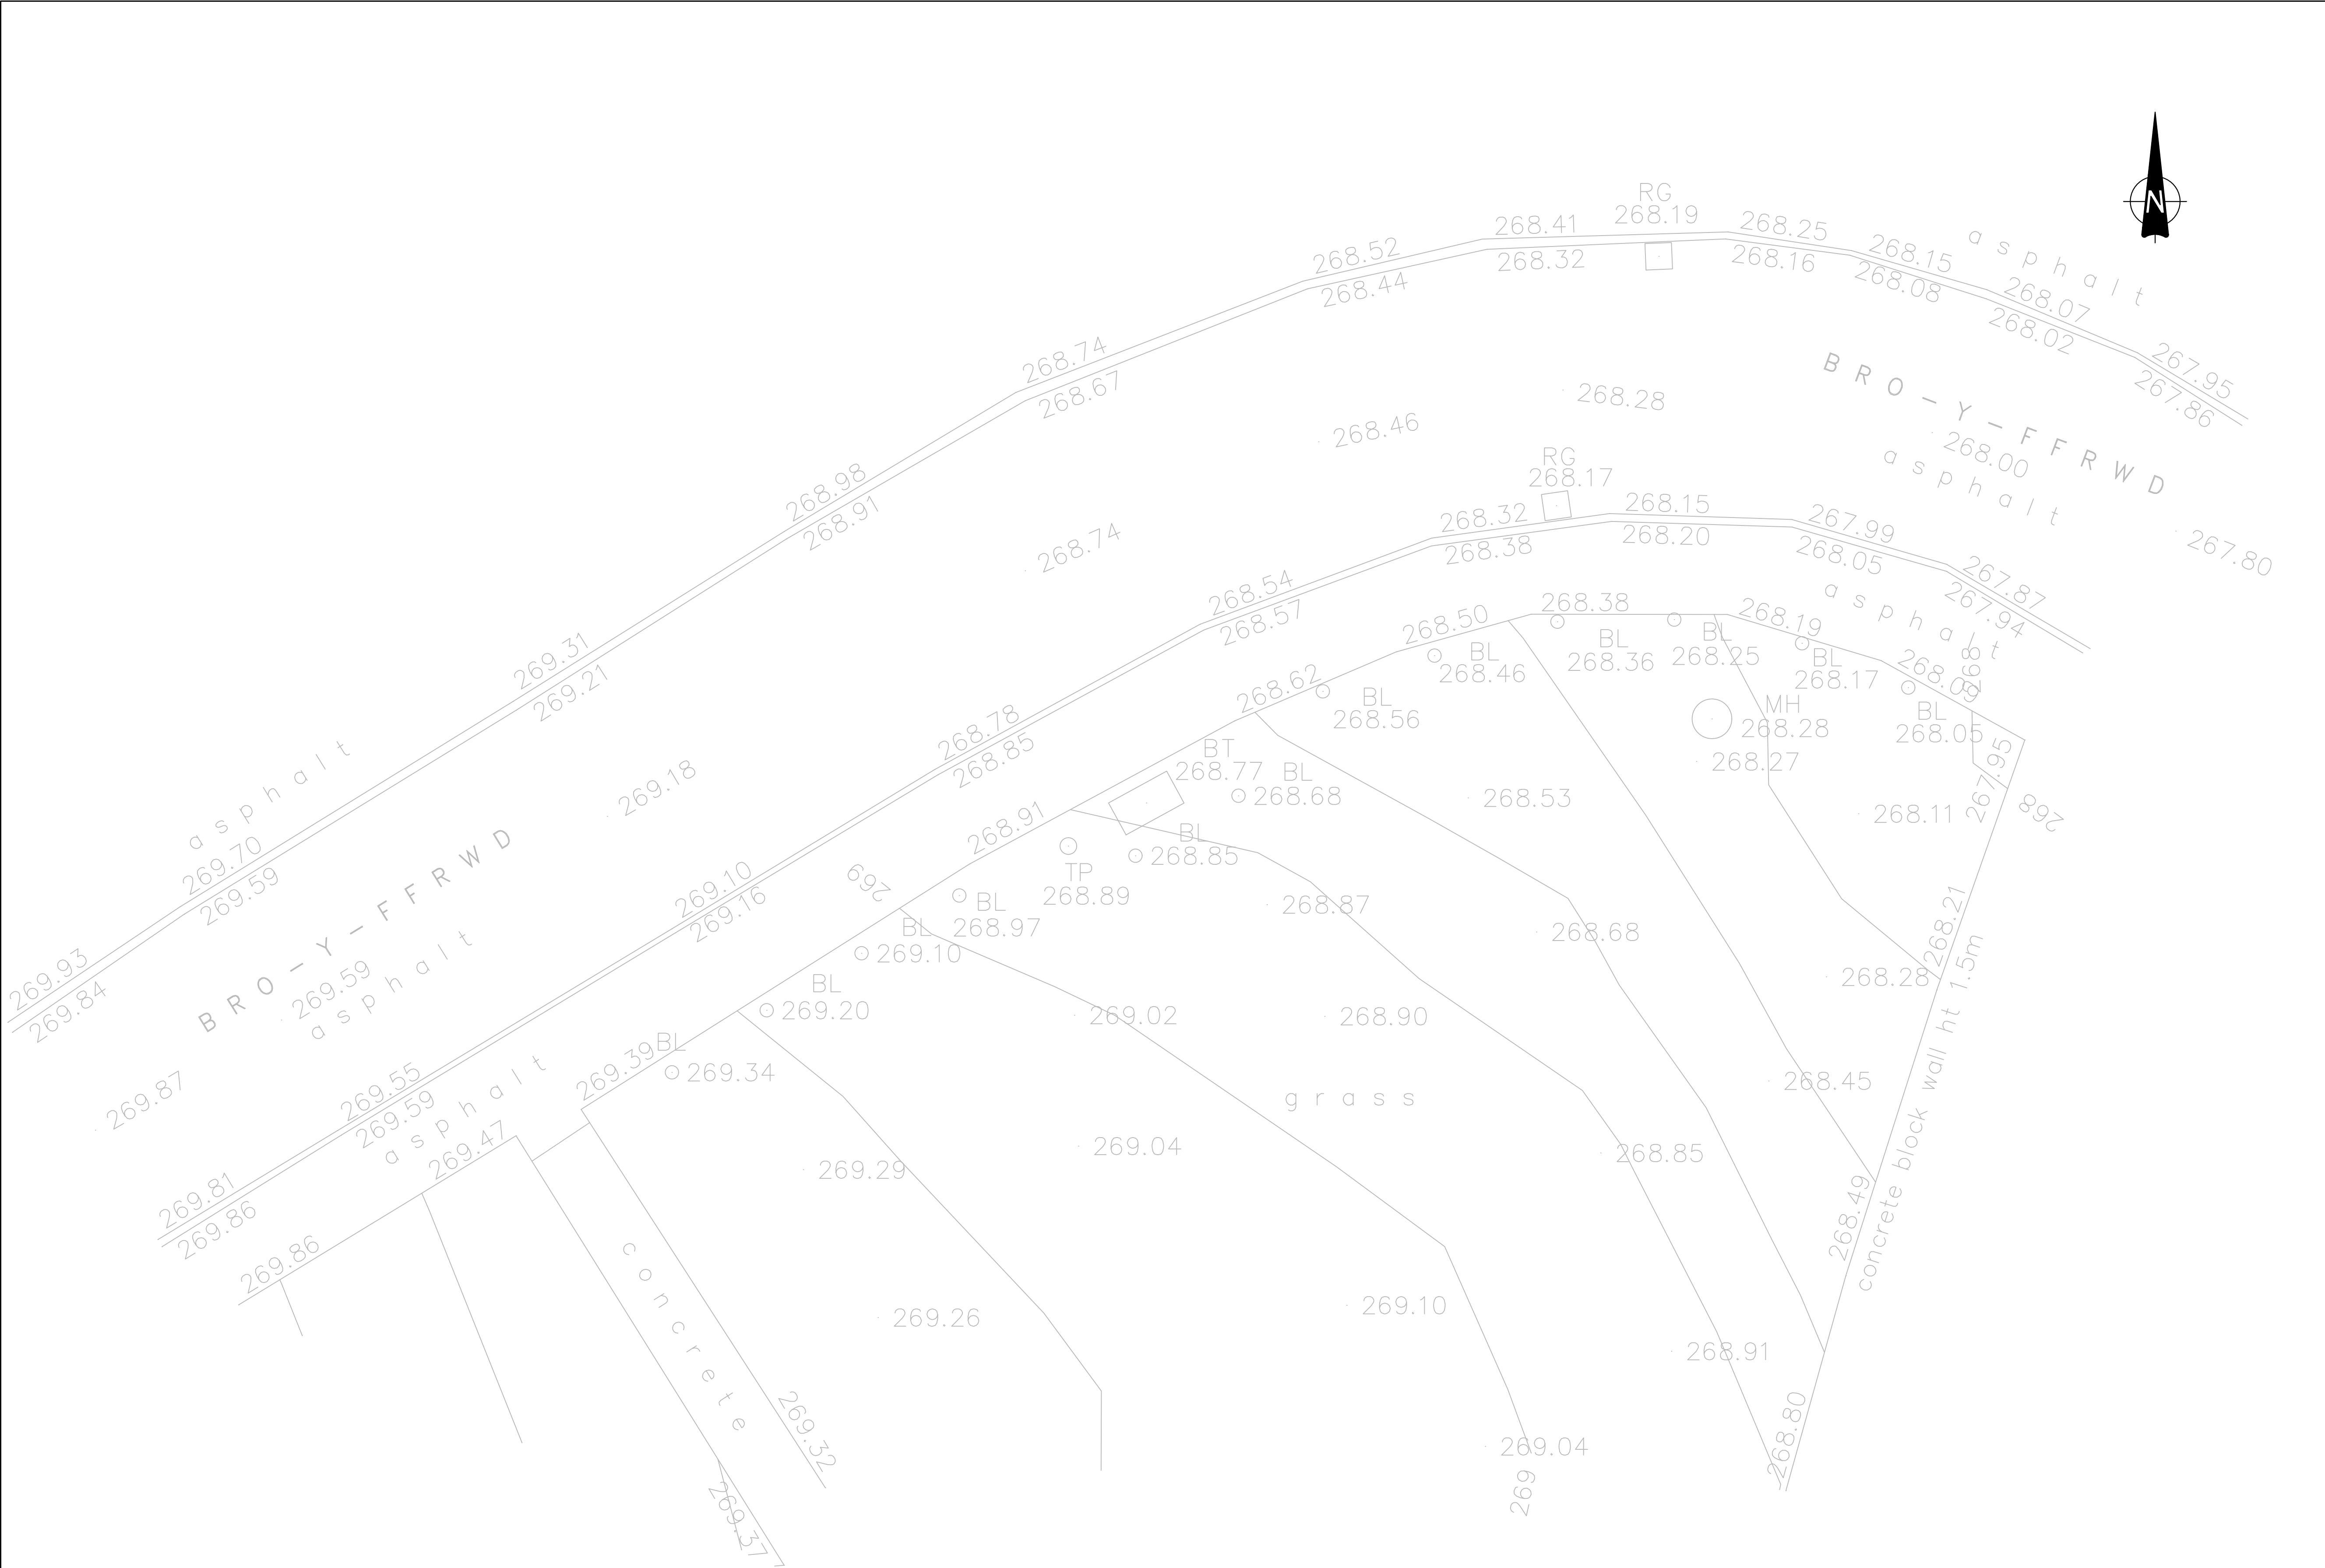

GENERAL NOTES:

- 1. THIS DRAWING IS TO BE READ IN CONJUNCTION WITH ALL RELEVANT ARCHITECTS AND ENGINEERS DRAWINGS AND SPECIFICATIONS.
- 2. DO NOT SCALE THIS DRAWING. ANY AMBIGUITIES, OMISSIONS AND ERRORS ON DRAWINGS SHALL BE BROUGHT TO THE ENGINEERS ATTENTION IMMEDIATELY. ALL DIMENSIONS MUST BE CHECKED / VERIFIED ON SITE.
- 3. ALL DIMENSIONS ARE IN METRES UNLESS NOTED OTHERWISE.
- 4. FOR GENERAL NOTES REFER TO DRAWING.

P01	INITIAL ISSUE	03/10/19	MPC	JC
Rev:	Description:	Date:	By:	Chkd:

Unit 3, Cwrt-y-Parc, Earlswood Road, Cardiff, CF14 5GH
029 2068 0500
cardiff@curtins.com
www.curtins.com

Civils & Structures • Transport Planning • Environmental • Infrastructure • Geotechnical • Conservation & Heritage • Principal Designer
Birmingham • Bristol • Cambridge • Cardiff • Douglas • Dublin • Edinburgh • Glasgow • Kentish • Leeds • Liverpool • London • Manchester • Nottingham

Status:ISSUED FOR PLANNING

D1

Project:CAR PARKING
MERTHYR VALLEY HOMES

Dwg Title:CAR PARKING AT
BRO-Y-FFRWYD
EXISTING SITE PLAN

Size:	Date:	Drawn By:	Designed By:	Checked By:			
A1	03/10/19	MPC	MPC	JC			
Scale: 1:50 @ A1, 1:100 @A3							
Project No:	Originator:	Volume:	Level:	Type:	Role:	Category / Number:	Rev:
71807 - CUR - 00 - XX - DR - C - 02000 - P01							

