
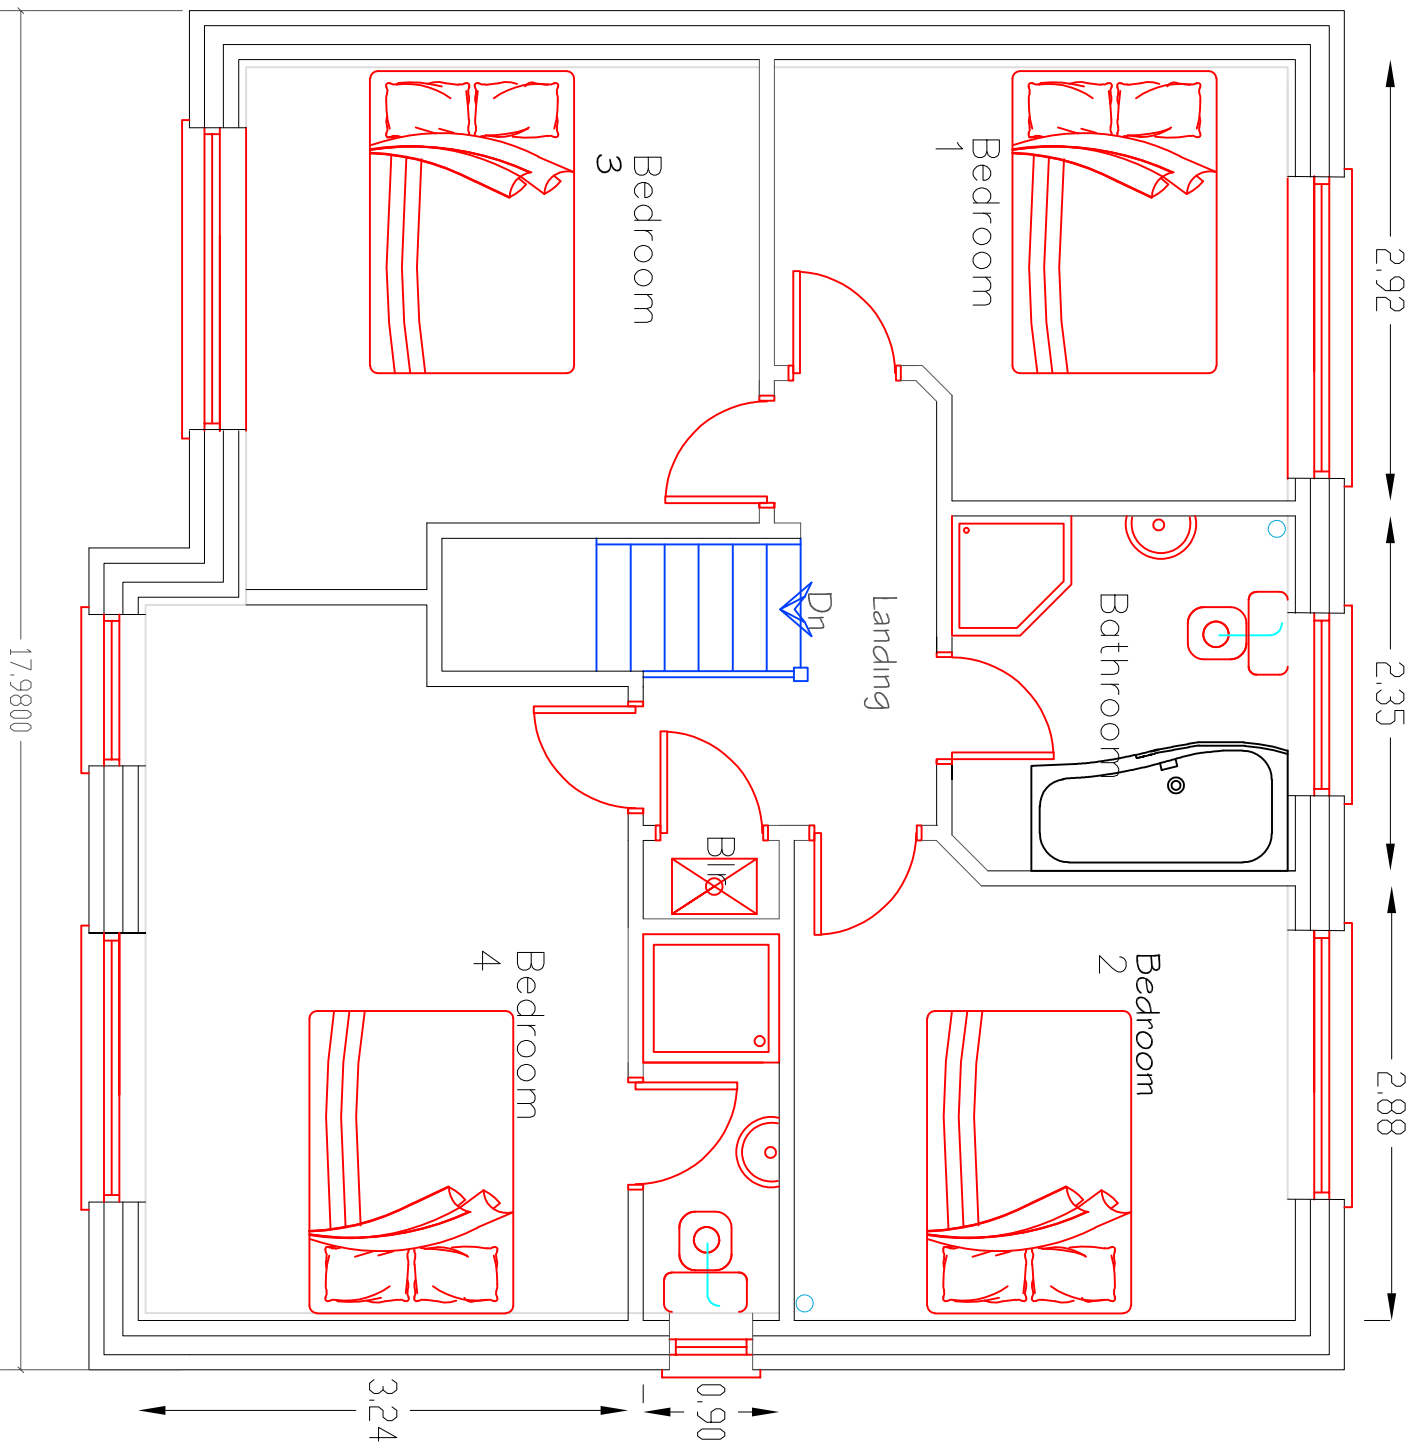
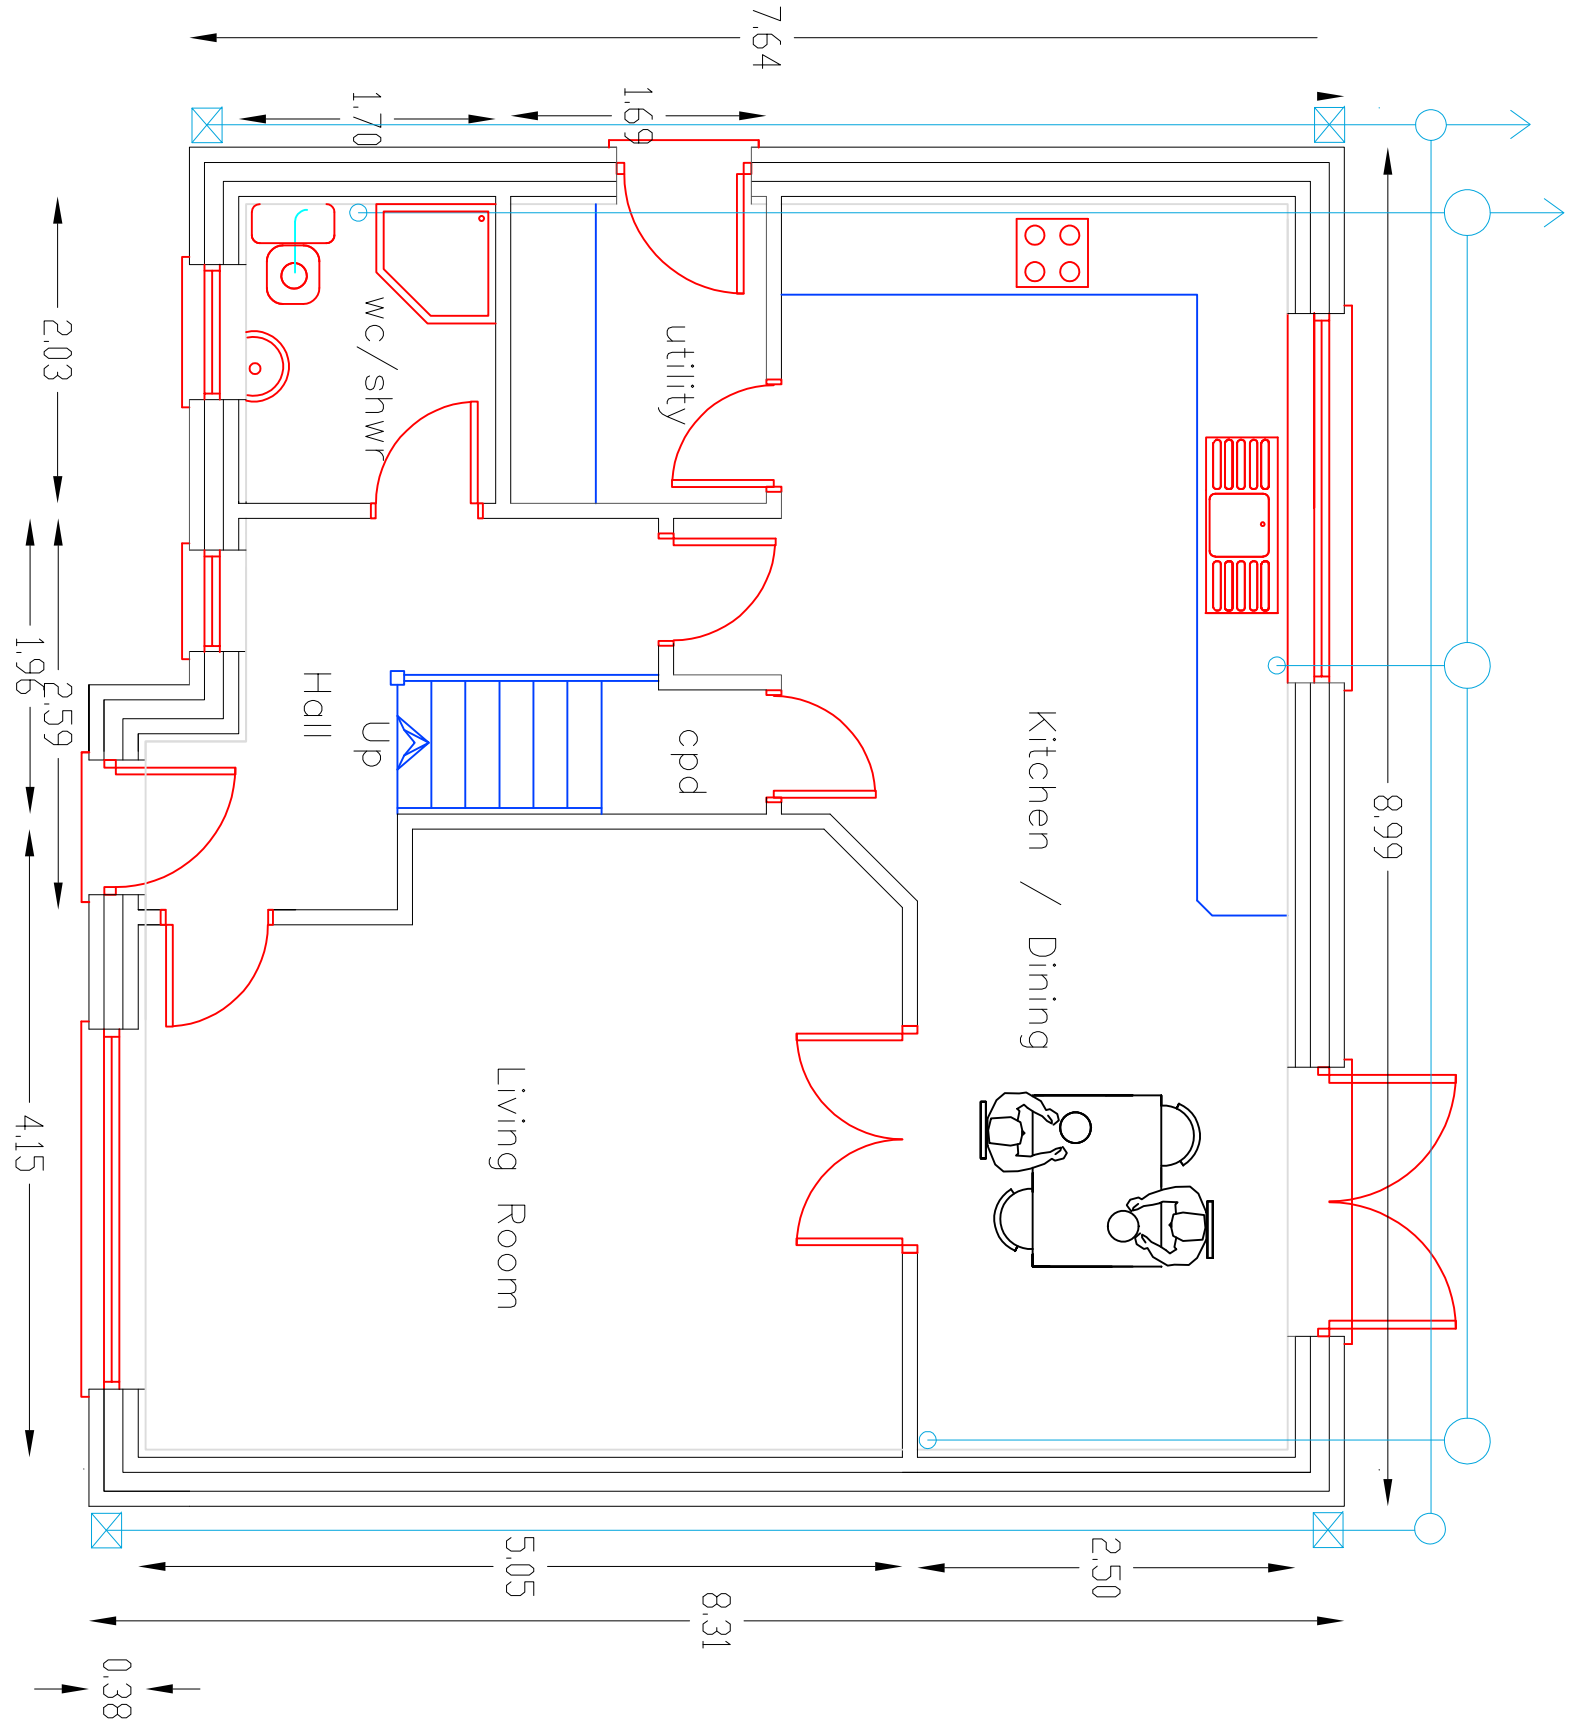
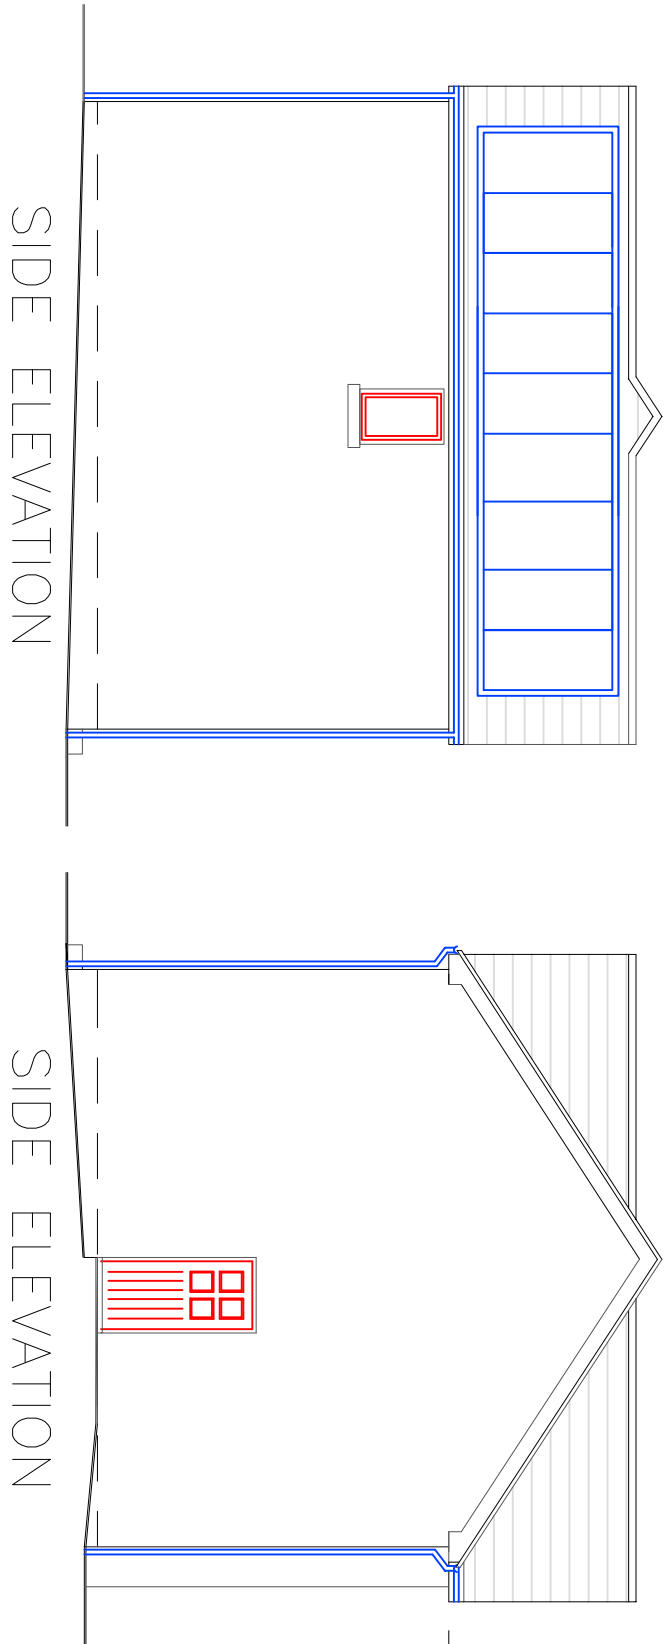


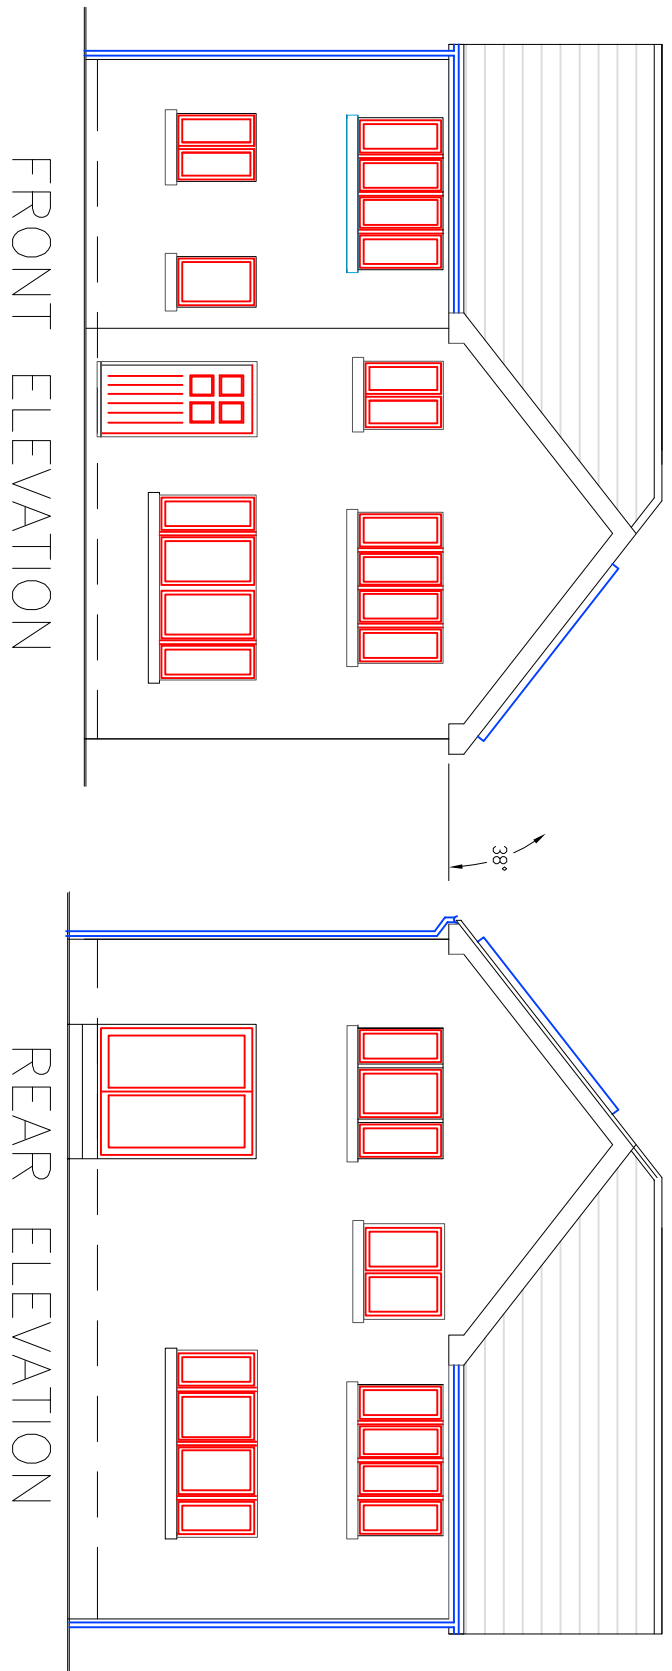

GROUND FLOOR PLAN

FIRST FLOOR PLAN

<u>Utopia Design</u> <i>Architectural Services</i> Building Planning Application Support Paul Thomas: BSc (Hons) Tel: 01685 559230 Mob: 07908 725065			
Issued Only for Purpose Indicated			
Drawing Status: FOR PLANNING PURPOSES ONLY			
Client	Site Address		
Phil Booth	Land Adjacent to 6, Creceth Grove Merthyr Tydfil CF48 1JY		
Project	Proposed 4 Bedroom Detached Dwelling		
Drawn by PT	Date 12.05.2020	Scale 1:50 1:100	
Title	Proposed Plans and Elevations		
Paper		Dwg No	
A2		P & C CRIC 03	