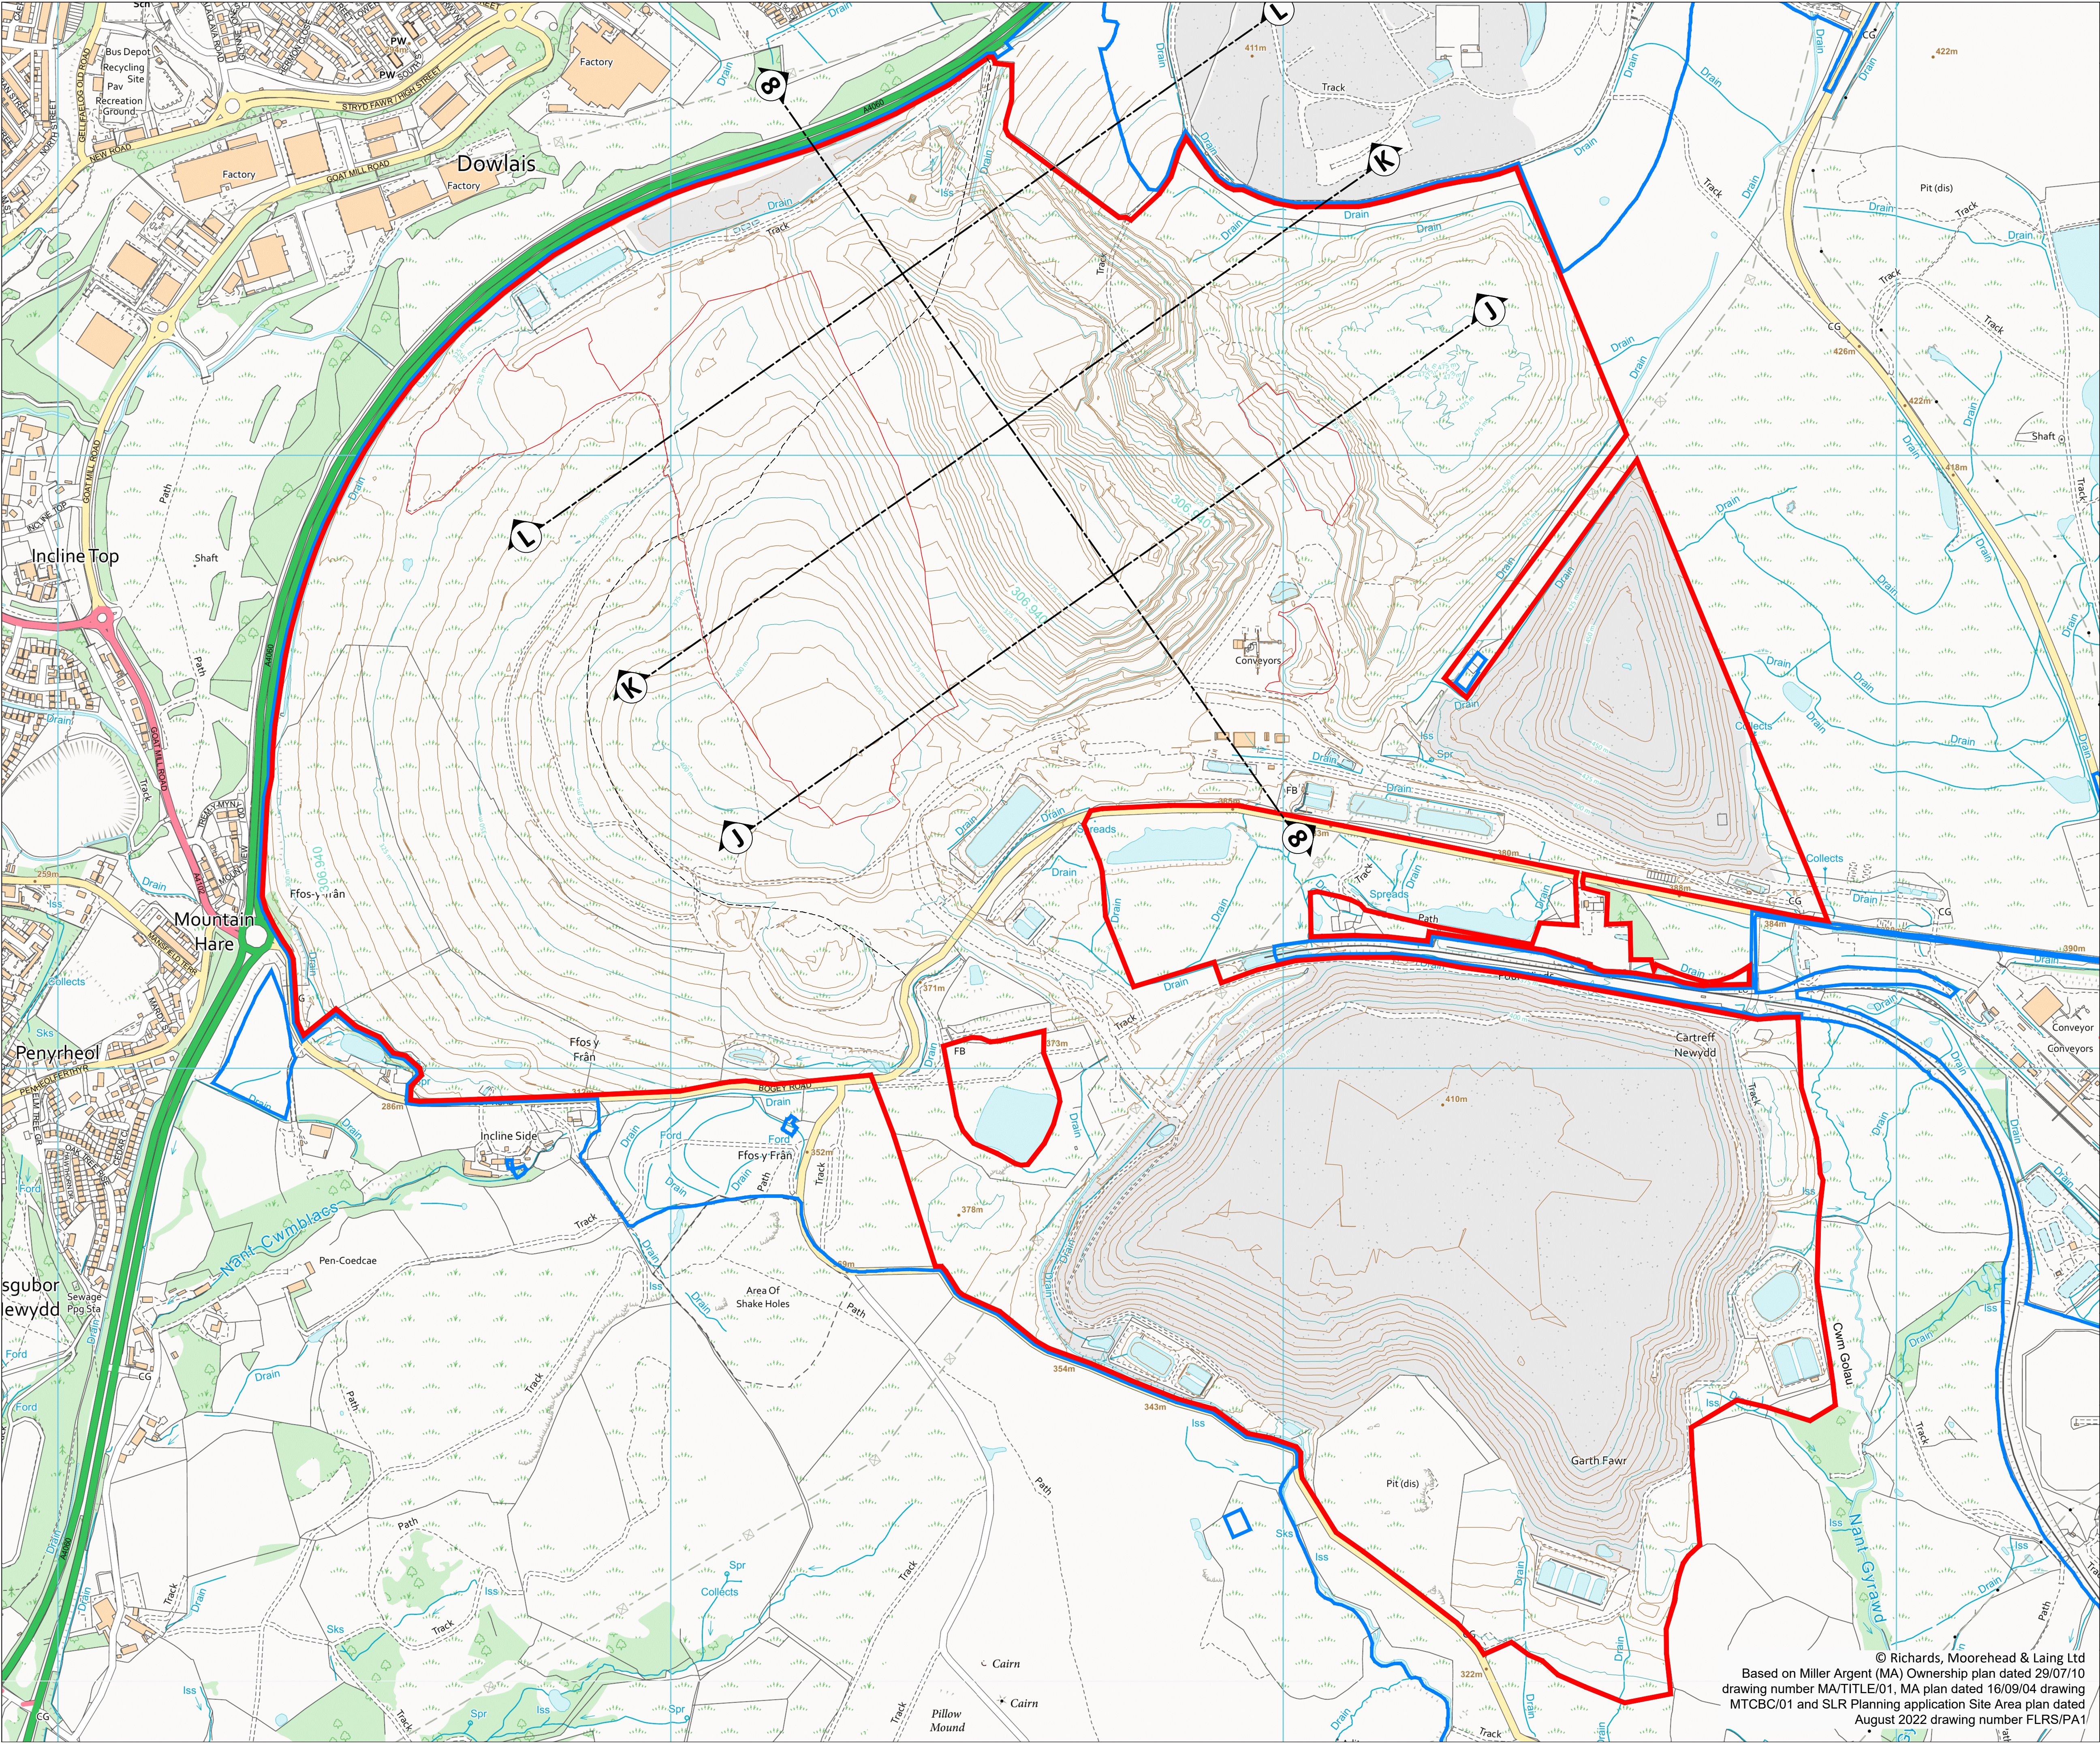


- Eglurhad / Key:
- Site Boundary
 - Land in Ownership or Control of the Applicant

02	23/01/2025	Issued for Planning	RhE	RS LJ	JS
01	15/01/2025	Issued for Planning	RhE	RS LJ	JS
Cywl. Rev.	Dyddiad Date	Disgrifiad Description	Gan By	Gwiriwyd Checked	Cymer. Appro.

Cleient / Client:

MERTHYR (SOUTH WALES) LTD

Enw project / Project name:
FFOS-Y-FRAN
FINAL RESTORATION STRATEGY

Teitl lluniad / Drawing title:
Figure 1.2 - Site Plan

Darparwyd gan / Prepared by:



1 Llys Clwyd, Cwrt Y Dderwen, Ffordd Celyn, Ruthin, Denbighshire, LL15 1NU
Rhif Ffôn/Fax: +44 (0)1824 705366, Ffôn/Fax: +44 (0)1824 705550
e-bost/e-mail: rml@rmlconsult.com, Gwefan/Website: www.rmlconsult.com

Graddfa / Scale (A1): 1:5,000 @ A1	Dyddiad / Date: Jan 2025	Darlunwyd gan: Drawn by: RhE
Rhif lluniad / Drawing number: 3274-RML-DR-L-52		Gwiriwyd gan: Checked by: JS
		Cywiad: Revision: 02

© Richards, Moorehead & Laing Ltd
Based on Miller Argent (MA) Ownership plan dated 29/07/10
drawing number MA/TITLE/01, MA plan dated 16/09/04 drawing
MTCBC/01 and SLR Planning application Site Area plan dated
August 2022 drawing number FLRS/PA1