




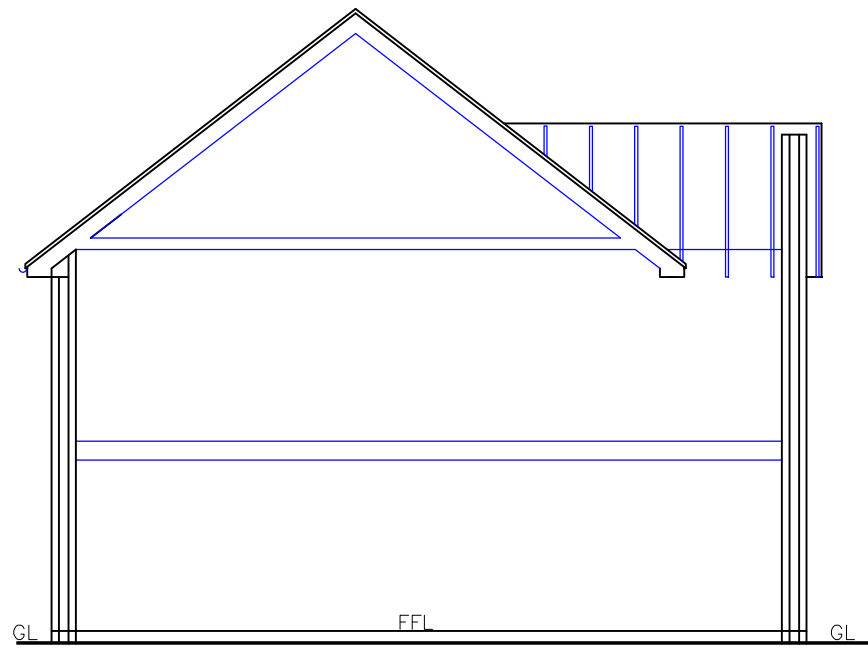

Proposed Section
1:100

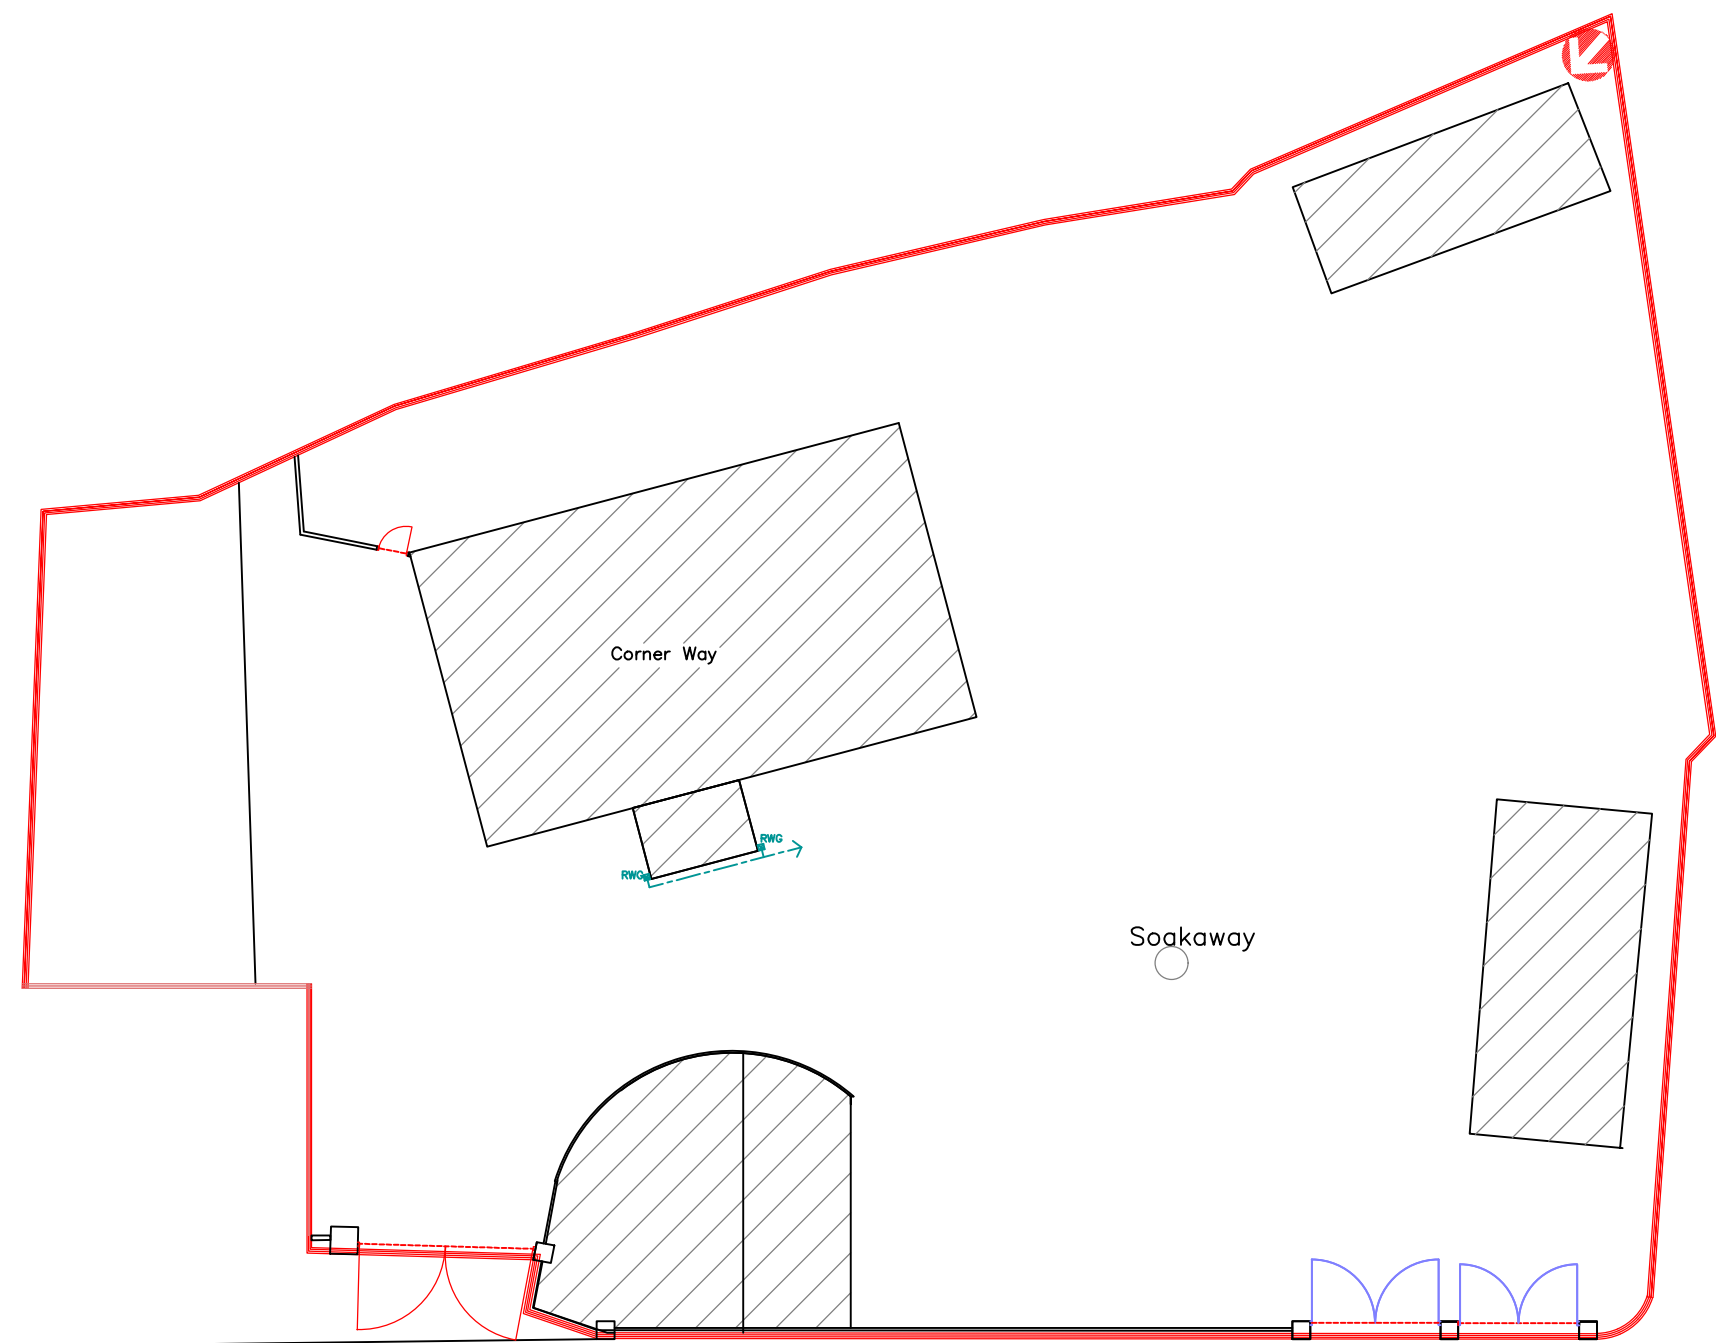

Existing Site Plan

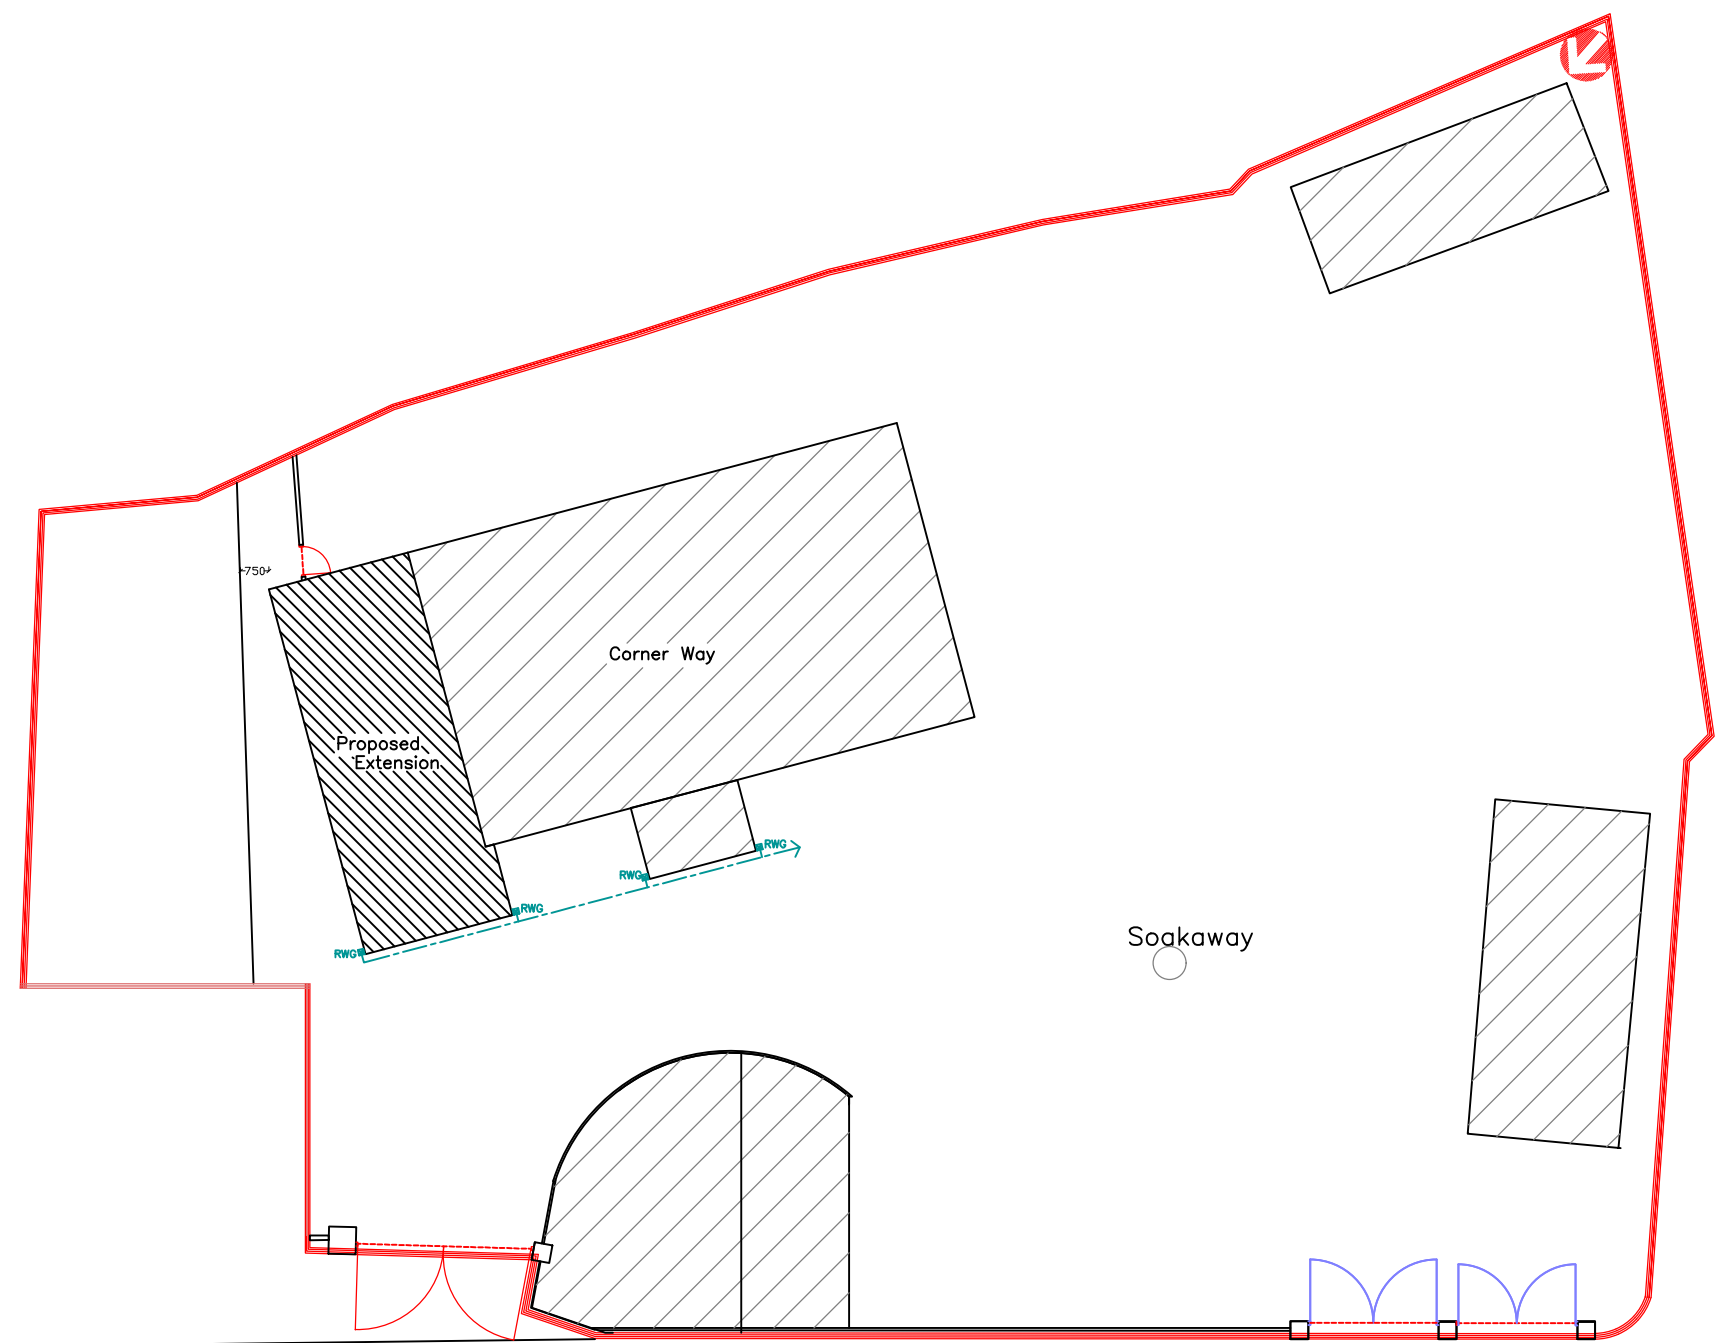

Proposed Site Plan

			
Utopia Design Architectural Services			
Building Planning Application Support Paul Thomas: BSc (Hons) Tel: 01685 559230. Mob: 07908 725065			
Issued Only for Purpose Indicated			
Drawing Status: FOR PLANNING/BUILD CONTROL PURPOSES ONLY			
Address		Corner Ways Clare Street Merthyr Tydfil CF47 0YN	
Project		Proposed Two Storey Side Extension	
Drawn by	Paper	Date	
PT	A2	16.11.2021	
Title	Scale		
Existing & Proposed Plans, Section		1:100	
		1:200	
		Drwg No	
		CORNER WAY EXT 02	