


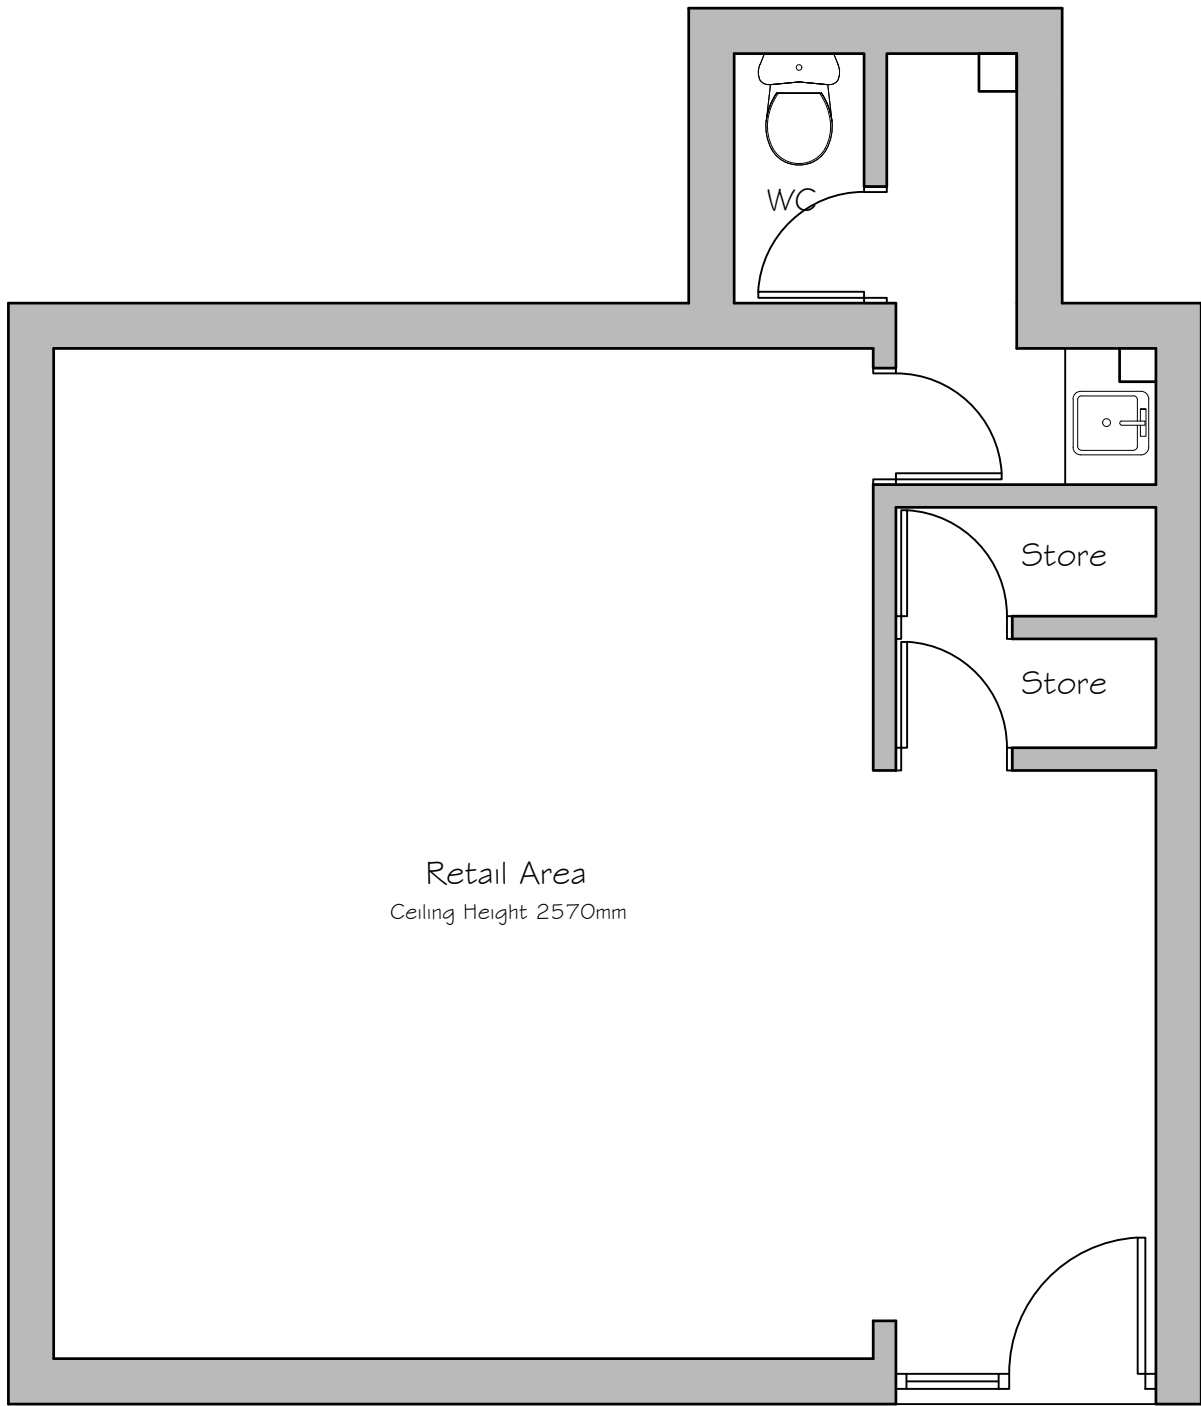

Existing Floor Plan

Tecta Associates Ltd Tel: - 07765800405 E-mail: info@tecta-associates.co.uk	Title: Ex William Hill Office Existing Floor Plans Poplar Way, Gurnos Estate, Merthyr Tydfil, CF47 9AT		Date: Jan 2024	Scale: 1:50 (At A3)
	Client: Merthyr Valleys Homes 22 Lansbury Road, Gellideg, Merthyr Tydfil, CF48 1HA		Number: TAL24/07/01	