
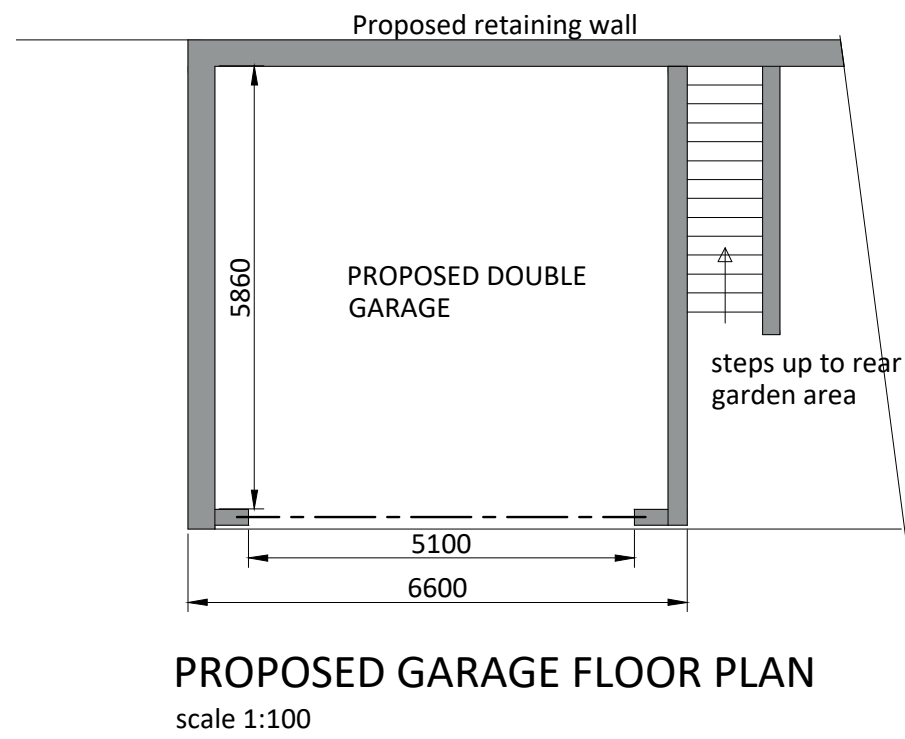
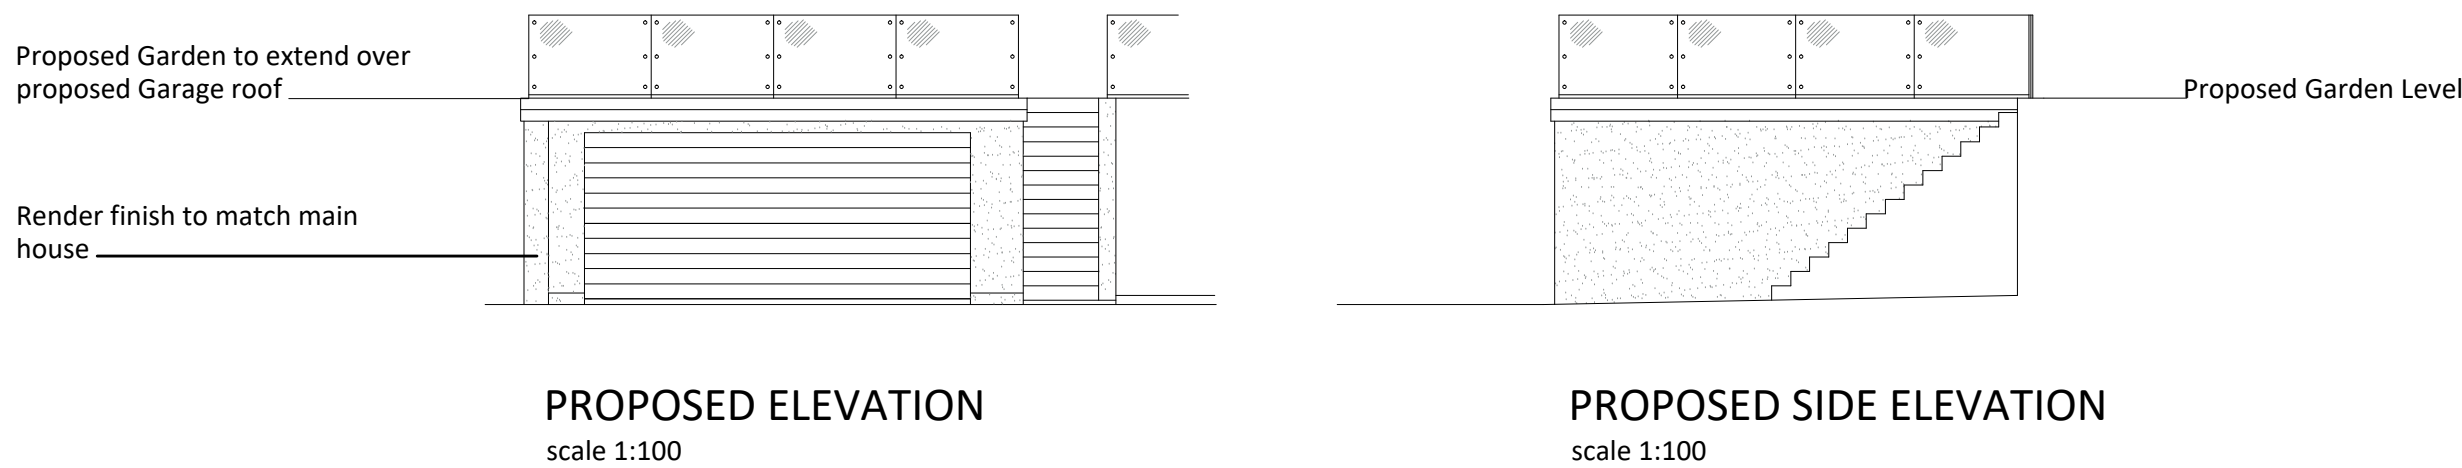
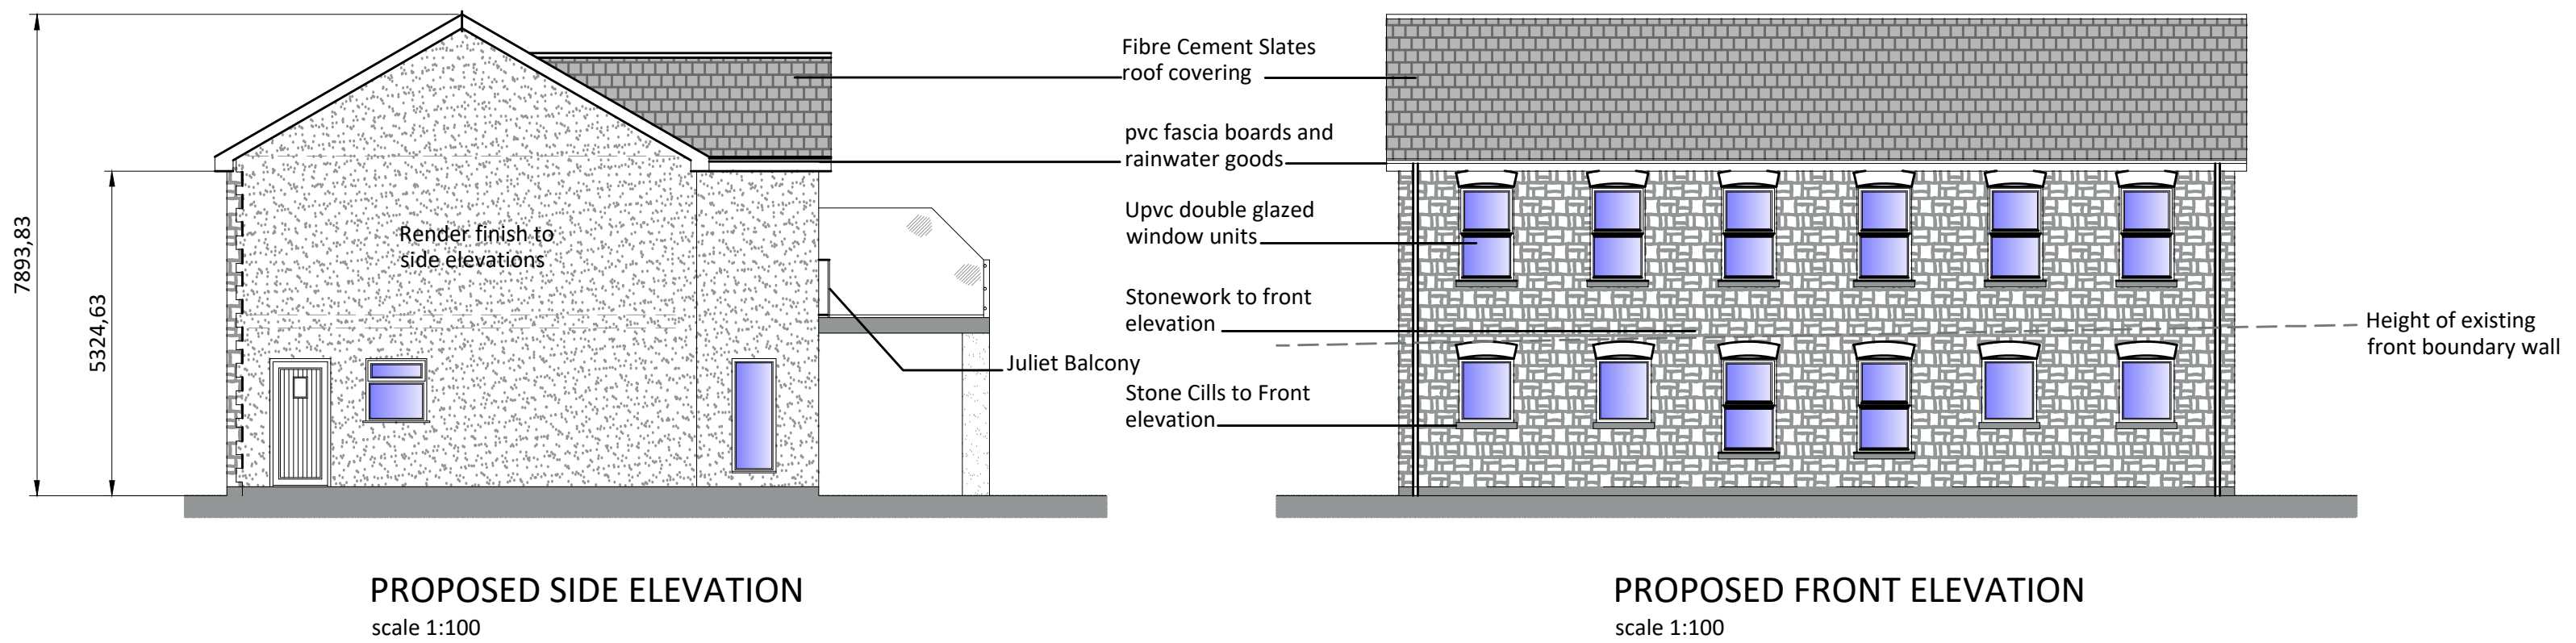
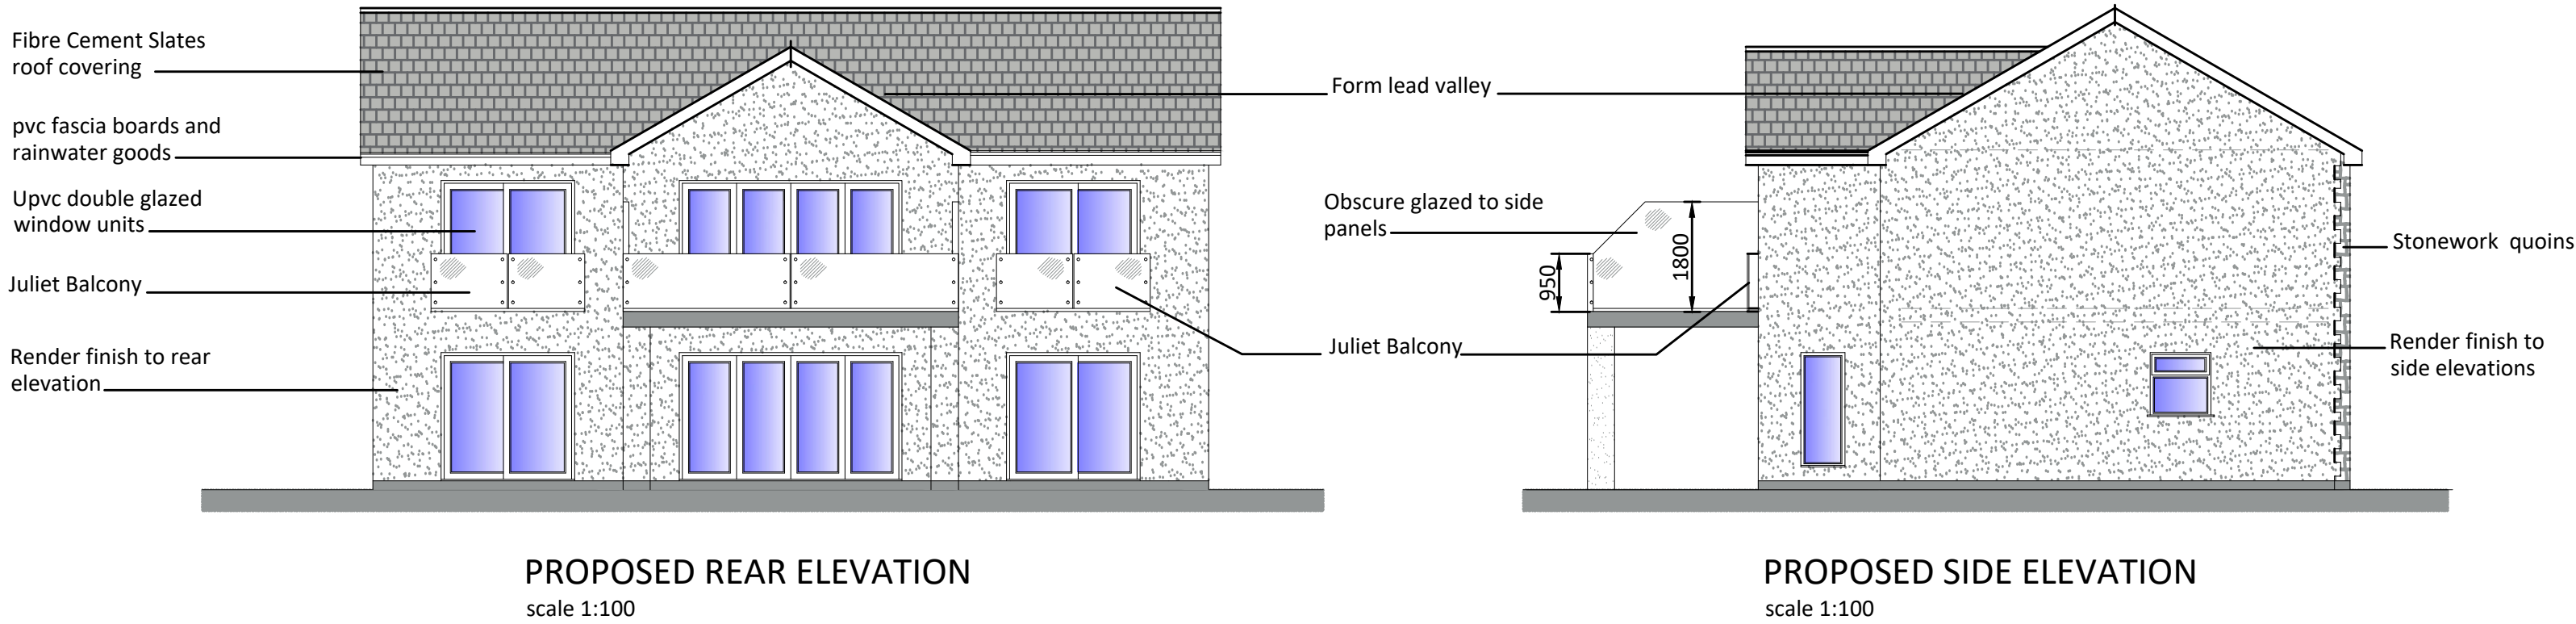
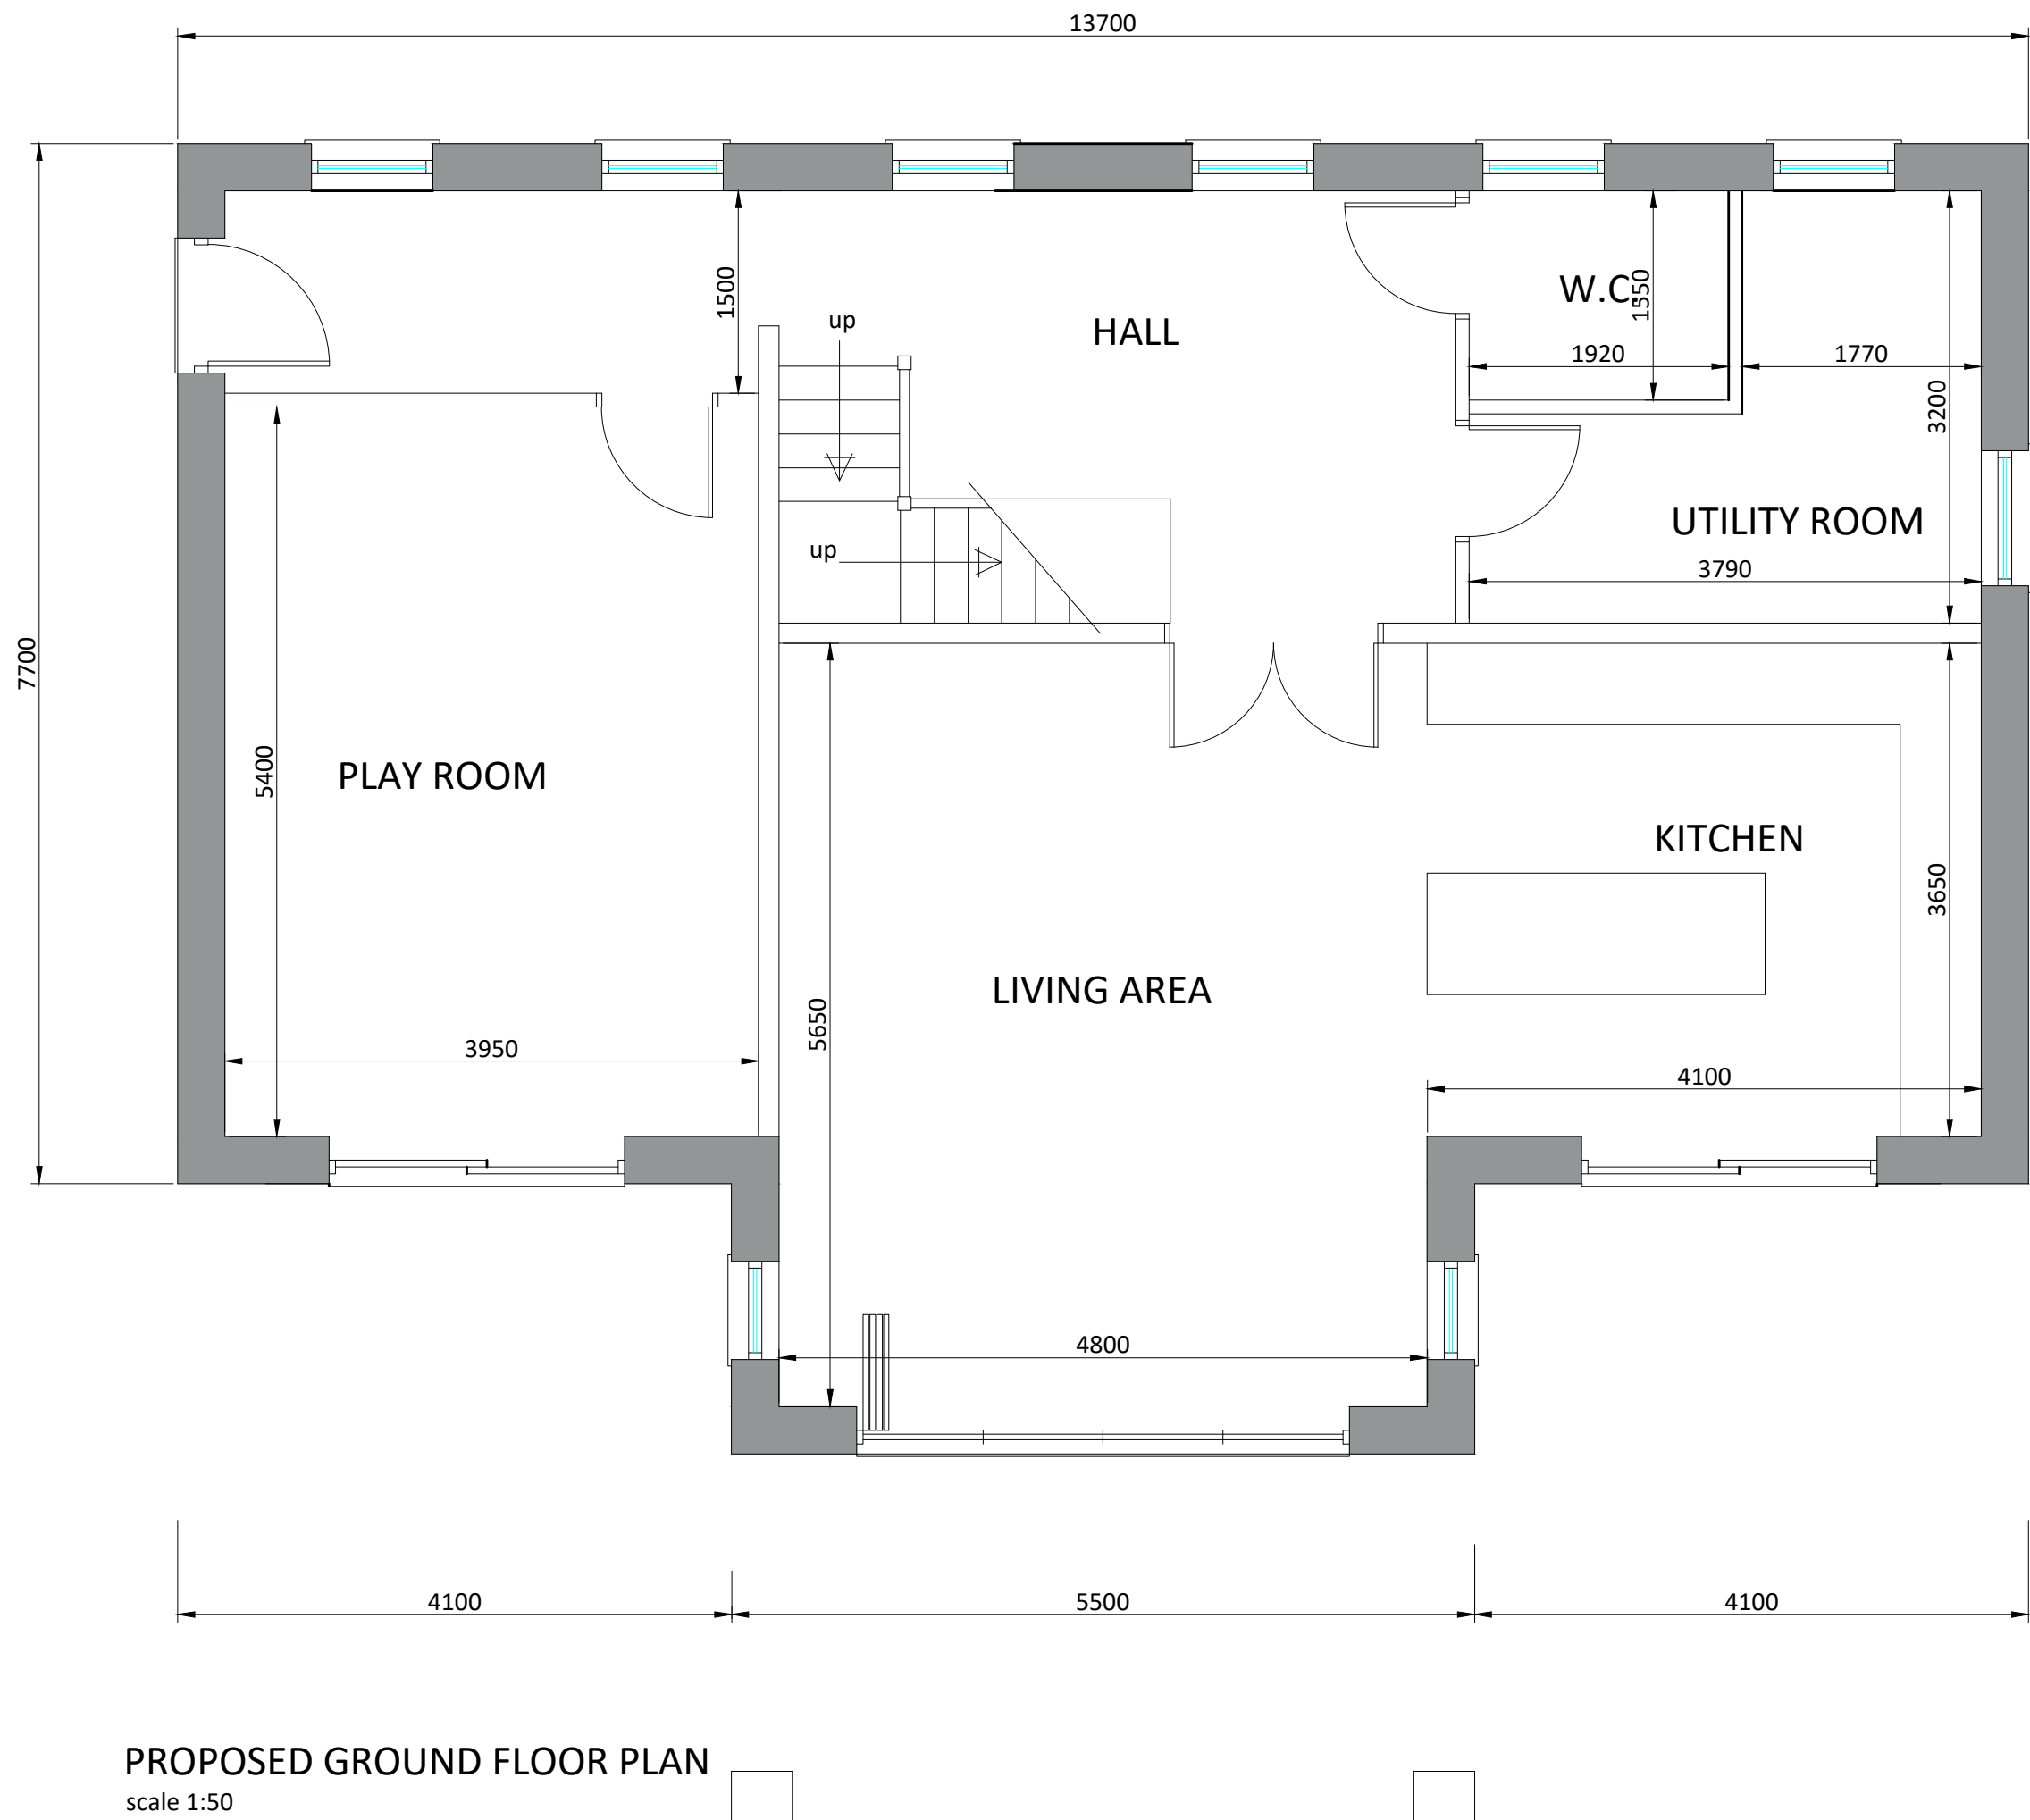


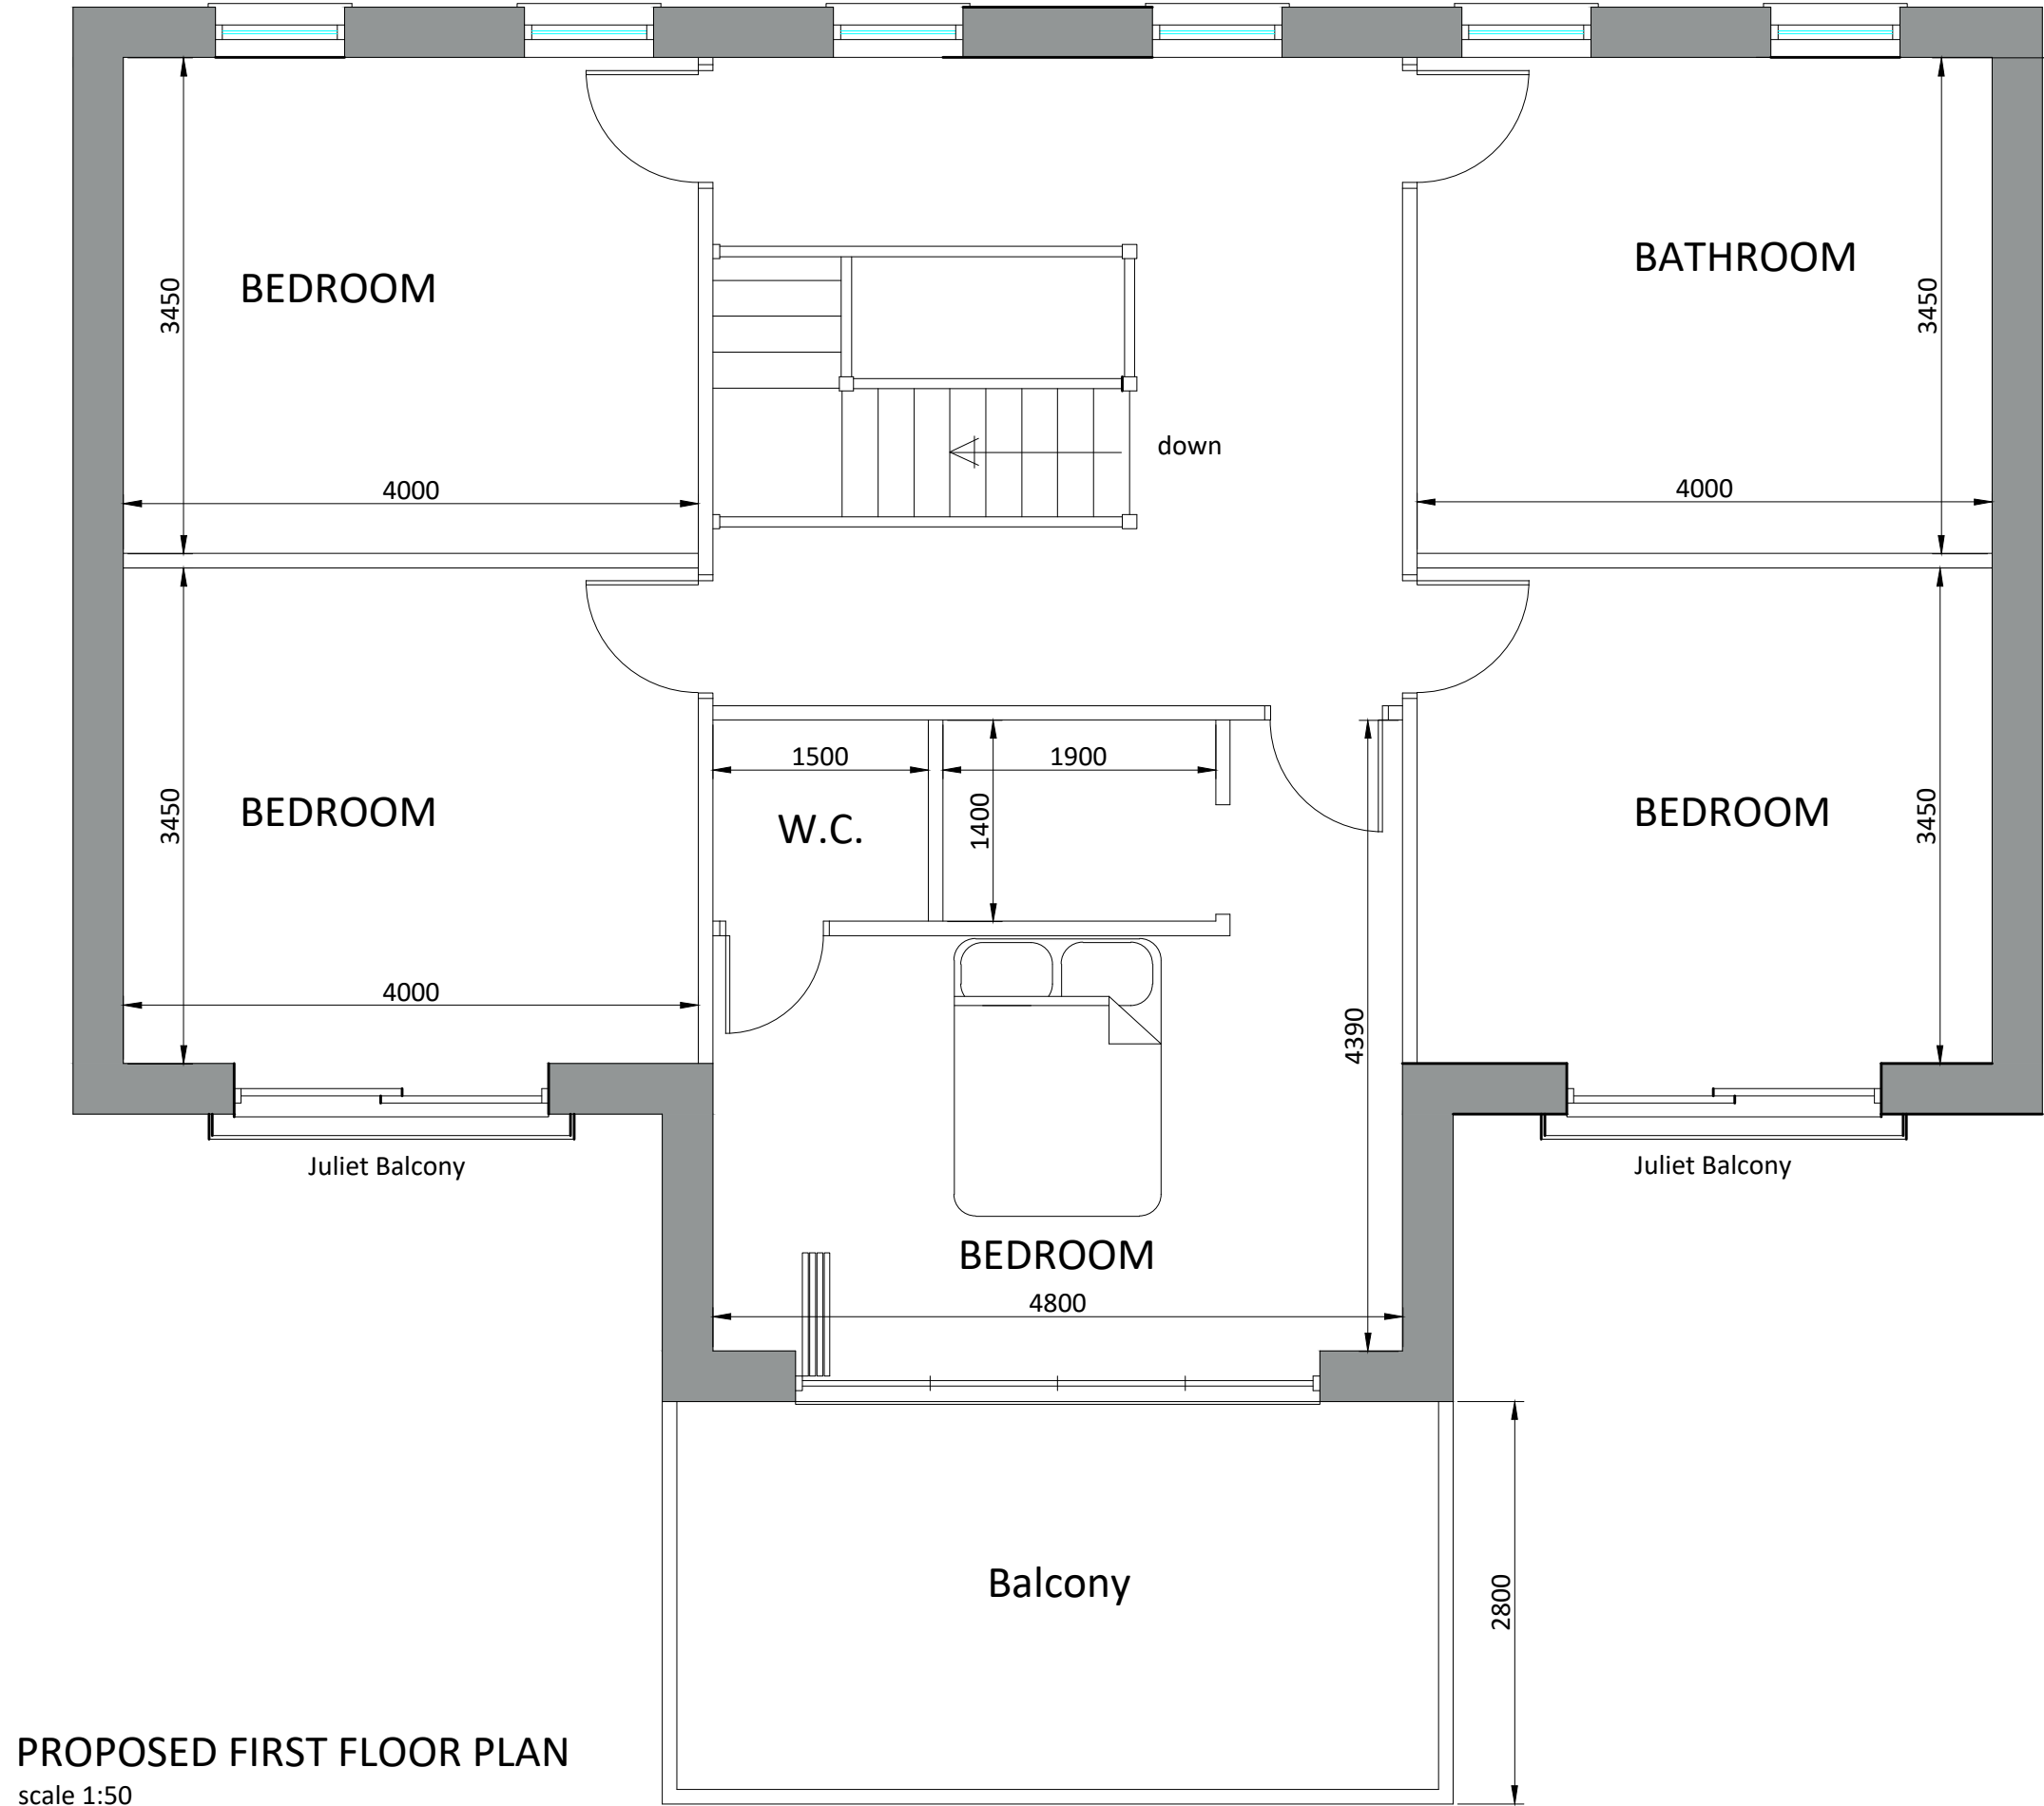

EXTERNAL FINISHES

Walls - Proposed Front Elevation to be dressed with natural stonework. All other elevations to have proprietary through coloured pre-mixed silicone render system such as 'K rend'. Colour to be approved by Local Planning Dept.

Roof Covering - Fibre Cement Slates

Fascia/Soffit etc. u.PVC

Windows/Doors -uPVC frame double glazed units

D	Sept. 23	Juliet Balconies added
C	Sept. 23	Proposed Finishes added
B	Aug 23	Proposed Front Elevation Amended
A	July 23	Proposed Front Elevation Amended
Revision	Date	Description

H. D. WILLIAMS Ltd.
F.R.I.C.S.
CHARTERED QUANTITY SURVEYOR
MAINTFESURWR SIARTREDIG
123, Trealaw Road, Tonypandy,
Mid Glam., CF40 2NP.
Tel. (01443) 441078 Fax (01443) 434191
email: hdwilliams1@hotmail.co.uk

Client
Mr S Richards
Project
Proposed Erection of New Dwelling
at
Land Adjoining 48 Hug Street, Trelewis.

Title
PROPOSED FLOOR PLANS AND ELEVATIONS
AND PROPOSED GARAGE PLAN AND
ELEVATIONS

Date
June, 2023
Scale
as noted at A1

Drawing Number
hdw/ph/sr.01D
Job Ref.
Revision

