




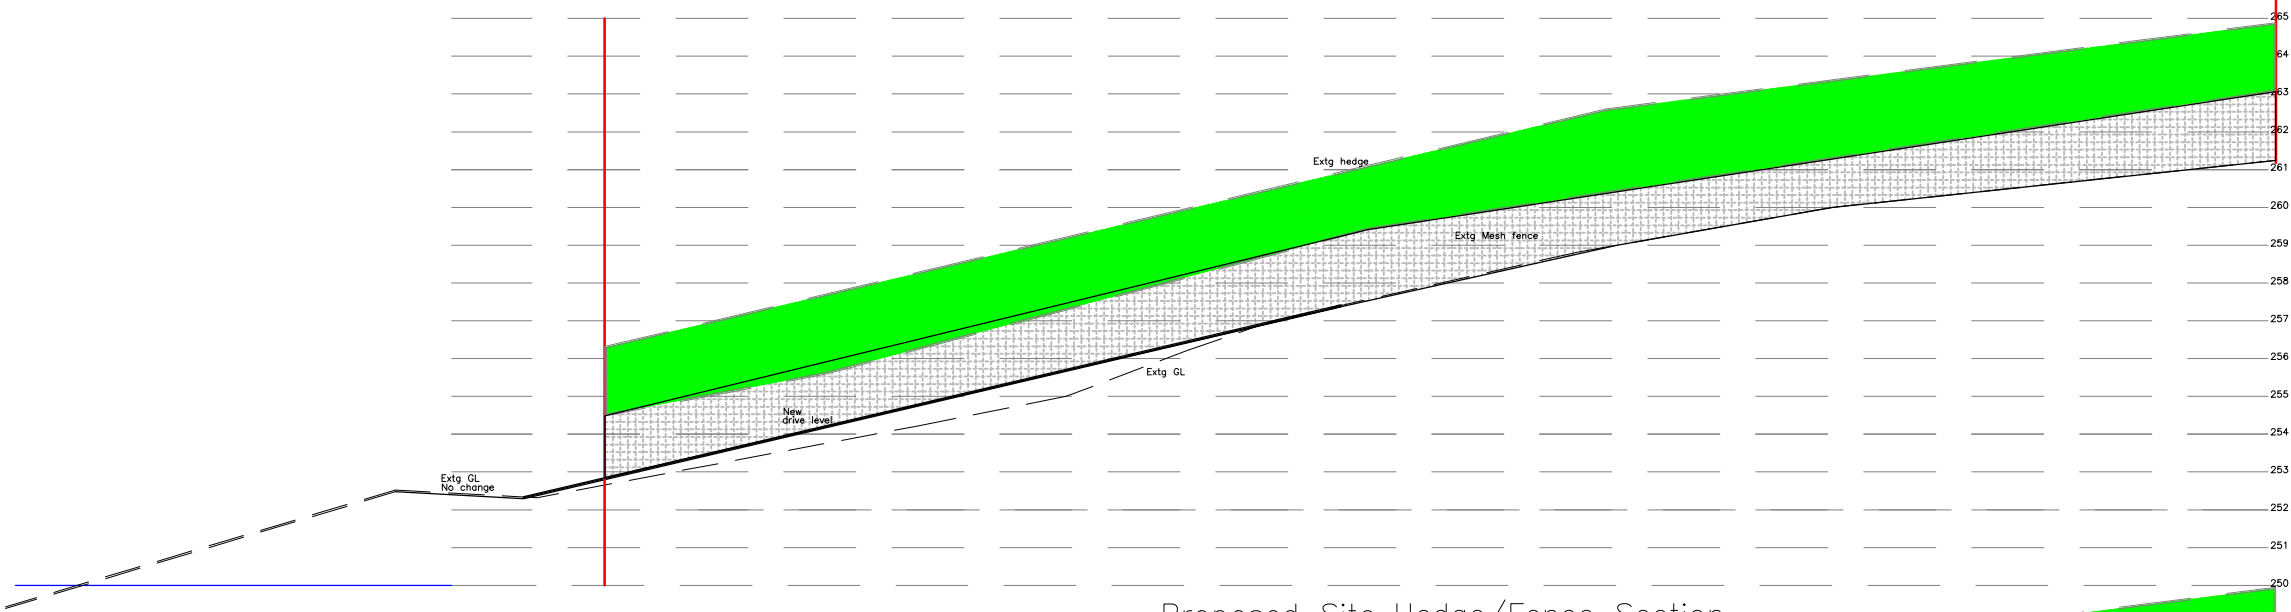


Proposed Site Hedge/Fence Section
As Existing
1:200

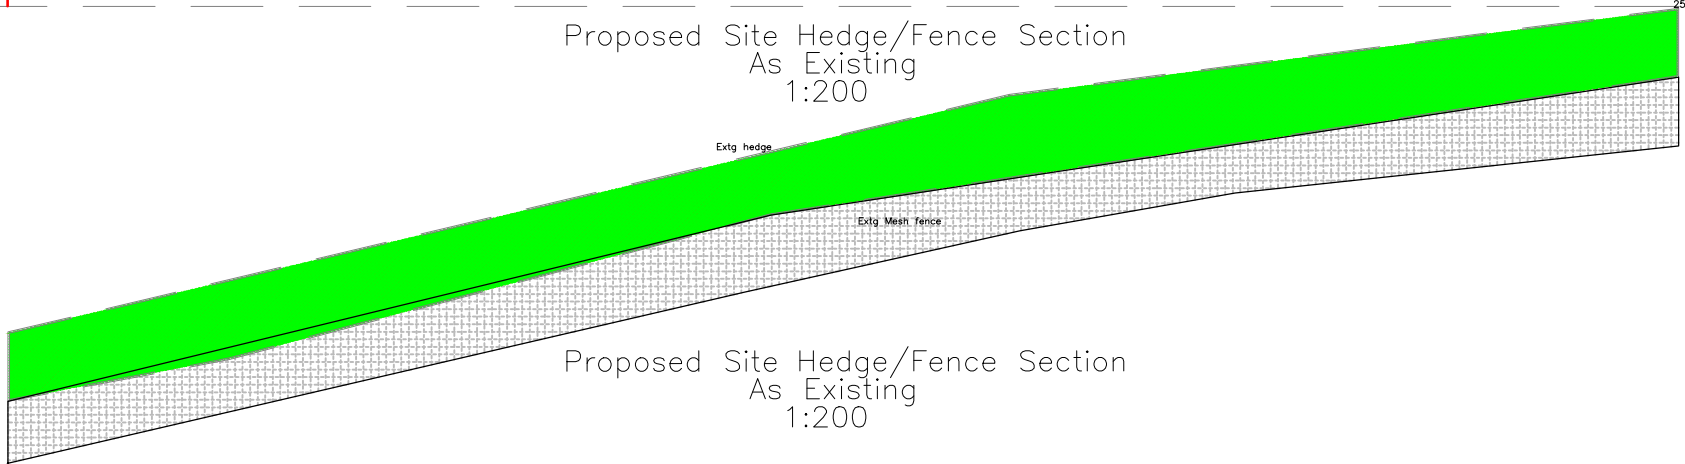


Proposed Site Hedge/Fence Section
As Existing
1:200

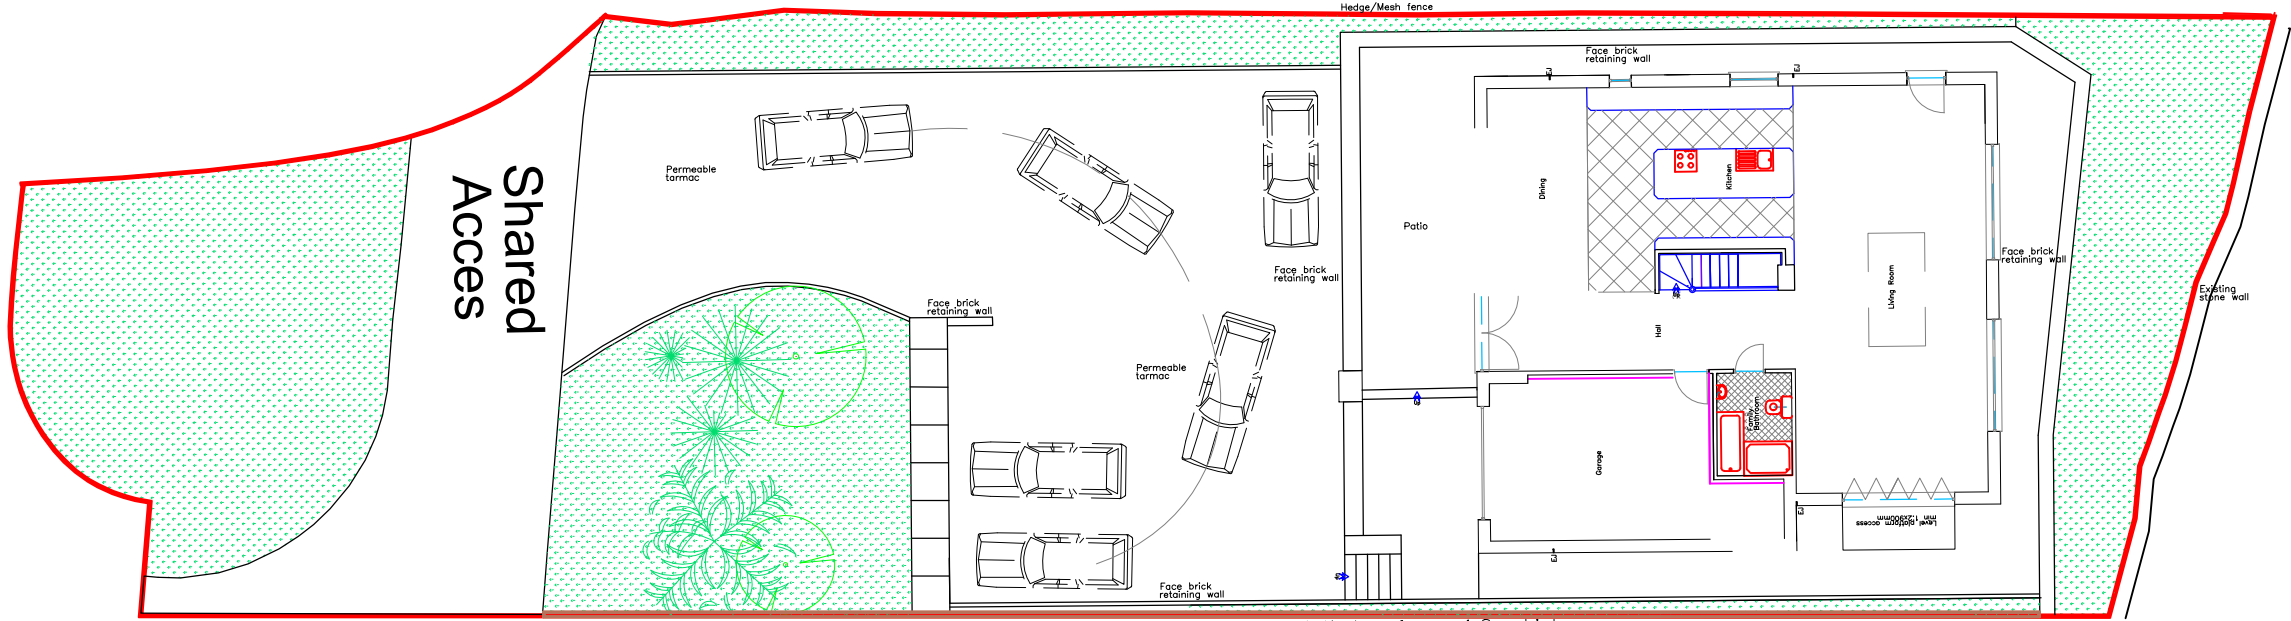


Proposed Site Plan
1:200

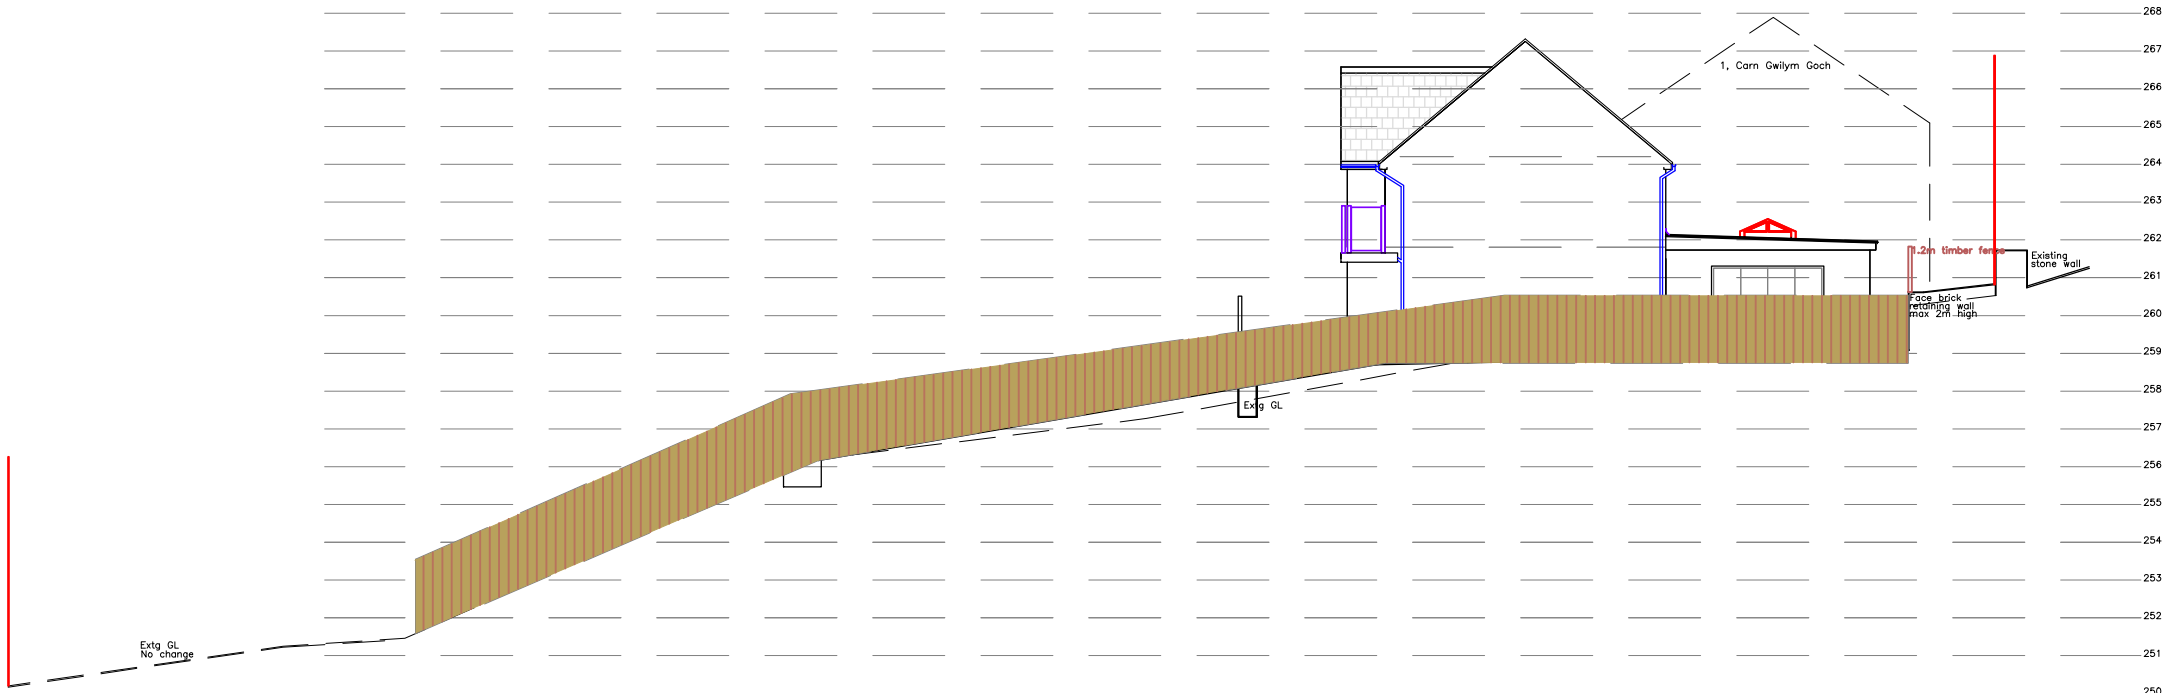


Proposed Site Fence Section
1:200

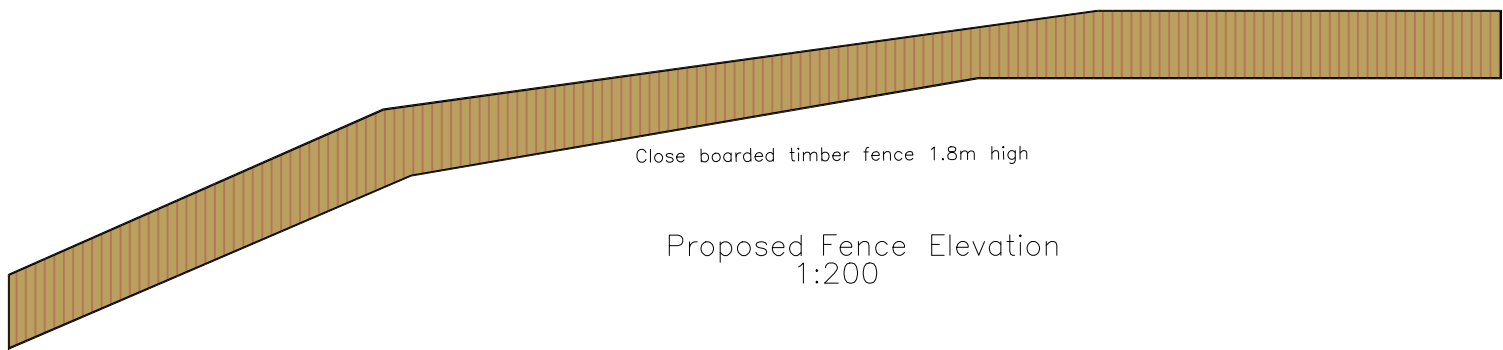

Proposed Fence Elevation
1:200

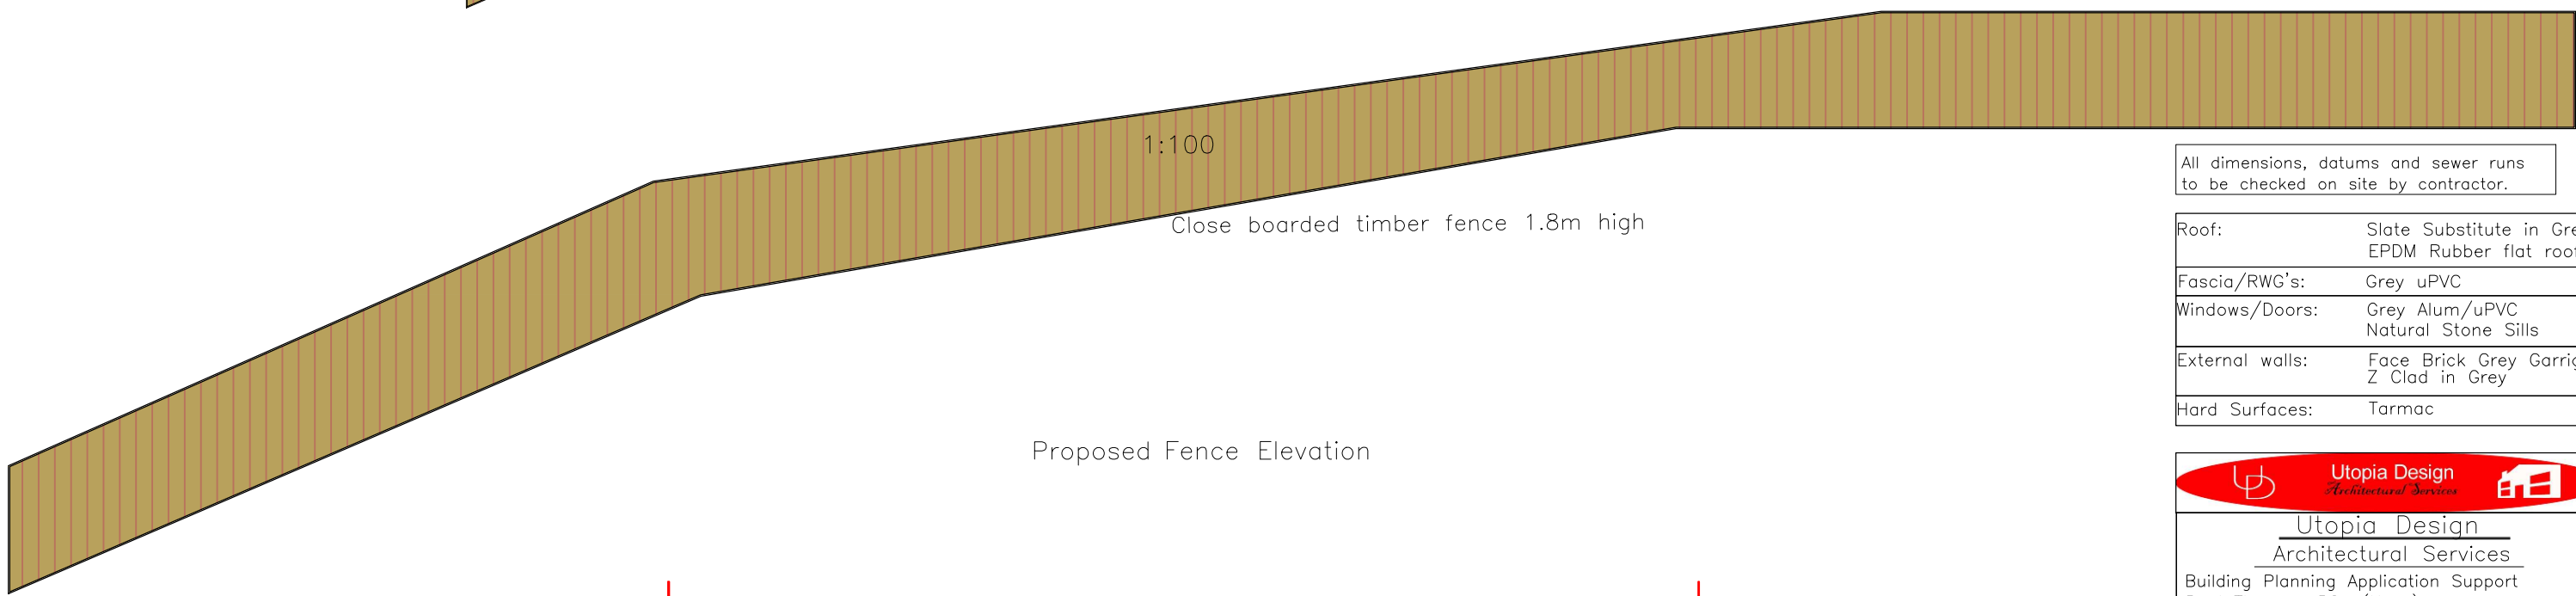

Proposed Fence Elevation
1:100

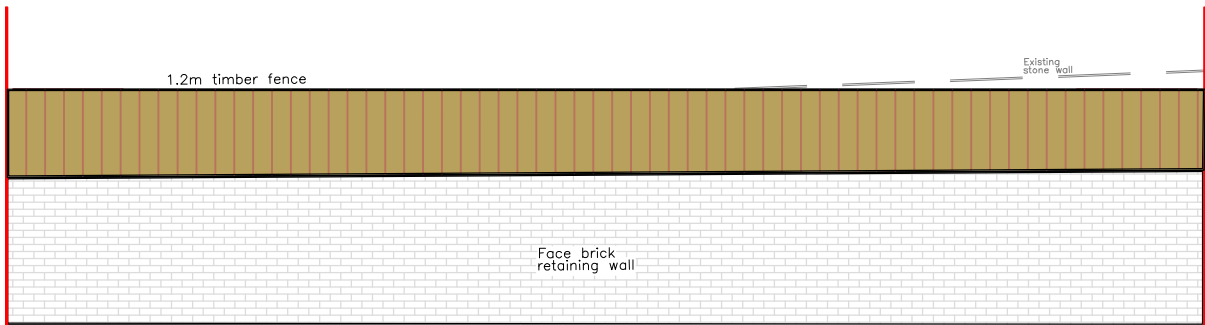

Proposed Rear Wall/Fence Elevation
1:100

All dimensions, datums and sewer runs to be checked on site by contractor.

Roof:	Slate Substitute in Grey EPDM Rubber flat roof
Fascia/RWG's:	Grey uPVC
Windows/Doors:	Grey Alum/uPVC Natural Stone Sills
External walls:	Face Brick Grey Garrigue Z Clad in Grey
Hard Surfaces:	Tarmac

Utopia Design Architectural Services		
Building Planning Application Support Paul Thomas: BSc (Hons) Tel: 01685 559230. Mob: 07908 725065		
Issued Only for Purpose Indicated		
Drawing Status: FOR PLANNING PURPOSES ONLY		
Address 2, Carn Gwilym Goch Cefn Coed Merthyr Tydfil CF48 2HG		
Project Proposed New 4 Bedroom Dwelling		
Drawn by PT	Date JUNE 23	Paper A2
Title Proposed Boundary Fence Details		Scale 1:100 1:200 Drwg No CARN BOUNDARY FINISHES