




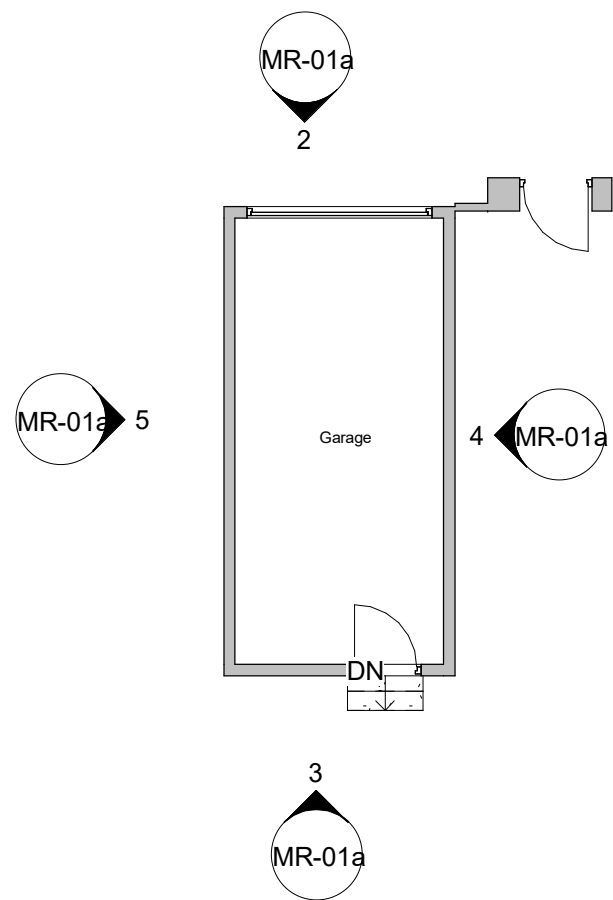


1 Existing Ground Floor
1 : 100

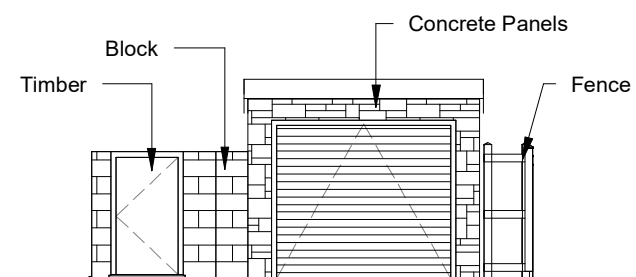


2 Existing Front Elevation
1 : 100

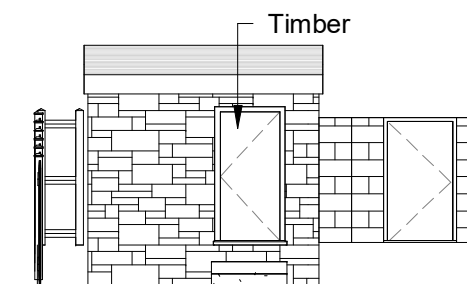

3 Existing Rear Elevation
1 : 100

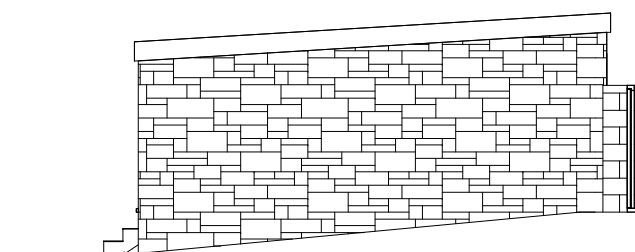

4 Existing Side 1 Elevation
1 : 100

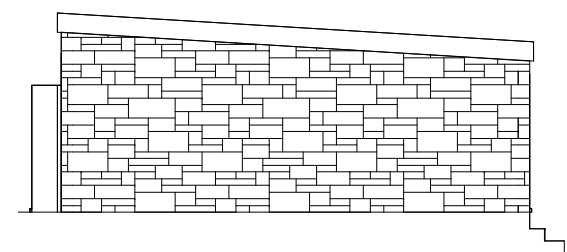

5 Existing Side 2 Elevation
1 : 100

INDIGO DESIGN (Part of 3dcadwales Ltd) 5 Ashlea Drive,
Merthyr Tydfil, CF47 0NY Tele 01685 385746 Mob -
07940913216 Email: philip@3dcadwales.co.uk

This Drawing is Copyright.
Dimensions to be checked
on site and not scaled from
this drawing



PURPOSE OF ISSUE	DRWAING NUMBER
Planning Approval	MR-01a


PROJECT
Detached garage in rear garden

SHEET
Existing Plans & Elevations


Address
2 Melrose Houses, Troedryhiw, Merthyr Tydfil. CF48 4LQ

Checked by	Drawn by	Scale (@ A3)
JH	PH	1 : 100


Rev No	Description	Date
A	Issue	10/02/2023

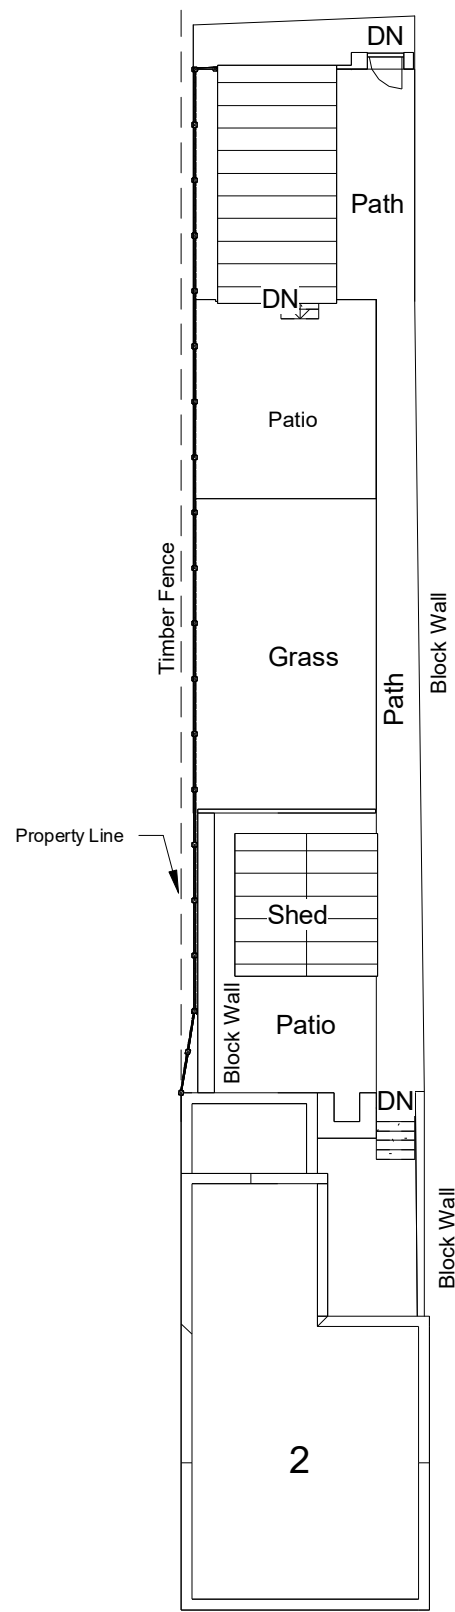


1 Existing Site
1 : 200

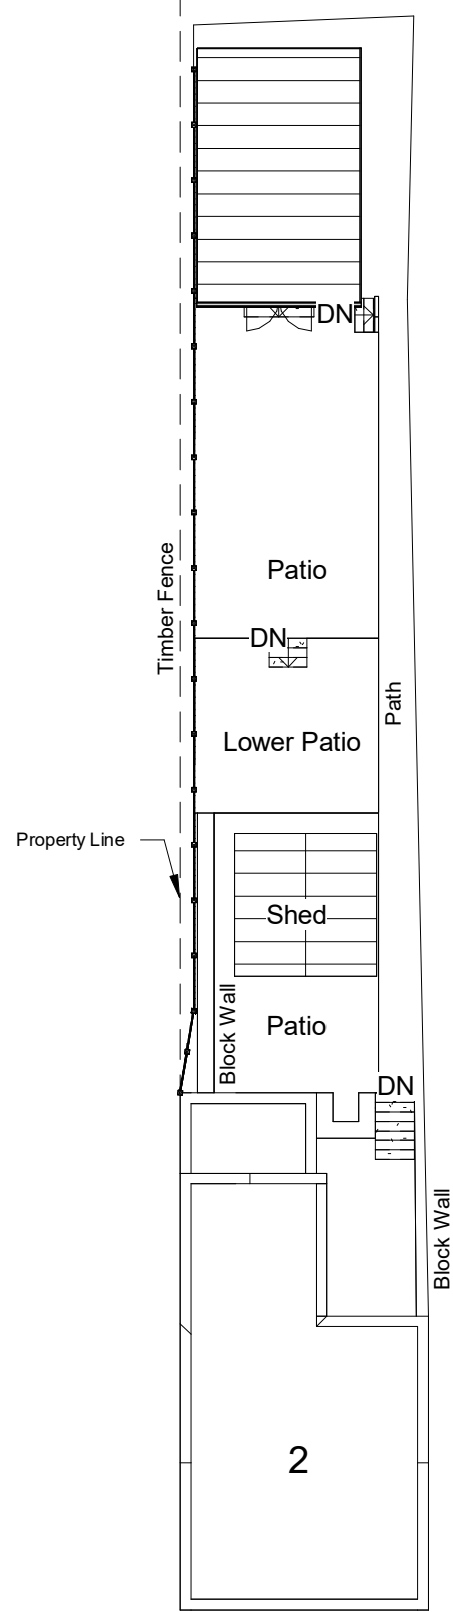

3 Proposed Site
1 : 200

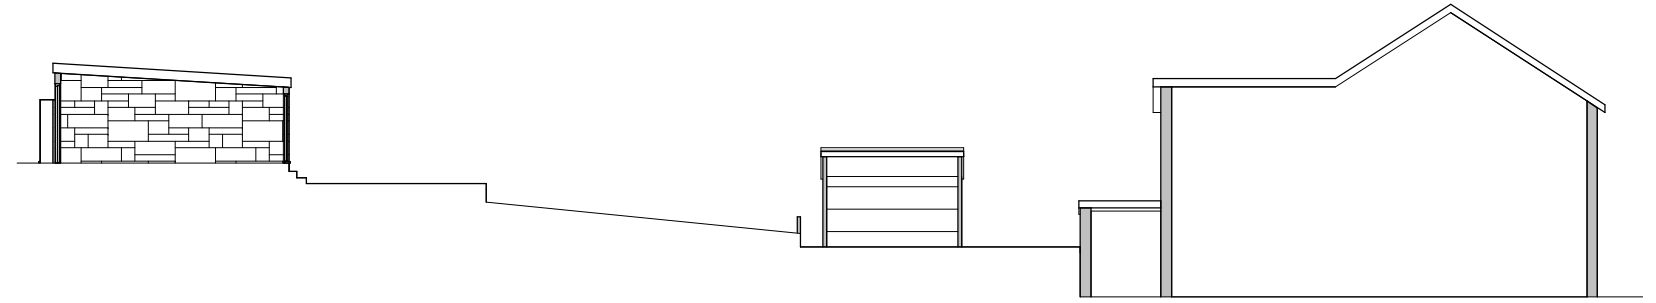

2 Existing Section
1 : 200

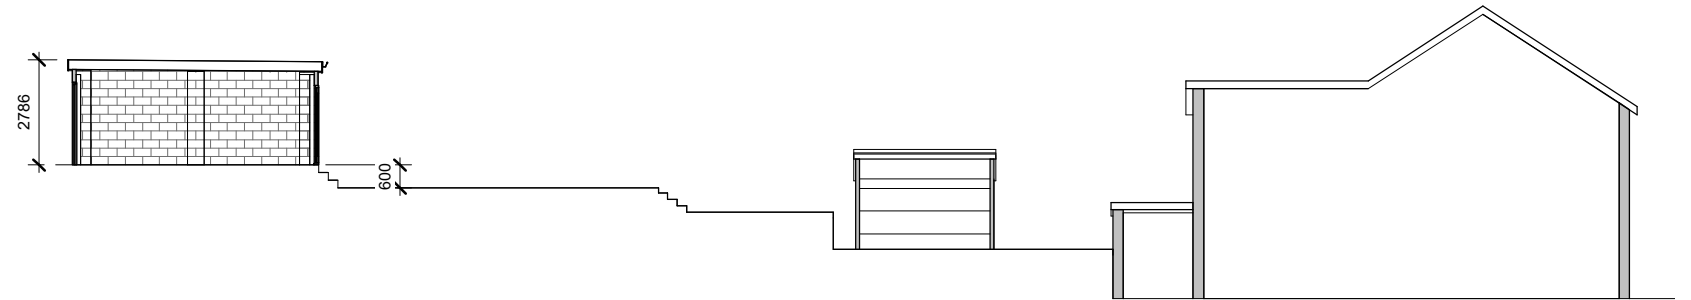

4 Proposed Section
1 : 200

INDIGO DESIGN (Part of 3dcadwales Ltd) 5 Ashlea Drive,
Merthyr Tydfil, CF47 0NY Tele 01685 385746 Mob -
07940913216 Email: philip@3dcadwales.co.uk

This Drawing is Copyright,
Dimensions to be checked
on site and not scaled from
this drawing



PURPOSE OF ISSUE	DRWAING NUMBER
Planning Approval	MR-02a


PROJECT	Detached garage in rear garden
---------	--------------------------------

SHEET	Existing & Proposed Site Plans & Sections
-------	---


Address	2 Melrose Houses, Troedyrhiw, Merthyr Tydfil. CF48 4LQ
---------	---

Checked by	Drawn by	Scale (@ A3)
JH	PH	1 : 200


Rev No	Description	Date
A	Issue	10/02/2023

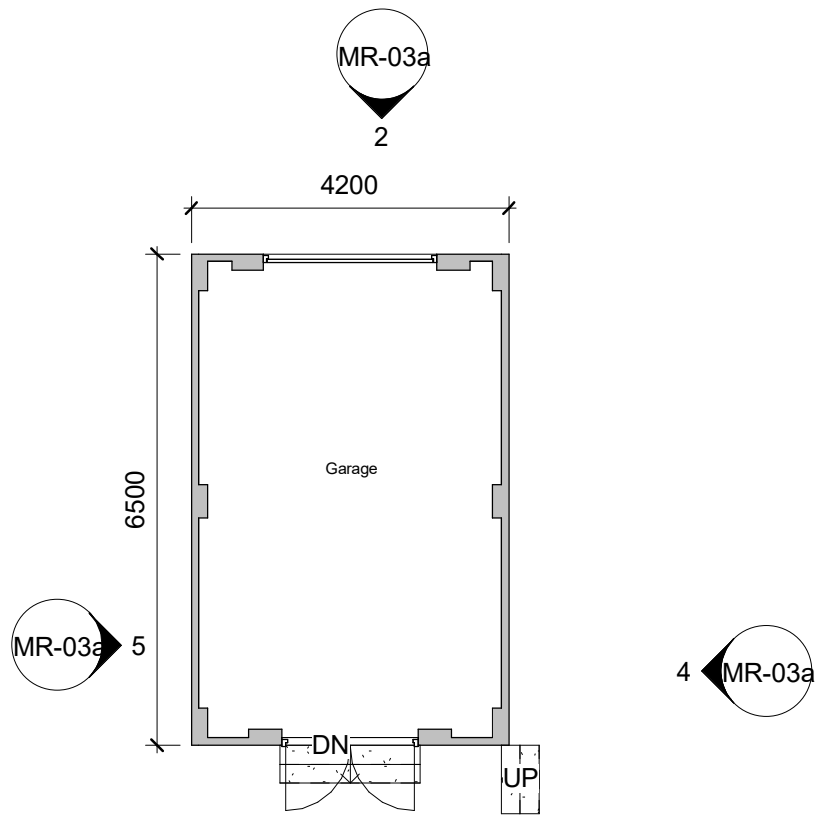


1 Proposed Ground Floor
1 : 100

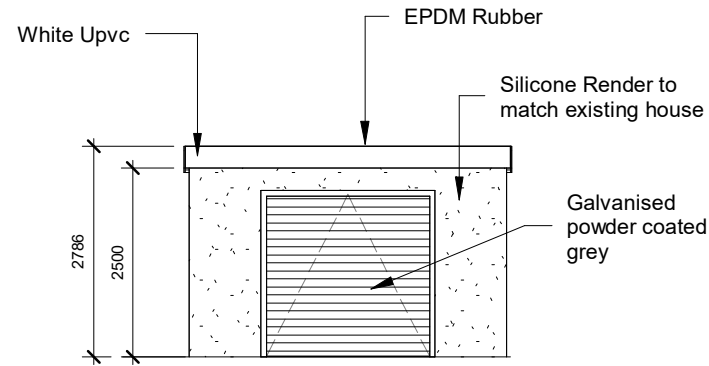


2 Proposed Front Elevation
1 : 100

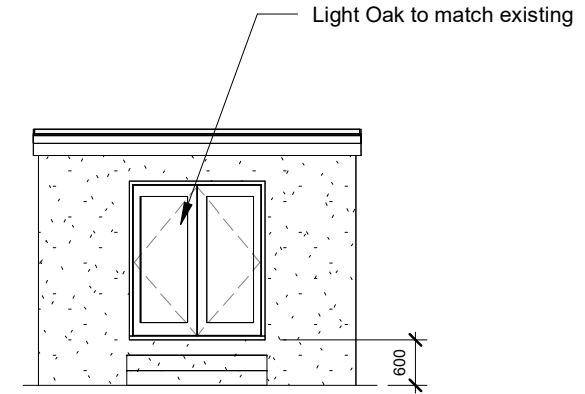

3 Proposed Rear Elevation
1 : 100

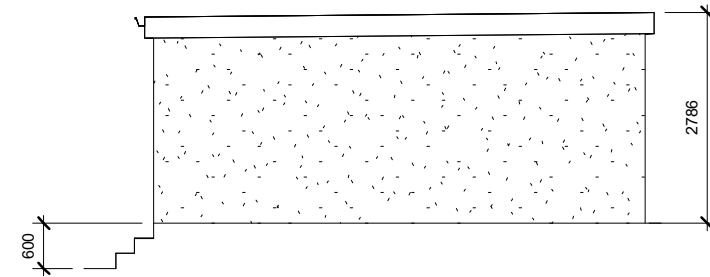

4 Proposed Side 1 Elevation
1 : 100

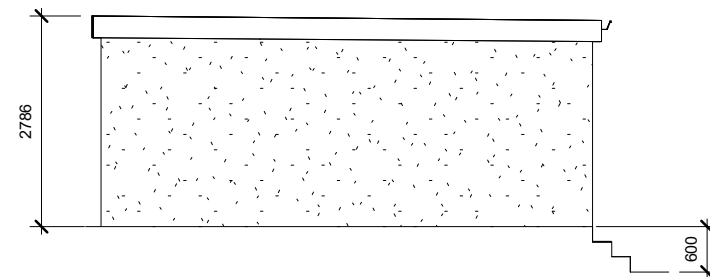

5 Proposed Side 2 Elevation
1 : 100

INDIGO DESIGN (Part of 3dcadwales Ltd) 5 Ashlea Drive,
Merthyr Tydfil, CF47 0NY Tele 01685 385746 Mob -
07940913216 Email: philip@3dcadwales.co.uk

This Drawing is Copyright,
Dimensions to be checked
on site and not scaled from
this drawing



PURPOSE OF ISSUE	DRWAING NUMBER
Planning Approval	MR-03a

PROJECT
Detached garage in rear garden

SHEET
Proposed Plans and Elevations

Address
2 Melrose Houses, Troedryhiw, Merthyr Tydfil. CF48 4LQ

Checked by	Drawn by	Scale (@ A3)
JH	PH	1 : 100

Rev No	Description	Date
A	Issue	10/02/2023