



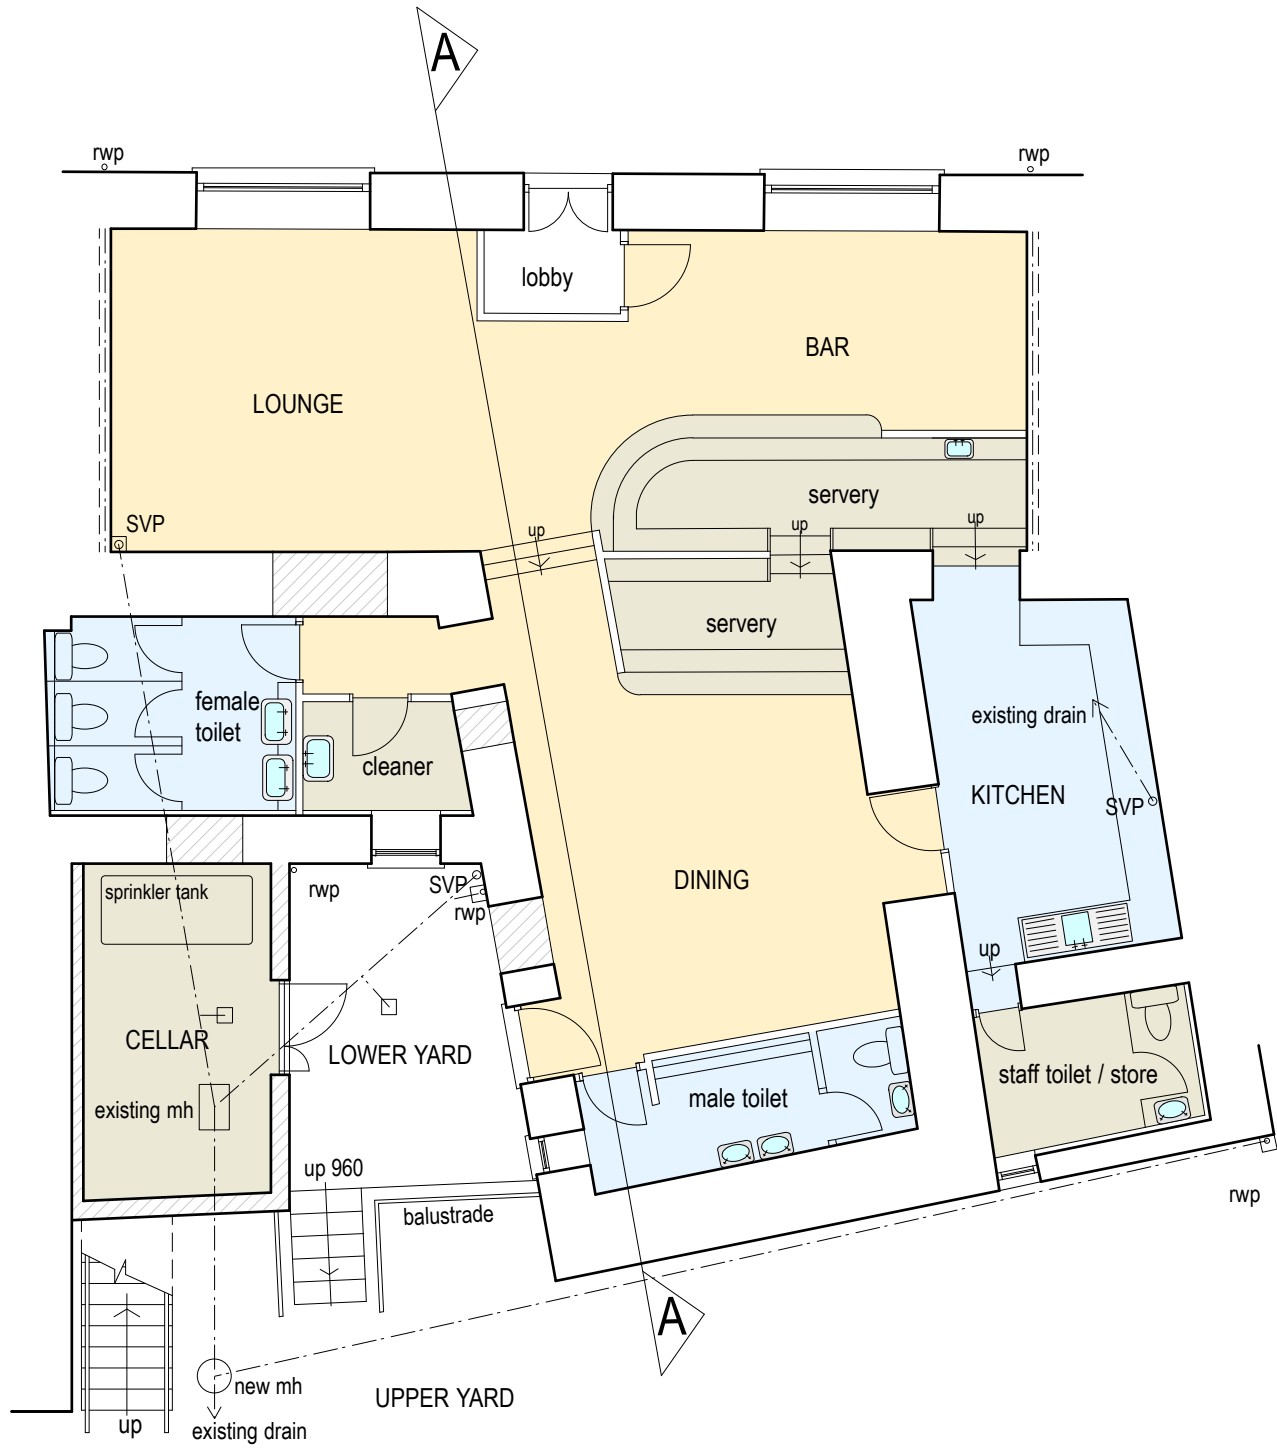


GROUND FLOOR PLAN

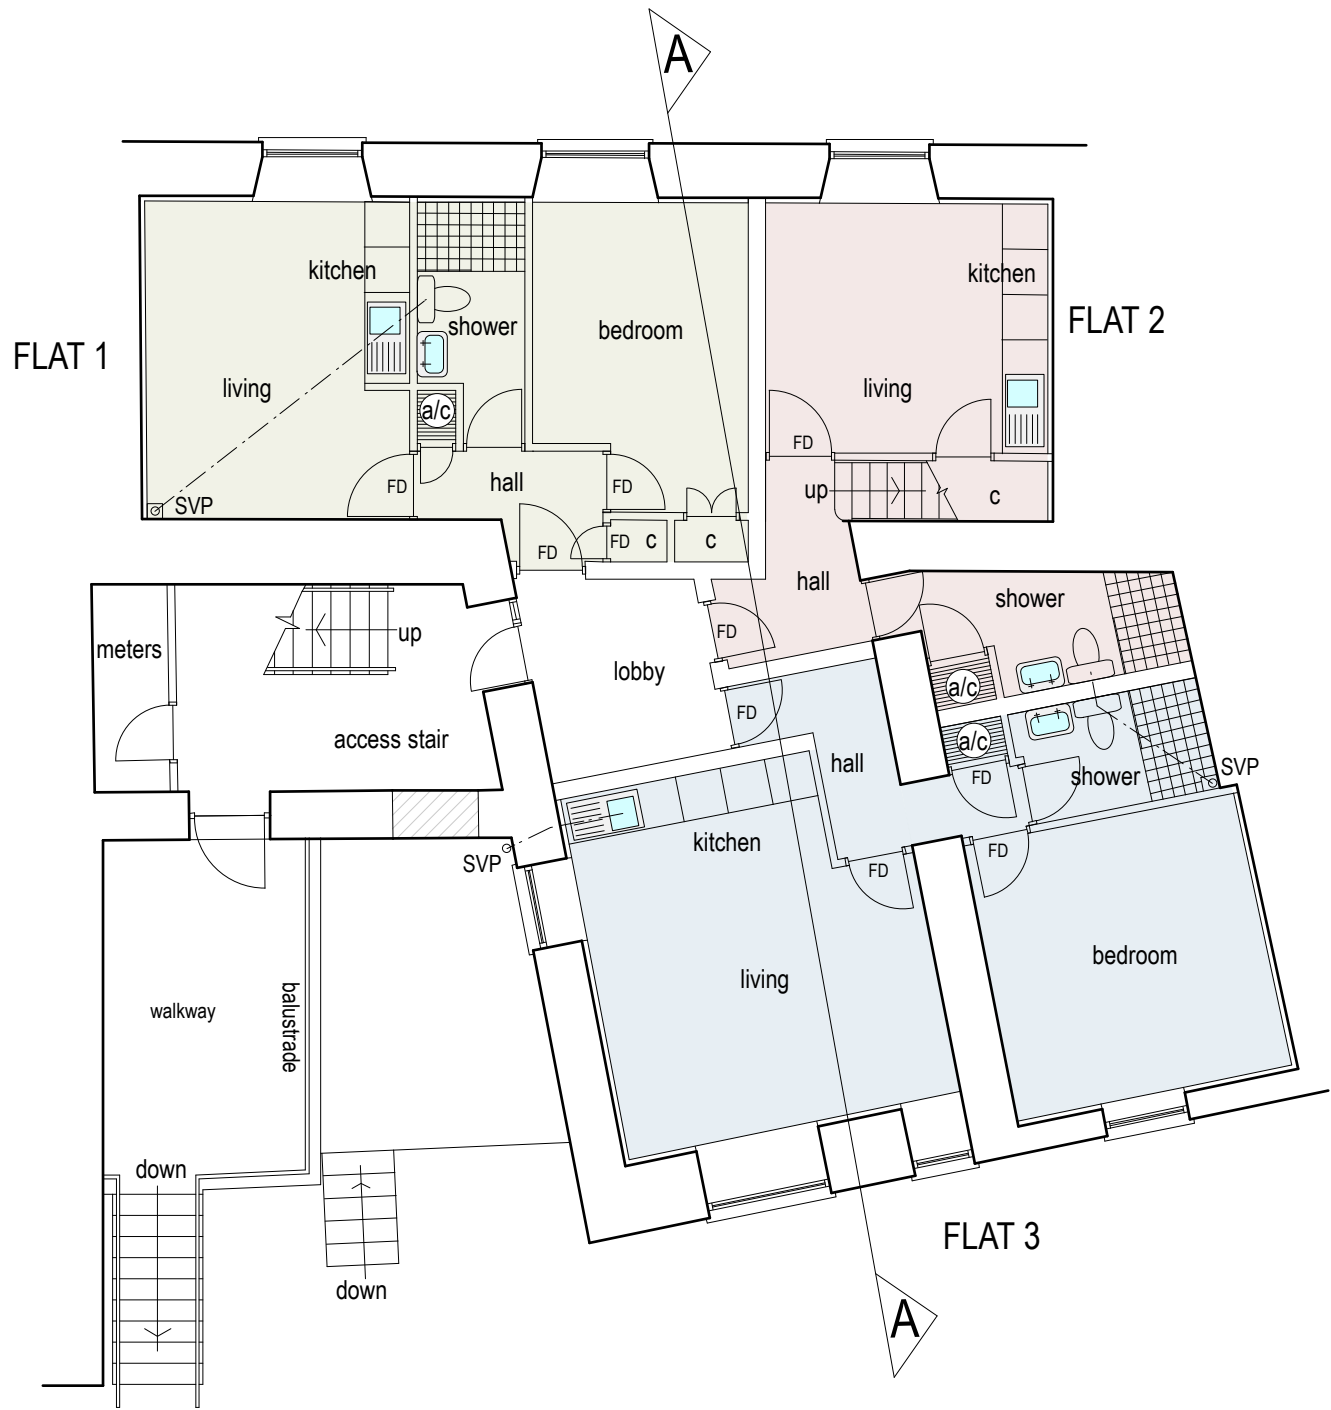

FIRST FLOOR PLAN




SECOND FLOOR PLAN

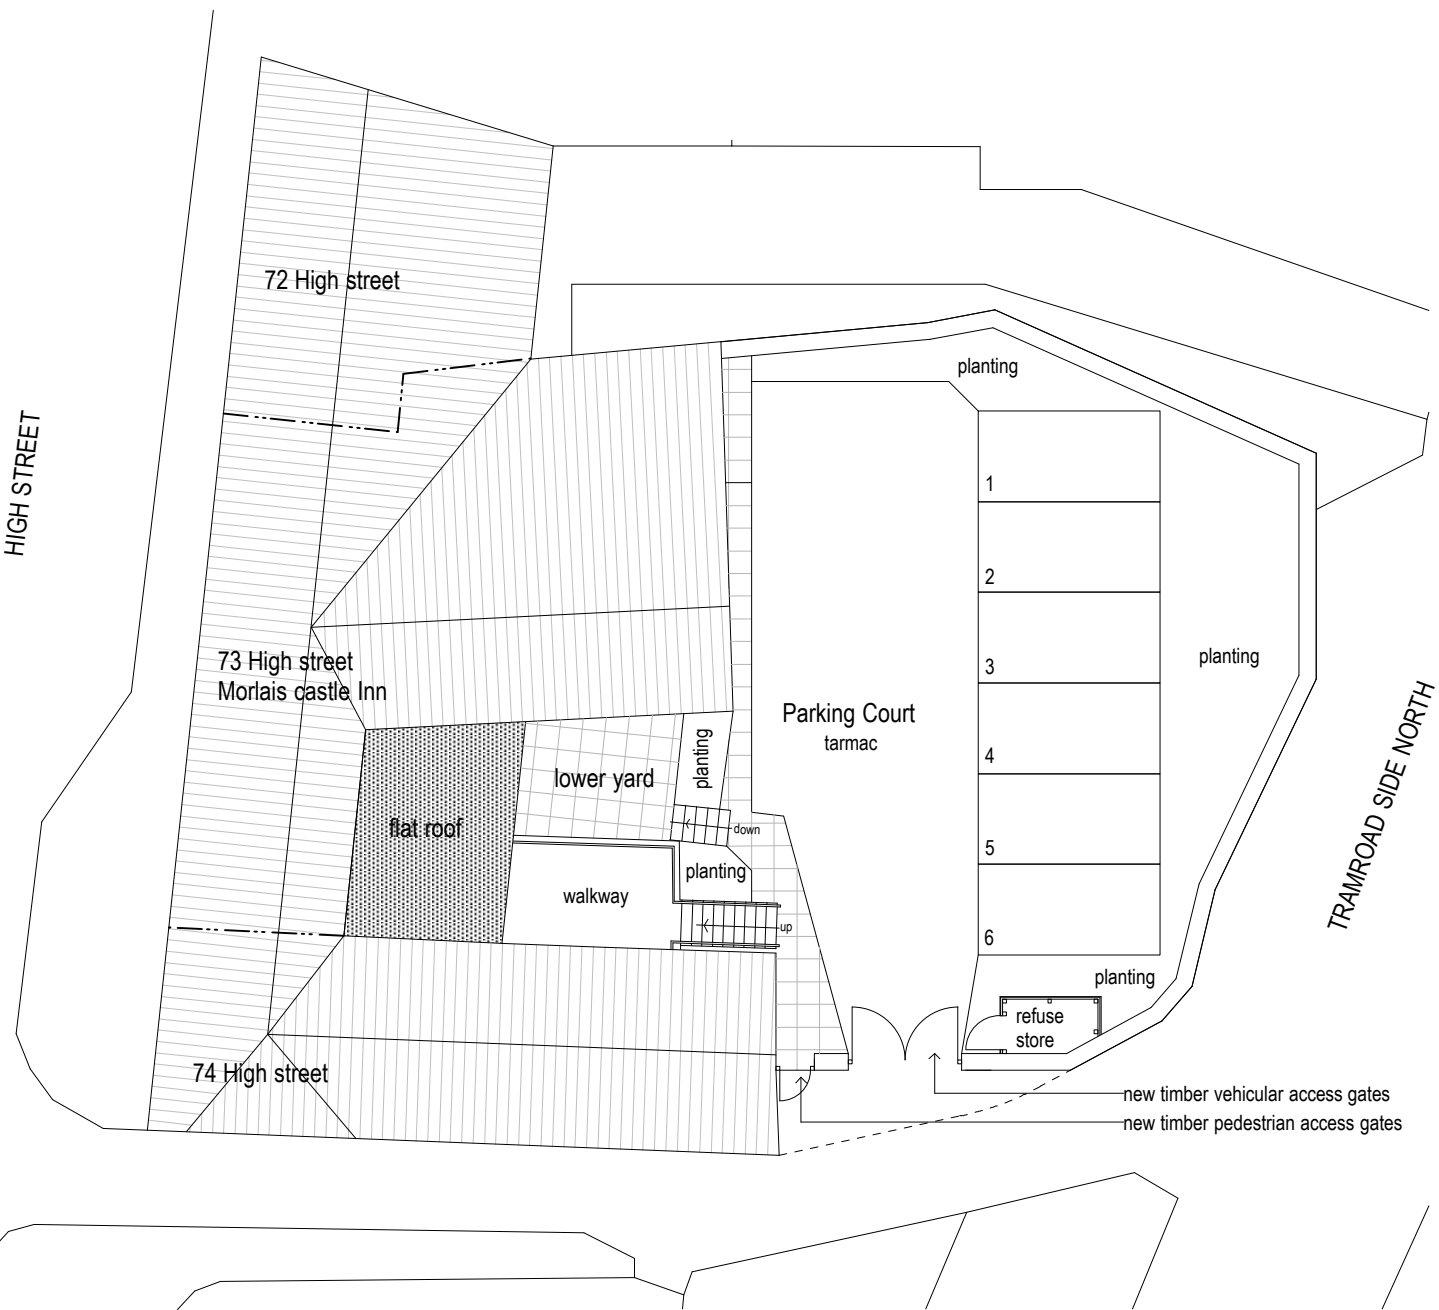

SITE PLAN

scale 1:200

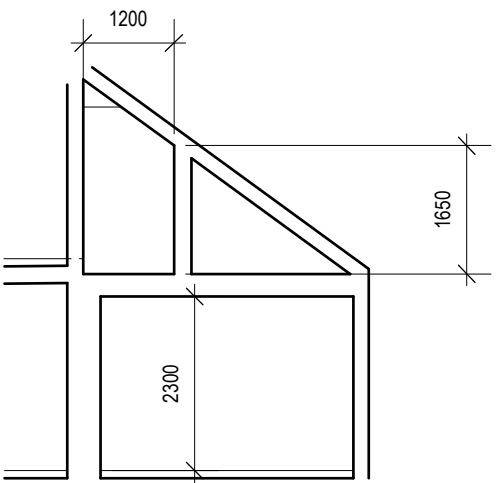

SECTION B - B

revision D - 23/4/20 - balustrade to lower yard added.
revision C - 17/4/20 - lobby added to flat 2 bedroom / stair.
revision B - 12/4/20 - Entrance to flats and access stair further revised. Cellar / tank room added. Ground floor layout shown. Shower room to flat 5 revised.
revision A - 9/3/20 - Entrance to flats and access stair revised.
This drawing, the works and concepts depicted are the copyright of Paul Overton Architects and may not be reproduced or made use of, either directly or indirectly, without express written consent.
Do not scale off this drawing.
All heights, levels, sizes and dimensions to be checked on site before any work is undertaken.

PAUL OVERTON ARCHITECTS 97A HIGH STREET MERTHYR TYDFIL CF47 8UD TEL 01685 371194 MOB. 07929 659 282 paul@pro-architects.co.uk		
Client	GTH DEVELOPMENTS	
Project	Morlais Castle Inn Pontmorlais Merthyr Tydfil	
Drawing Title	Plans as Proposed	
CAD ref	Drawn	PRO
Date	March 2020	Scale 1:100, 1:200
Project No.	9049	Revision D
Drawing No.	03	