




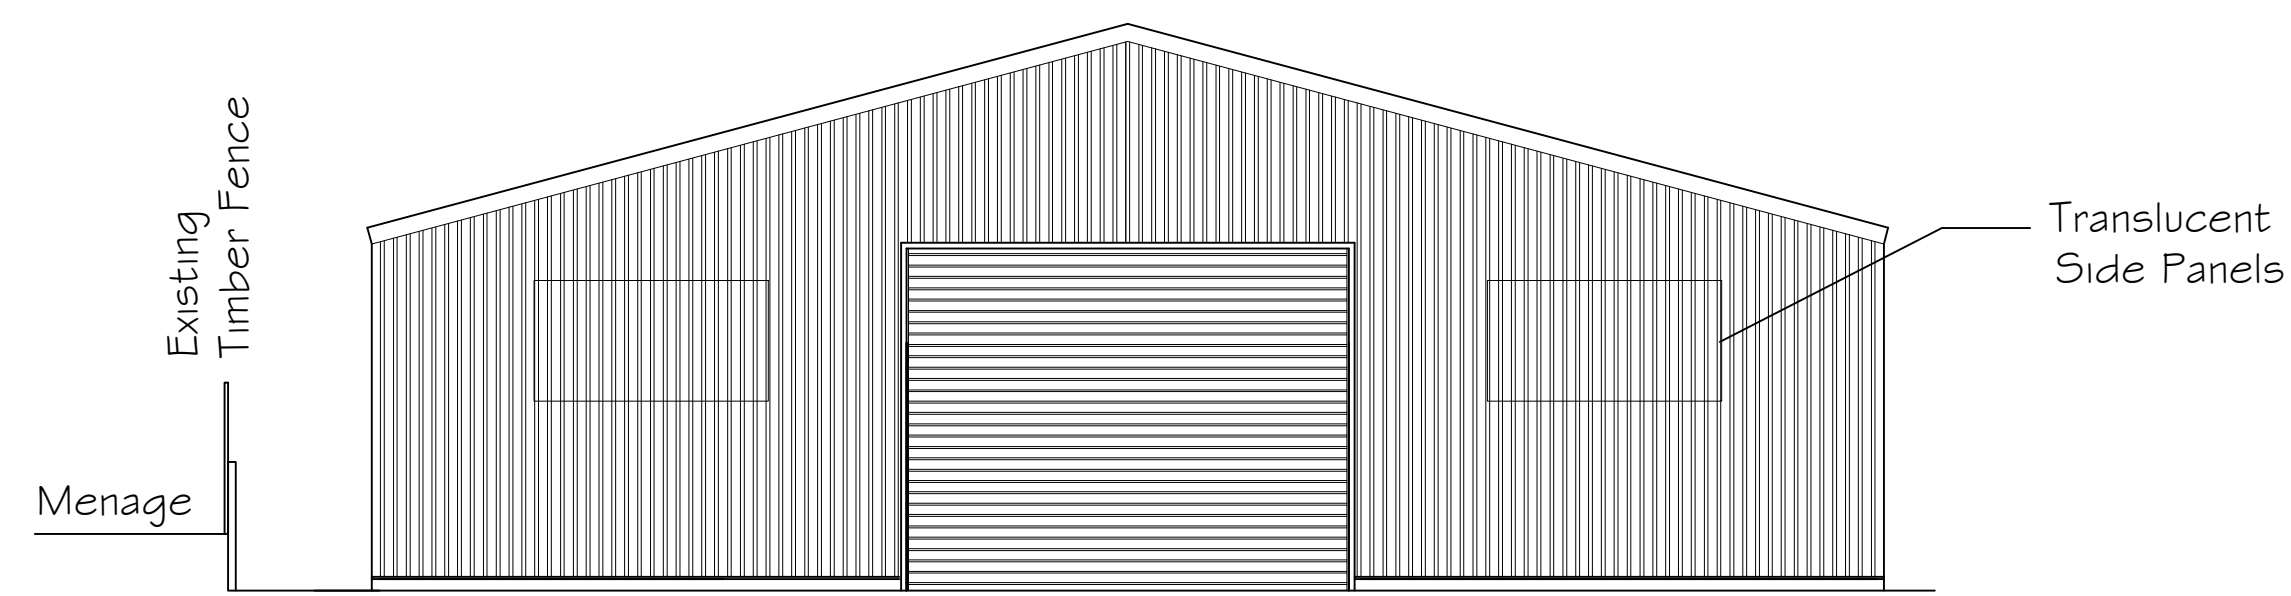


FRONT ELEVATION (View A - A)
Scale 1:100

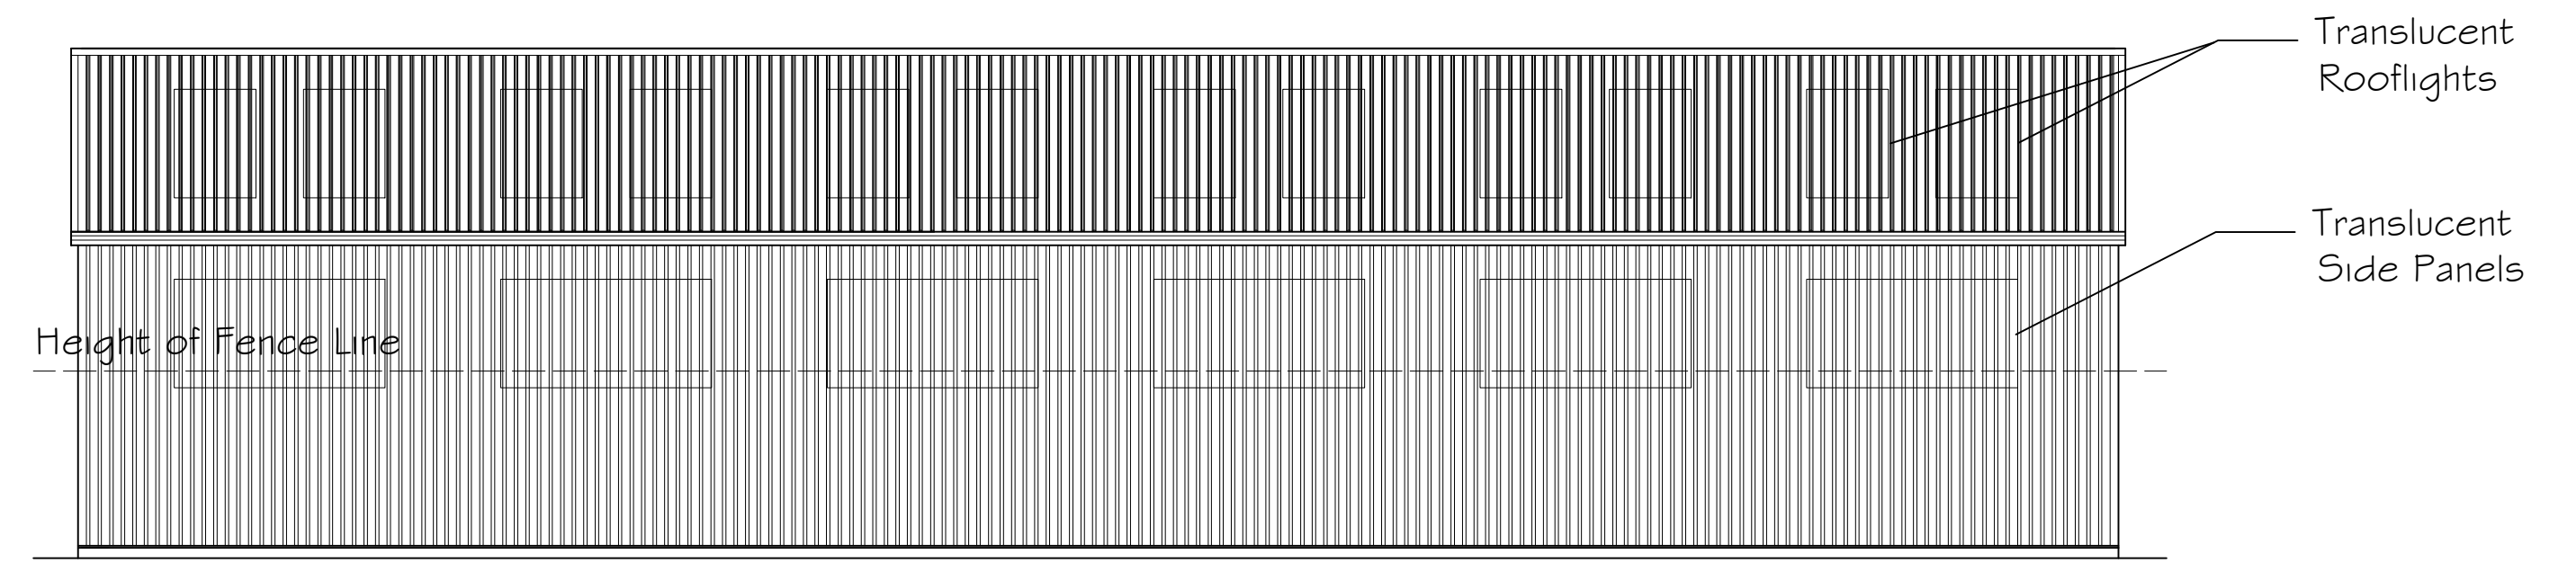

SIDE ELEVATION (View B - B)


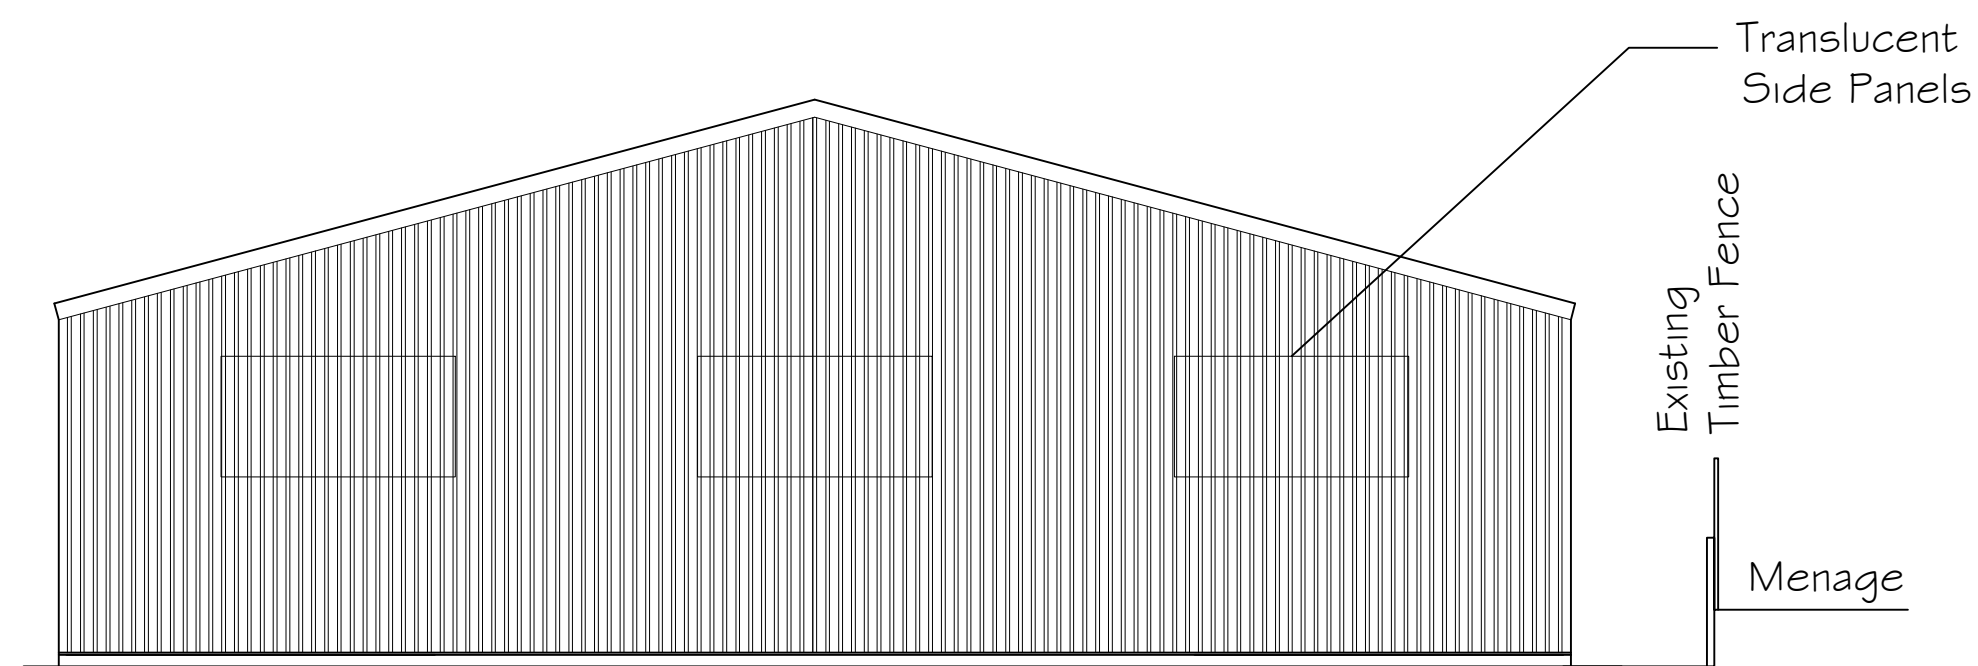


REAR ELEVATION (View C - C)

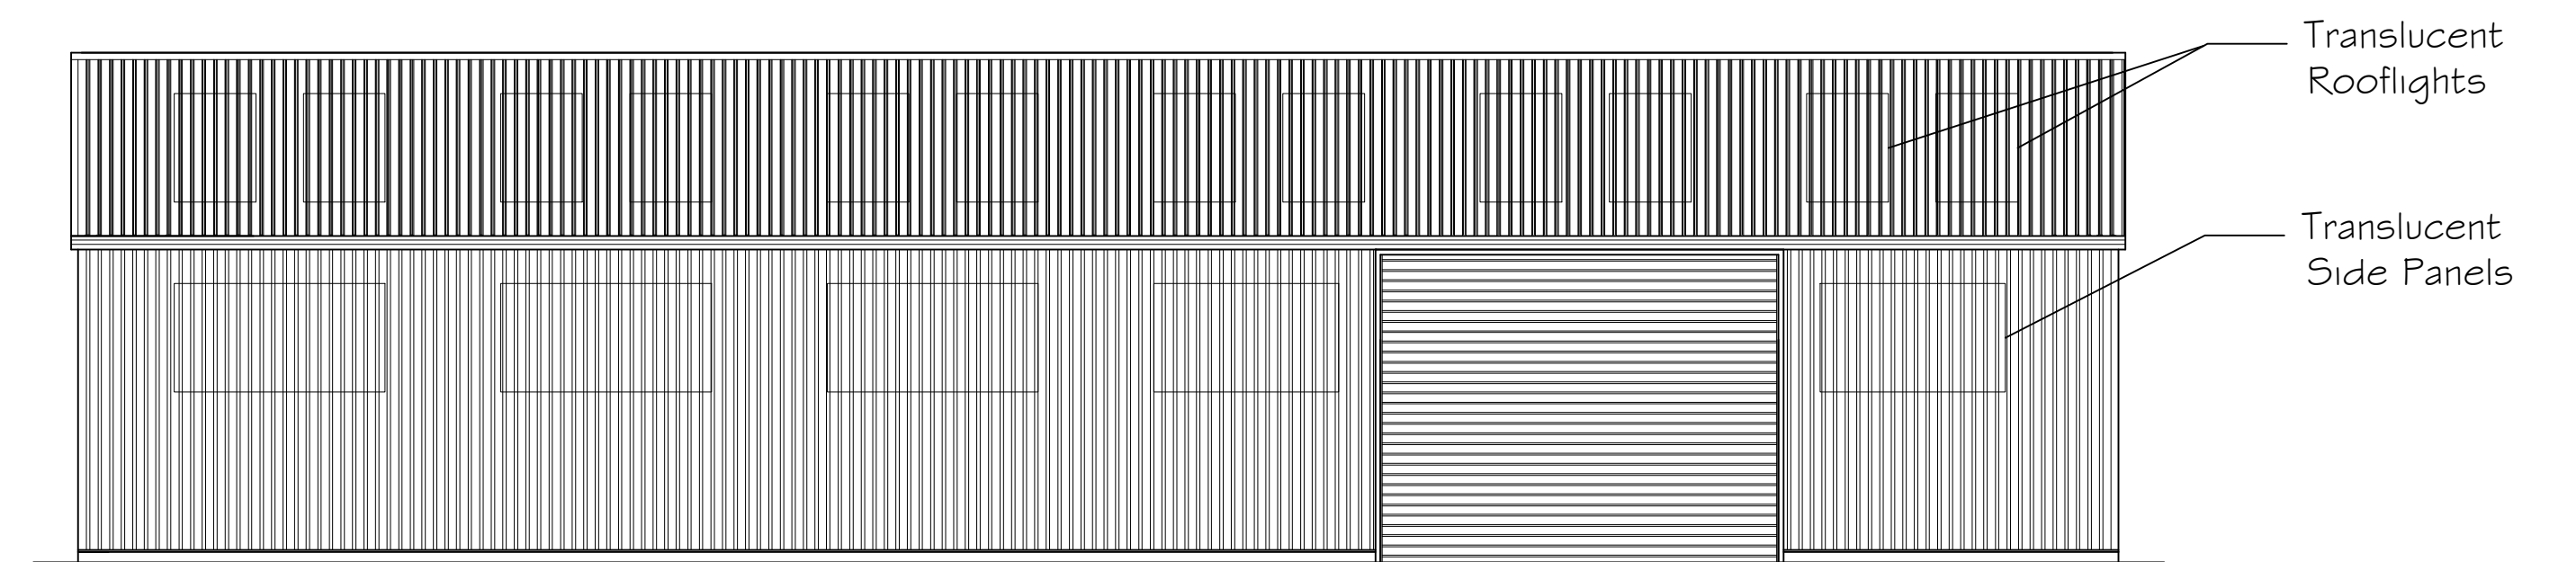

SIDE ELEVATION (View D - D)

View B - B

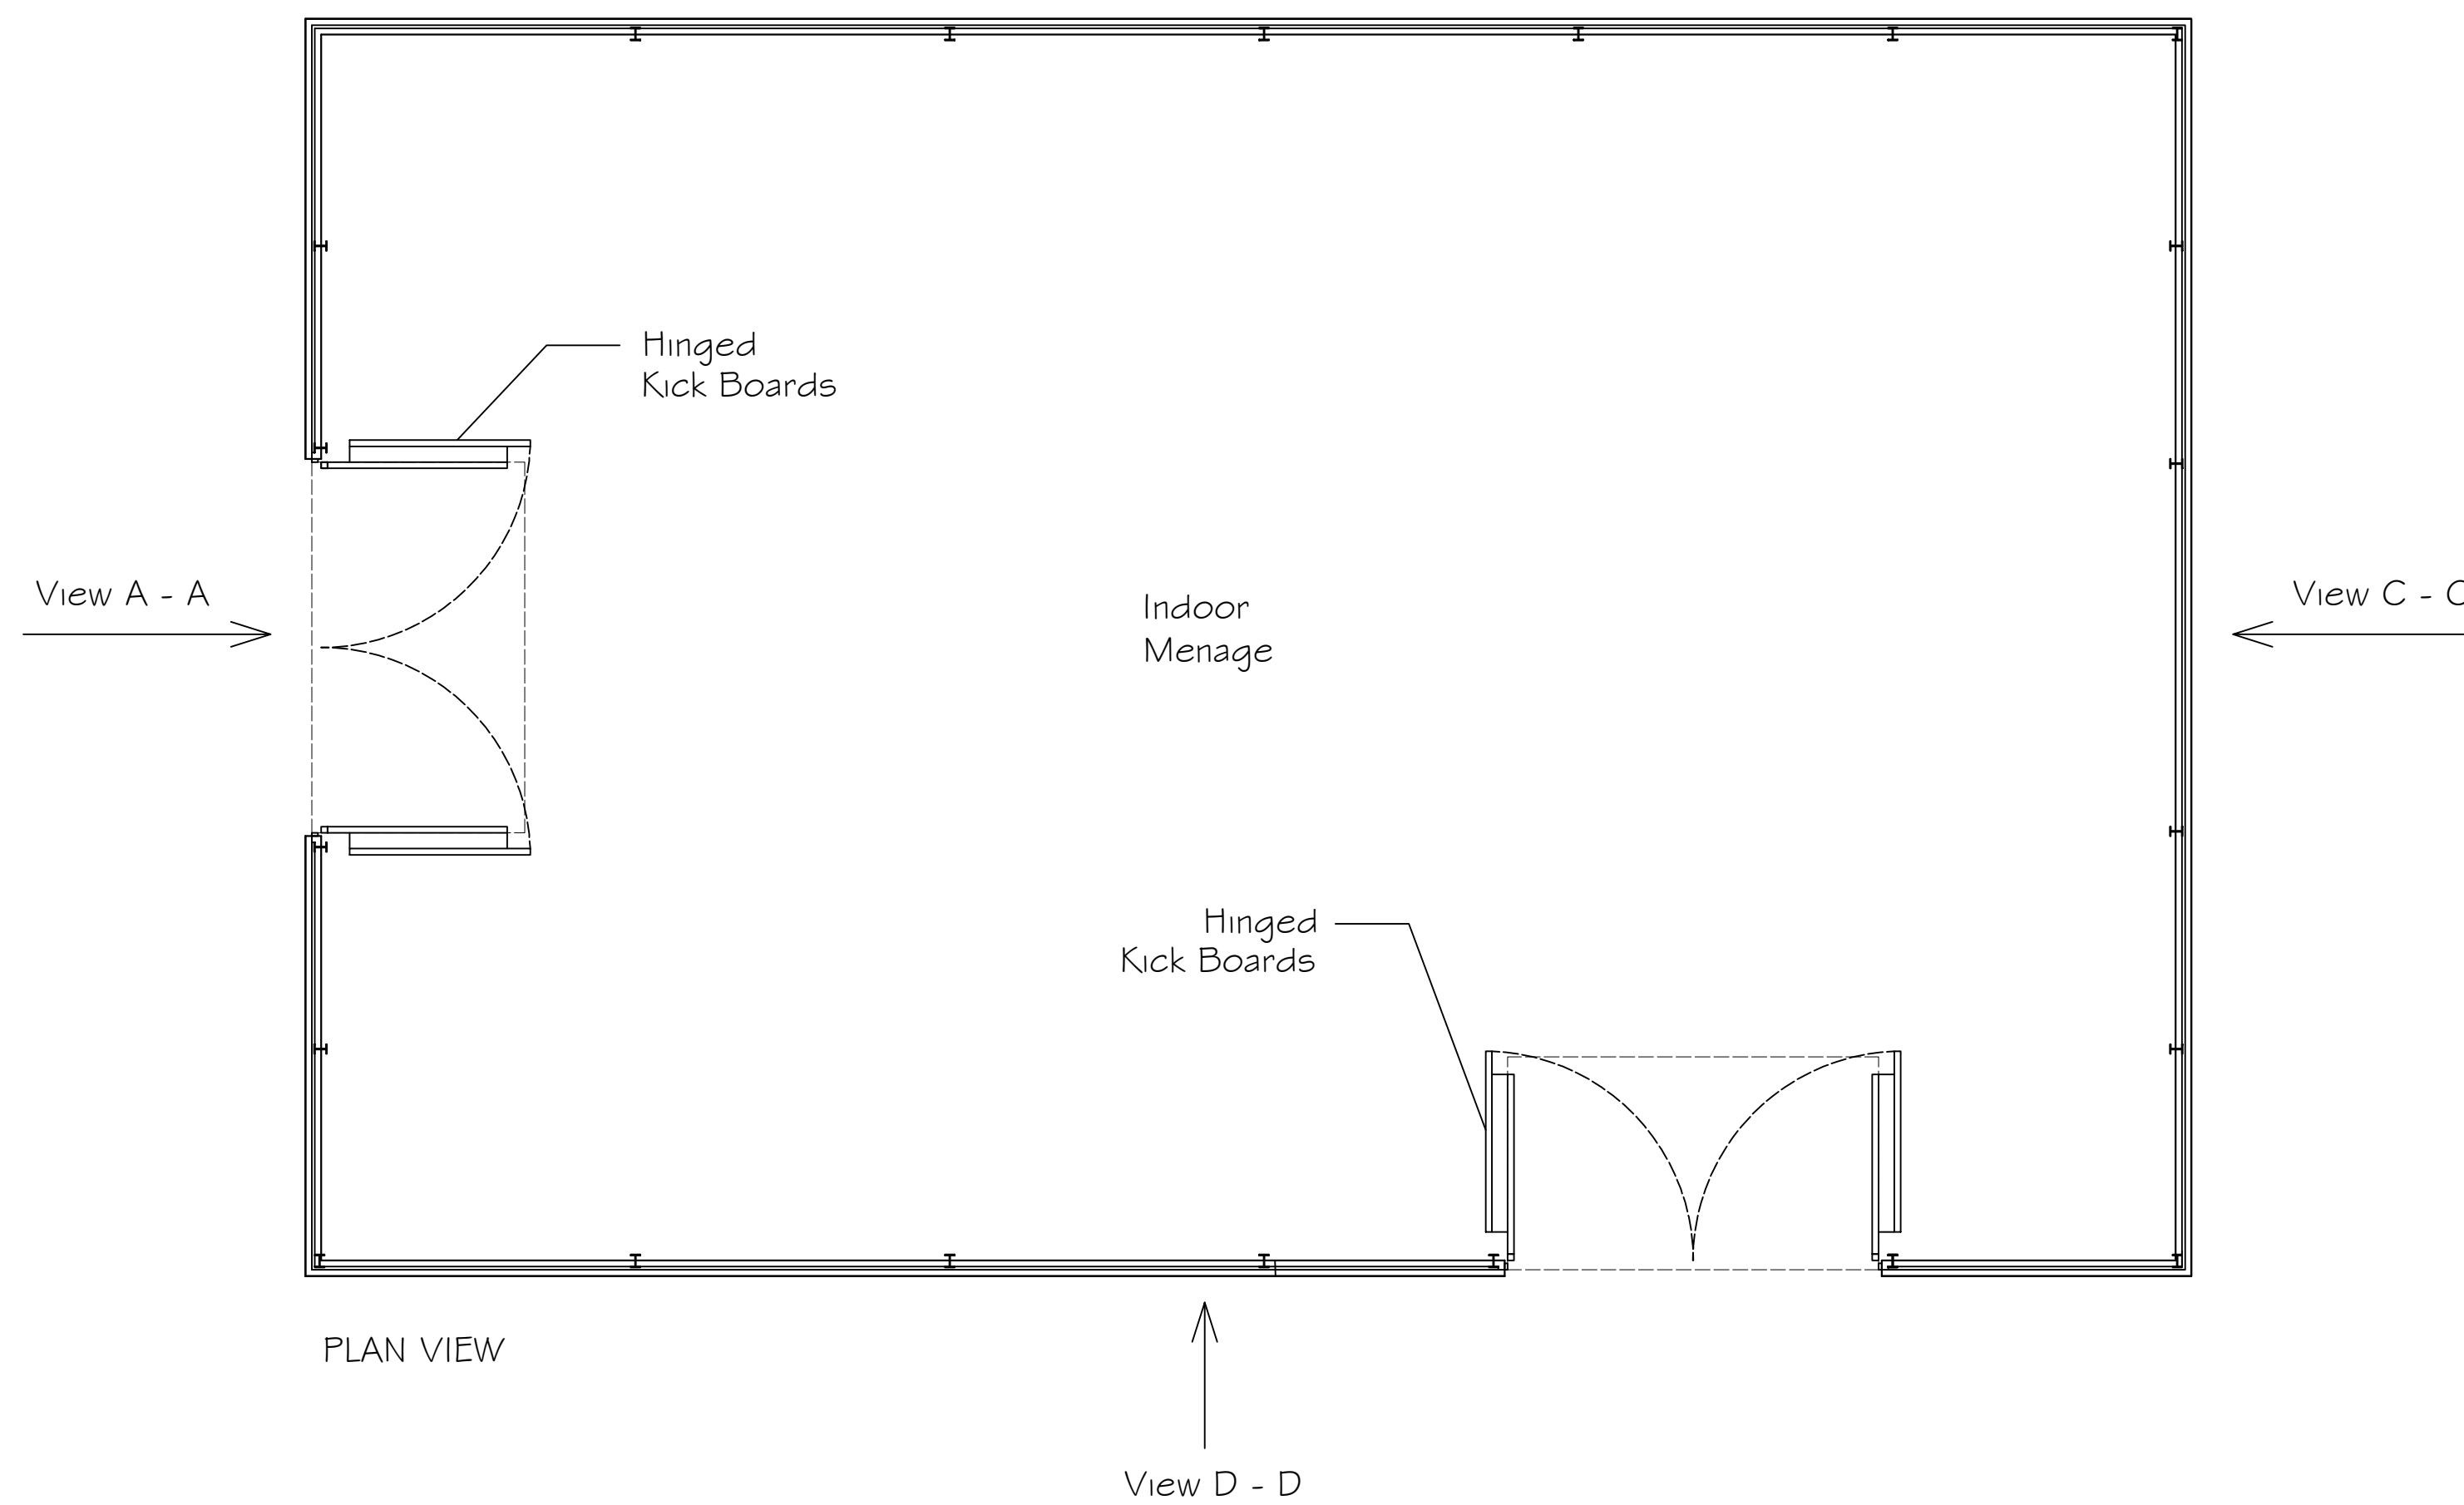 

PLAN VIEW

FINISHES	
Roof Covering:	Profiled Roof & Wall Panel System
	Colour: Green - to match adjoining stables
Rollershutters:	Rollershutters to be provided to Front Main Door Opening
	Colour: Green - to match adjoining stables

Note: This drawing is copyright ©

Monarch
Architectural Services Ltd

Revision: Planning 15/04/20

project

Proposed Indoor Menage Building
and Horse Walker / Exerciser
Retention of the Hardcore Area
at

Land at Crophorne Stables
Shinging Road, Trelewis
Merthyr Tydfil, CF46 6 DP

Client
Mr W. Green

Proposed Plans and Elevations

Date: November 2019

Scale: 1:100, @ A1

Drawn: W. S.

Drawing No.

19/11/01

Rev.

B