



KEY





InstaVolt Site Boundary



2m Totem (single sided)



SITE PLAN A SCALE - 1:250

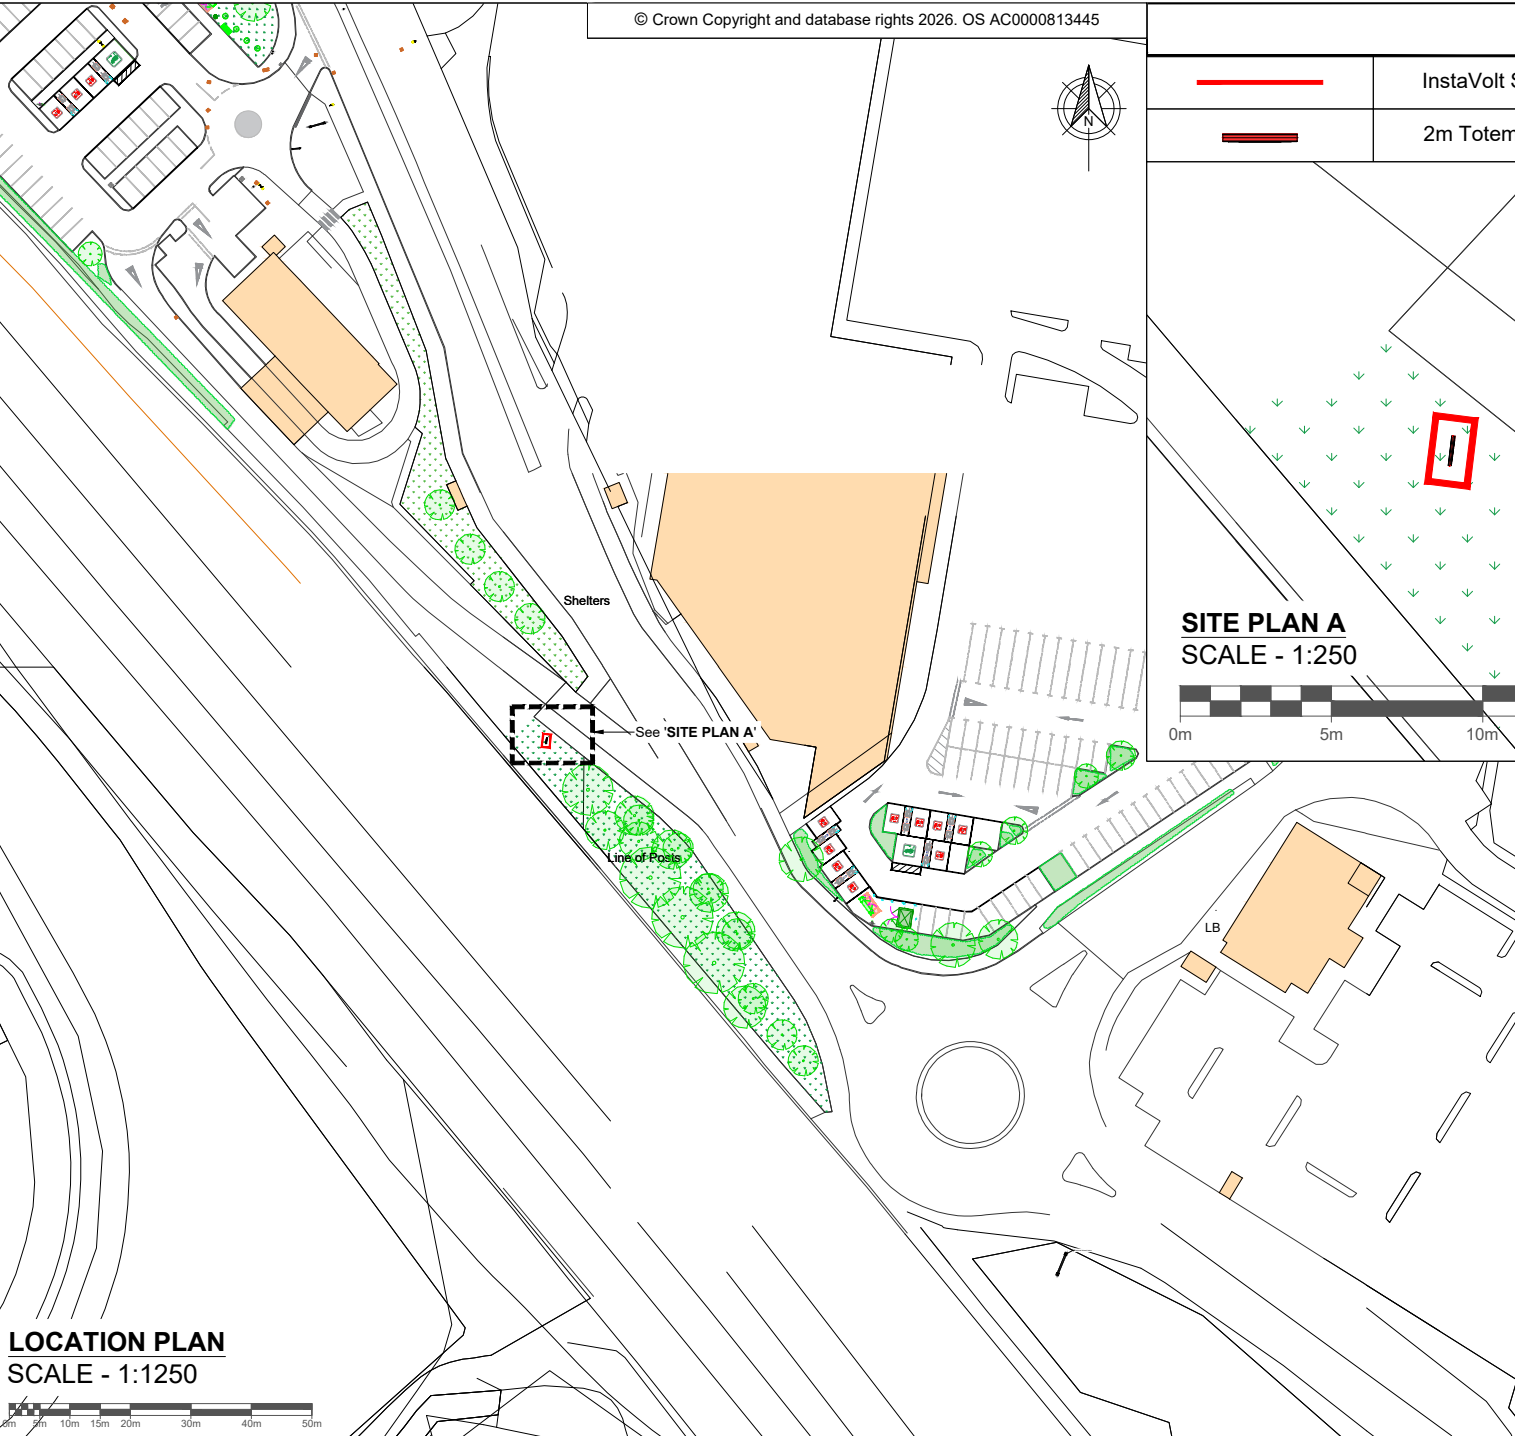 

LOCATION PLAN SCALE - 1:1250



REV.	DESCRIPTION	REV. BY	APP.	DATE
A	Issued for comment	HB	JM	10/08/26
B	Issued for comment	HB	JM	07/09/26

INSTAVOLT

InstaVolt Ltd, 6 Cedarwood,
Crockford Lane, Chineham Park,
Hampshire, RG24 8WD
© InstaVolt Ltd. 2026

INTERNALLY APPROVED

PROJECT ADDRESS Cyfarthfa Retail Park, Swansea Rd, CF48 1HY Merthyr Tydfil		Grid Ref.: SO 03791 06599 Lat, Long: 51.749795, -3.3950708	
PROJECT NAME BRITISH LAND - CYFARTHFA SHOPPING PARK CAR PARK A		DRAWN BY HB	
DRAWING TITLE ADVERTISEMENT CONSENT PLAN		SCALE (@A4) AS SHOWN	
DRAWING NO. 10796 - 0017_06		REV. B	