


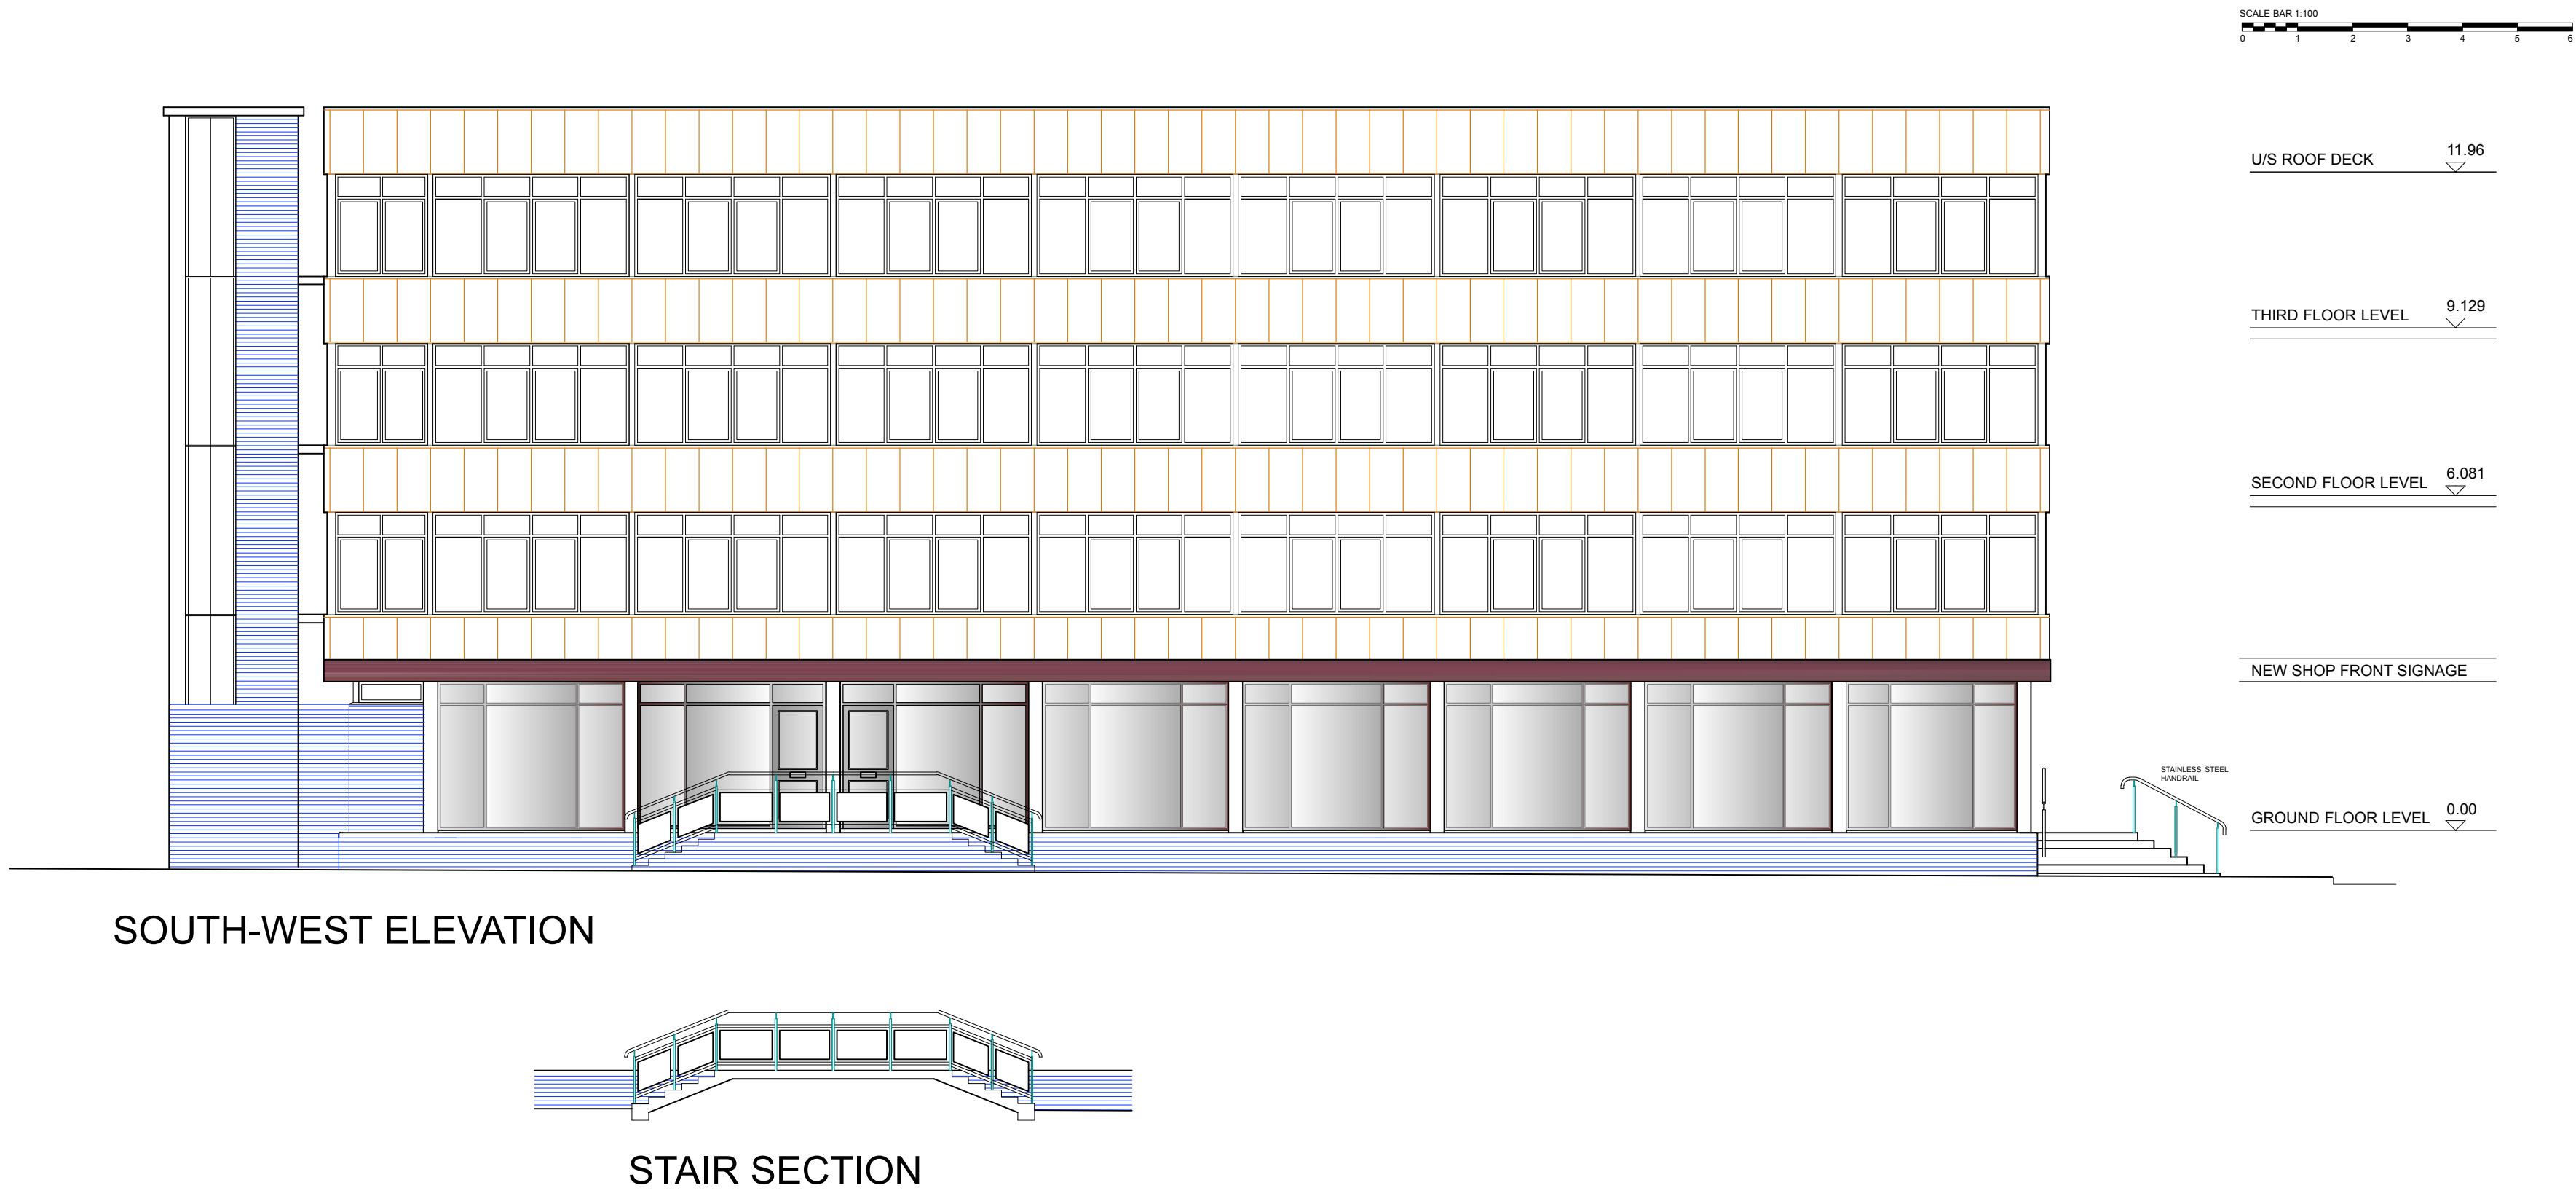

DRAWING STATUS

PLANNING ISSUE

This drawing, the works and concepts depicted are the copyright of ADJ Architects and may not be reproduced or made use of, either directly or indirectly, without express written consent.

Do not scale off this drawing.

All heights, levels, sizes and dimensions to be checked on site before any work is put to hand.

ADJ

Architects

Hopslade, Eastham, Torquay, Devon, PL12 0PL

andy@adjarchitects.co.uk

phone : 077 969 32398

Client

Waxport Ltd

Project

GOVERNMENT BUILDING, CASTLE STREET, MERTHYR TYDFIL

Drawing Title

PROPOSED : SOUTH-WEST ELEVATION

CAD Ref

9055

Drawn

ADJ

Date

Aug 20

Scale

1:100 @ A1

Project No.

9055

Drawing No.

13

Revision

A