




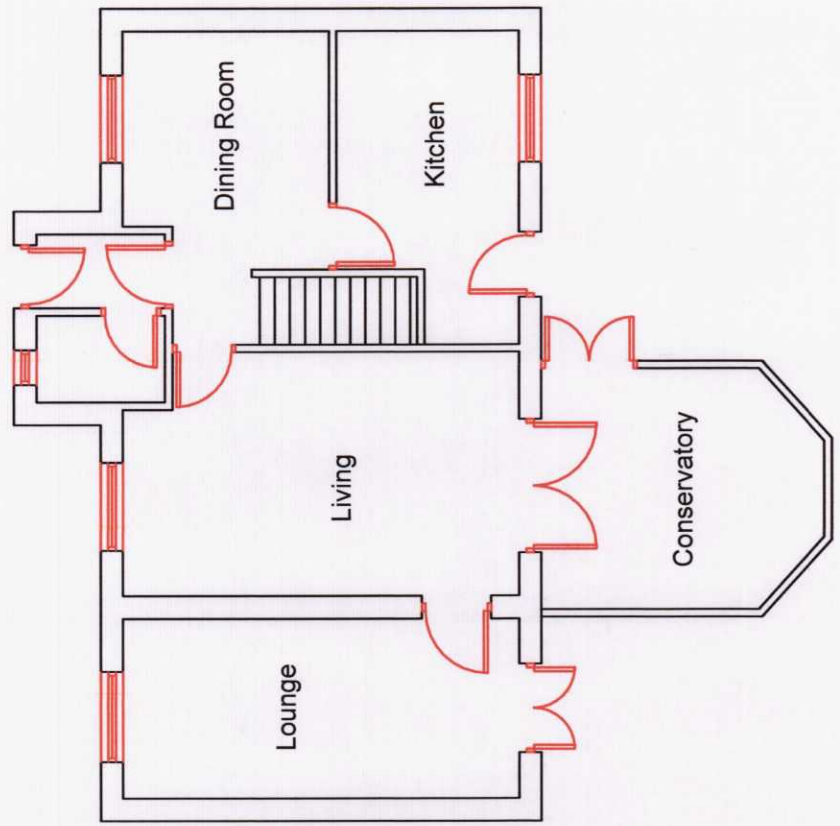


Existing Ground Floor
Scale 1:100

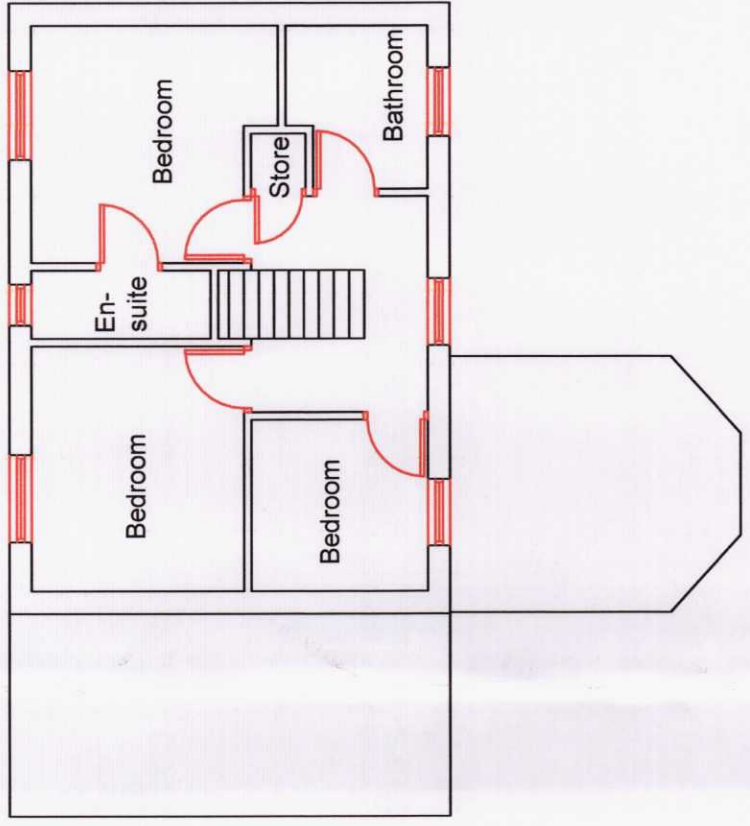


Existing First Floor
Scale 1:100

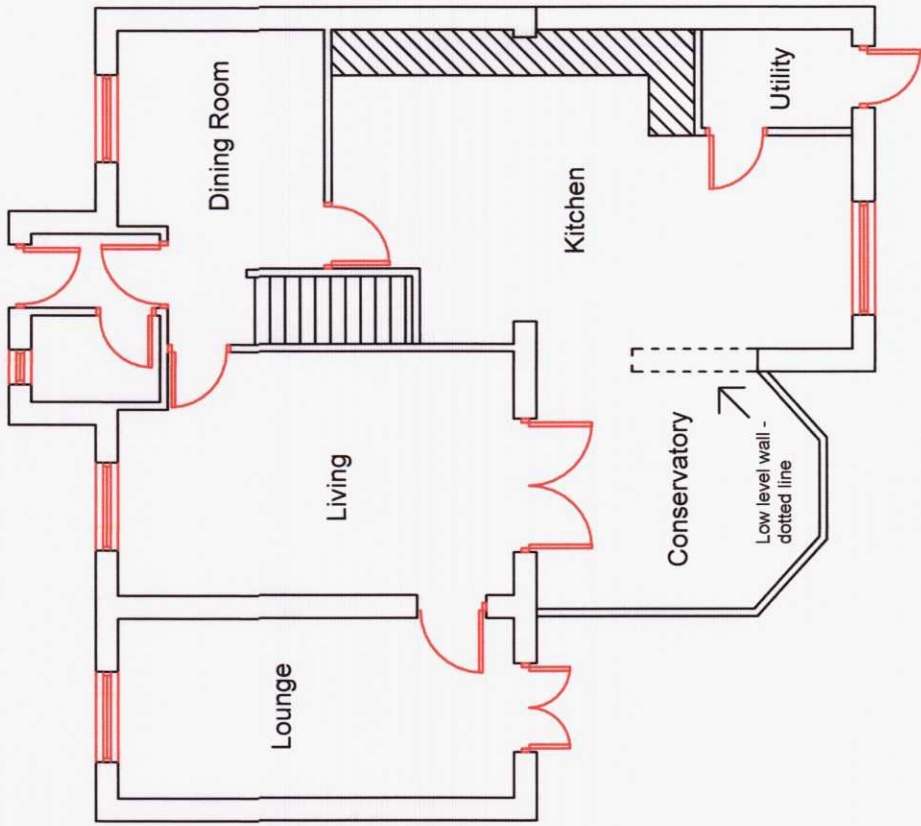


Proposed Ground Floor
Scale 1:100

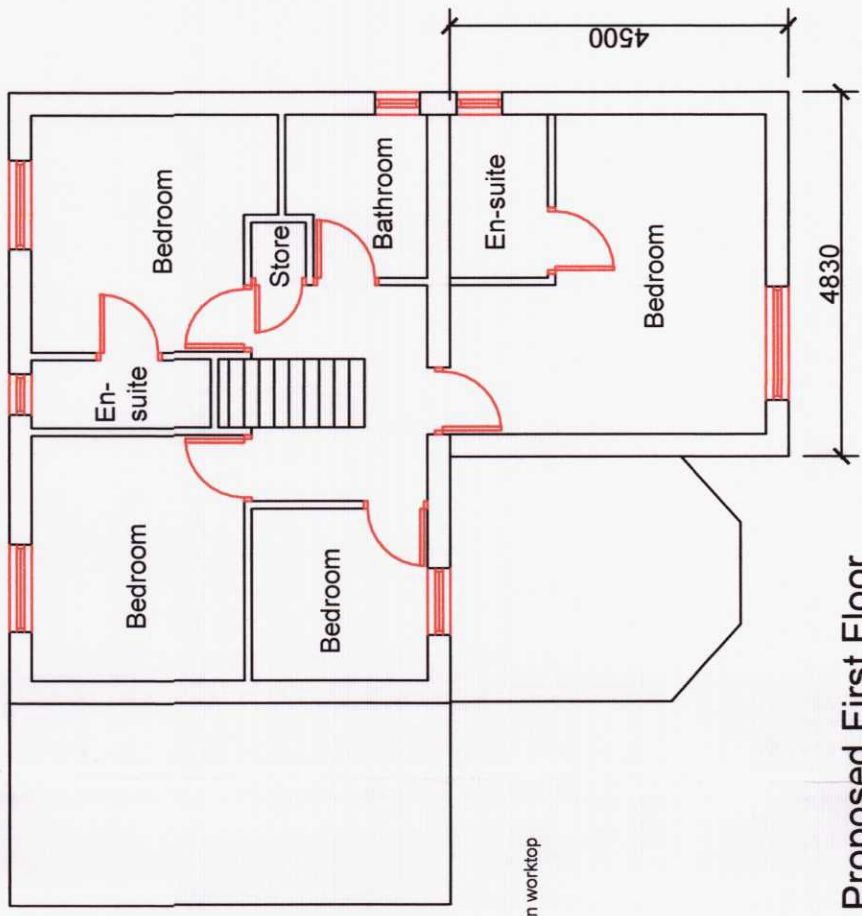

Proposed First Floor
Scale 1:100

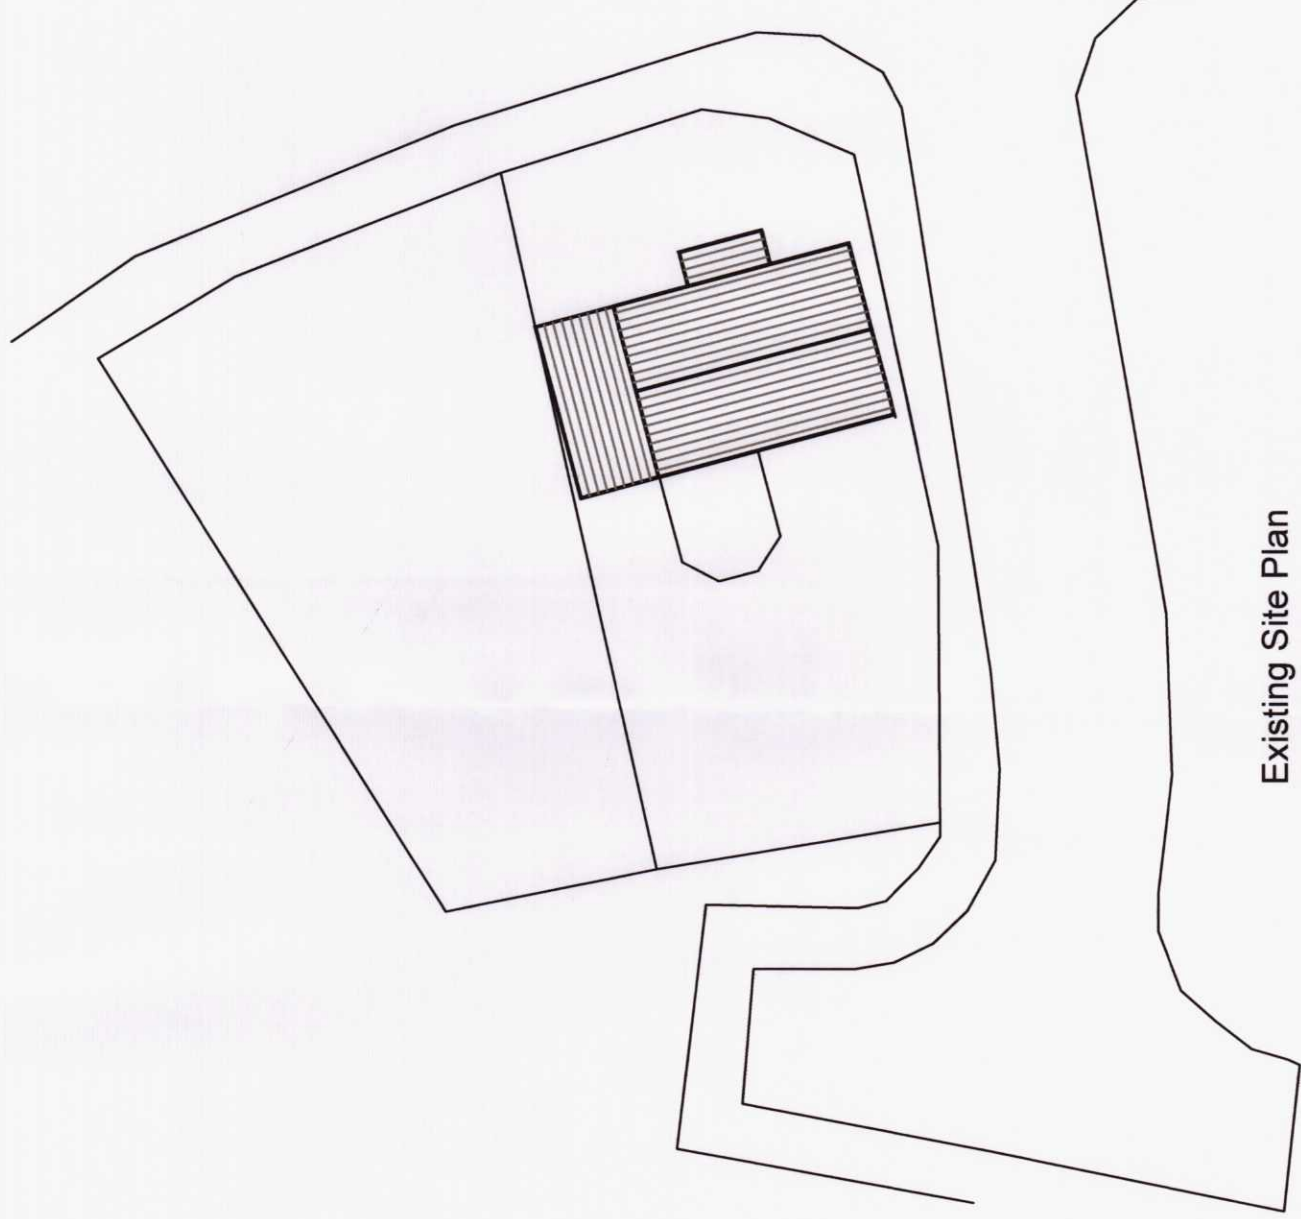

Existing Site Plan
Scale 1:250

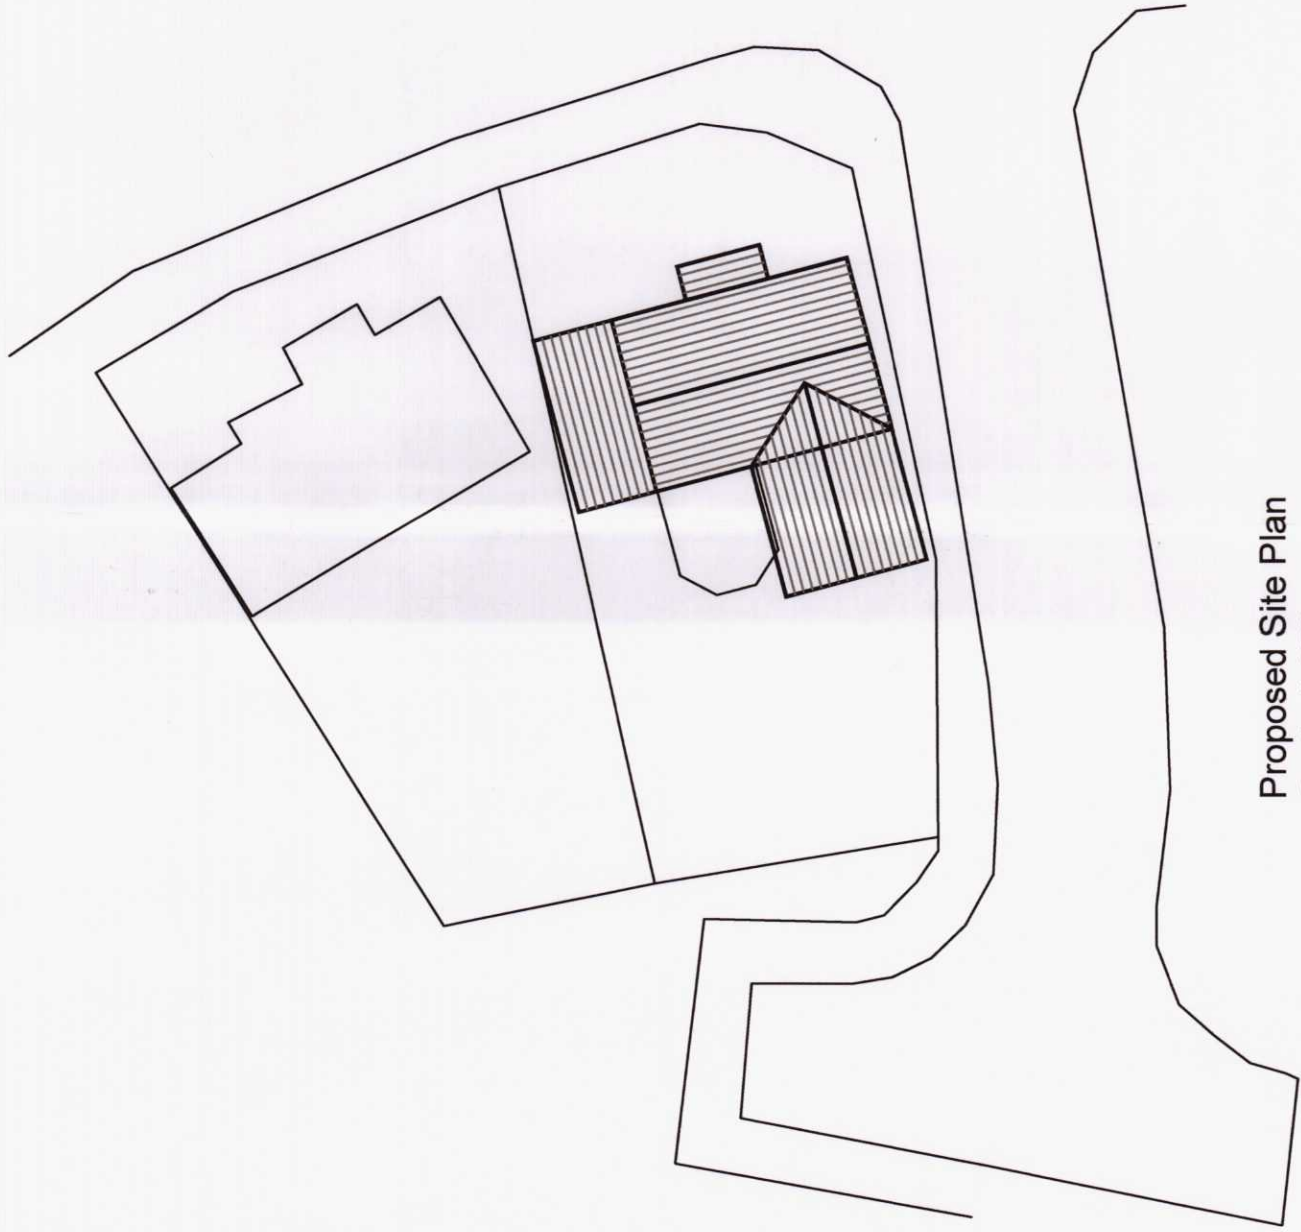

Proposed Site Plan
Scale 1:250



Os Map
Scale 1:1250


Aesthetic Notes - Main Dwelling:

Existing Dwelling


Walls - Brick wall construction partial smooth render finish to first floor east elevation.
Roof - Pitched roof with concrete tiles.
Eaves and soffits - White pvc.
Gutters and down pipes - Black plastic
Windows and doors - White double glazed Upvc.

Proposed Extension


Walls - Brick cavity wall construction tied onto existing building using ancon wall ties. New extension to be red brick finish to match main dwelling.
Roof - Pitched roof to be fitted with concrete tiles to match existing building.
Eaves and soffits - White pvc.
Gutters and down pipes - Black plastic
Windows - White Upvc

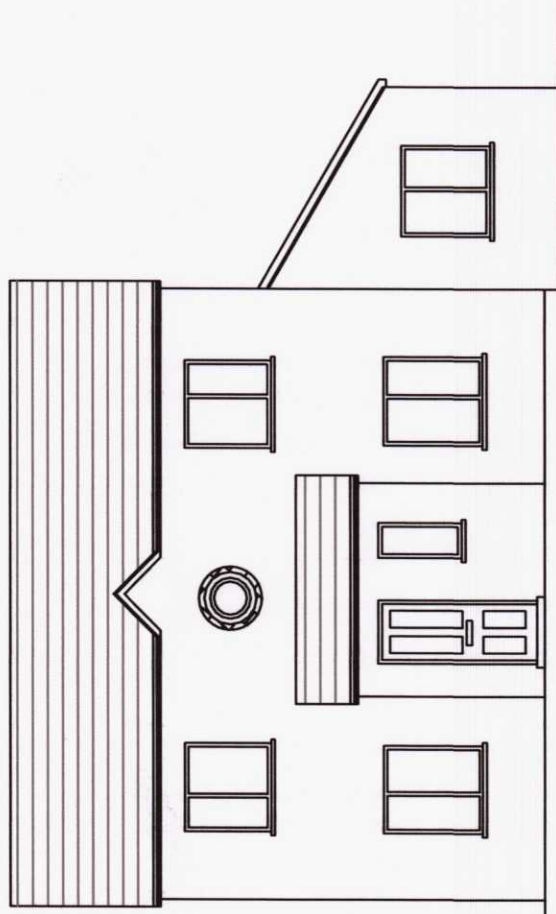


Existing East Elevation
Scale 1:100

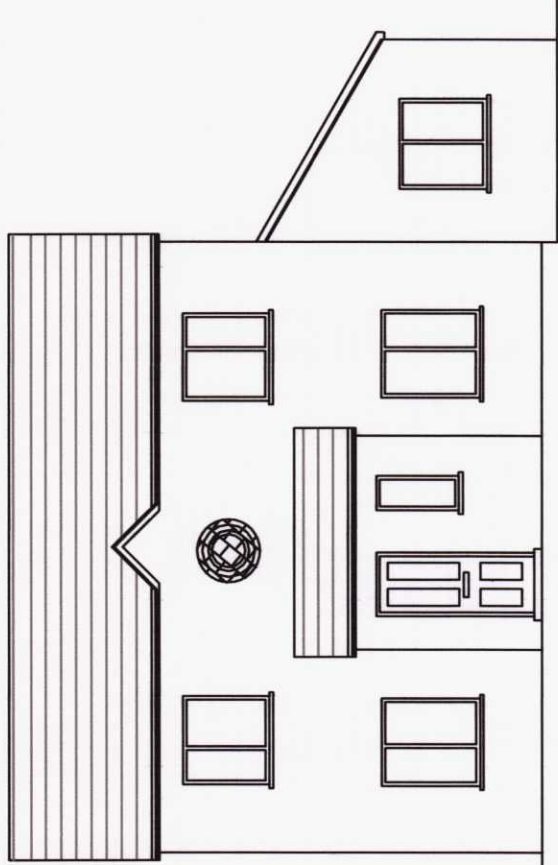


Proposed East Elevation
Scale 1:100

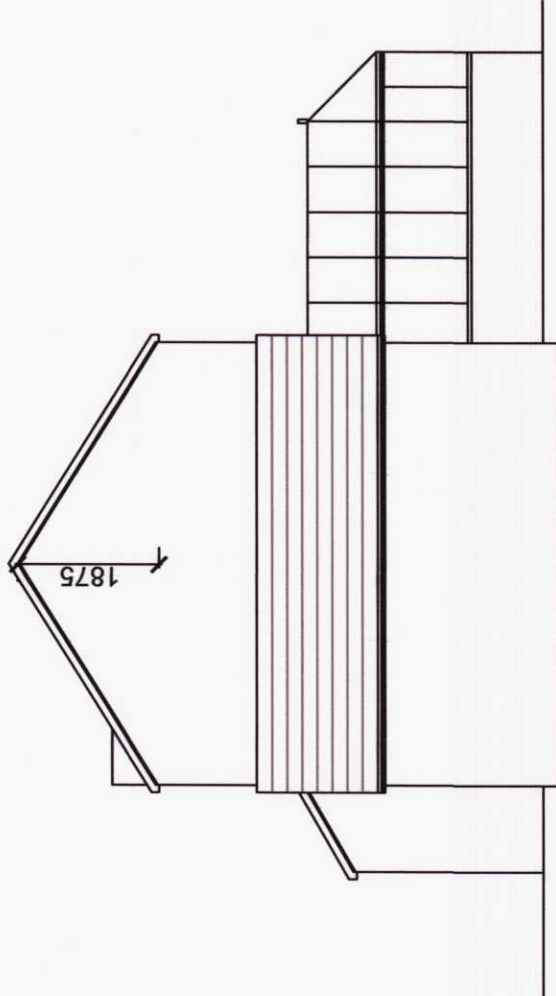


Existing North Elevation
Scale 1:100

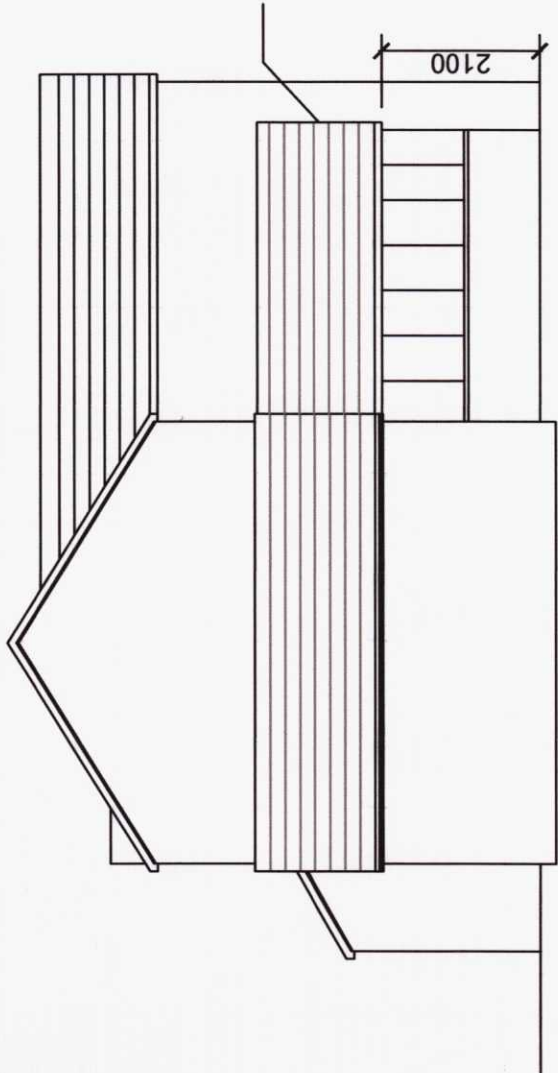


Proposed North Elevation
Scale 1:100

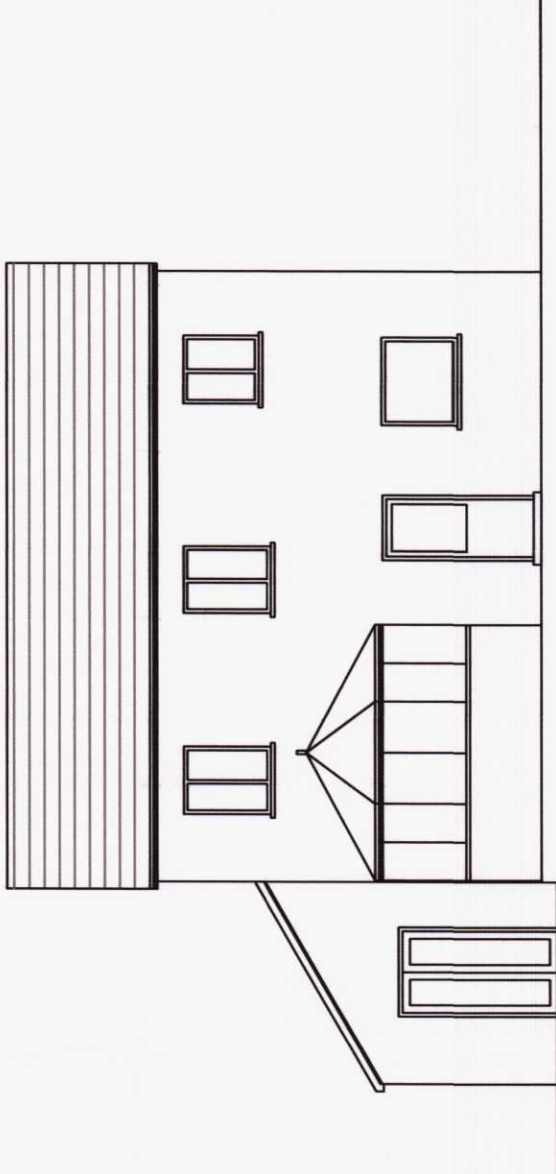


Existing West Elevation
Scale 1:100

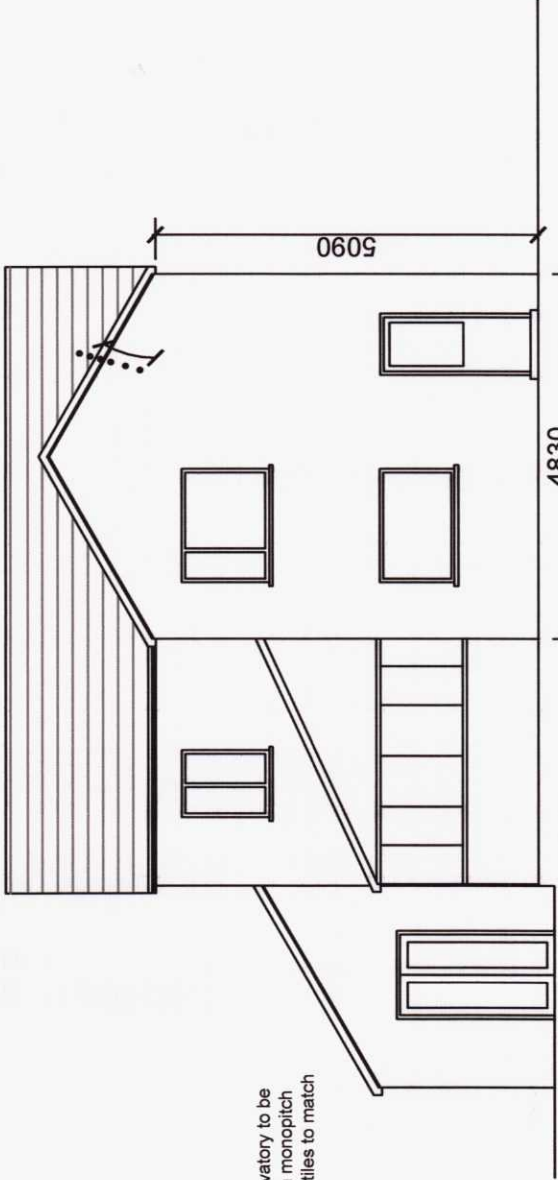

Proposed West Elevation
Scale 1:100

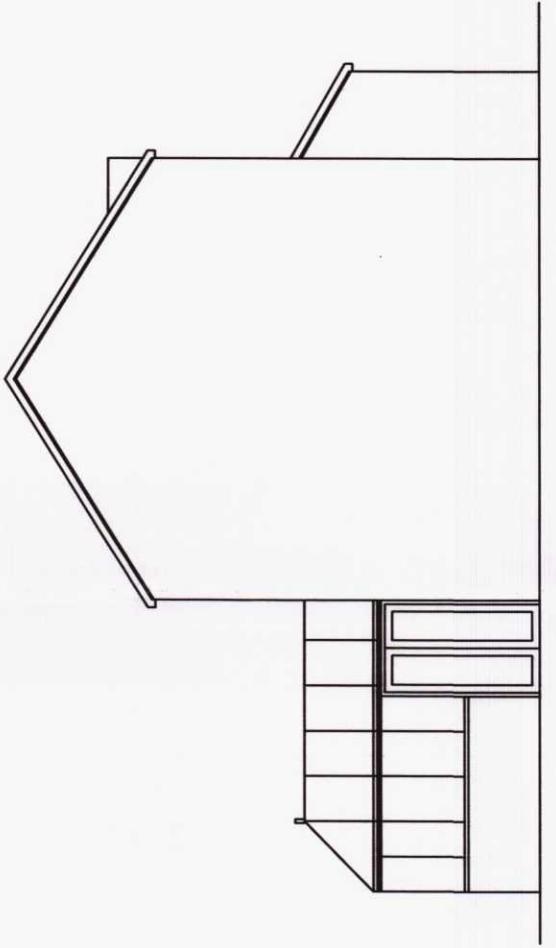

Existing South Elevation
Scale 1:100

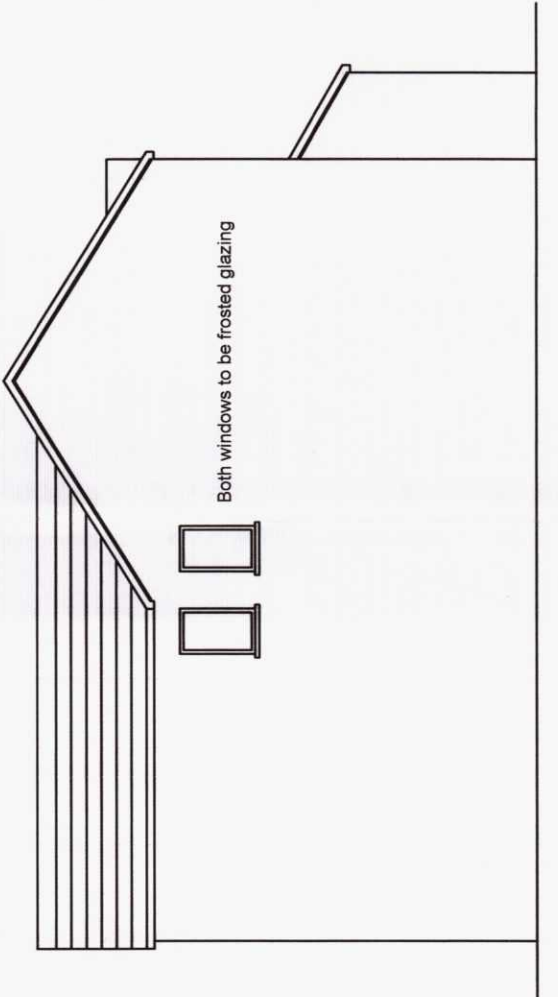

Proposed South Elevation
Scale 1:100

A Pitch of existing main dwelling revised 01/09/20

Planning Application - Proposed extension at rear of 93 Beacons Heights

Applicant: Mark

Address: 93 Beacons Heights, Merthyr Tydfil

Date: June 2020
Scale: As Shown

dwg no: 2020-093 Beacon

Rev: A