


1 : 100
Proposed Site 1

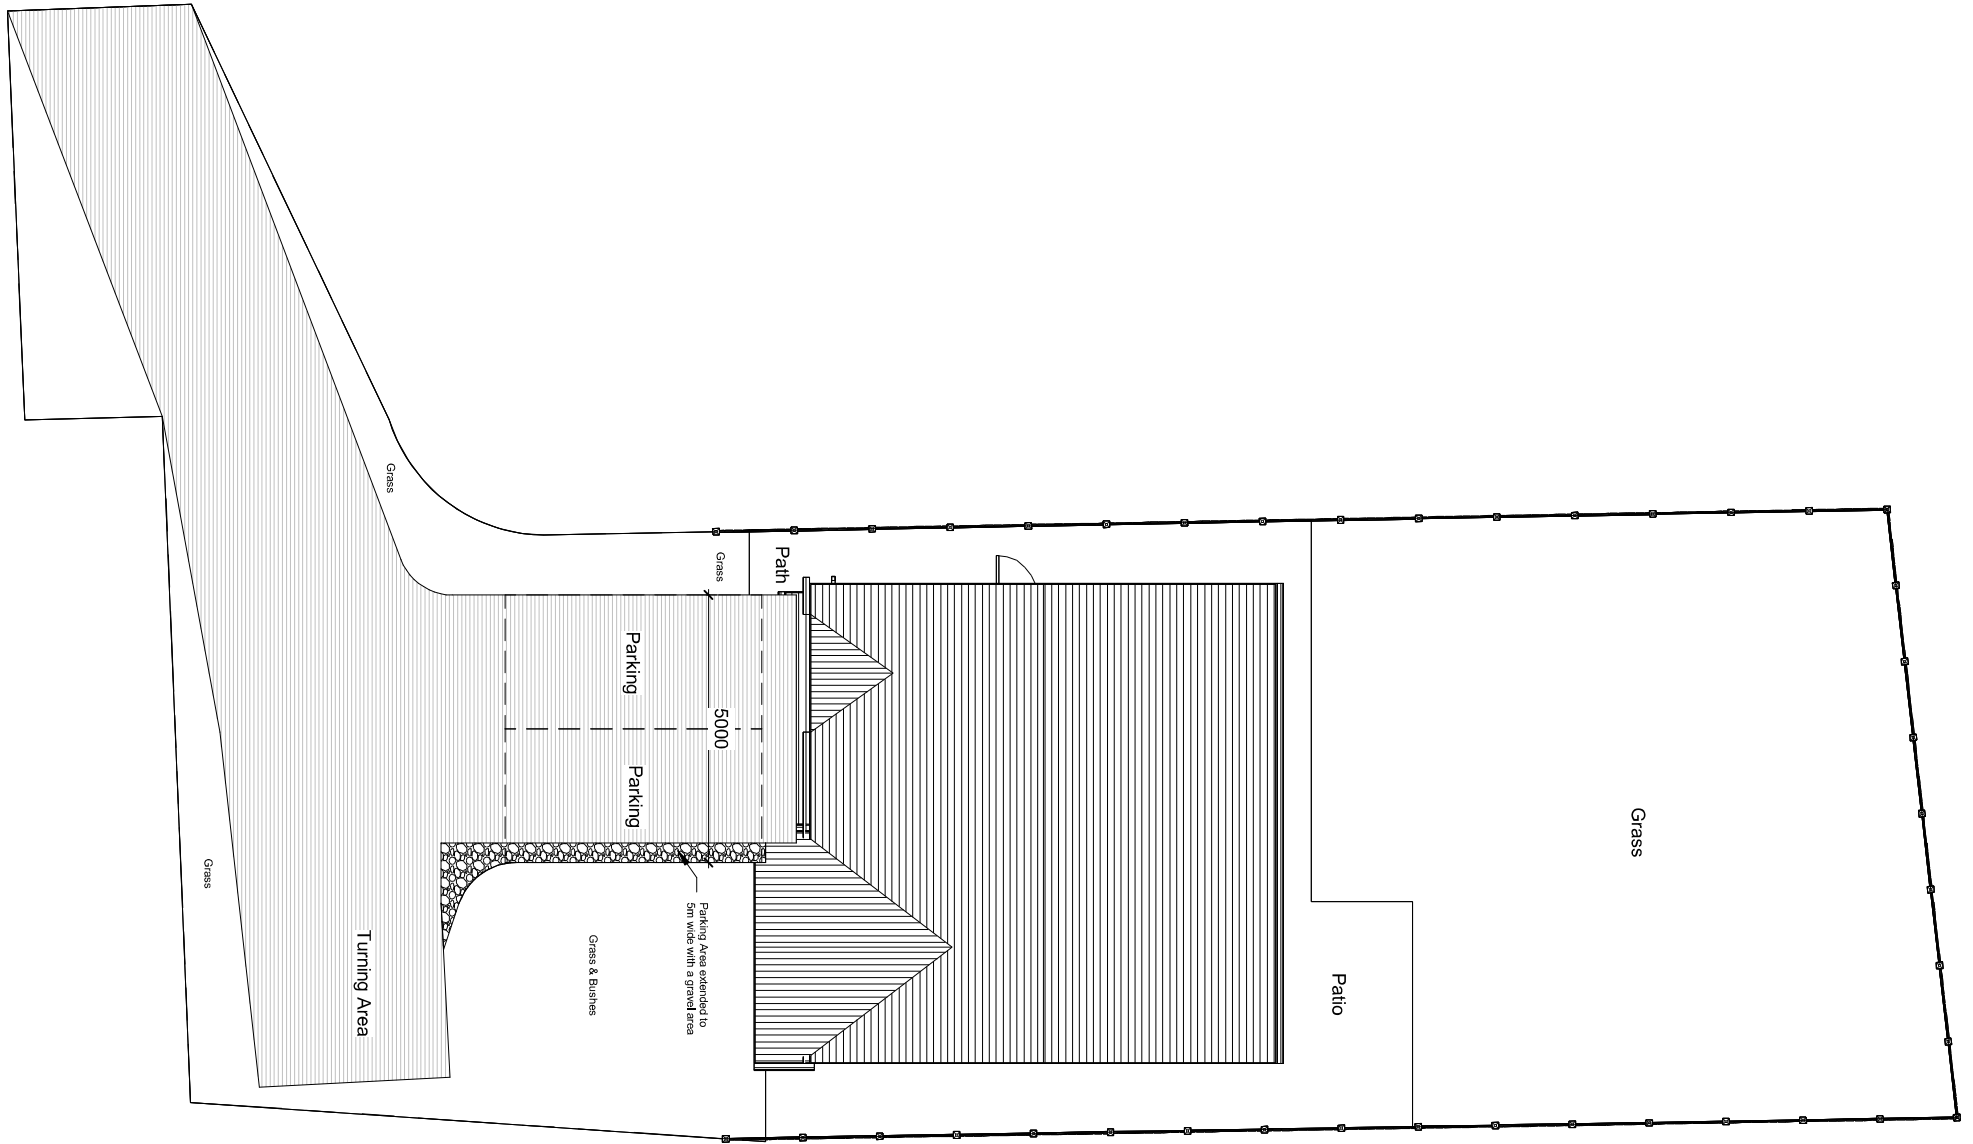

PROJECT Garage Conversion		SHEET Proposed Site Plan														
INDIGO DESIGN (Part of 3dcadwales Ltd) 5 Ashlea Drive, Merthyr Tydfil, CF47 0NY Tele 01685 385746 Mob - 07940913216 Email: enquiries@indigo-3d-design.co.uk		Address 38 Dan Y Parc View, Incline Top, Merthyr Tydfil. CF47 0GF.														
This Drawing is Copyright, Dimensions to be checked on site and not scaled from this drawing		Checked by JH	Drawn by PH													
		Scale (@ A3) 1 : 100														
		<table><tr><th>Rev No</th><th>Description</th><th>Date</th></tr><tr><td>A</td><td>Issue</td><td>15/07/2023</td></tr><tr><td>B</td><td>Parking Amended</td><td>22/08/2023</td></tr><tr><td> </td><td> </td><td> </td></tr><tr><td> </td><td> </td><td> </td></tr></table>		Rev No	Description	Date	A	Issue	15/07/2023	B	Parking Amended	22/08/2023				
Rev No	Description	Date														
A	Issue	15/07/2023														
B	Parking Amended	22/08/2023														
PURPOSE OF ISSUE Planning Approval	DRAWING NUMBER DPV-05															