



NOTES:




1 EXISTING FRONT ELEVATION
1 : 100

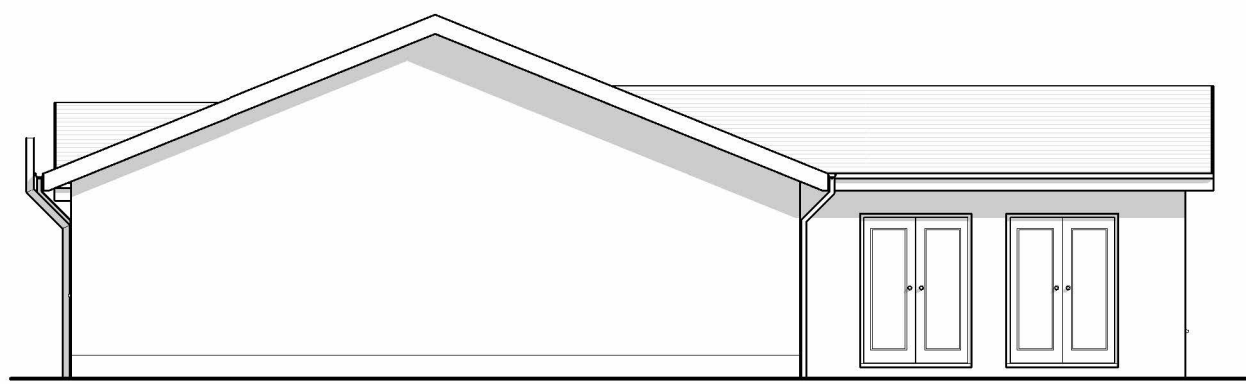


2 EXISTING SIDE ELEVATION
1 : 100

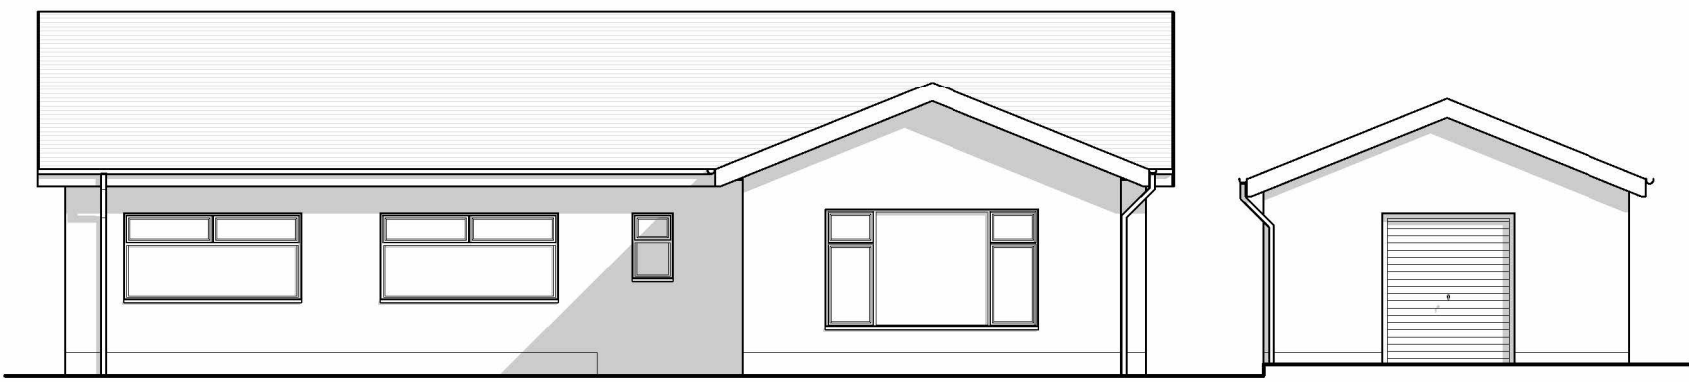

3 EXISTING REAR ELEVATION
1 : 100

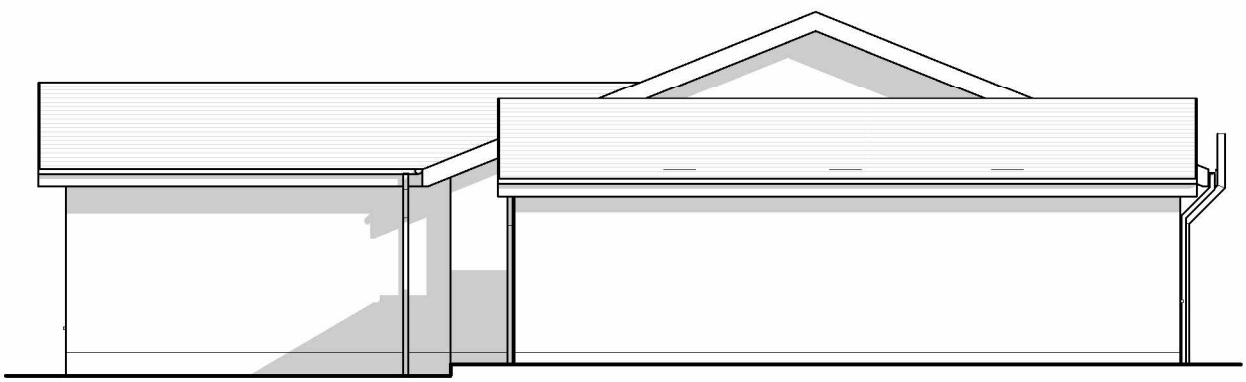


4 EXISTING SIDE ELEVATION 2
1 : 100

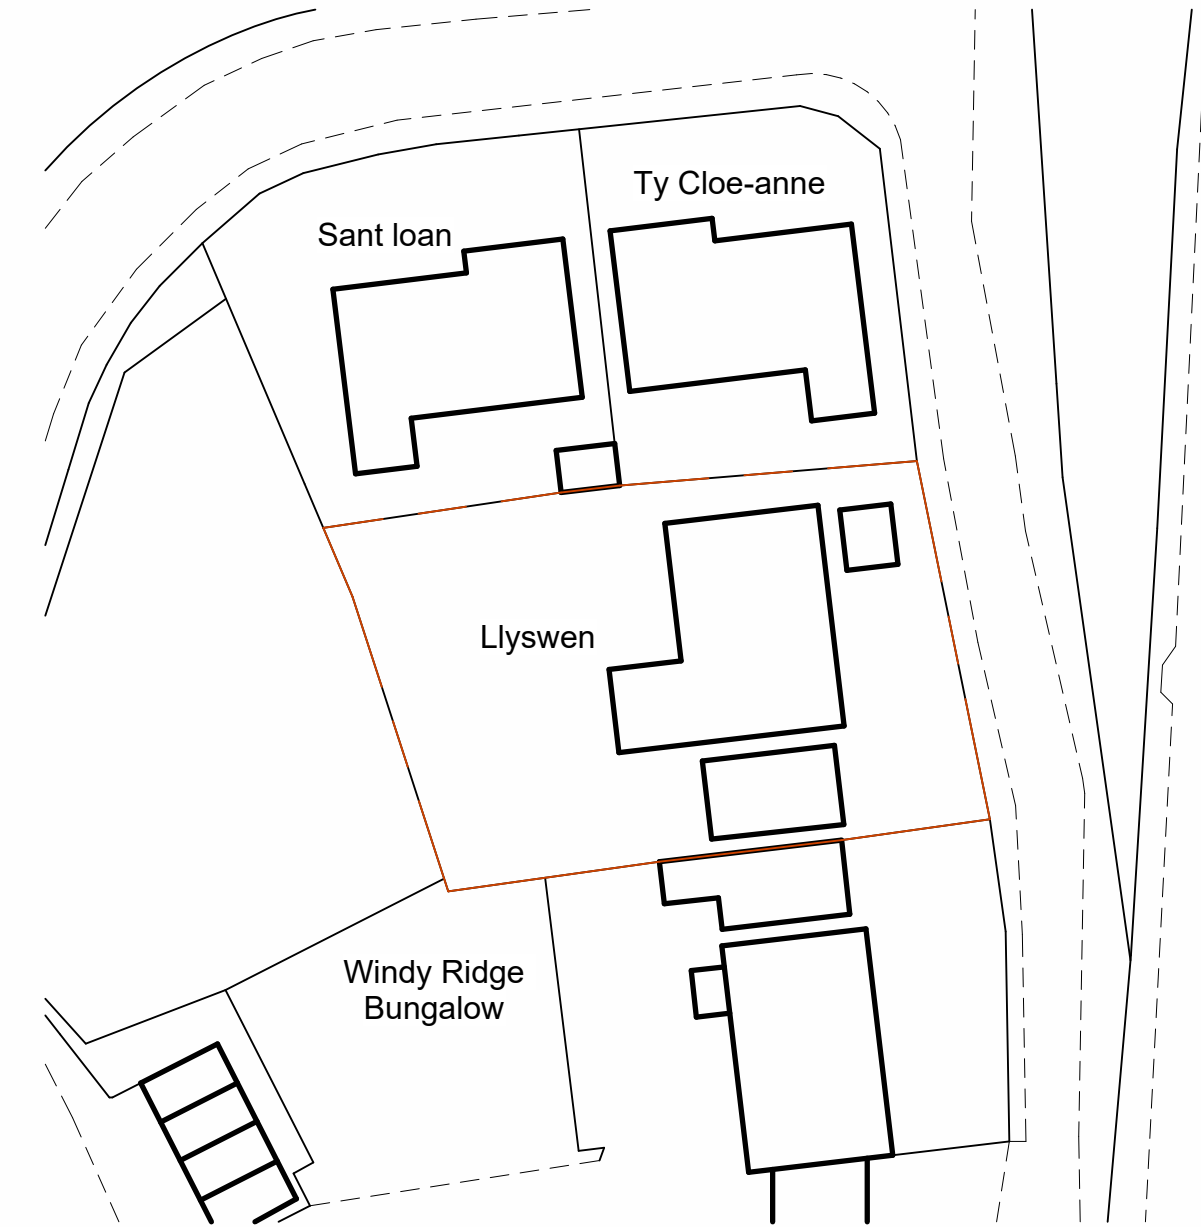

6 Site Location Plan
1 : 500



5 EXISTING GROUND FLOOR
1 : 50

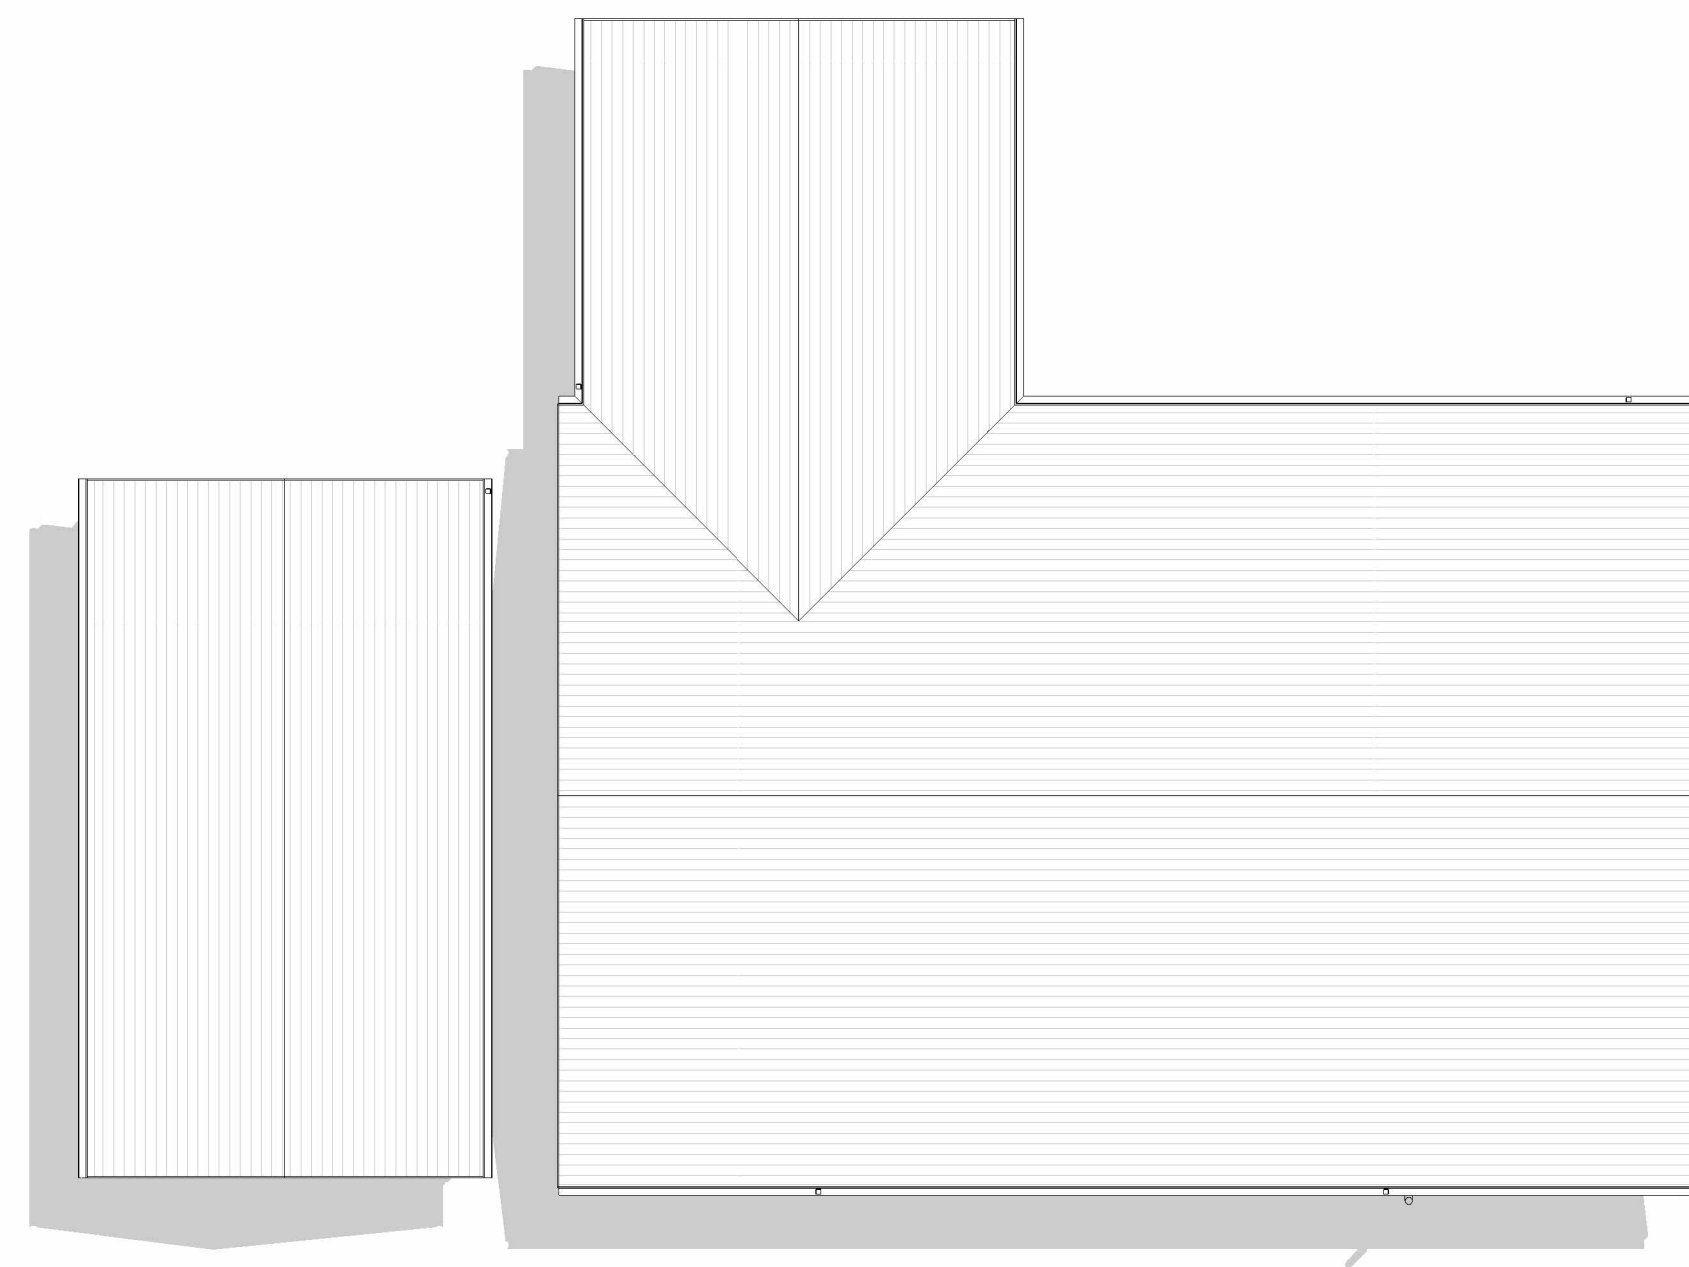

7 EXISTING ROOF PLAN
1 : 100

3	30.08.2023	EXTERNAL DOORS ADDED TO EXTENSION BEDROOMS
2	01.04.2023	BUILDING REGULATION DETAILS
1	22.12.2022	INITIAL PROPOSALS
REV	DATE	DESCRIPTION



PROJECT

SINGLE STOREY SIDE
EXTENSION

ADDRESS

LLYSWEN, MOUNT VIEW,
MERTHYR CF47 0UX


CLIENT

GRIFFITHS

Sheet Title

EXISTING DRAWINGS

SCALE (@ A1) As indicated	PROJECT NUMBER 0056
DATE 30.08.2023	DRAWING NUMBER 1

 


NOTES:

Window Schedule					
Mark	Description	Width	Height	Sill	Head Height
W1	Proposed Bedroom	1800	1200	800	2000
W2	Shower Room	600	1200	800	2000
W3	Proposed Bedroom	1800	1200	800	2000
W4	Shower Room	600	1200	800	2000


Door Schedule				
Mark	Description	Width	Height	Function
D1	Lobby Door	760	2000	Interior
D2	Kitchen Door	760	2000	Interior
D3	Shower Room	696	2000	Interior
D4	Bedroom Door	760	2000	Interior
D5	Bedroom Door	760	2000	Interior
D6	Shower Room	696	2000	Interior
D7	Cupboard Door	1200	2000	Interior
D8	Ext. Bedroom Door	900	2000	Exterior
D9	Ext. Bedroom Door	900	2000	Exterior




1 PROPOSED FRONT ELEVATION
1 : 100

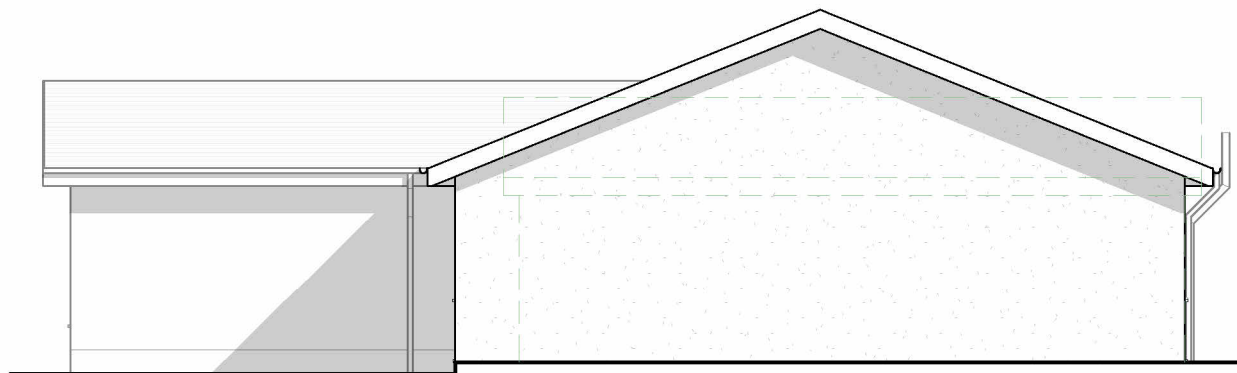


2 PROPOSED SIDE ELEVATION
1 : 100

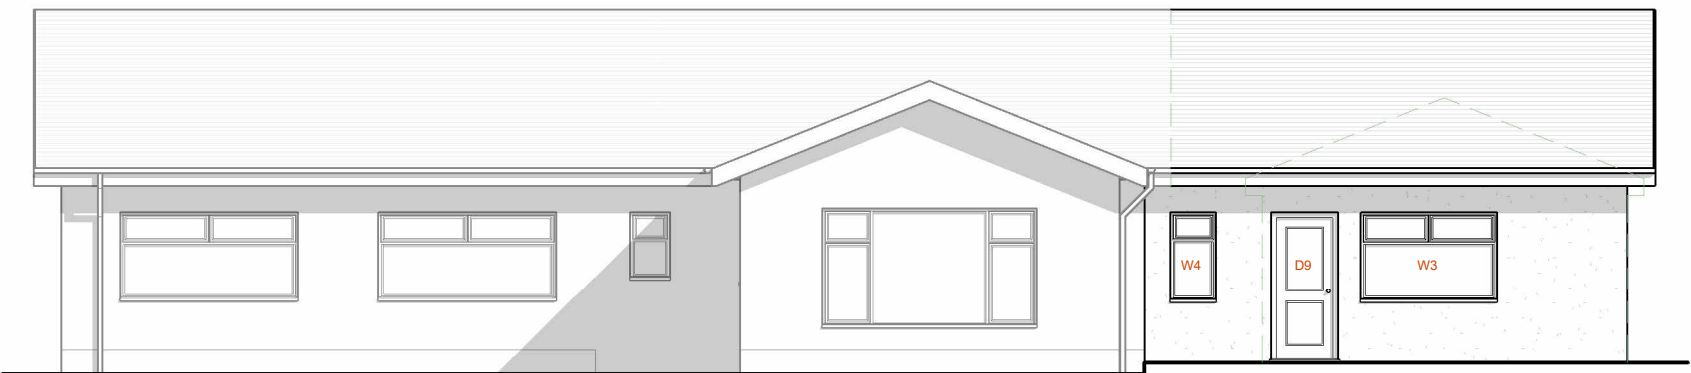


3 PROPOSED REAR ELEVATION
1 : 100

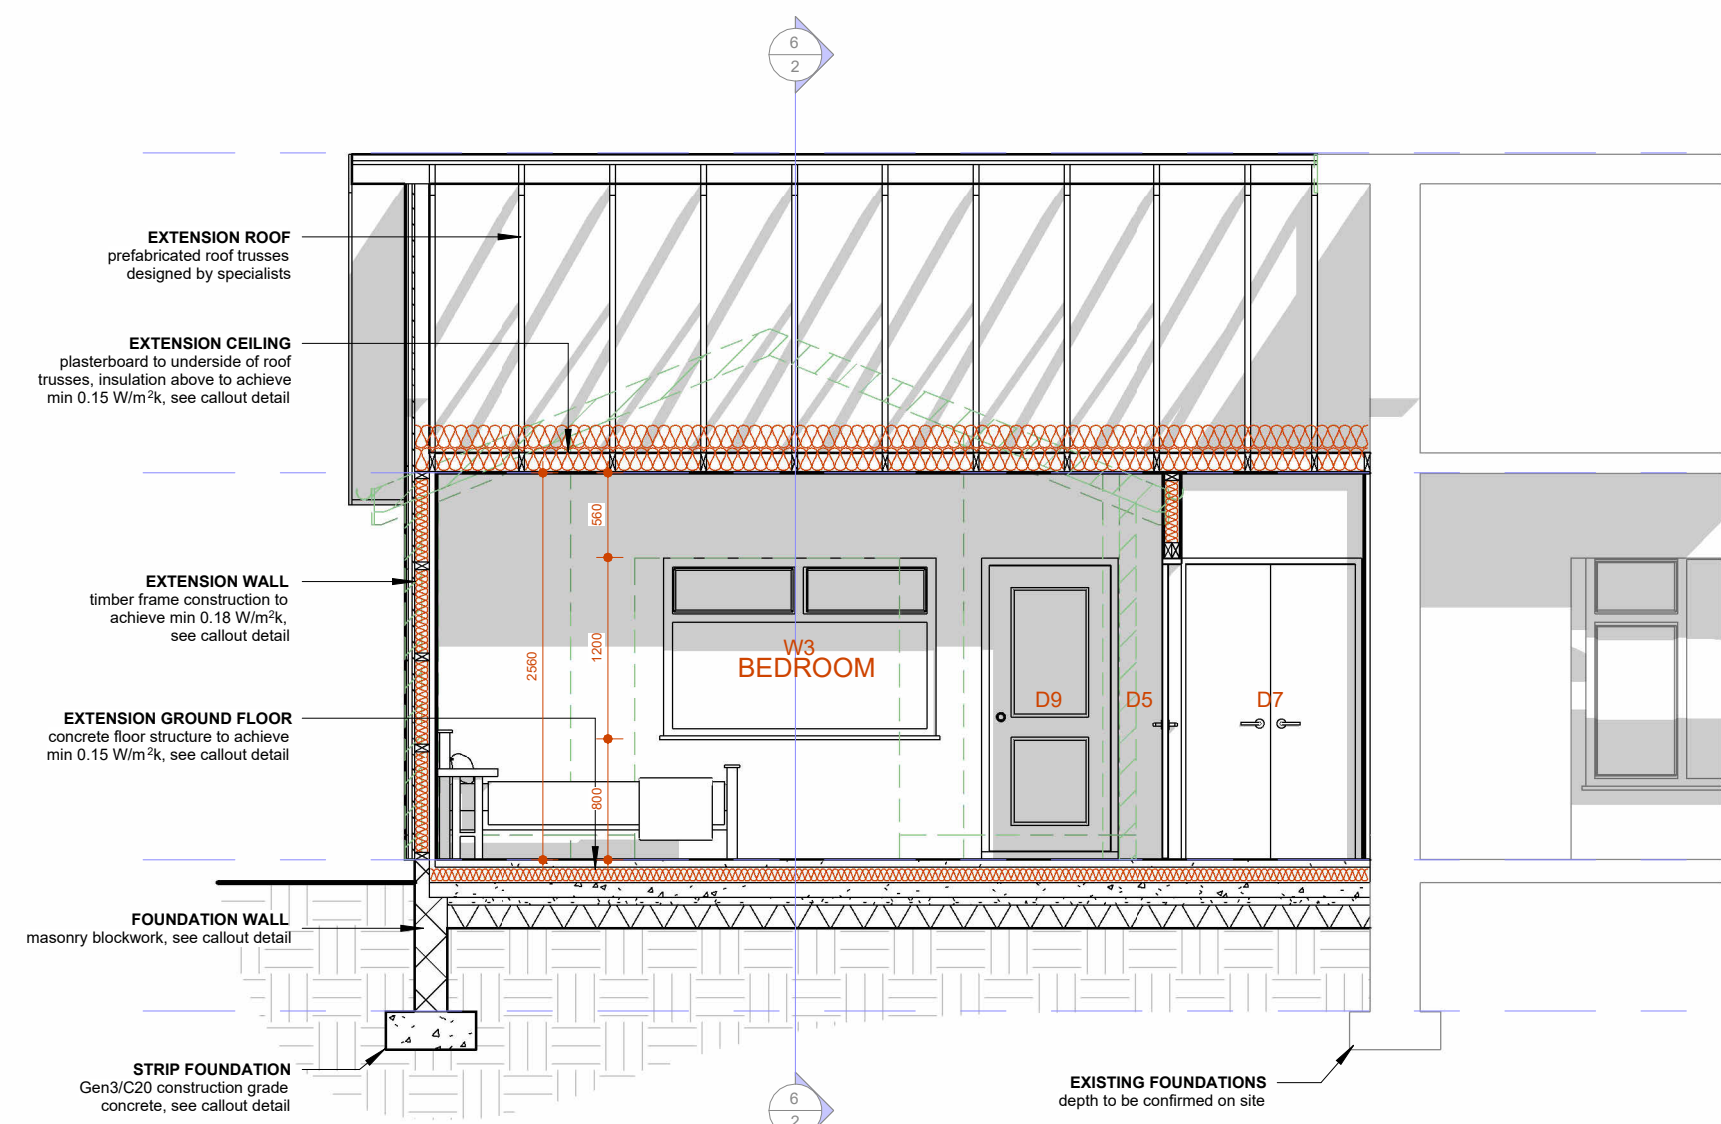


5 PROPOSED CROSS SECTION
1 : 50

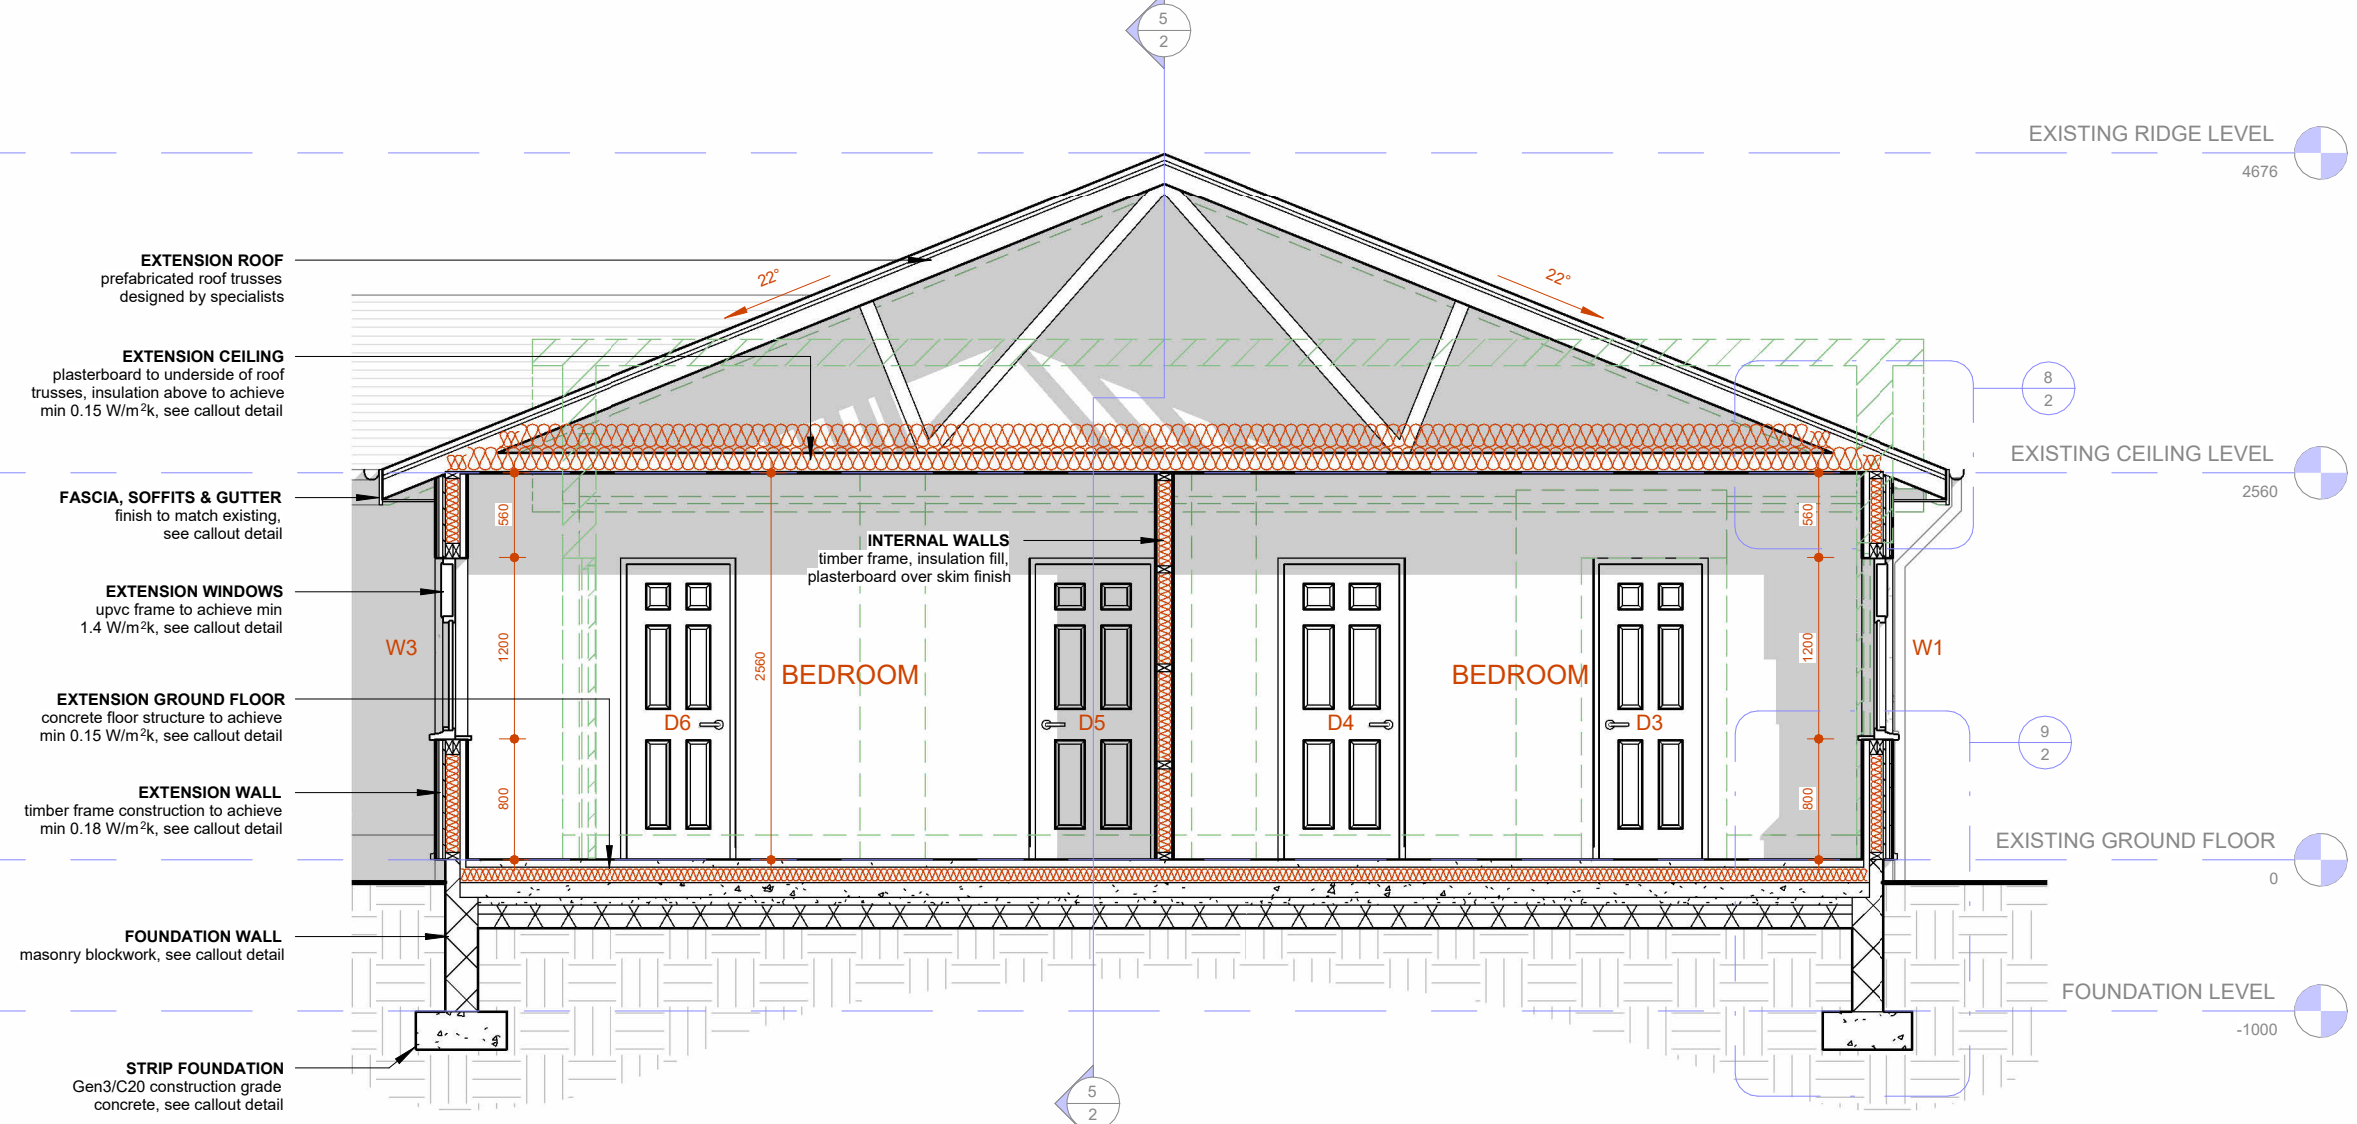


6 PROPOSED LONG SECTION
1 : 50

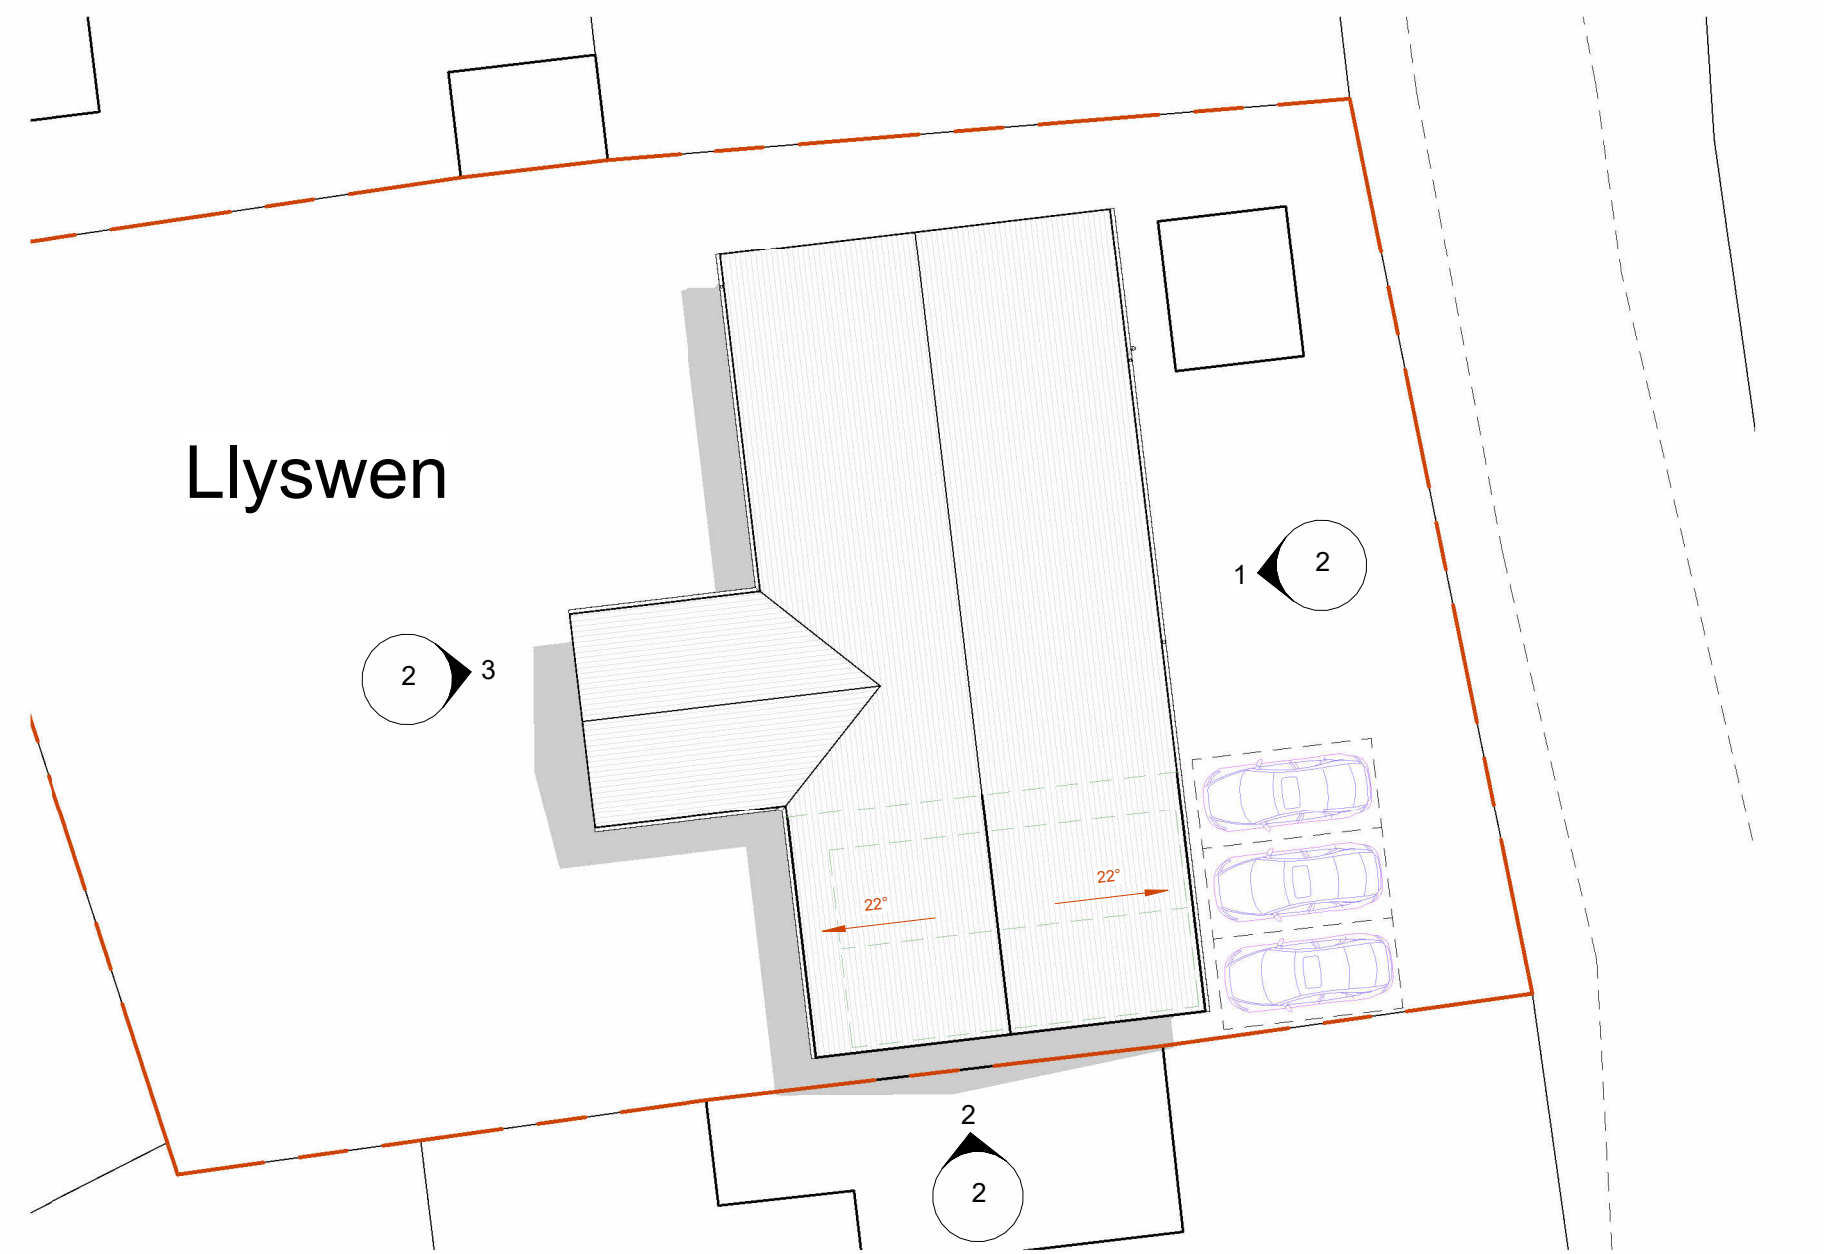


7 PROPOSED BLOCK PLAN
1 : 200

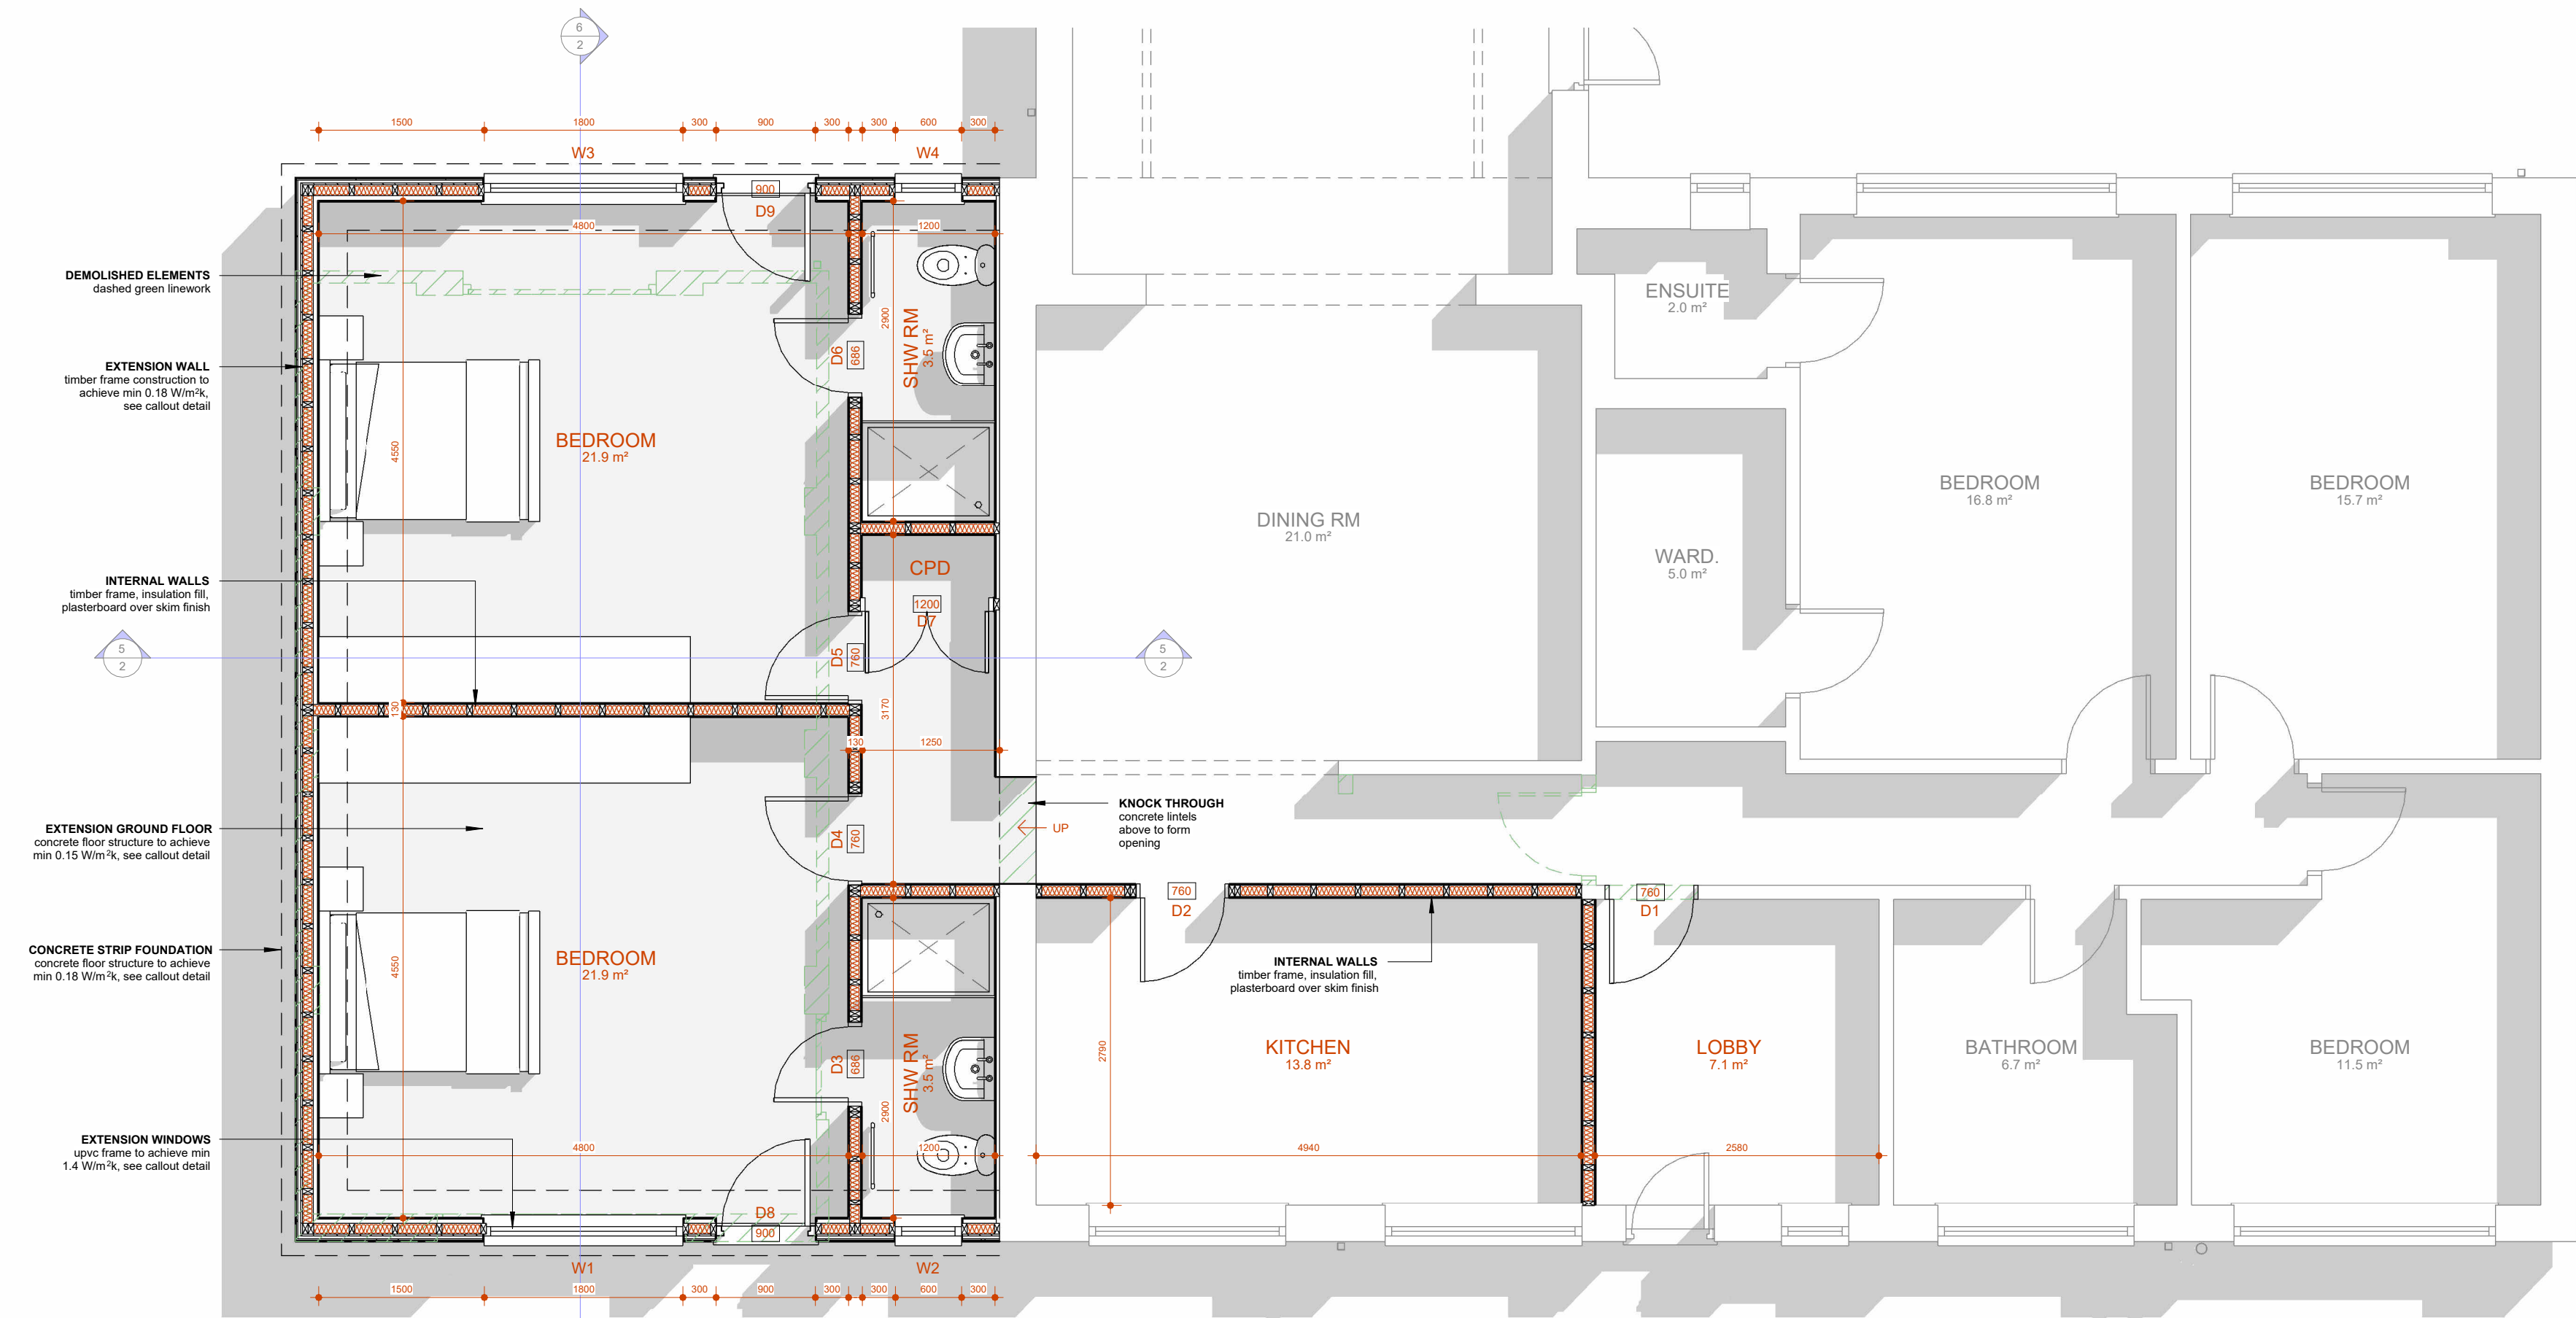

4 PROPOSED GROUND FLOOR
1 : 50

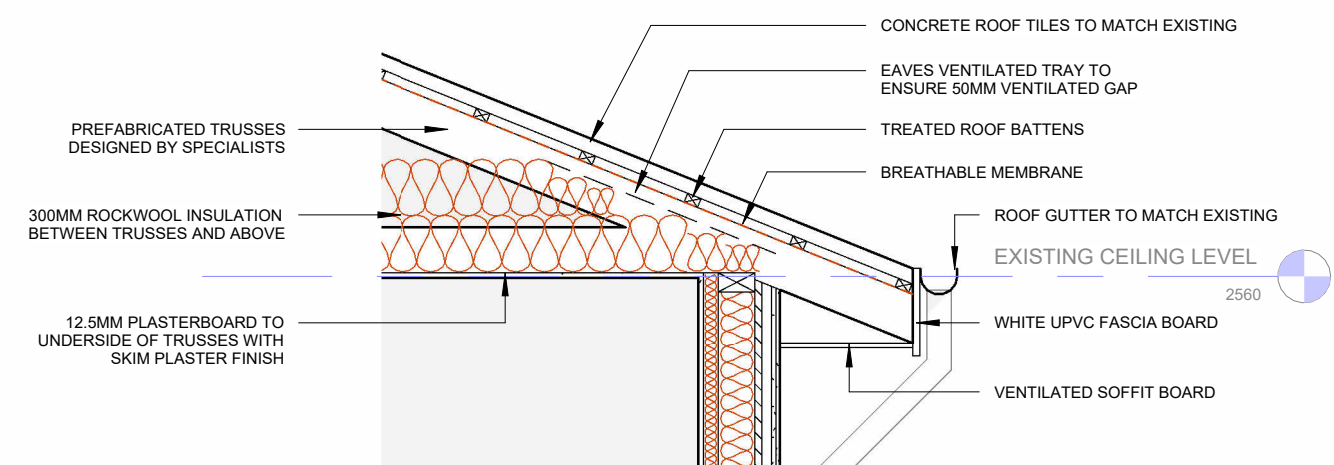

8 CALLOUT DETAIL 1
1 : 20

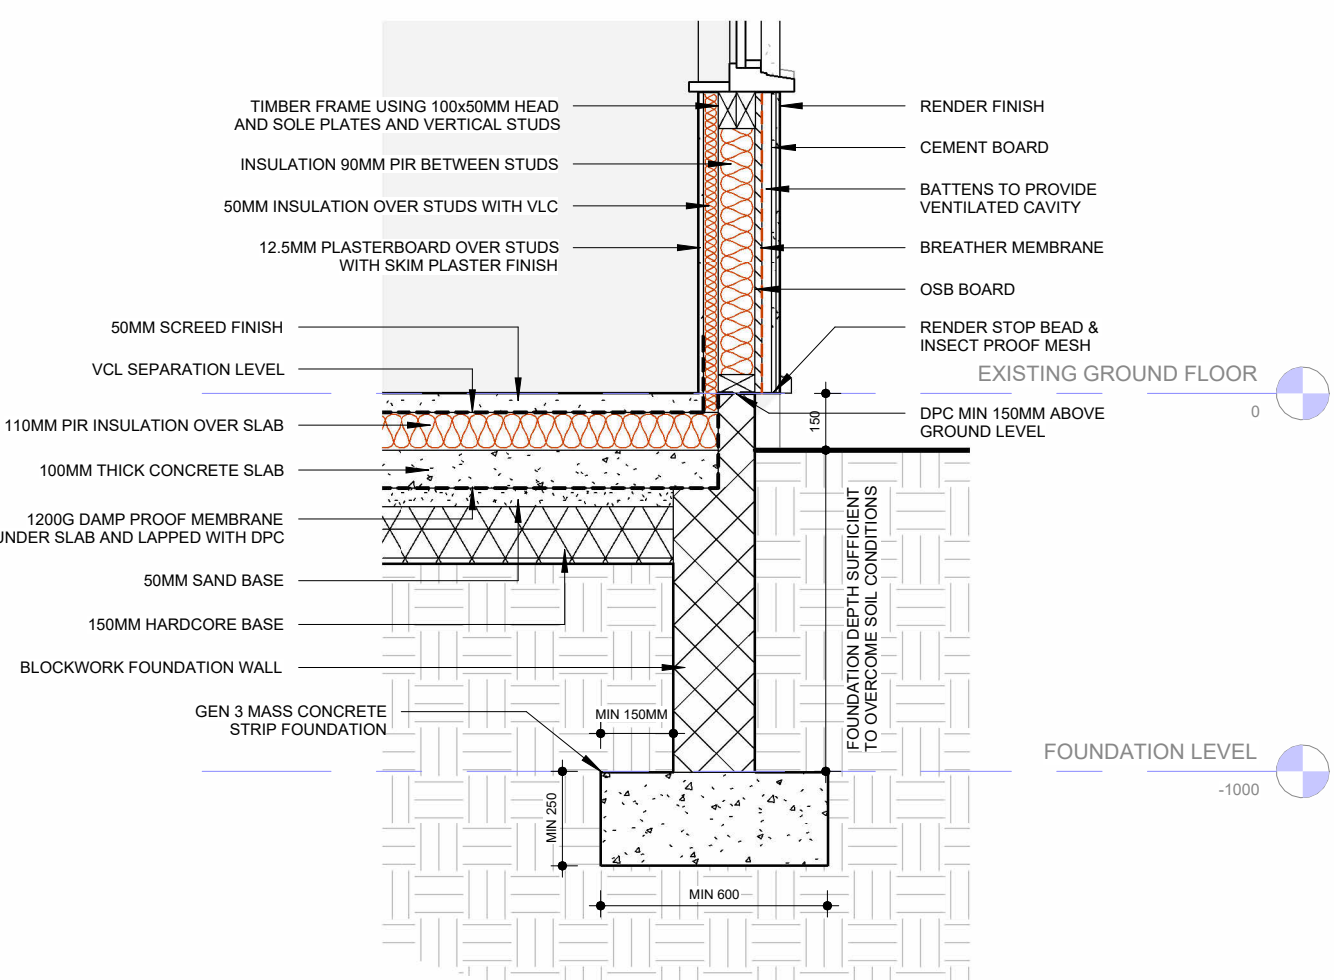

9 CALLOUT DETAIL 2
1 : 20

3	30.08.2023	EXTERNAL DOORS ADDED TO EXTENSION BEDROOMS
2	01.04.2023	BUILDING REGULATION DETAILS
1	22.12.2022	INITIAL PROPOSALS
REV	DATE	DESCRIPTION



PROJECT

SINGLE STOREY SIDE
EXTENSION

ADDRESS

LLYSWEN, MOUNT VIEW,
MERTHYR CF47 0UX

CLIENT

GRIFFITHS

Sheet Title

PROPOSED DRAWINGS

SCALE (@ A1) As indicated	PROJECT NUMBER 0056
DATE 30.08.2023	DRAWING NUMBER 2

