



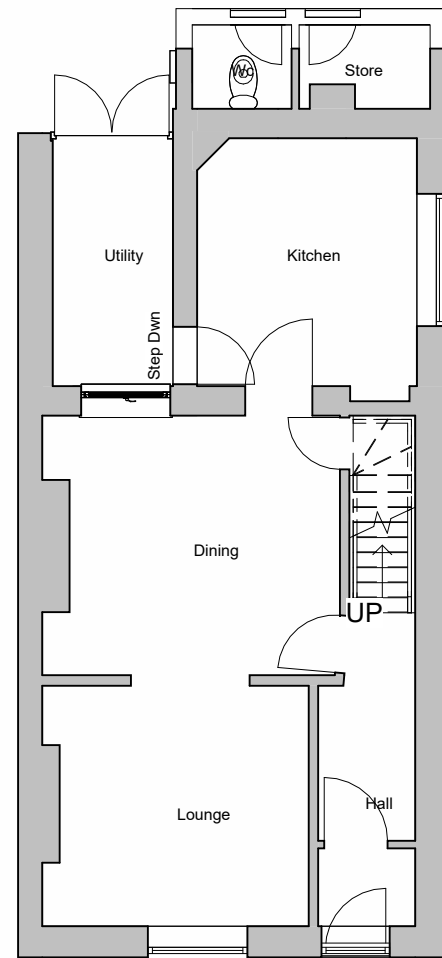

1 Existing Ground Floor
1 : 100

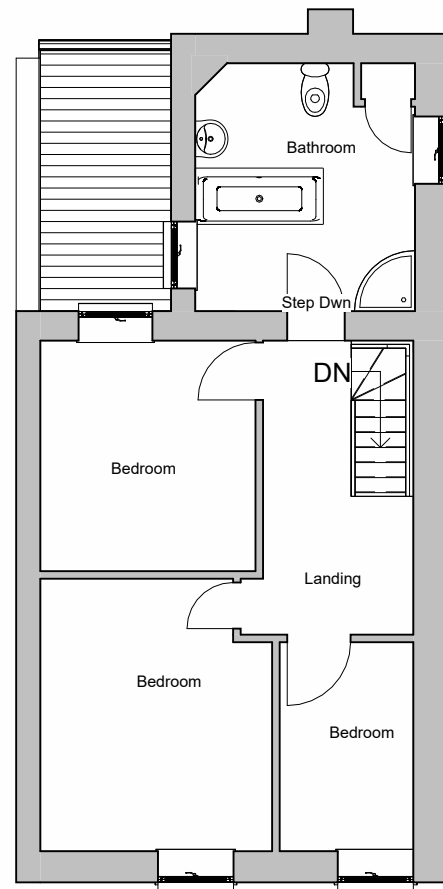


2 Existing First Floor
1 : 100




3 Existing Front Elevation
1 : 100



4 Existing Rear Elevation
1 : 100

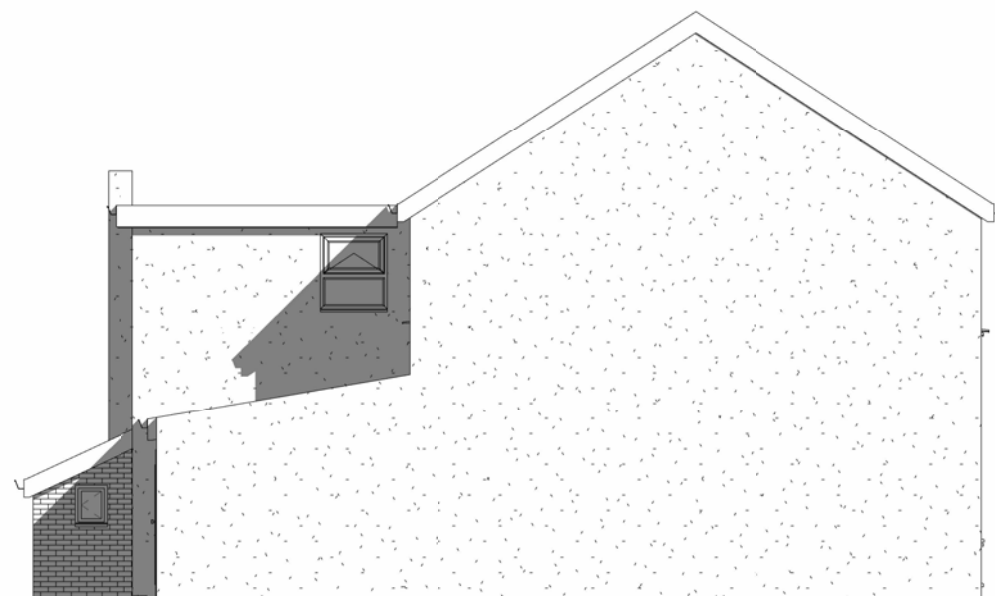

5 Existing Side 1 Elevation
1 : 100

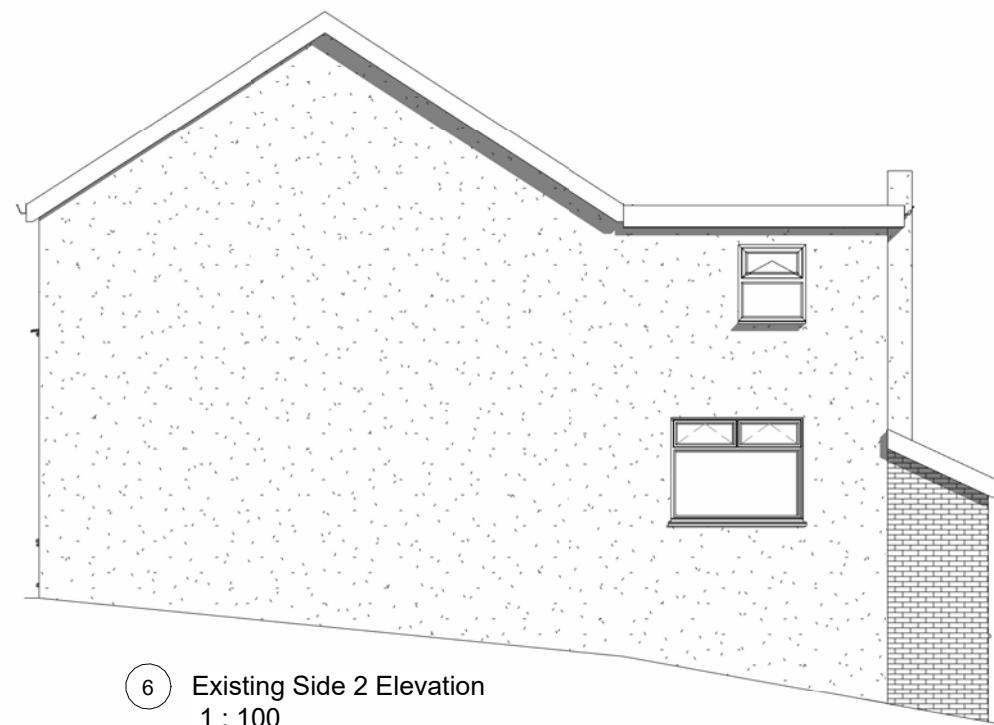

6 Existing Side 2 Elevation
1 : 100

INDIGO DESIGN (Part of 3dcadwales Ltd) 5 Ashlea Drive,
Merthyr Tydfil, CF47 0NY Tele 01685 385746 Mob -
07940913216 Email: philip@3dcadwales.co.uk

This Drawing is Copyright,
Dimensions to be checked
on site and not scaled from
this drawing



PURPOSE OF ISSUE	DRWAING NUMBER
Planning Approval	WP-01


PROJECT	Single storey extension to side
---------	---------------------------------

SHEET	Existing Plans
-------	----------------

Address	40 Cromwell Street, The Quar, Merthyr Tydfil CF47 8RY
---------	--

Checked by	Drawn by	Scale (@ A3)
JH	PH	1 : 100

Rev No	Description	Date
A	Issue	05/12/2022

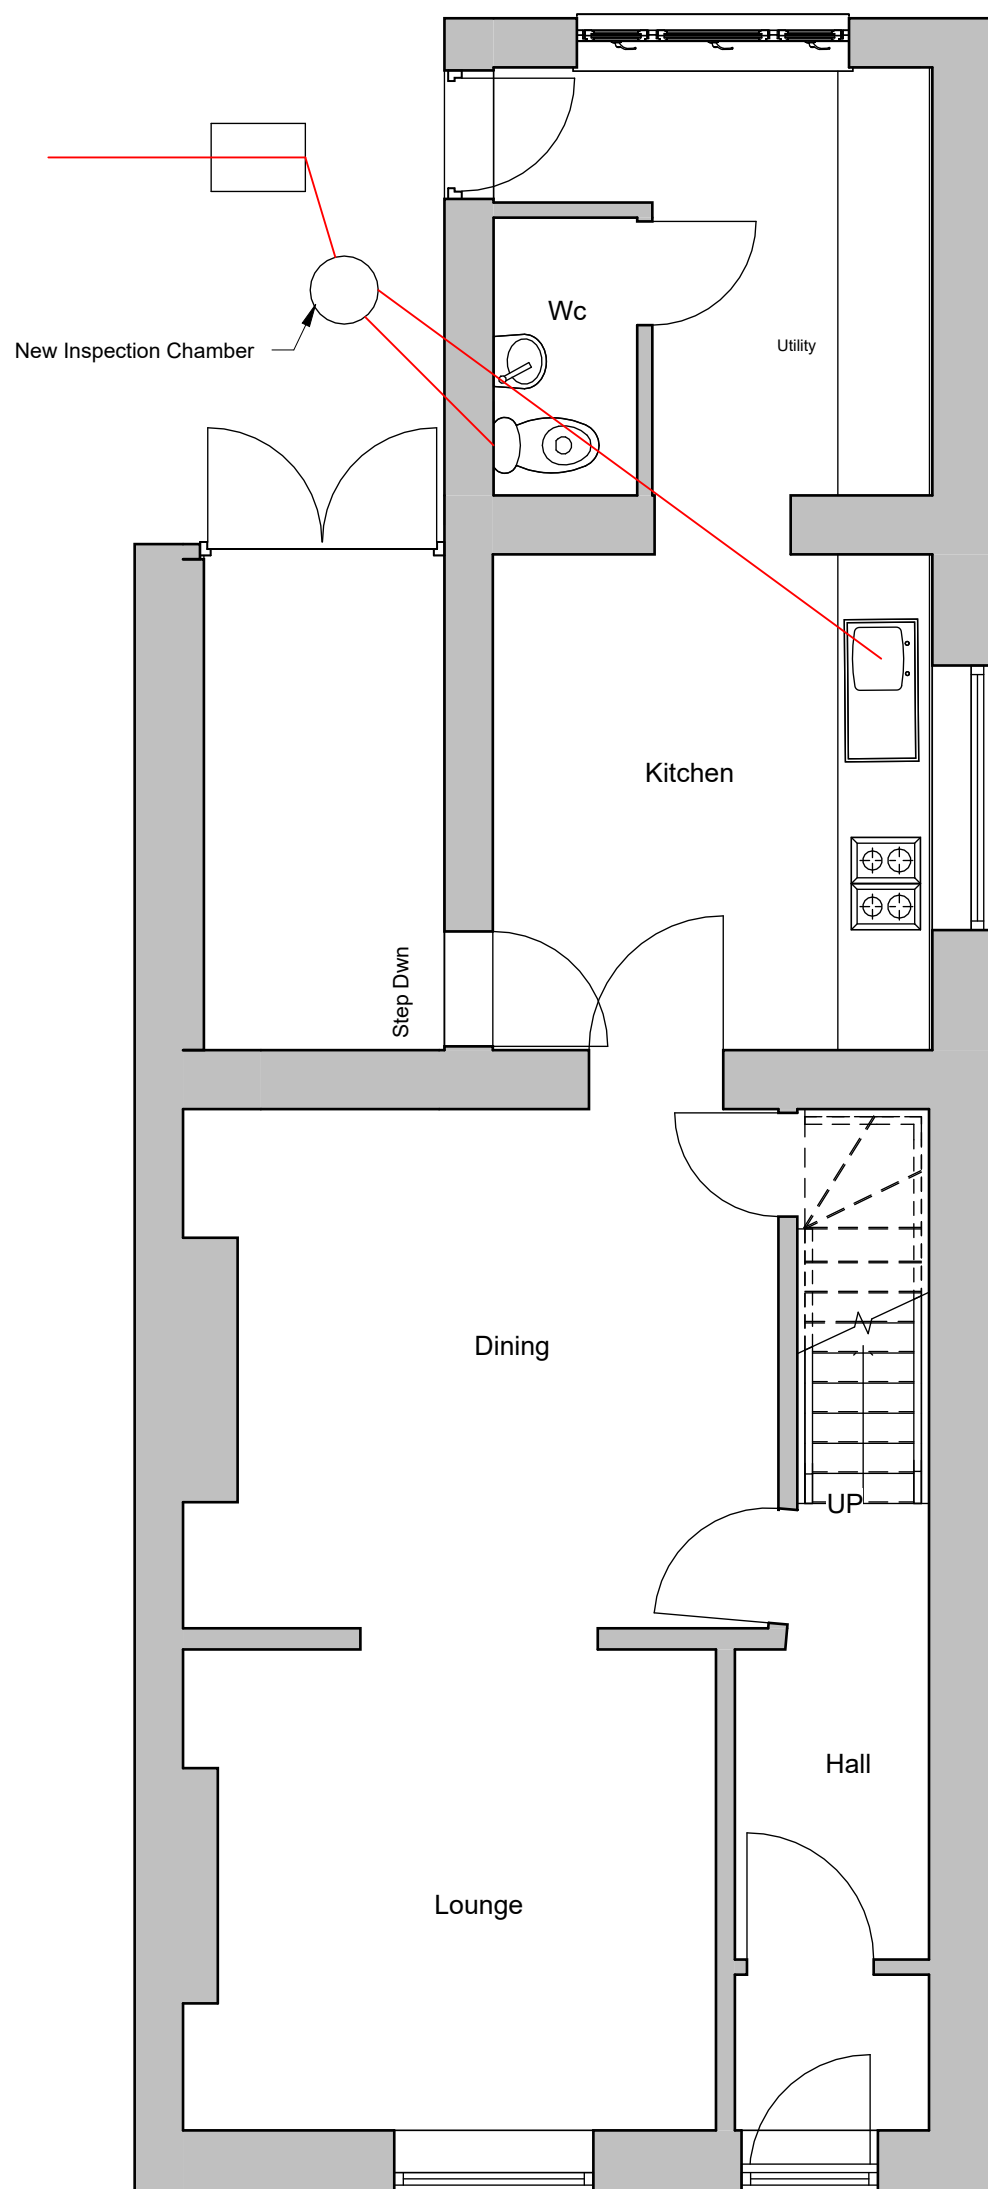

1 Proposed Ground Floor
1 : 50

INDIGO DESIGN (Part of 3dcadwales Ltd) 5 Ashlea Drive, Merthyr Tydfil, CF47 0NY Tele 01685 385746 Mob 07940913216 Email: philip@3dcadwales.co.uk

This Drawing is Copyright, Dimensions to be checked on site and not scaled from this drawing



PURPOSE OF ISSUE

DRWAING NUMBER

Planning Approval

WP-02

PROJECT

Single storey extension to side

SHEET

Proposed Ground Floor Plan

Address

40 Cromwell Street, The Quar, Merthyr Tydfil CF47 8RY

Checked by

JH

Drawn by

PH

Scale (@ A3)

1 : 50

Rev No


A

Description

Issue

Date

05/12/2022

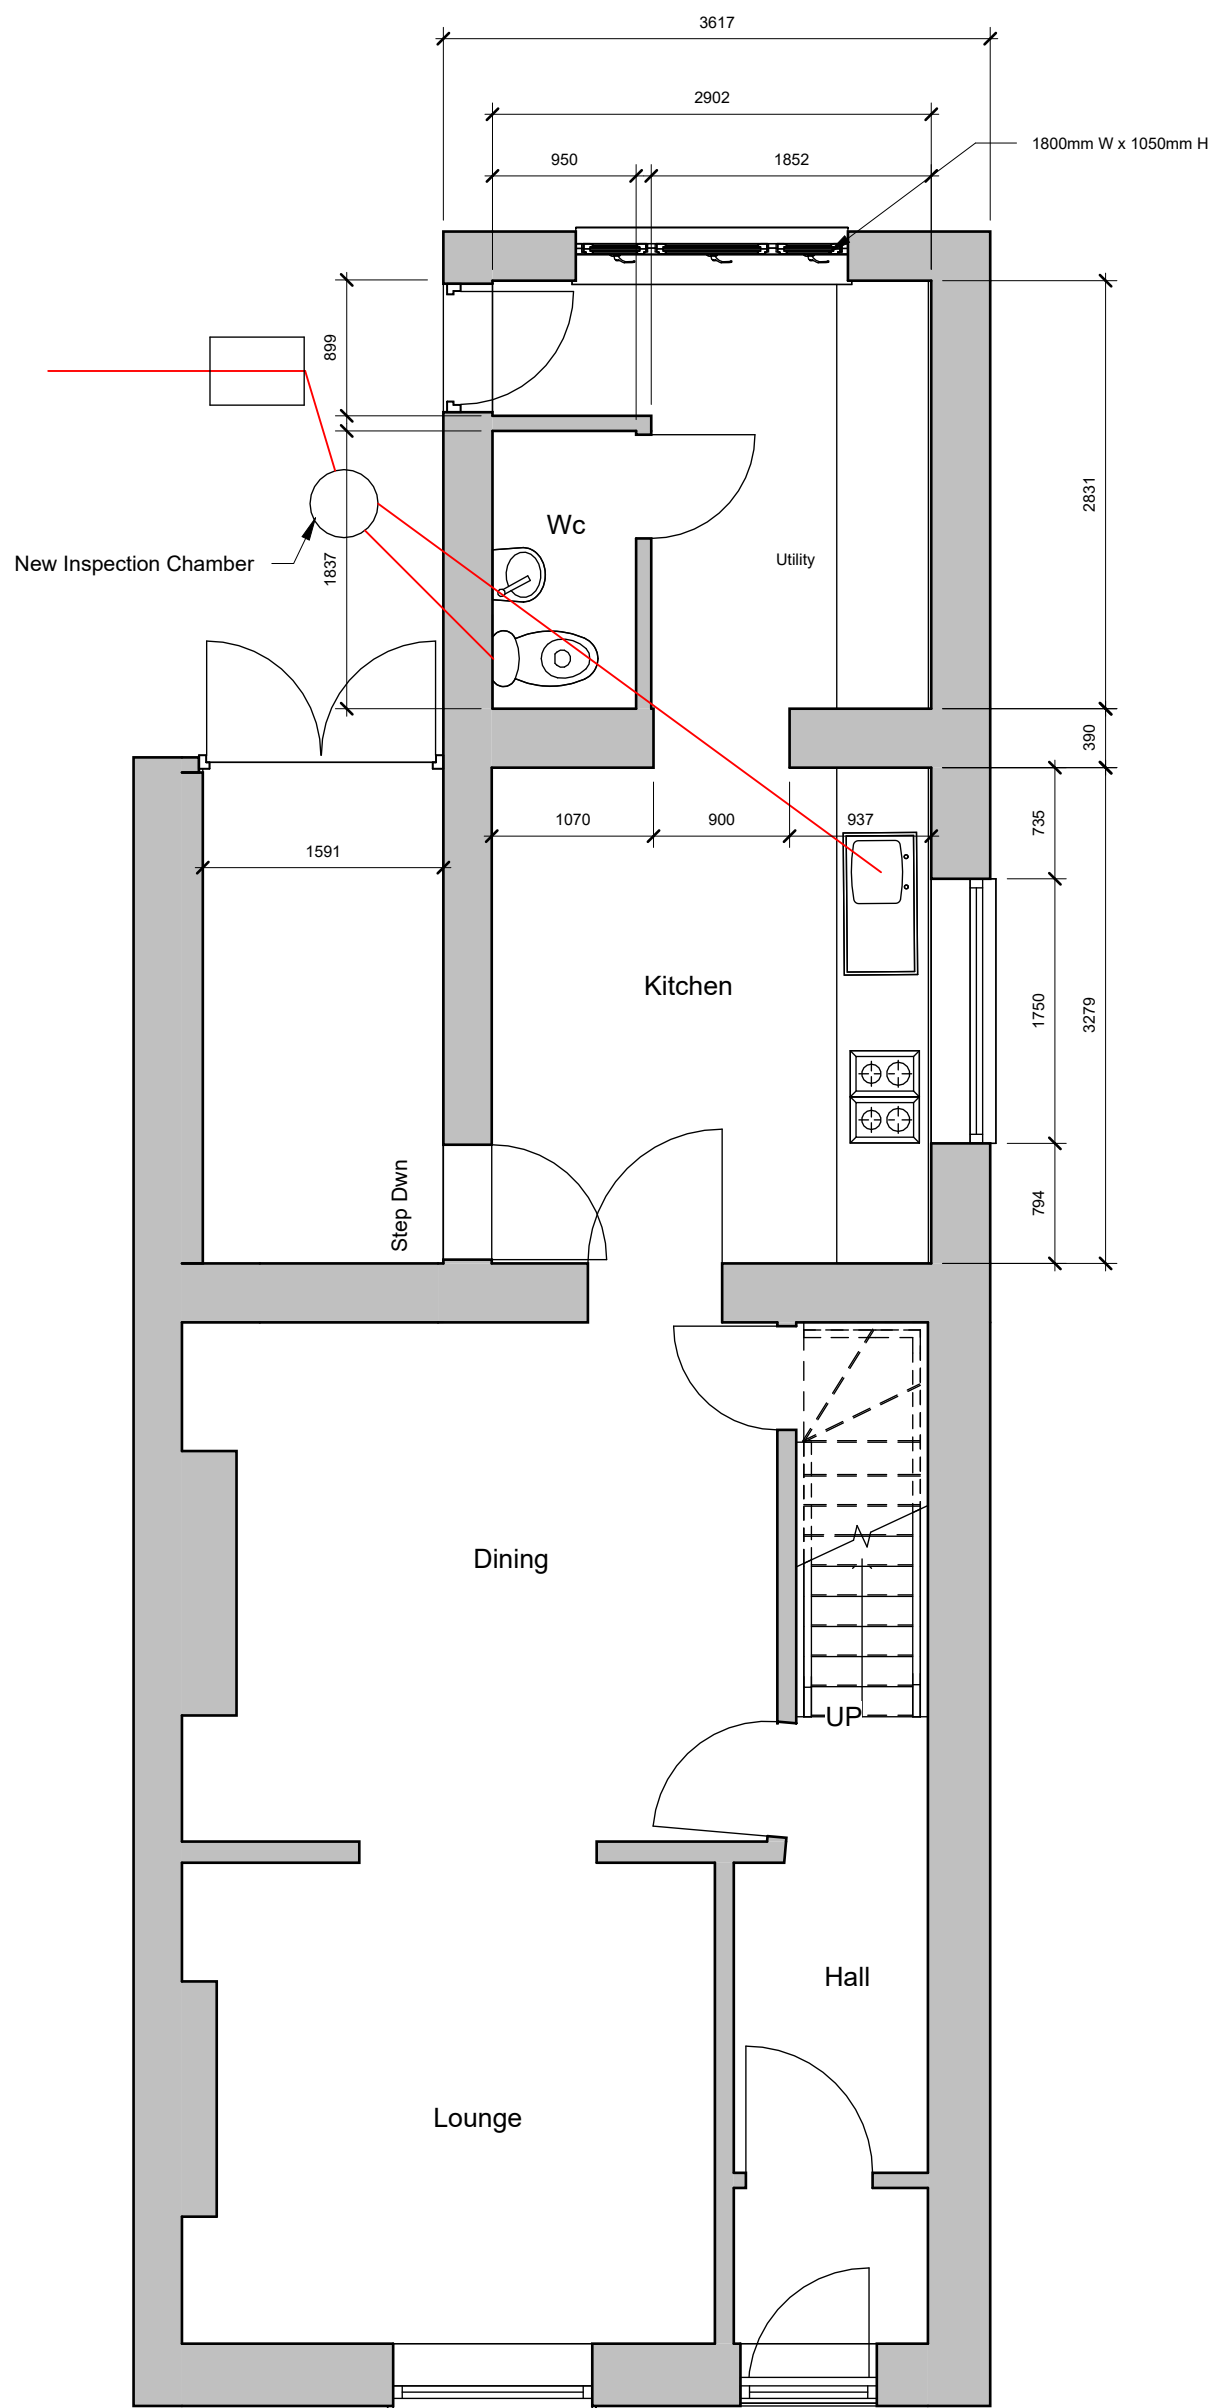

1 Proposed Ground Floor Dimensioned
1 : 50

INDIGO DESIGN (Part of 3dcadwales Ltd) 5 Ashlea Drive, Merthyr Tydfil, CF47 0NY Tele 01685 385746 Mob 07940913216 Email: philip@3dcadwales.co.uk

This Drawing is Copyright, Dimensions to be checked on site and not scaled from this drawing



PURPOSE OF ISSUE
Planning Approval

DRWAING NUMBER
WP-03


PROJECT
Single storey extension to side

SHEET
Proposed Ground Floor Dimensioned

Address 40 Cromwell Street, The Quar, Merthyr Tydfil CF47 8RY

Checked by JH	Drawn by PH	Scale (@ A3) 1 : 50
-------------------------	-----------------------	------------------------

Rev No A	Description Issue	Date 05/12/2022
--------------------	----------------------	--------------------

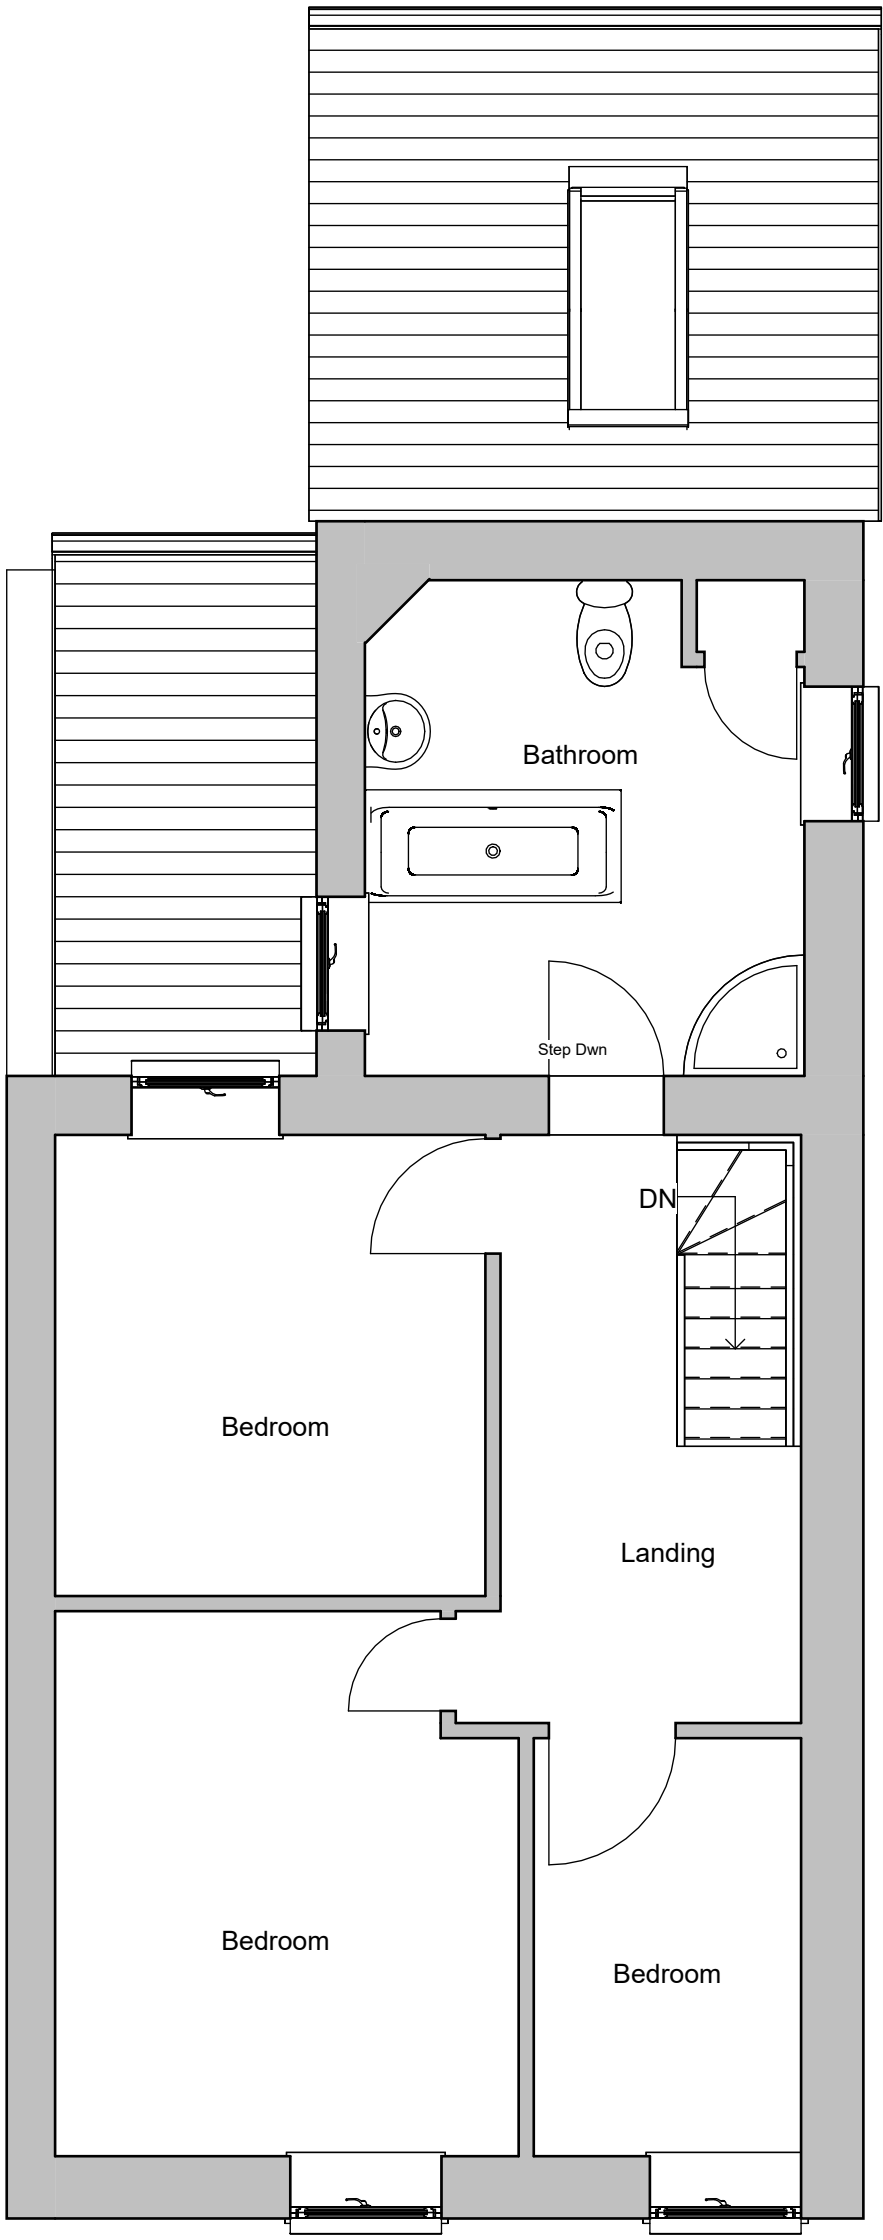

1 Proposed First Floor
1 : 50


INDIGO DESIGN (Part of 3dcadwales Ltd) 5 Ashlea Drive, Merthyr Tydfil, CF47 0NY Tele 01685 385746 Mob 07940913216 Email: philip@3dcadwales.co.uk		
This Drawing is Copyright, Dimensions to be checked on site and not scaled from this drawing		
PURPOSE OF ISSUE	DRAWING NUMBER	
Planning Approval	WP-04	
PROJECT		
Single storey extension to side		
SHEET		
Proposed First Floor Plan		
Address 40 Cromwell Street, The Quar, Merthyr Tydfil CF47 8RY		
Checked by	Drawn by	Scale (@ A3)
JH	PH	1 : 50
Rev No	Description	Date
A	Issue	05/12/2022




1 Proposed Front Elevation
1 : 100



2 Proposed Rear Elevation
1 : 100

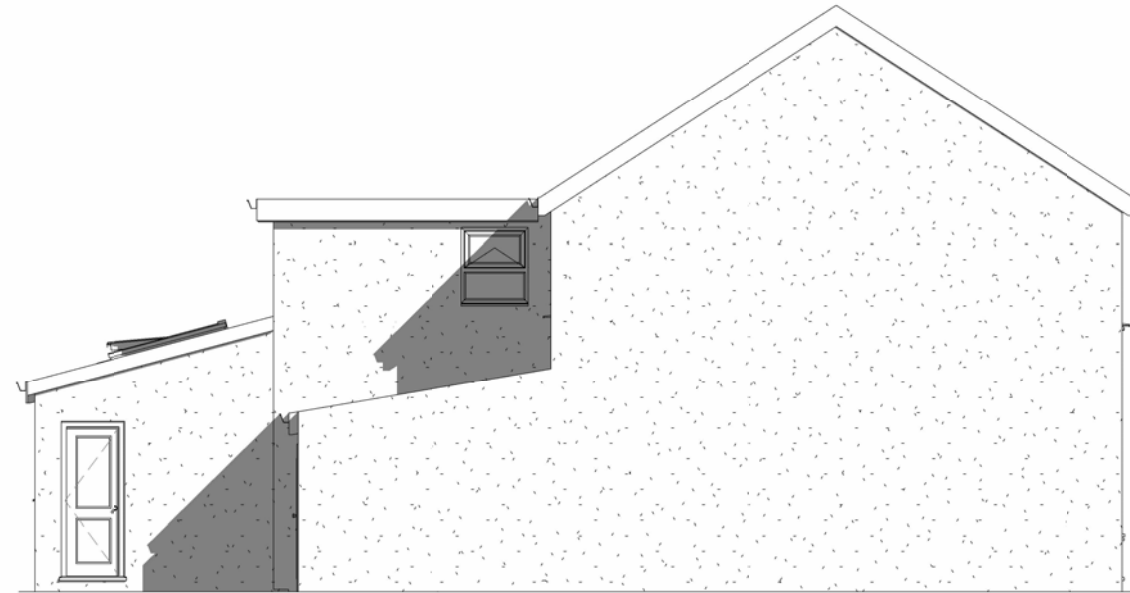

3 Proposed Side 1 Elevation
1 : 100

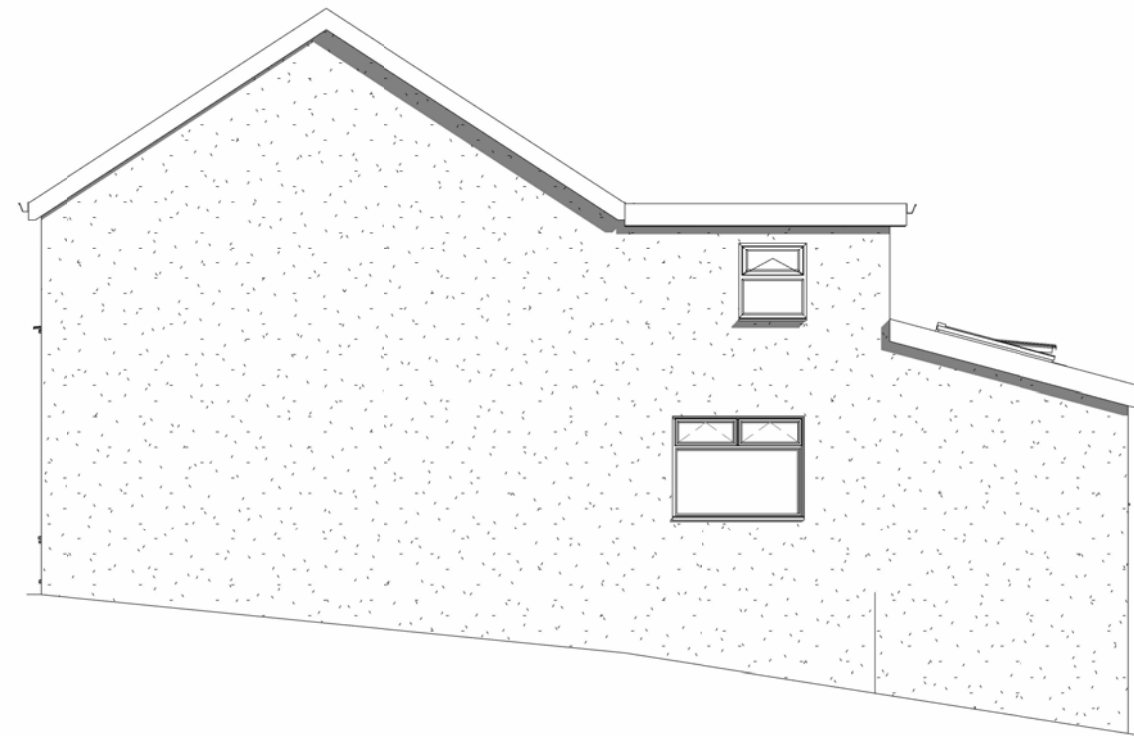

4 Proposed Side 2 Elevation
1 : 100

INDIGO DESIGN (Part of 3dcadwales Ltd) 5 Ashlea Drive,
Merthyr Tydfil, CF47 0NY Tele 01685 385746 Mob -
07940913216 Email: philip@3dcadwales.co.uk

This Drawing is Copyright,
Dimensions to be checked
on site and not scaled from
this drawing



PURPOSE OF ISSUE

Planning Approval

DRWAING NUMBER

WP-05

PROJECT

Single storey extension to side

SHEET

Proposed Elevations

Address

40 Cromwell Street, The Quar,
Merthyr Tydfil CF47 8RY

Checked by

JH

Drawn by


PH

Scale (@ A3)


1 : 100

Rev No	Description	Date
A	Issue	05/12/2022

1 : 100
Existing Site ①

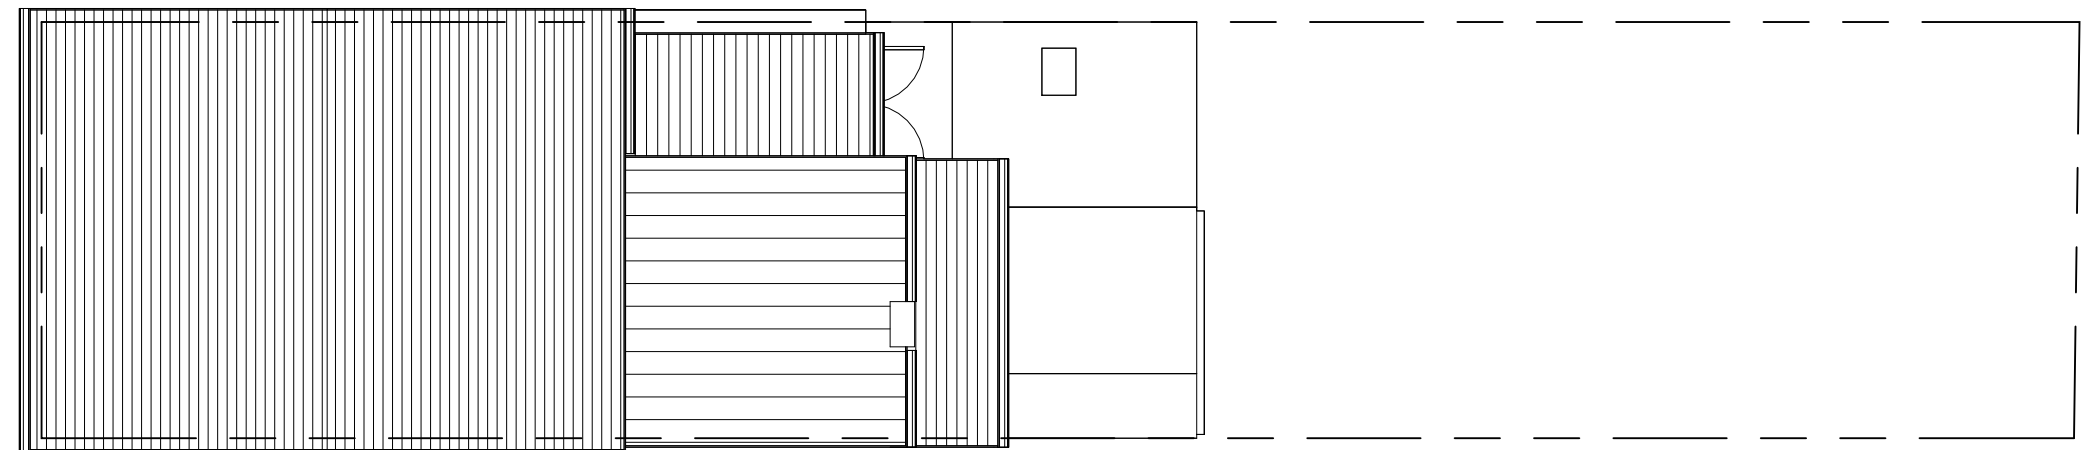

1 : 100
Proposed Site ②

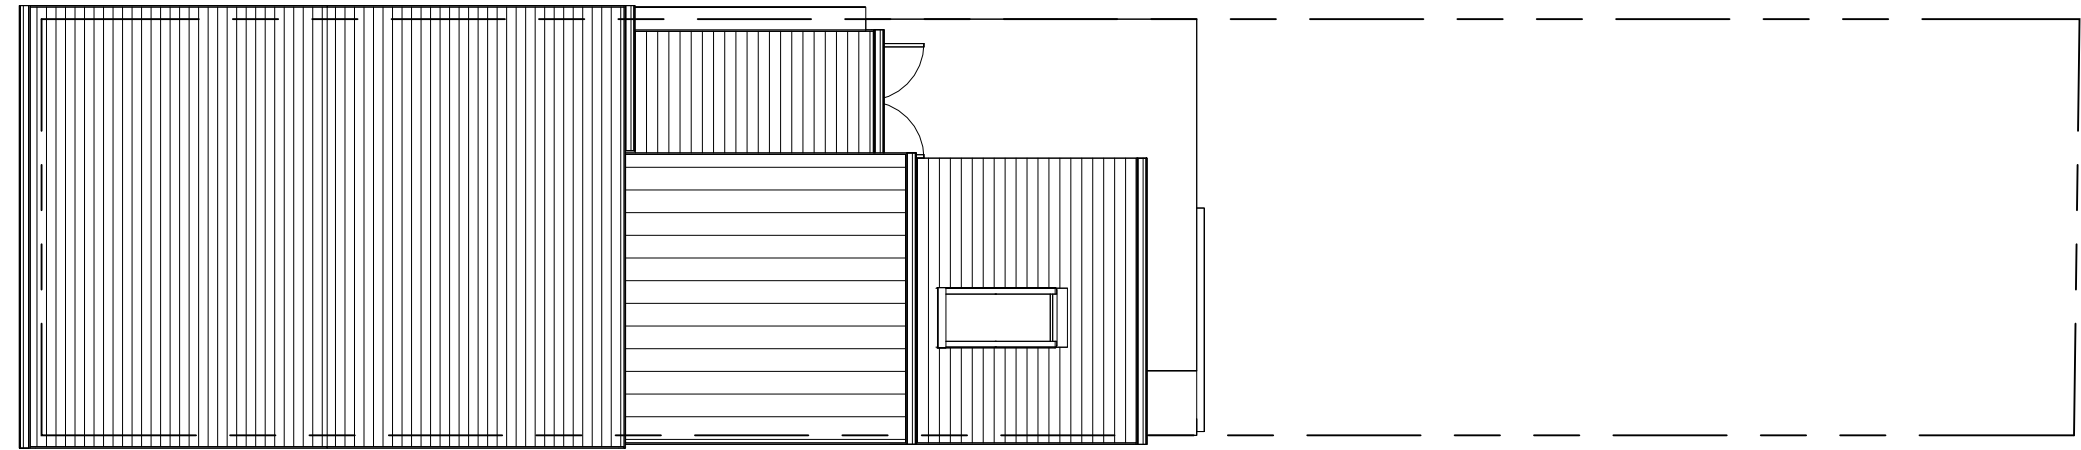

INDIGO DESIGN (Part of 3dcadwales Ltd) 5 Ashlea Drive,
Merthyr Tydfil, CF47 0NY Tele 01685 385746 Mob -
07940913216 Email: philip@3dcadwales.co.uk

This Drawing is Copyright,
Dimensions to be checked
on site and not scaled from
this drawing



PURPOSE OF ISSUE	DRWAING NUMBER
Planning Approval	WP-06


PROJECT
Single storey extension to side

SHEET
Site Plans

Address	40 Cromwell Street, The Quar, Merthyr Tydfil CF47 8RY
---------	--

Checked by	Drawn by	Scale (@ A3)
JH	PH	1 : 100

Rev No	Description	Date
A	Issue	05/12/2022

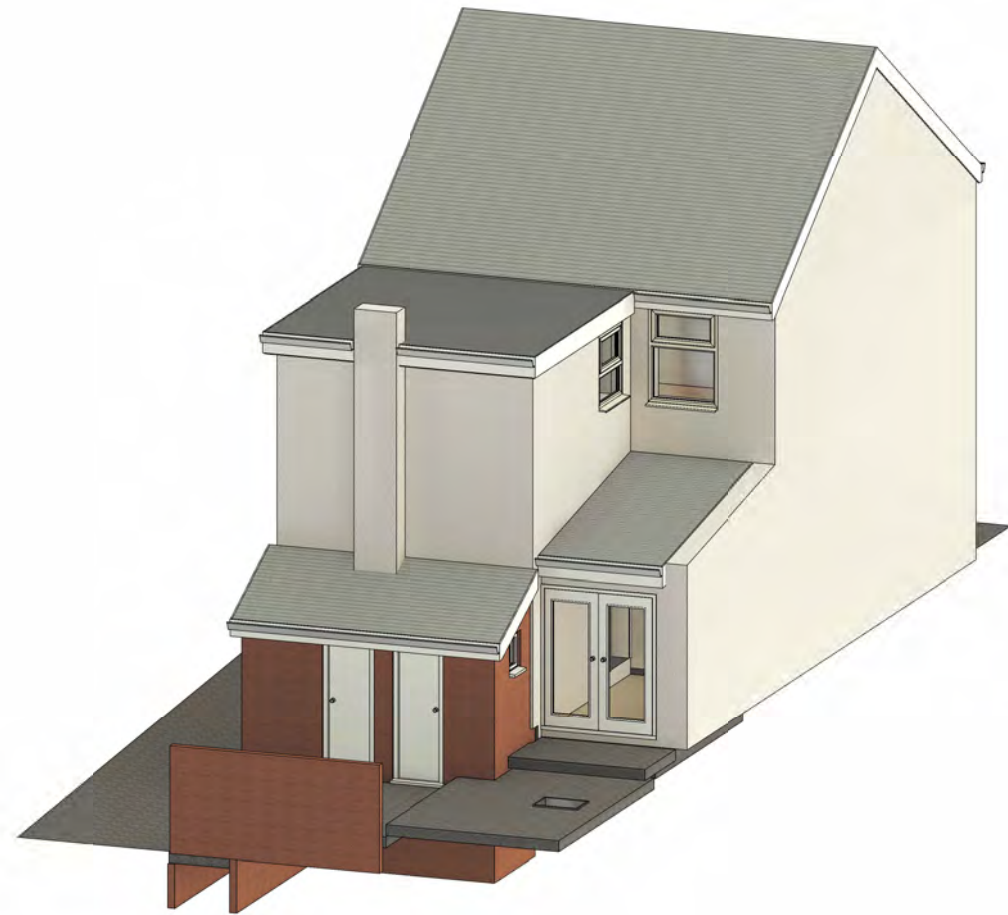

1 Existing Illustration A



2 Proposed Illustration A



3 Proposed Illustration B

INDIGO DESIGN (Part of 3dcadwales Ltd) 5 Ashlea Drive,
Merthyr Tydfil, CF47 0NY Tele 01685 385746 Mob -
07940913216 Email: philip@3dcadwales.co.uk

This Drawing is Copyright,
Dimensions to be checked
on site and not scaled from
this drawing



PURPOSE OF ISSUE

Planning Approval

DRWAING NUMBER

WP-07

PROJECT

Single storey extension to side

SHEET

Illustrations

Address

40 Cromwell Street, The Quar,
Merthyr Tydfil CF47 8RY

Checked by

JH

Drawn by

PH

Scale (@ A3)

Rev No	Description	Date
A	Issue	05/12/2022



1 Cutaway

INDIGO DESIGN (Part of 3dcadwales Ltd) 5 Ashlea Drive, Merthyr Tydfil, CF47 0NY Tele 01685 385746 Mob 07940913216 Email: philip@3dcadwales.co.uk

This Drawing is Copyright, Dimensions to be checked on site and not scaled from this drawing



PURPOSE OF ISSUE
Planning Approval

DRWAING NUMBER
WP-08

PROJECT
Single storey extension to side

SHEET
Cutaway

Address 40 Cromwell Street, The Quar, Merthyr Tydfil CF47 8RY

Checked by
JH

Drawn by
PH

Scale (@ A3)

Rev No	Description	Date
A	Issue	05/12/2022