



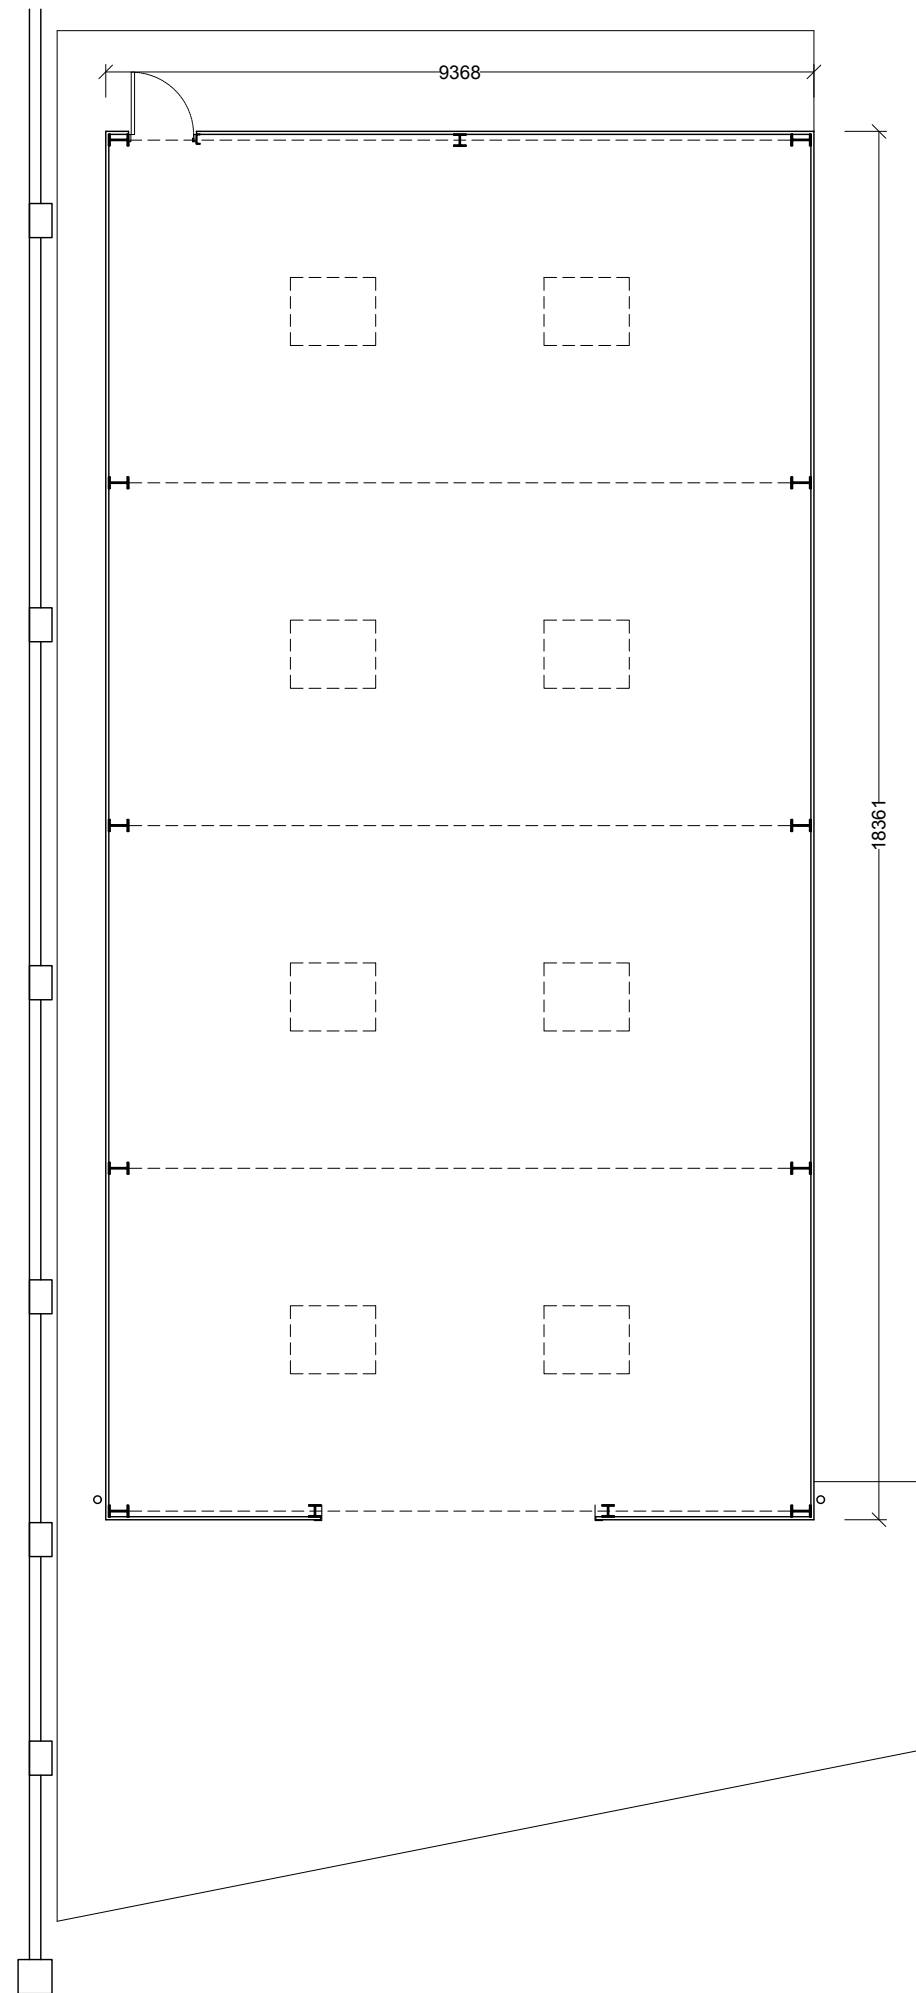

FLOOR PLAN
scale 1:100 @ A3

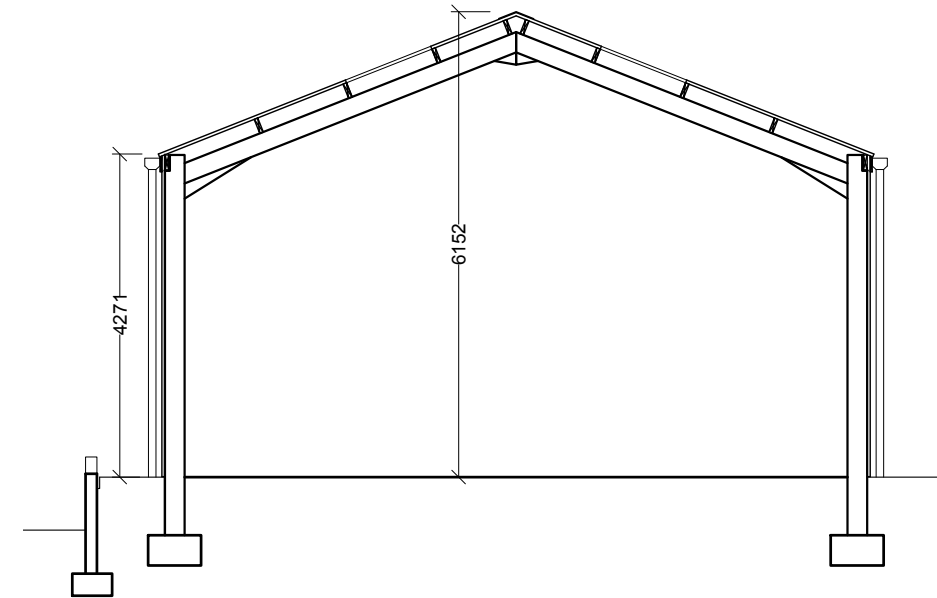

CROSS SECTION
scale 1:100 @ A3

Warehouse Building The Marshalls, Abercarnaid Merthyr Tydfil CF48 1YL		Job No. 21.098 Dwg No. AL(00)01	Rev.
Title Plan & Section			
Date July 21	Drawn ***	Scale 1:100 @ A3	
		Architects · Town planners Environmental & Urban design	
Unit 1A, Compass Business Park, Pacific Road, Cardiff. CF24 5HL		www.cjarchitects.co.uk tel: 029 20452100	