


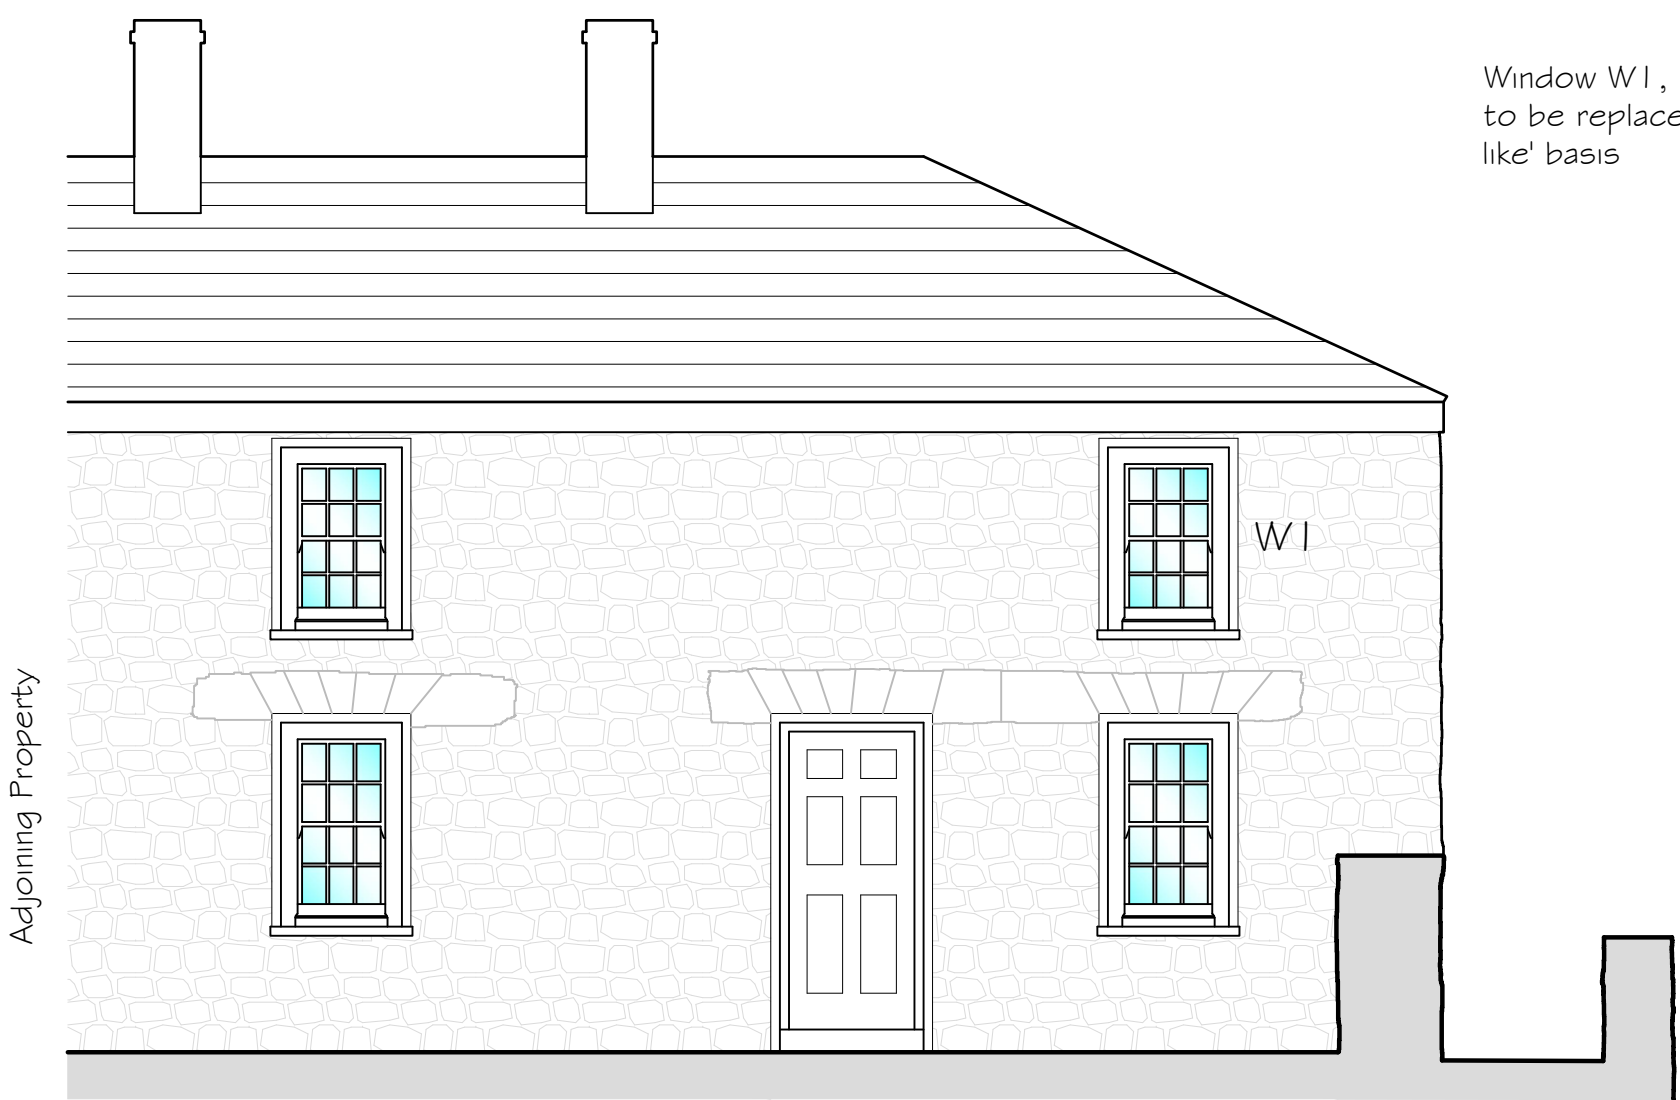


Window W1, W2 & W3 are to be replaced on a 'like for like' basis


Front Elevation



Side Elevation

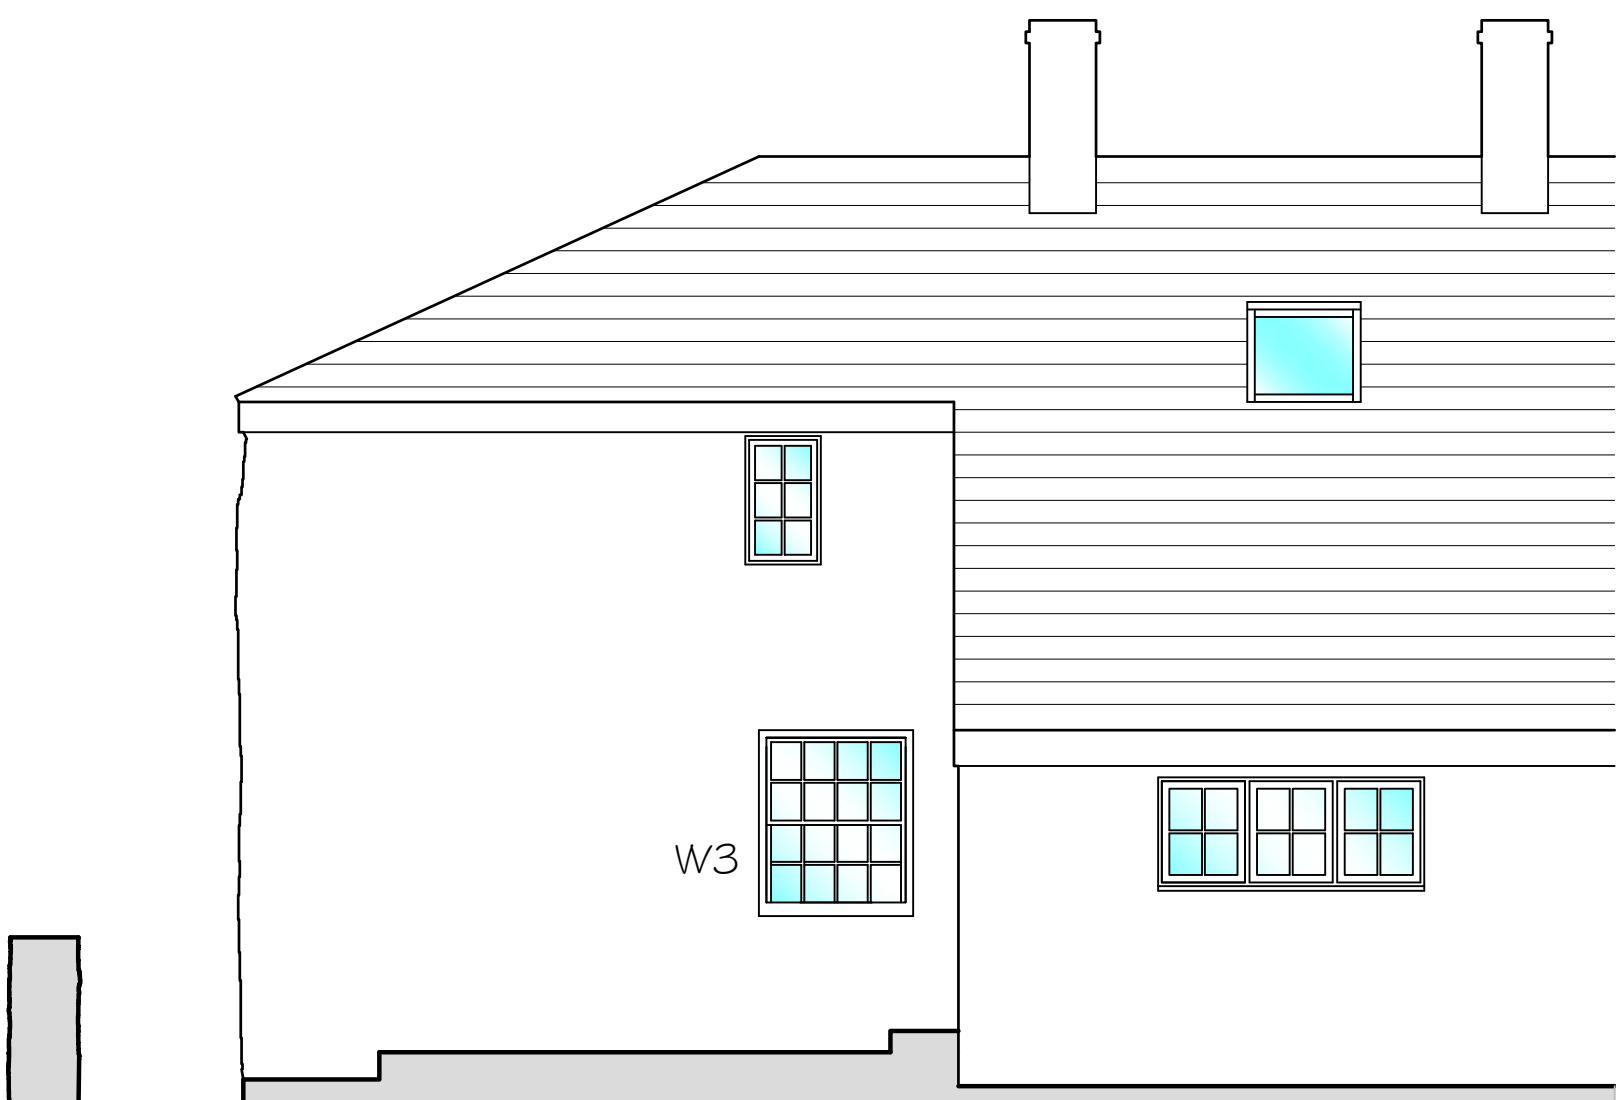

Rear Elevation

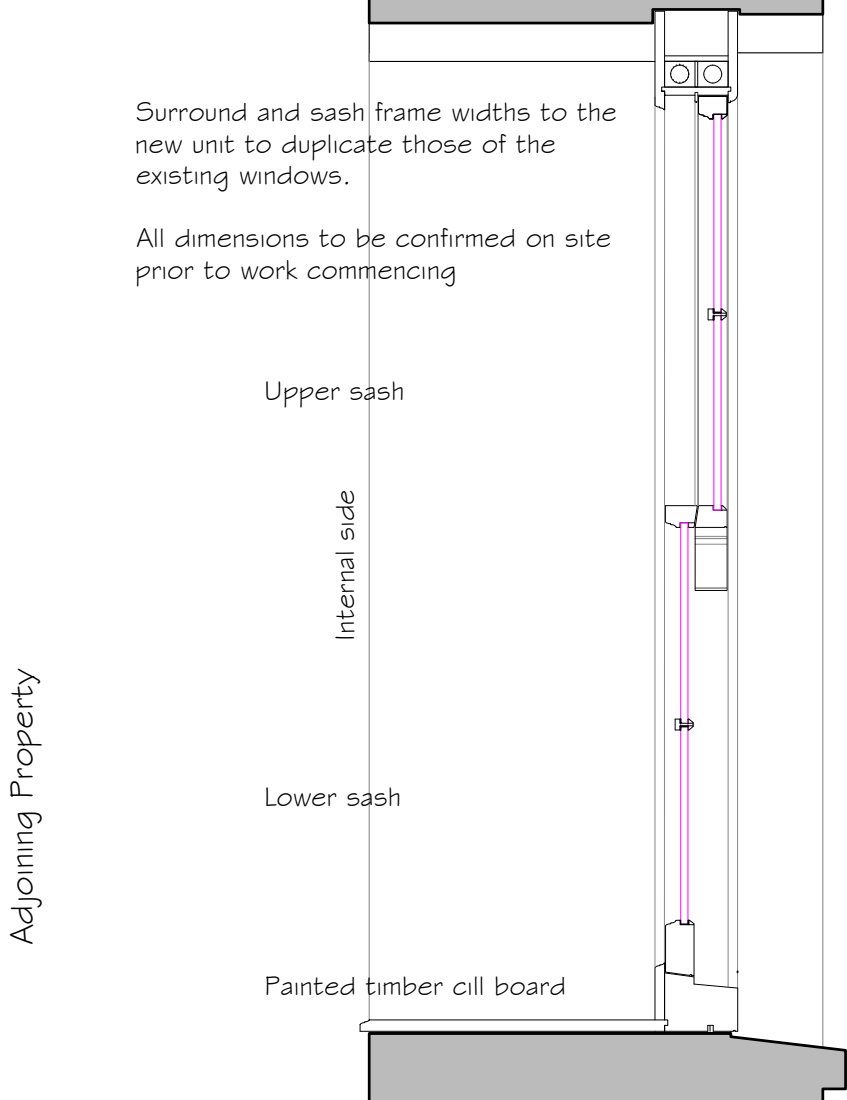

Surround and sash frame widths to the new unit to duplicate those of the existing windows.


All dimensions to be confirmed on site prior to work commencing

Upper sash


Internal side

Lower sash

Painted timber sill board

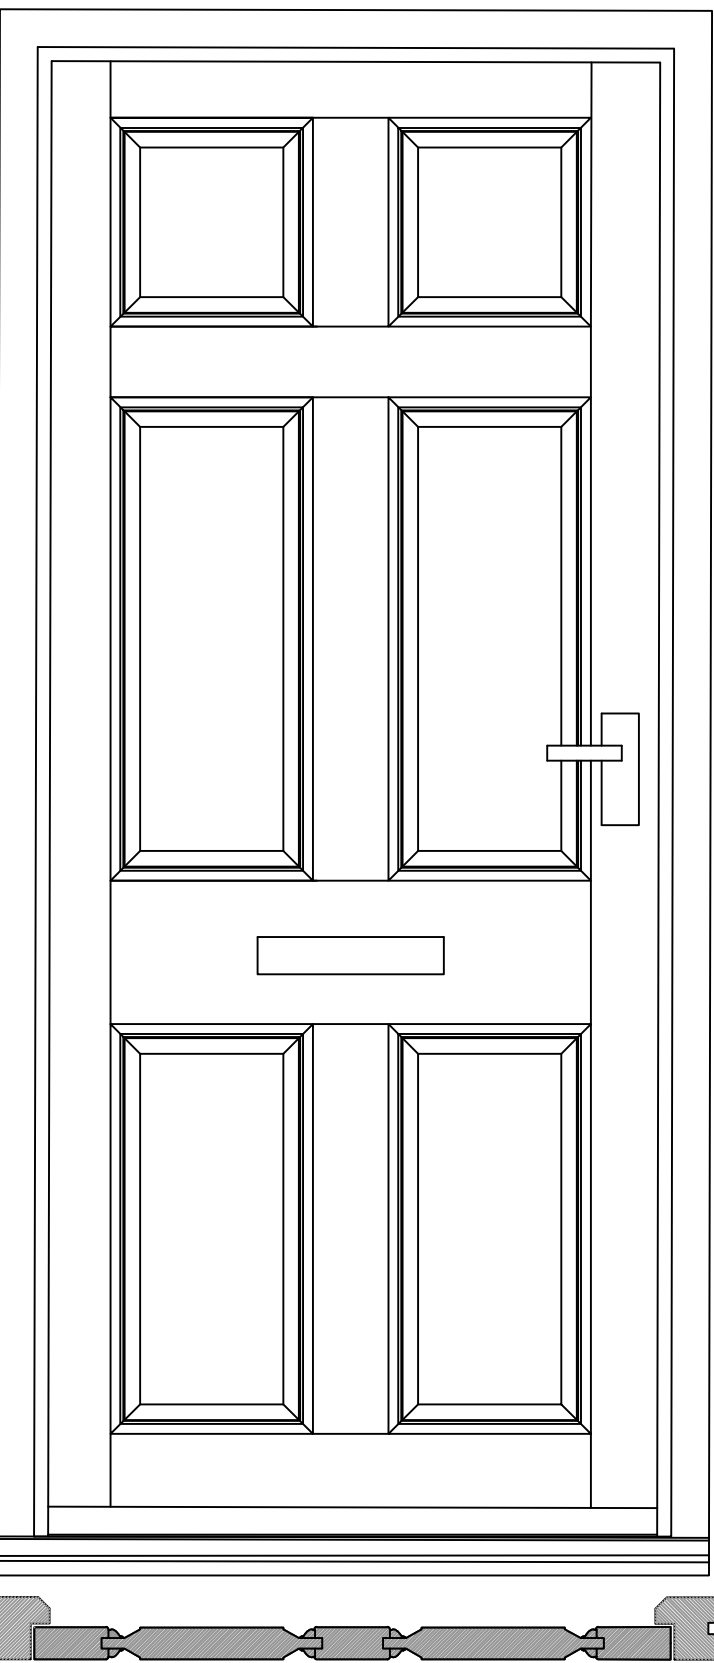


Horizontal Section Through Door
Section details as existing and as proposed

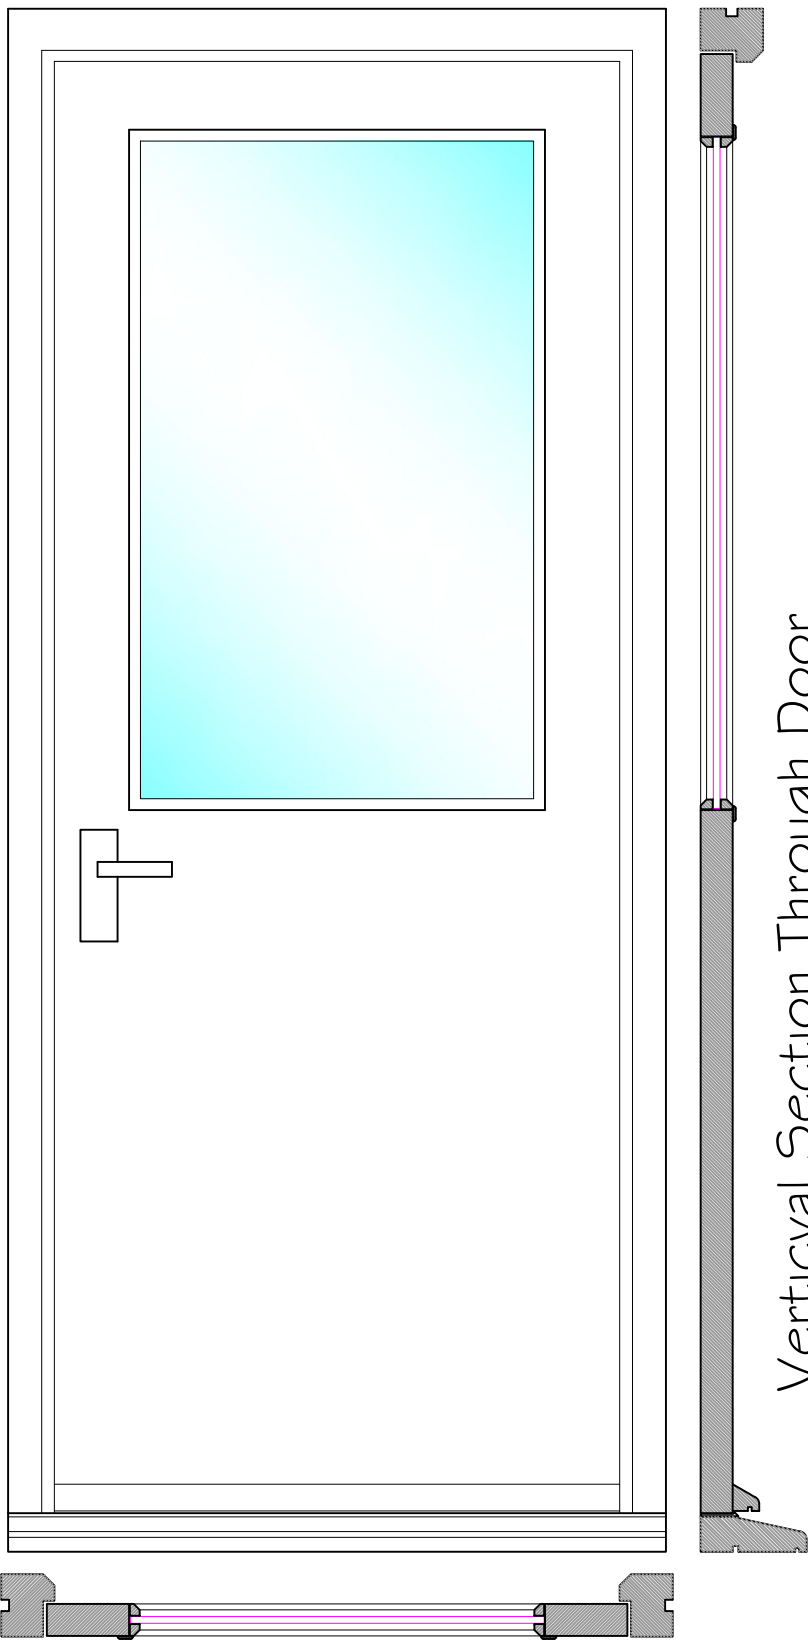


Horizontal Section Through Door
Section details as existing and as proposed

SECTION DETAIL A


Vertical Section Through Door

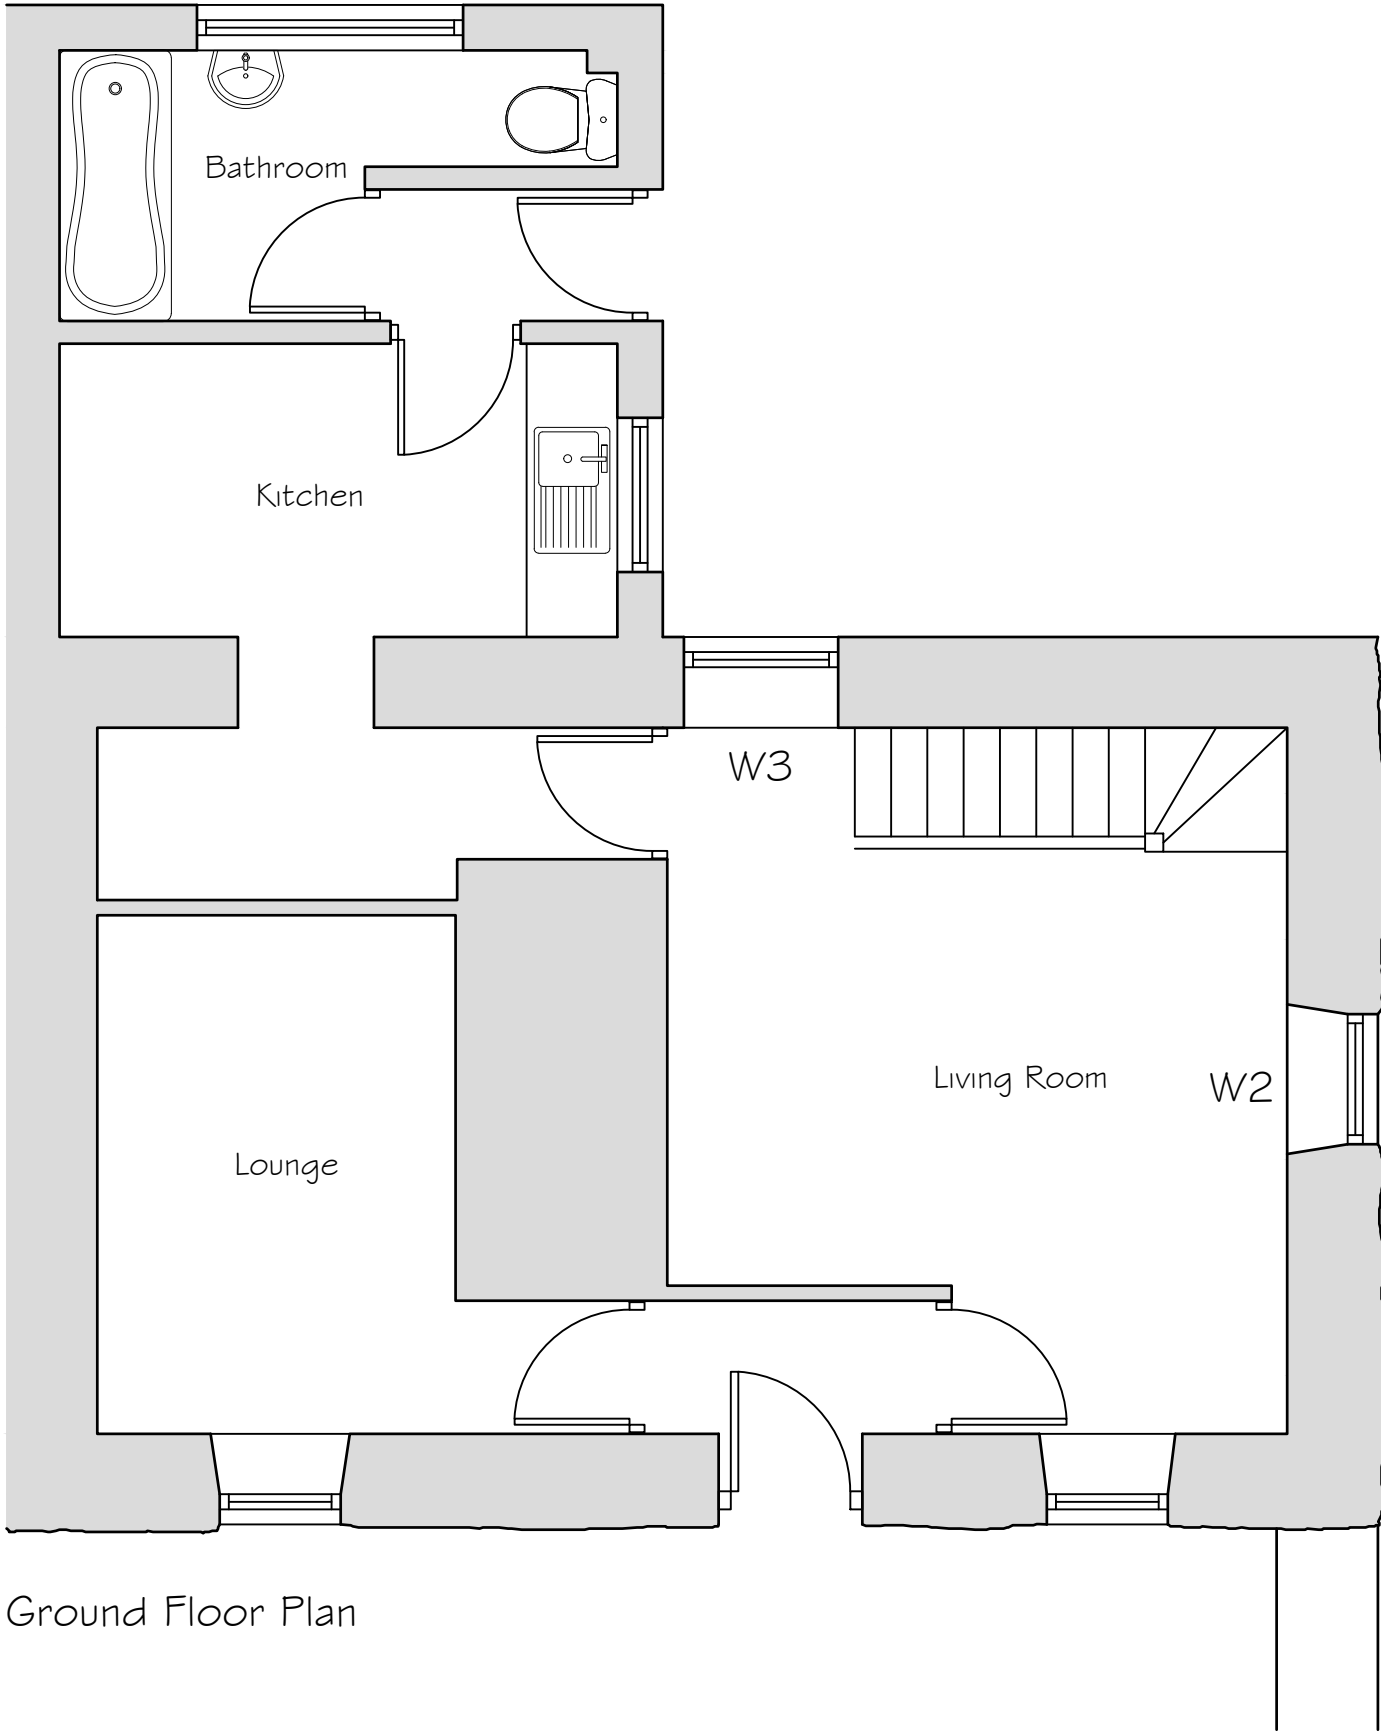


Ground Floor Plan

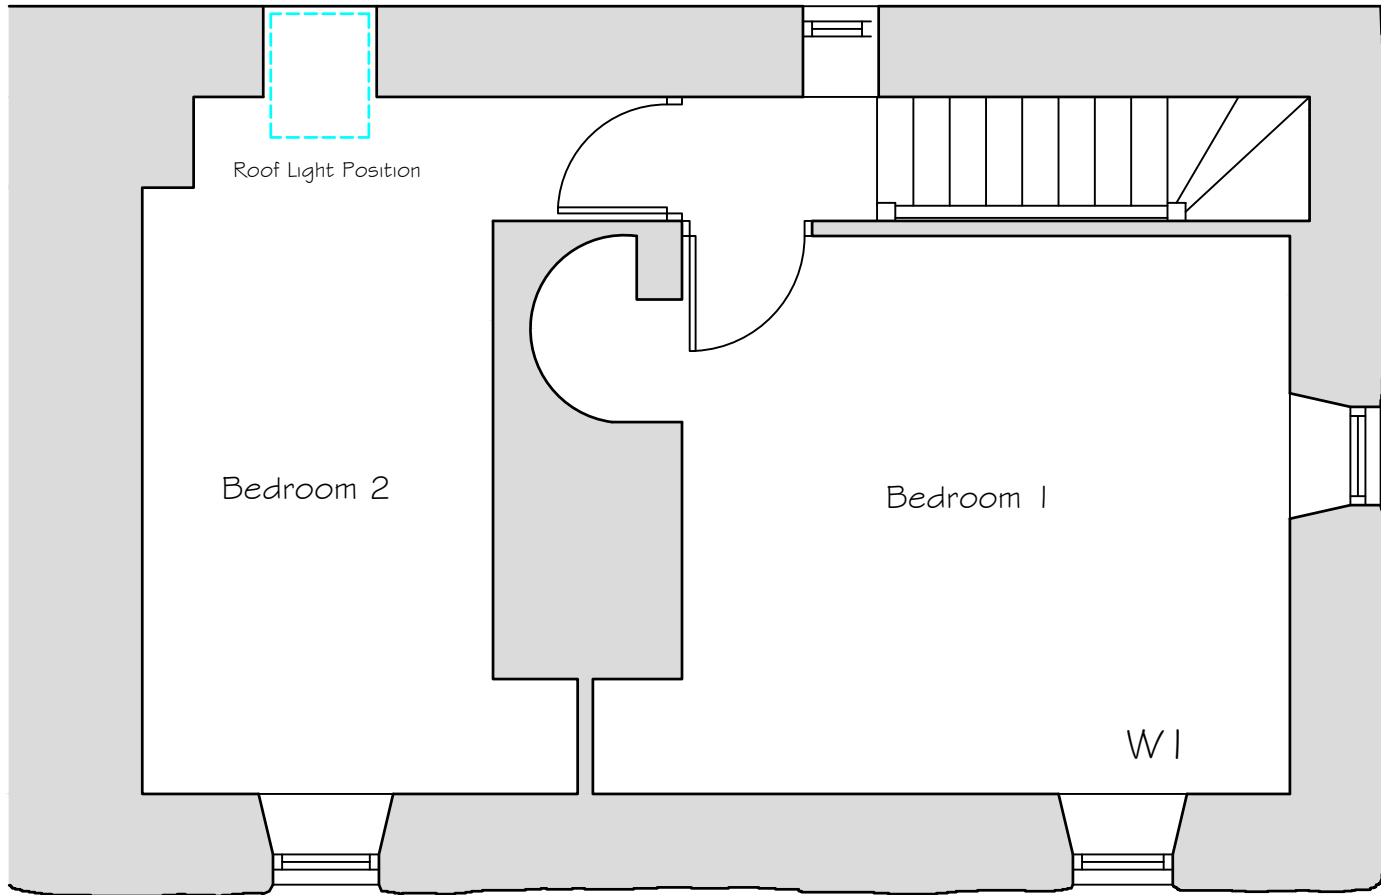


First Floor Plan

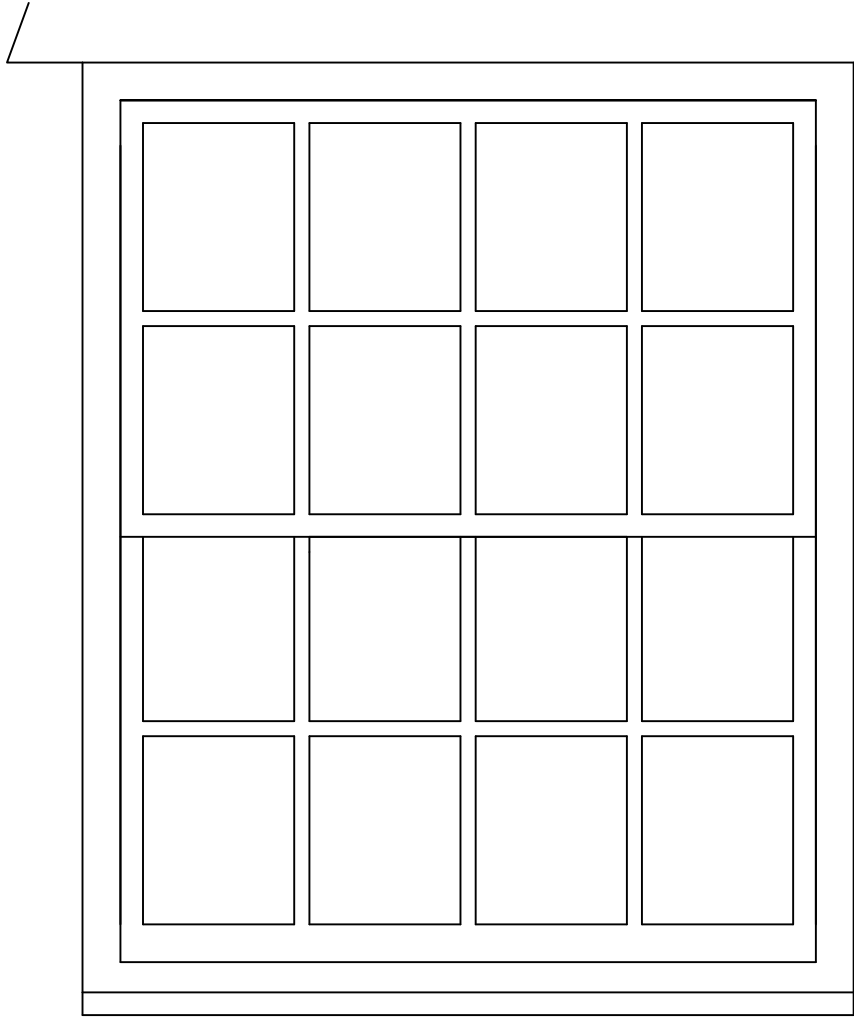


Window (W3) - Rear Ground Floor
Window in Elevation
At 1:10 Scale

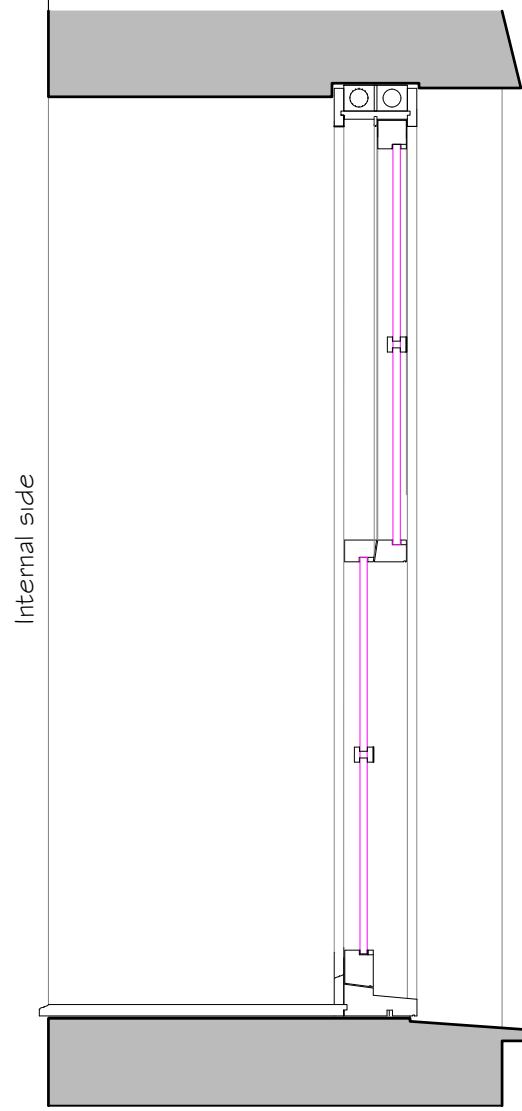


Rear Ground Floor Window (W3) -
Vertical Section
Section details as existing and as proposed
At 1:10 Scale

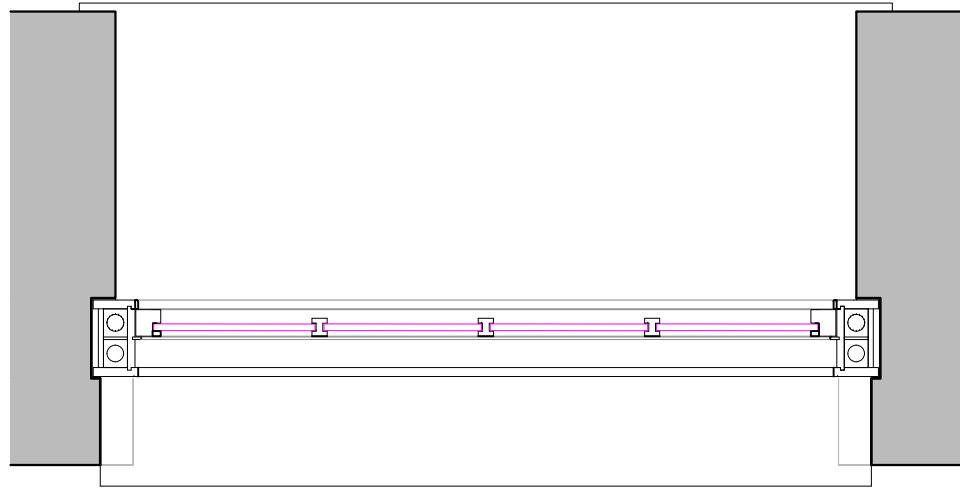


Rear Ground Floor Window (W3) -
Plan Section
Section details as existing and as proposed

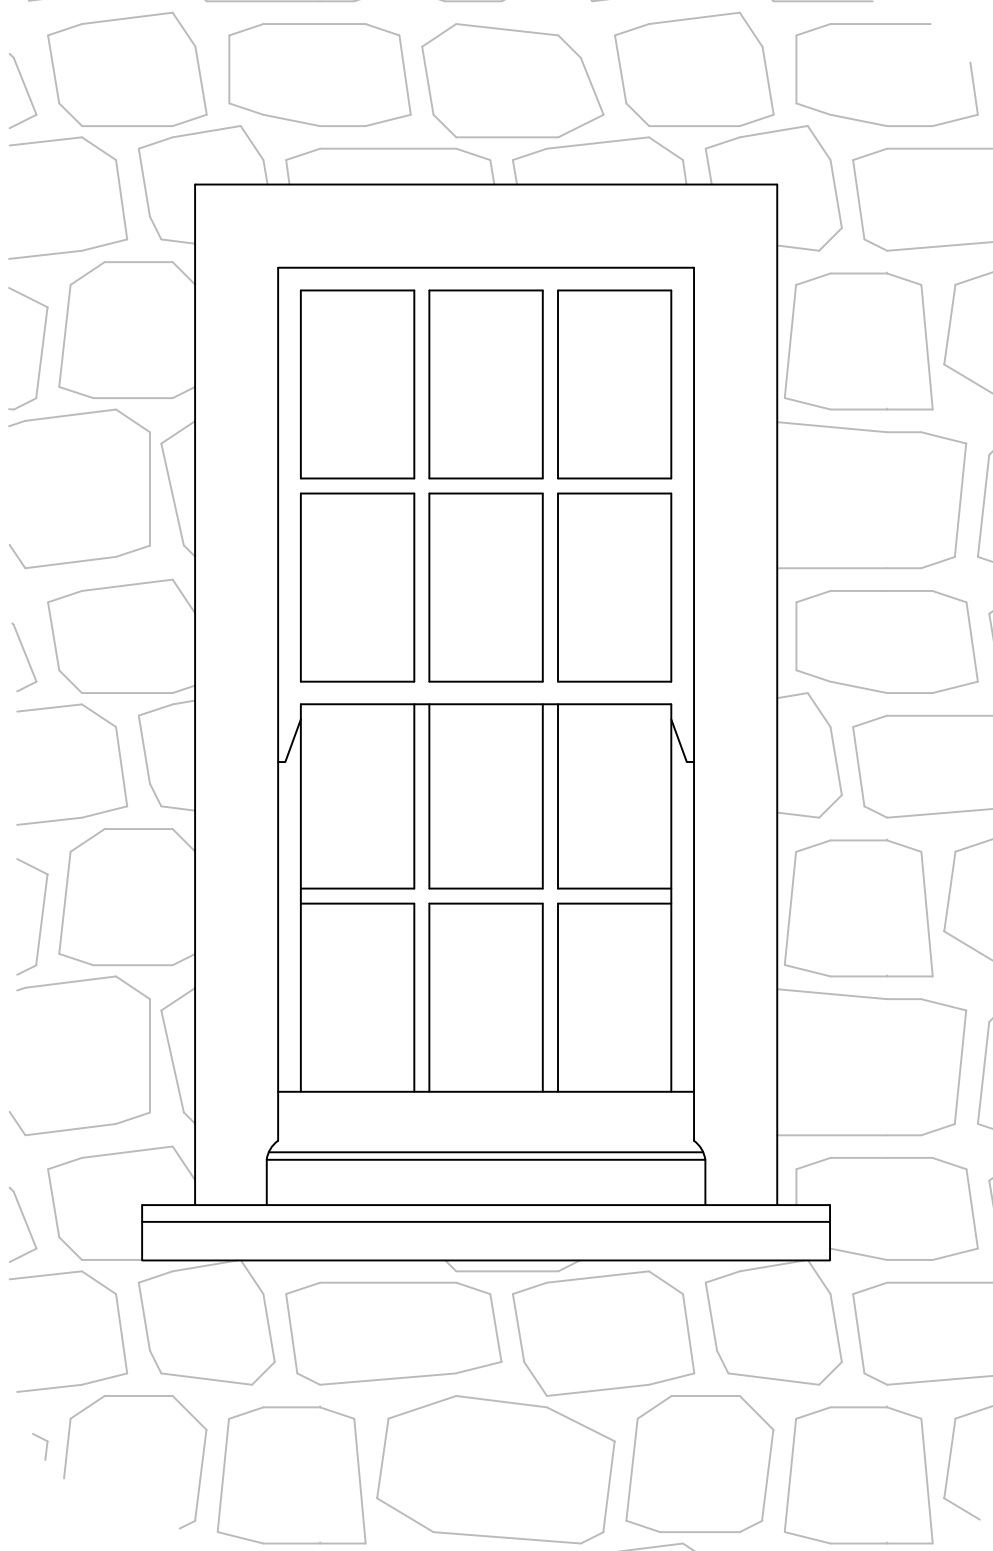

Window (W1 & W2) - Front & Side
Windows in Elevation
At 1:10 Scale

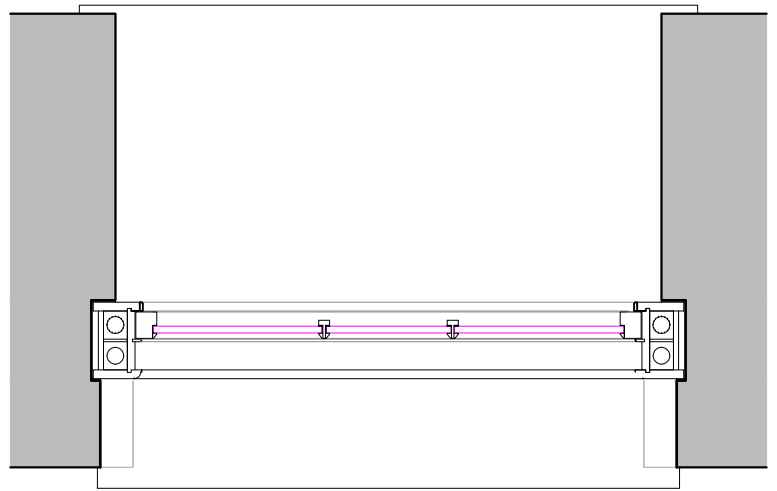

Window (W1 & W2) - Plan Section
Section details as existing and as proposed

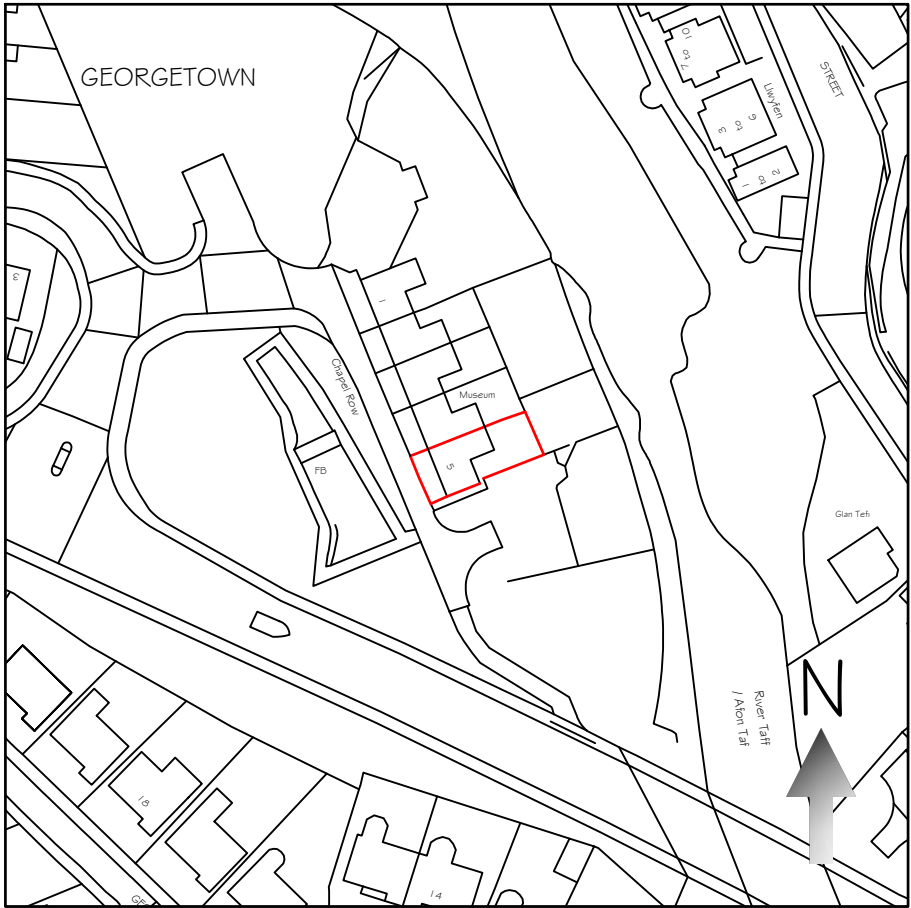

Site Location Plan at 1:1250 Scale

Door Materials

Front Door
Existing hardwood door/frame to be replaced with same (Hardwood) and finished with varnished finish (UV protection)

Rear Door
Existing softwood door/frame to be replaced with same (Softwood) and finished with a good quality external paint (as existing)

Window Materials

Existing softwood window frames to be replaced with new softwood timber and finished in a good quality external paint finish (as existing) Internally finished with a good quality gloss paint.

Tecta Associates Ltd

Tel: - 07765800405
E-mail: info@tecta-associates.co.uk

Title: New Sash Windows Elevations and Details 5 Chapel Row, Georgetown, Merthyr Tydfil, CF48 1BN Client: Merthyr Valleys Homes 22 Lansbury Road, Gellideg, Merthyr Tydfil, CF48 1HA	Date: Oct 2023	Scale: 1:50 (At A1)
	Number: TAL23/27/01	

Do not scale from this drawing, all dimensions must be checked on site.

© Tecta Associates Limited