


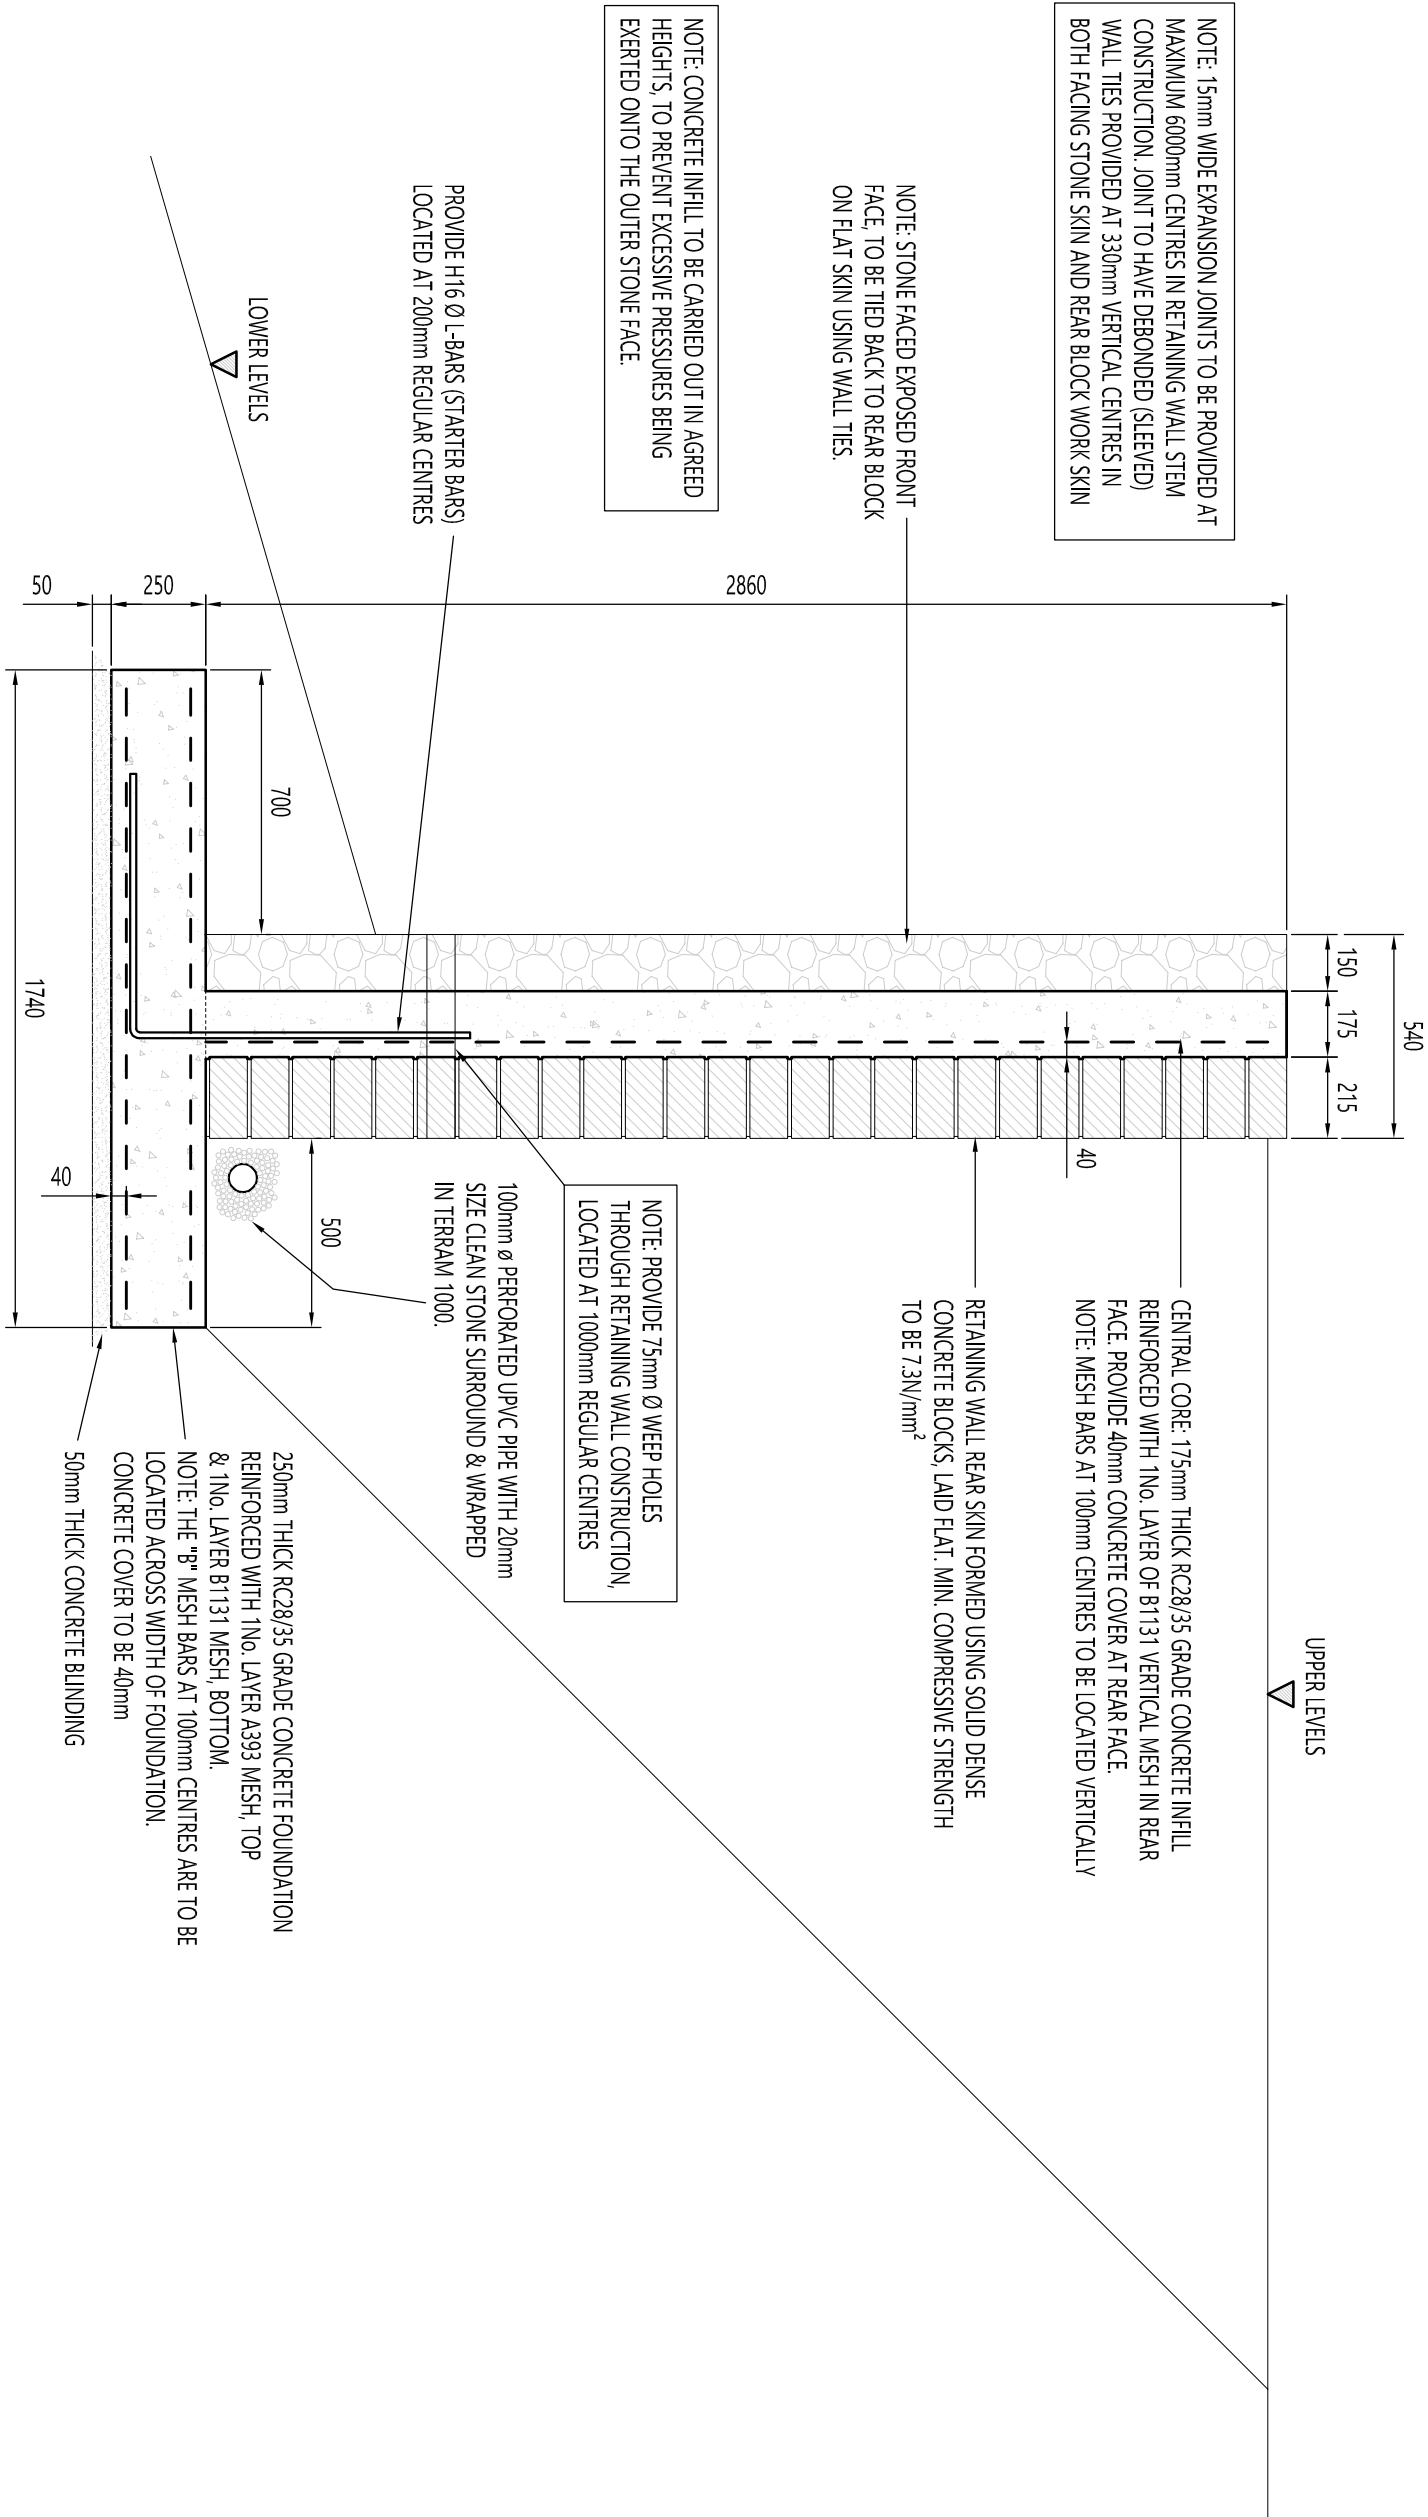

PROPOSED RETAINING WALL SECTION DETAIL

ADJACENT PLOT 1

(SCALE 1:20)