




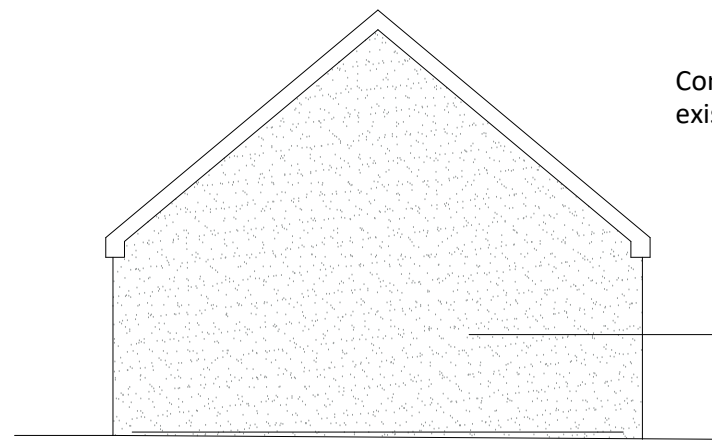


PROPOSED SIDE ELEVATION
scale 1:100

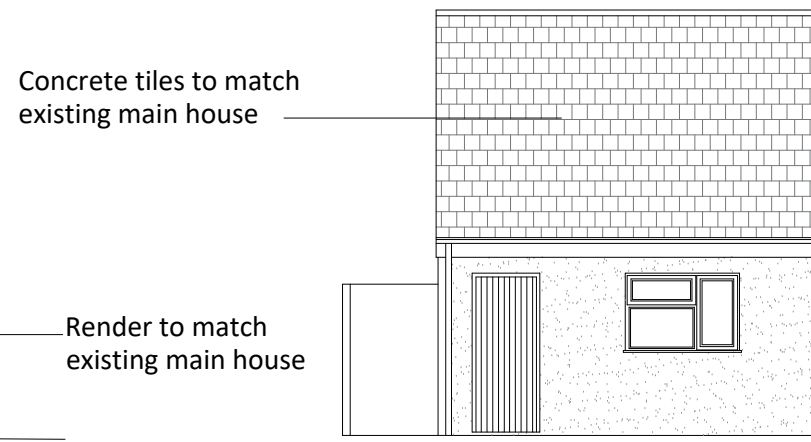


PROPOSED REAR ELEVATION
scale 1:100

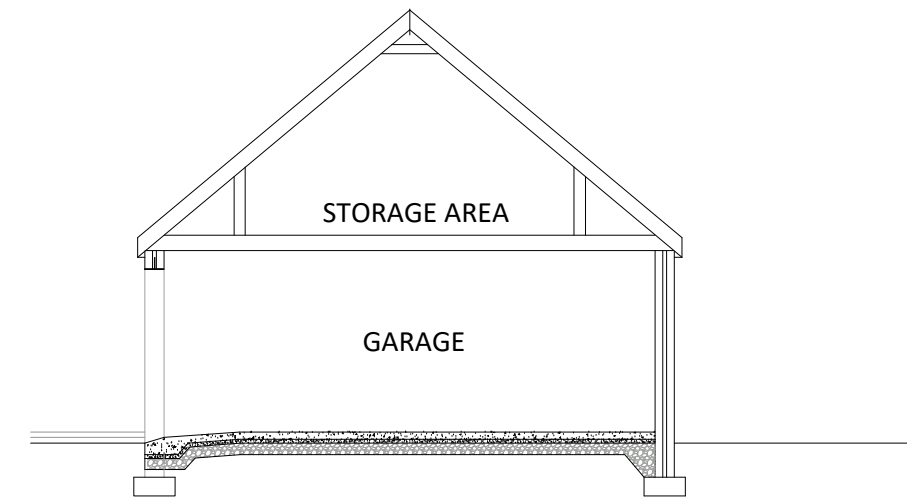


PROPOSED SECTION
scale 1:100

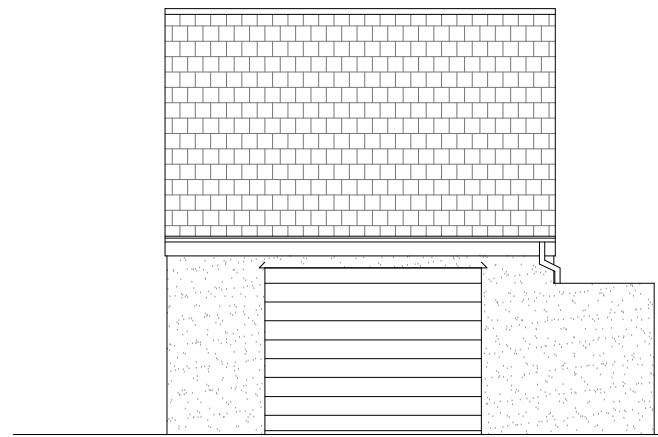


PROPOSED FRONT ELEVATION
scale 1:100

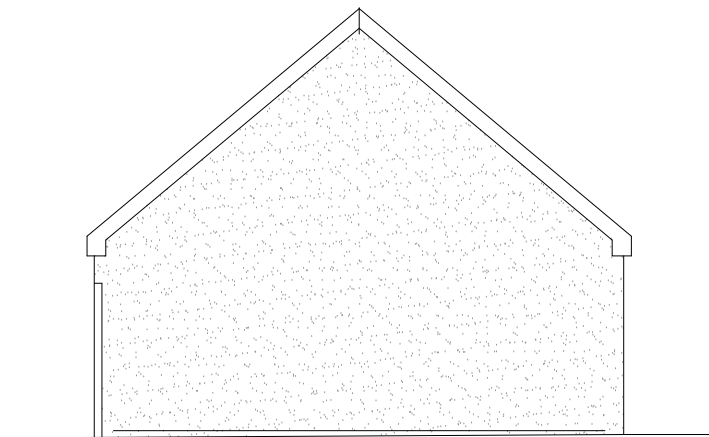

PROPOSED SIDE ELEVATION
scale 1:100

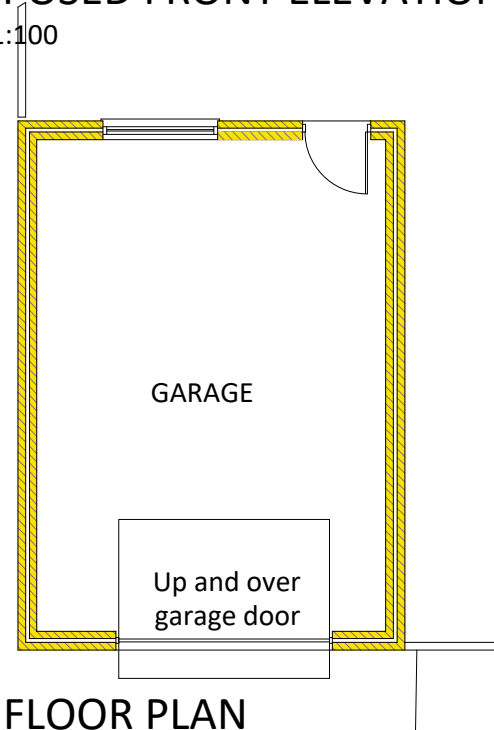

PROPOSED FLOOR PLAN
scale 1:100

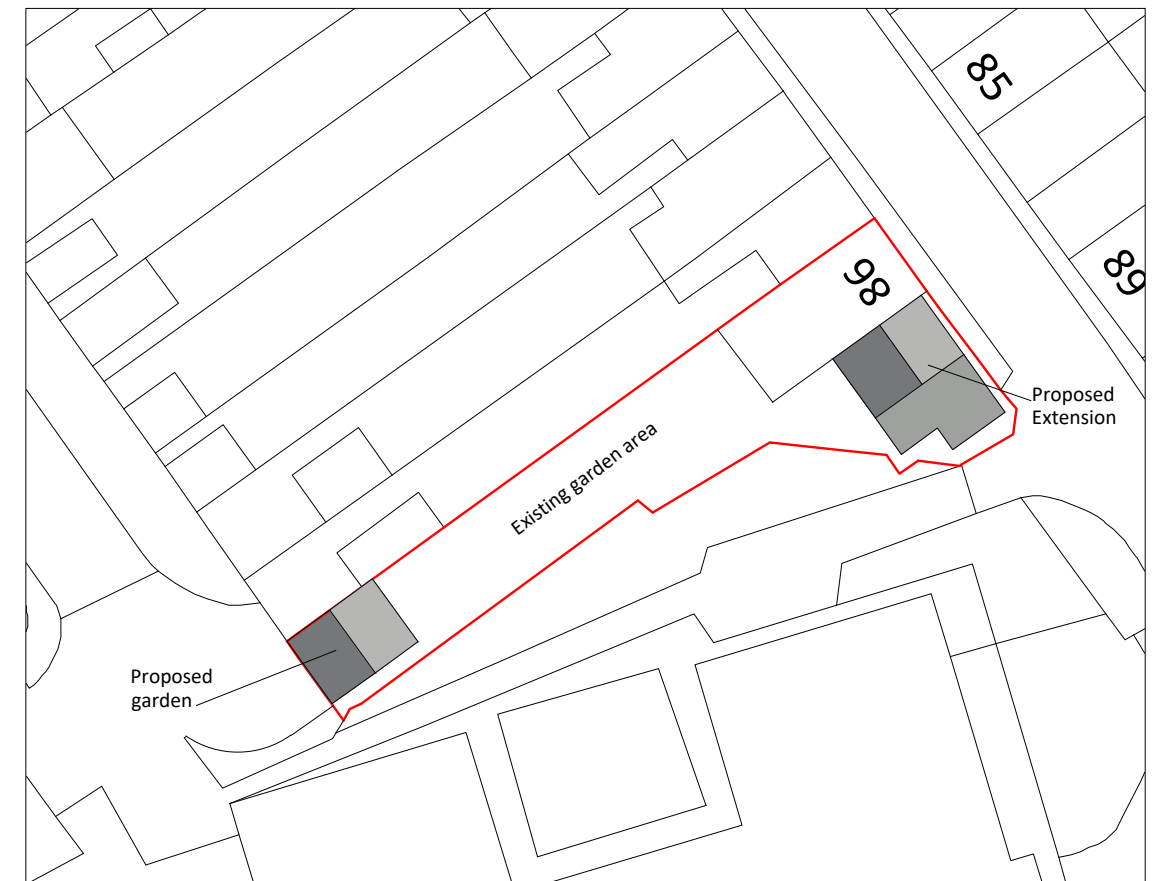

BLOCK PLAN
scale 1:500

PROPOSED GARAGE

Client		Mr & Mrs. R. James 86, Yew Street, Troedyrhiw, Merthyr Tydfil. CF48 4EE		Revision	
Project		Proposed Side Extension and Rear Garage at 86, Yew Street, Troedyrhiw.		Description	
Title		PROPOSED GARAGE FLOOR PLANS, ELEVATIONS AND SECTION		Date	
Date		June, 2021		Scale	
Drawing Number		Job Ref.		Revision	
hdw/ph/rj21.03		as noted at A3			
H. D. WILLIAMS Ltd. F.R.I.C.S. CHARTERED QUANTITY SURVEYOR MAINTFESURWR SIARTREDIG 123, Trealaw Road, Tonypandy, Mid Glam., CF40 2NP. Tel. (01443) 441078 Fax (01443) 434191 email: hdwilliams1@hotmail.co.uk					
 the mark of property professionalism worldwide					