





EXISTING FRONT ELEVATION
scale 1:100




EXISTING REAR ELEVATION
scale 1:100

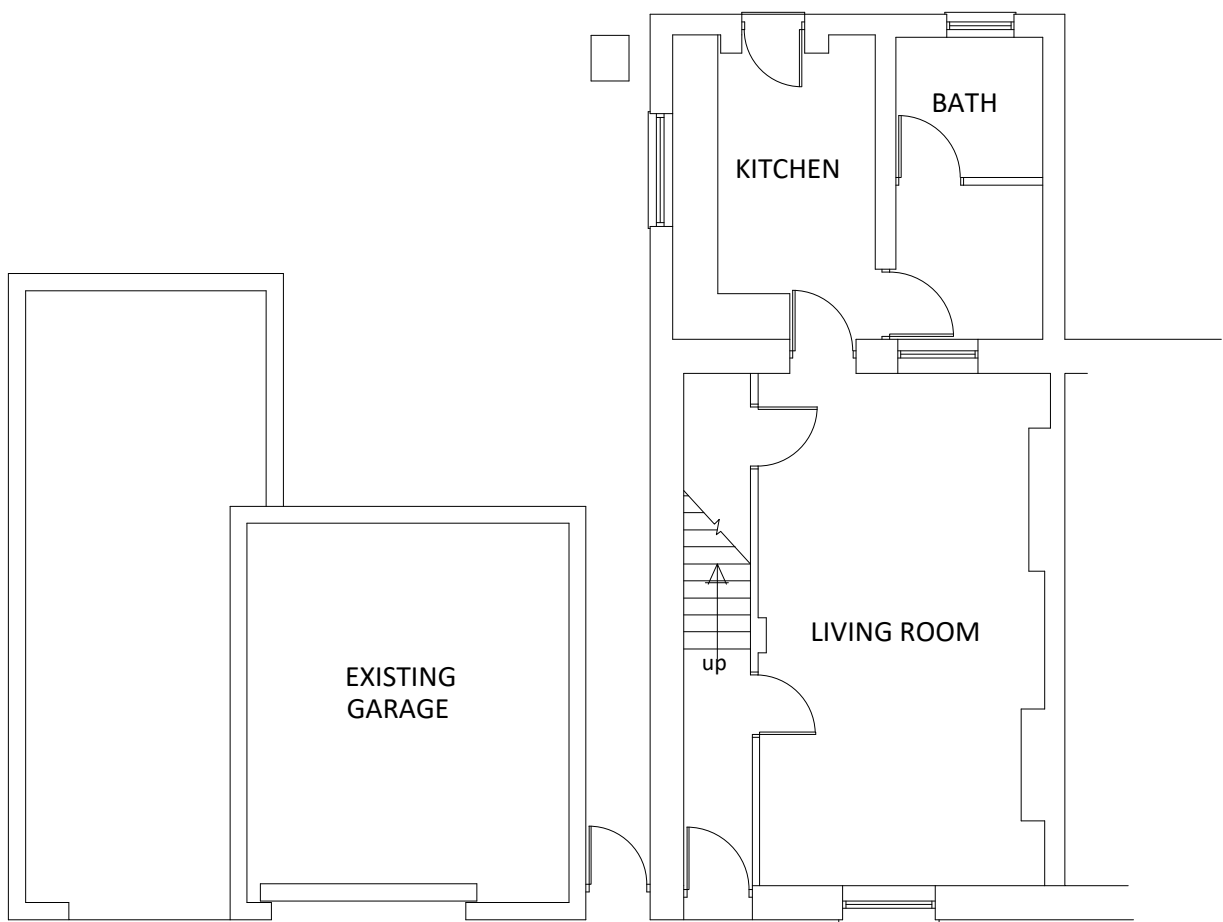

EXISTING GROUND FLOOR PLAN
scale 1:100

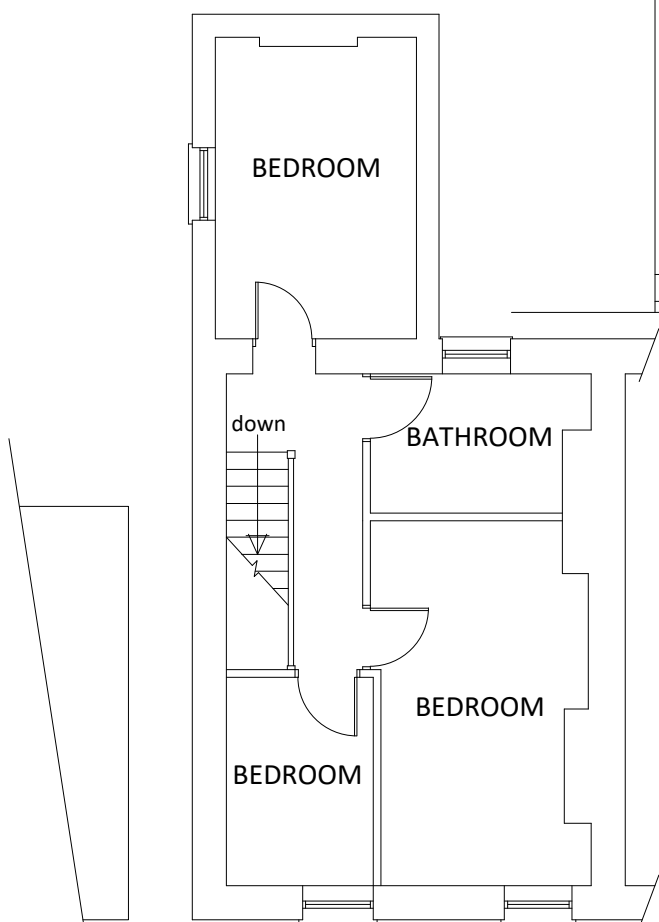

EXISTING FIRST FLOOR PLAN
scale 1:100

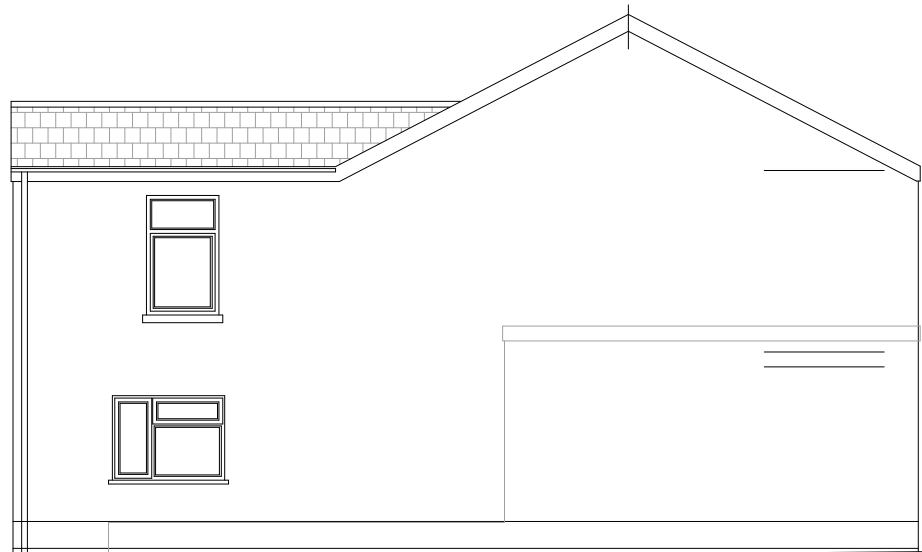

EXISTING SIDE ELEVATION
scale 1:100

Client		Mr & Mrs. R. James 86, Yew Street, Troedyrhiw, Merthyr Tydfil. CF48 4EE		Revision	Date	Description
Project		Proposed Side Extension and Rear Garage at 86, Yew Street, Troedyrhiw.		H. D. WILLIAMS Ltd. F.R.I.C.S. CHARTERED QUANTITY SURVEYOR MAINTFESURWR SIARTREDIG 123, Trealaw Road, Tonypandy, Mid Glam., CF40 2NP. Tel. (01443) 441078 Fax (01443) 434191 email: hdwilliams1@hotmail.co.uk		
Title		EXISTING FLOOR PLANS, ELEVATIONS AND SECTION				
Date		June, 2021	Scale	as noted at A3		
Drawing Number		hdw/ph/rj21.01	Job Ref.		Revision	
				 RICS the mark of property professionalism worldwide		