



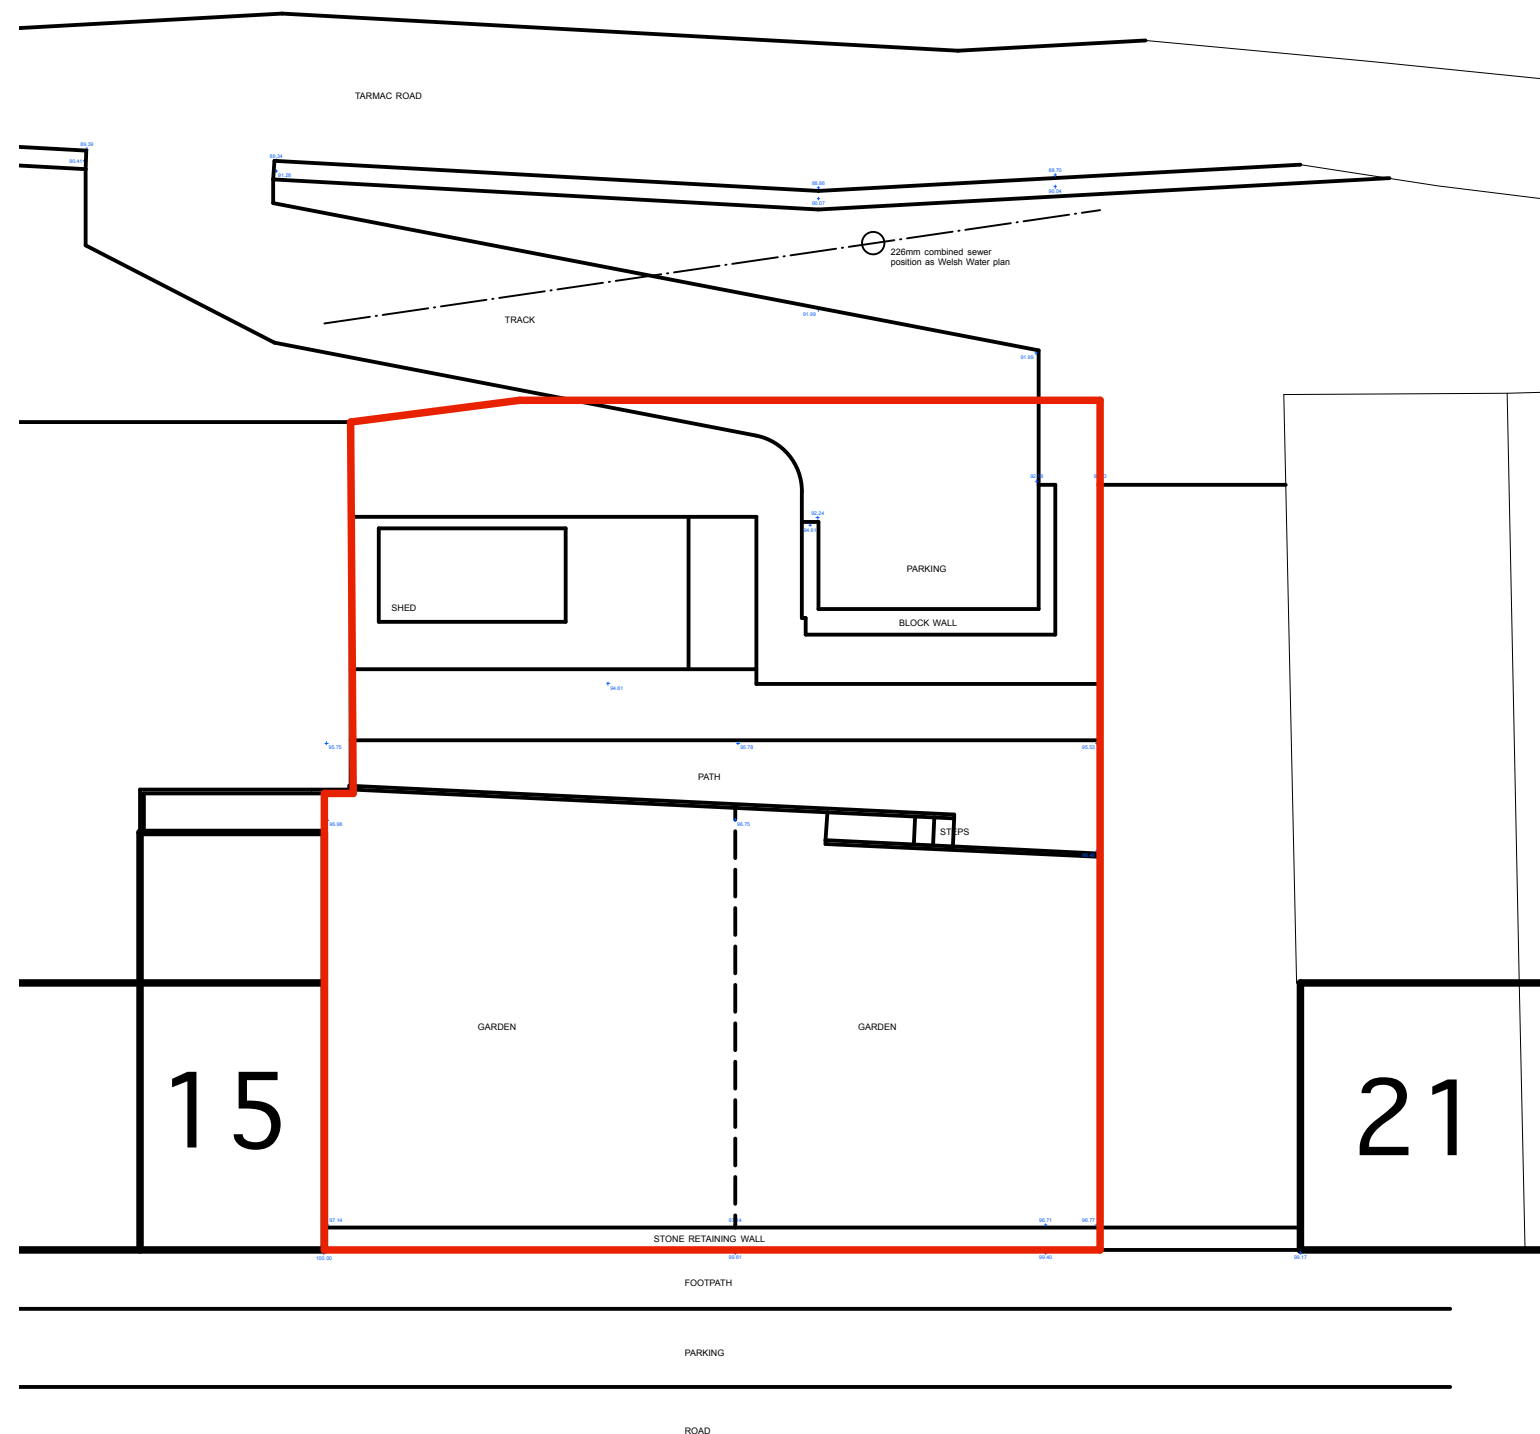

SURVEY. 1:200

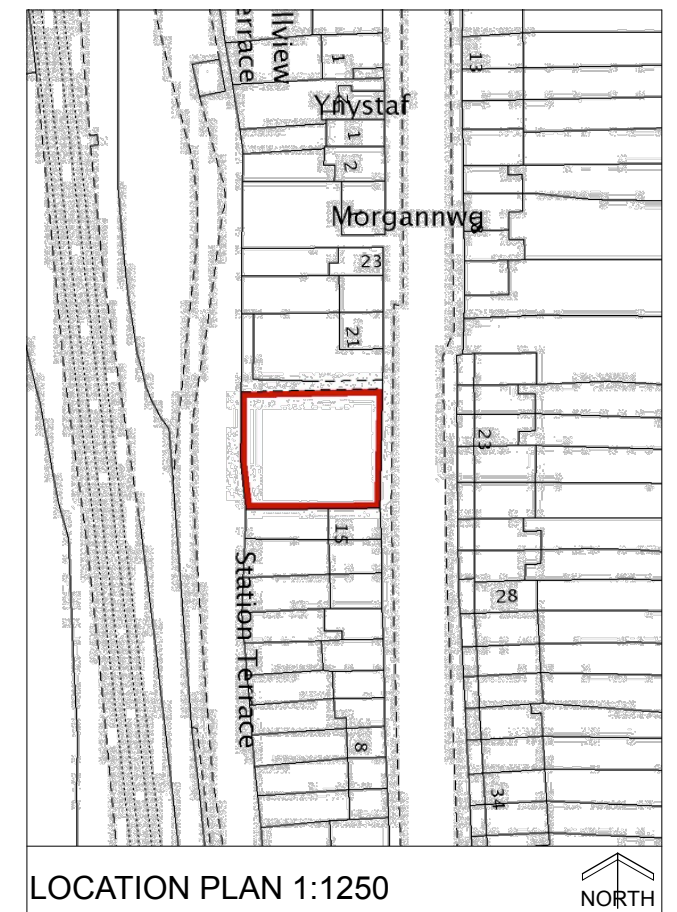

LOCATION PLAN 1:1250



MST DRAWING SERVICES		
PROJECT Proposed New House Land Between 15 and 21 Station Terrace, Merthyr Vale		
DRAWING EXISTING SITE PLAN		
DATE June 2021	SCALE 1:200 @ A3	DRAWING No. RS01