


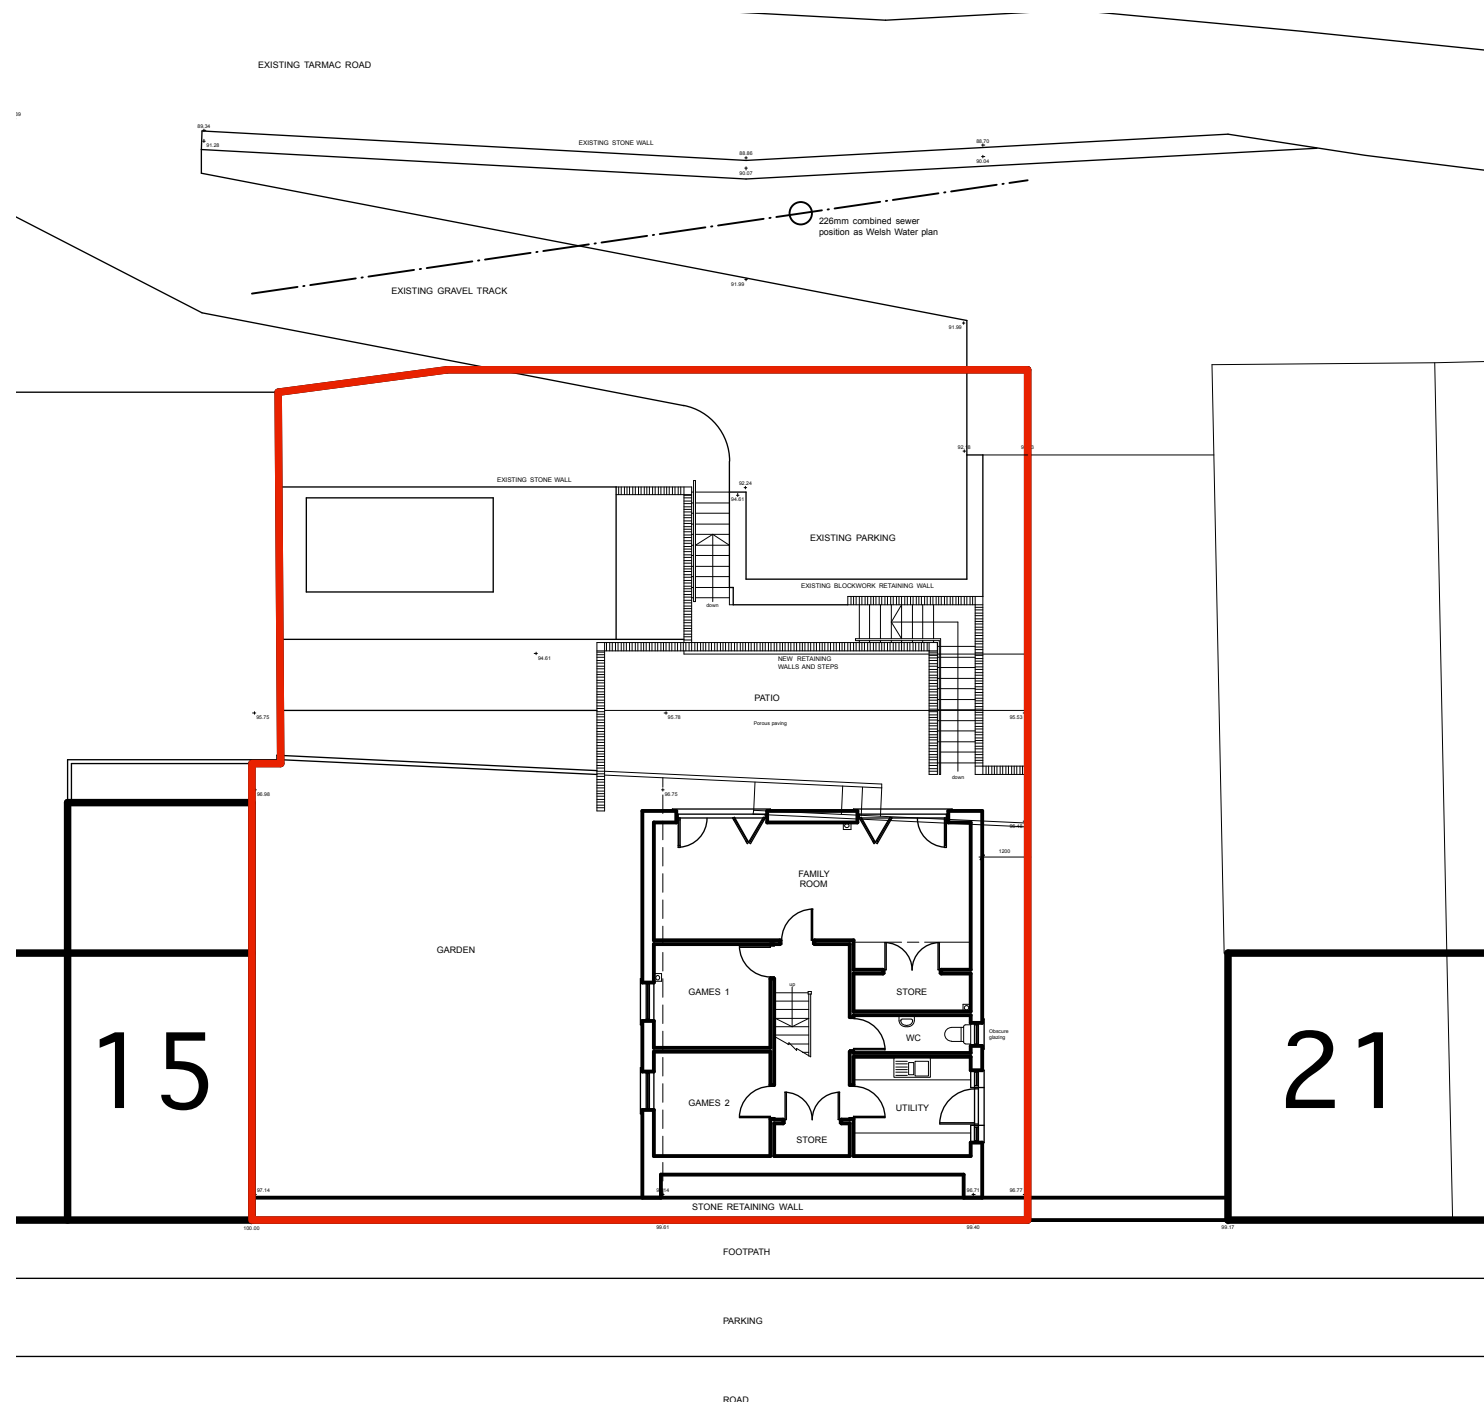

PROPOSED SITE PLAN
1:200



PROPOSED STREET ELEVATION
1:200



PROJECT
Proposed New House
Land Between 15 and 21 Station Terrace,
Merthyr Vale

DRAWING
PROPOSED SITE PLAN AND STREET
ELEVATION

DATE June 2021	SCALE 1:200 @ A3	DRAWING No. RS02
-------------------	---------------------	---------------------