



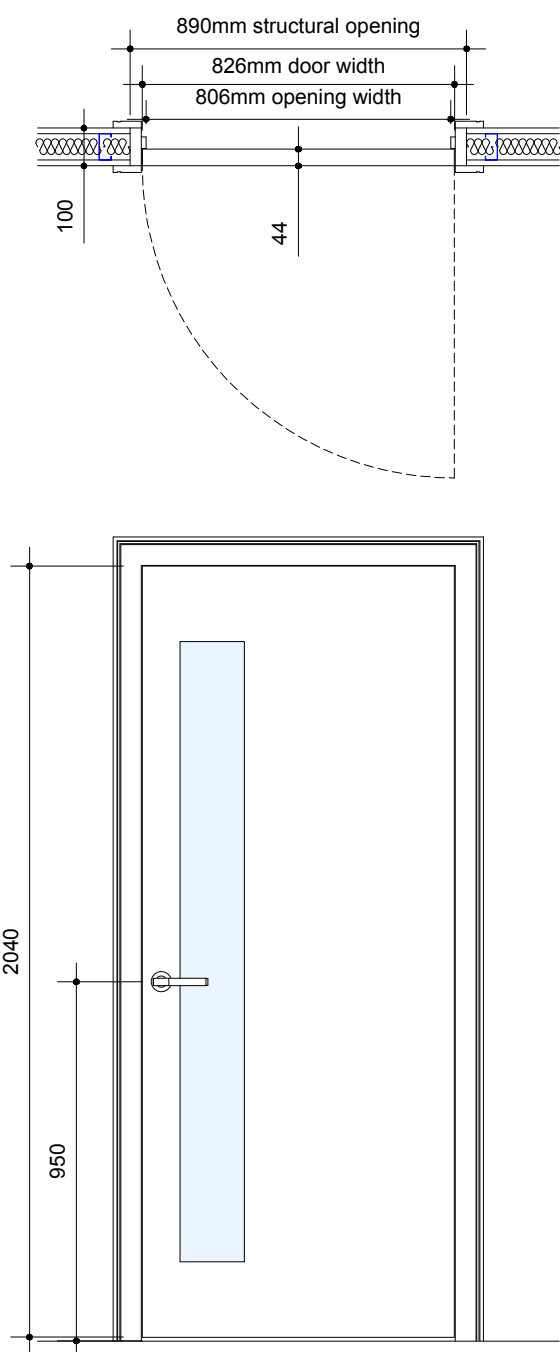

1
221 DT1 AS PROPOSED
1:20

Flush finish with vision panel
FR30


D05

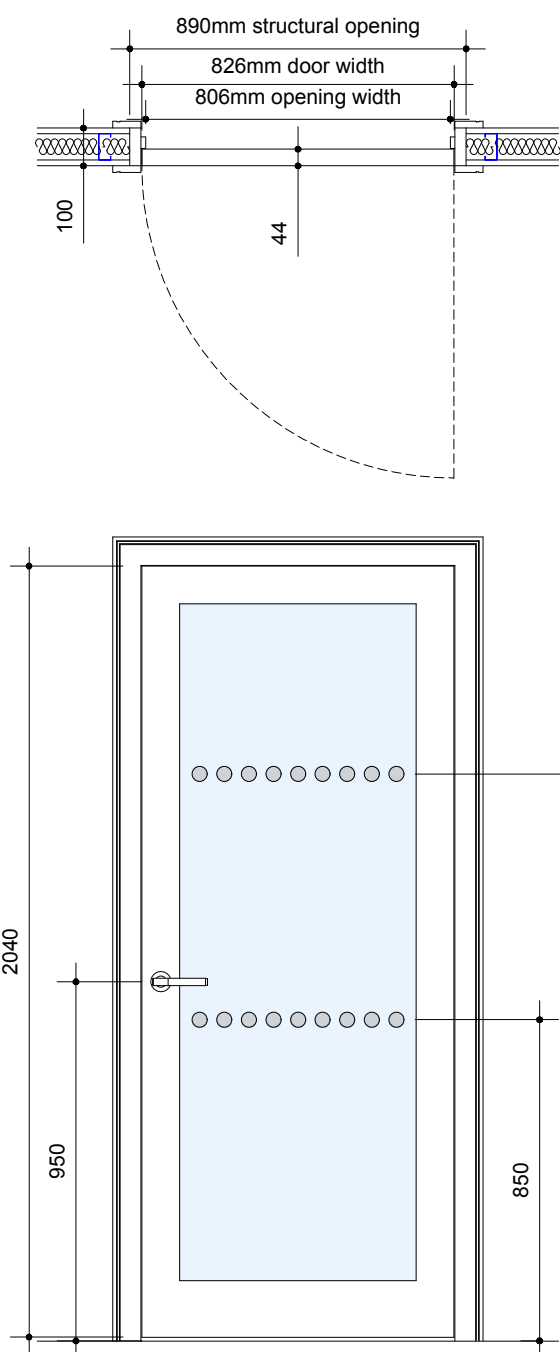

2
221 D02 AS PROPOSED
1:20

Shaker 1-light
FR30

D02, D03, D08, D12

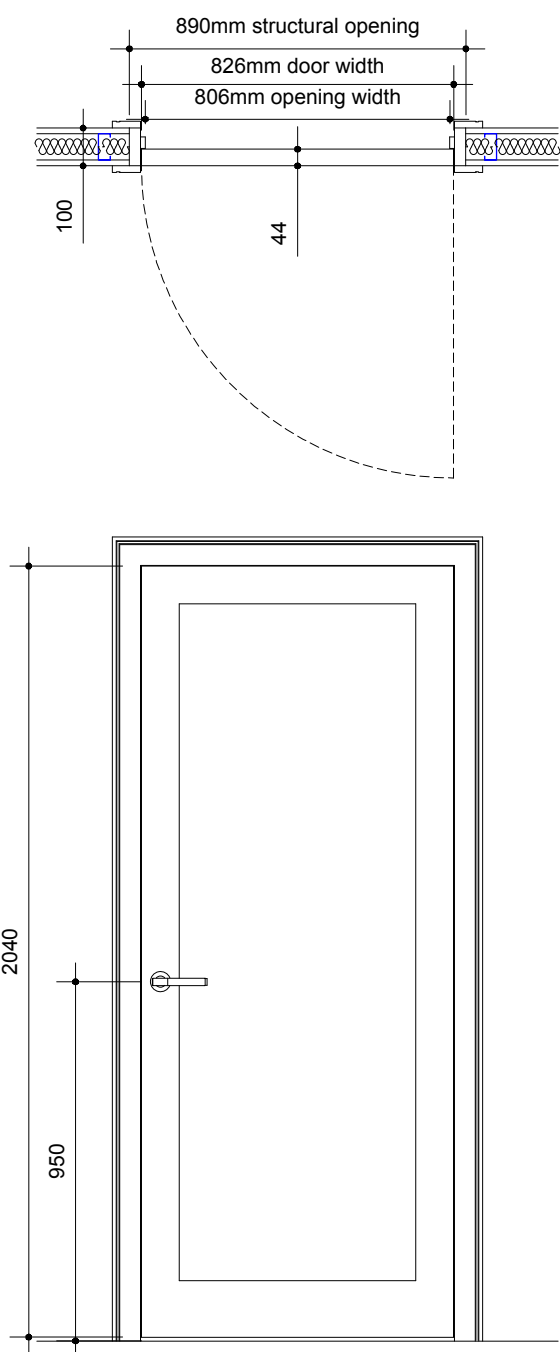

2
221 D02 AS PROPOSED
1:20

Shaker 1-panel
FR30

D06, D07, D11, D13, D14, D15,
D16



4
221 DT1 AS PROPOSED
NTS

Flush finish with vision panel.
Primed, ready for decoration.
Todd Doors, product reference
PFC1LOS826WHIPG.



5
221 D02 AS PROPOSED
NTS

Shaker 1-light white fire door.
Primed, ready for decoration.
Todd Doors, product reference
KFCSSP10826WHIPG.



6
221 D02 AS PROPOSED
NTS

Shaker 1-panel white fire door.
Primed, ready for decoration.
Todd Doors, product reference
KFCSS1P826WHI.



7
221 DOOR LINING
NTS

Internal door frame lining kit. Fire rated as outlined on door schedule.
Primed, ready for decoration. 100mm wide, 30mm thick.
Todd Doors, product reference FCSWLN100WG and SWLN100WG.
Pre-grooved to accept white fire and smoke intumescent strip, product
reference ISSW15.



8
221 ARCHITRAVE
NTS

Internal grooved architrave 18 x 75mm. Primed, ready for decoration.
Todd Doors, product reference SWARCG75WG.



9
221 LEVER HANDLE AND LATCH SET
NTS

Latch pack includes pair of Lagos lever on round nose handles, 3 nr hinges and screws and a
bolt through 76mm tubular latch.
Todd Doors, product reference UDP010MBINTB.



10
221 DISABLED WC LEVER HANDLE AND LATCH/LOCK
NTS

Lift To Lock Kit Disabled Bathroom Toilet Door Lever Handle & Lock - 19mm - Matt Black.
Tradefit, product reference B-67721.



12
221 TOILET TURN AND RELEASE
NTS

Frelan Hardware Easy Bathroom Turn & Release With Indicator (52mm x
8mm), Matt Black – JMB355 52mm



11
221 SELF CLOSER
NTS

Overhead door closer in satin black. Designed for interior use on FD30 Fire doors.
Todd Door, product reference TDPODCBLK.

Notes:

Please refer to door schedule for further details with document reference 22-1039-701.

Project: Refurbishment of Existing Basement at Canolfan Soar
Client: Canolfan a Menter Gymraeg Merthyr Tudful
Address: Theatr Soar, Pontmorlais, Merthyr Tydfil, CF47 8UB

Drawing Title: Internal doors / screens and ironmongery as Proposed
Project No: 22-1039
Drawing No: 221
Revision: -
Status: RIBA Stage 4

Scale: 1:20 at A1
© All Rights Reserved 2022
07908 960670
info@volutearchitects.co.uk
22 Merton Green, Caerwent, Monmouthshire, NP26 5AT