


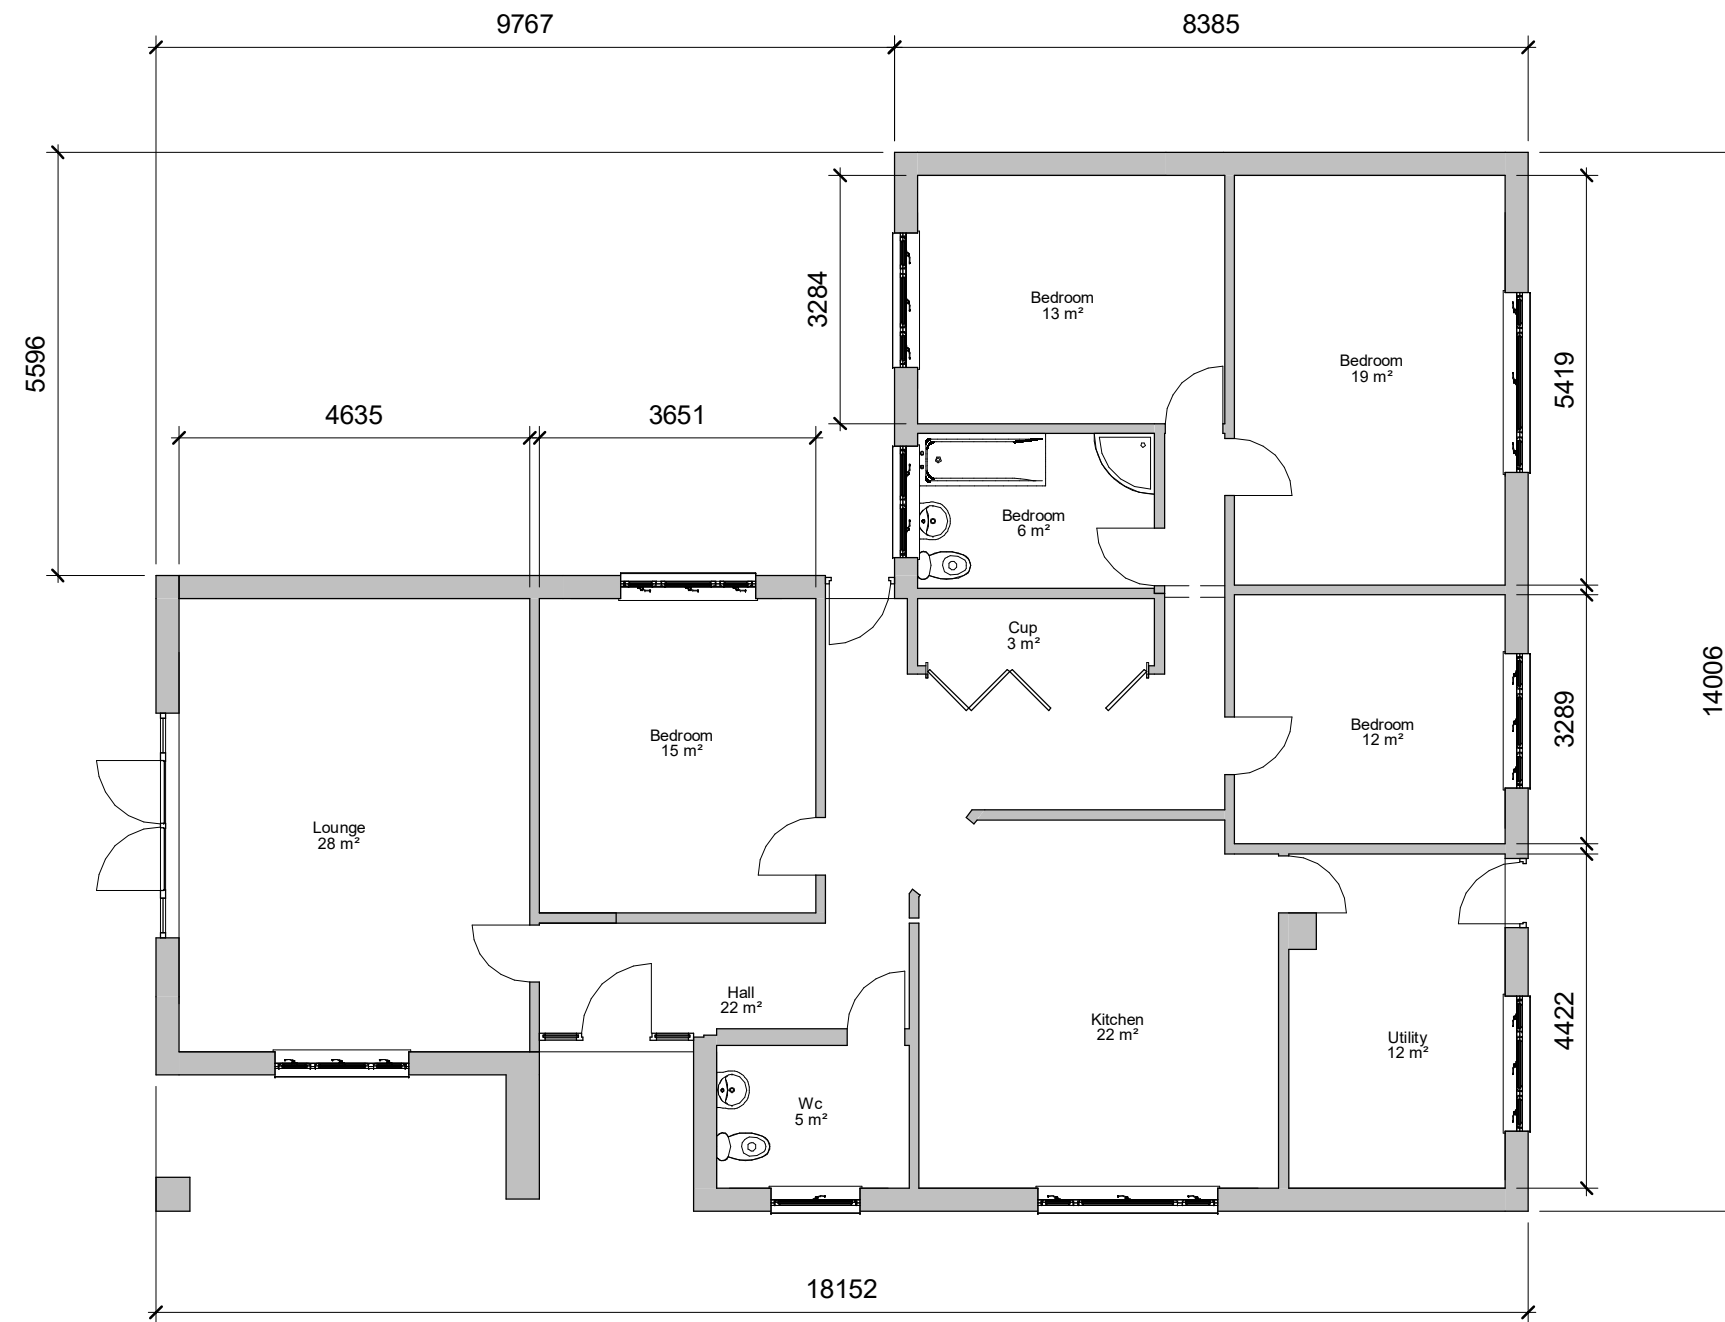

1 Existing Ground Floor
1 : 100

INDIGO DESIGN (Part of 3dcadwales Ltd) 5 Ashlea Drive,
Merthyr Tydfil, CF47 0NY Tele 01685 385746 Mob -
07940913216 Email: philip@3dcadwales.co.uk

This Drawing is Copyright,
Dimensions to be checked
on site and not scaled from
this drawing



PURPOSE OF ISSUE	DRWAING NUMBER
Planning Approval	PB-01

PROJECT
Single storey extension to rear

SHEET
Existing Plans

Address
Prospect Bungalow, Slip Road, Cwm Blacks Merthyr Tydfil CF48 4AJ

Checked by	Drawn by	Scale (@ A3)
JH	PH	1 : 100


Rev No	Description	Date
A	Issue	03/01/2022



1 Existing Front Elevation
1 : 100




2 Existing Rear Elevation
1 : 100

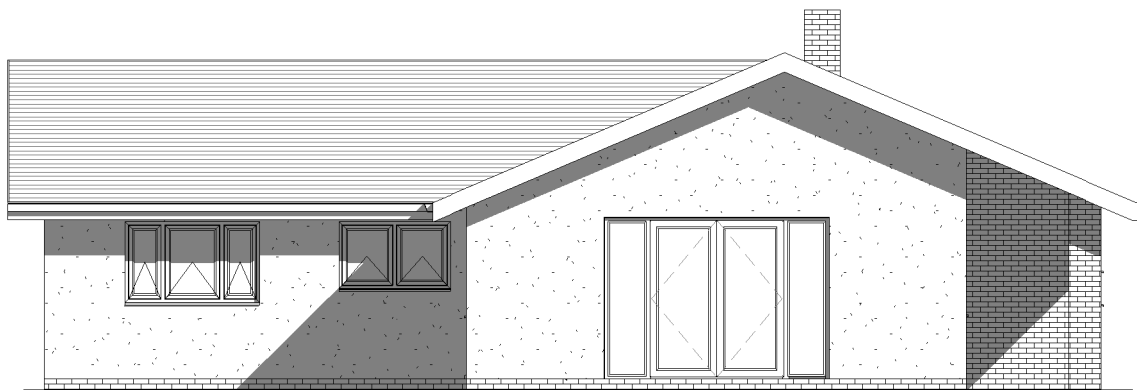

3 Existing Side 1 Elevation
1 : 100



4 Existing Side 2 Elevation
1 : 100

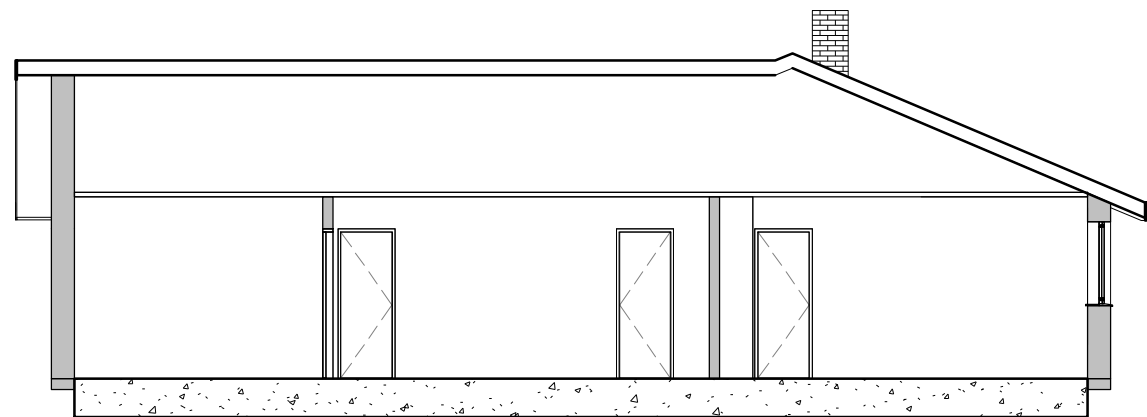

5 Section
1 : 100

Roof Tiles
Wall Render & Brick
Windows White Upvc
Doors White Upvc
Fascia White Upvc
Boudary Hedge & Fence

INDIGO DESIGN (Part of 3dcadwales Ltd) 5 Ashlea Drive,
Merthyr Tydfil, CF47 0NY Tele 01685 385746 Mob -
07940913216 Email: philip@3dcadwales.co.uk

This Drawing is Copyright,
Dimensions to be checked
on site and not scaled from
this drawing



PURPOSE OF ISSUE	DRWAING NUMBER
Planning Approval	PB-02


PROJECT	Single storey extension to rear
---------	---------------------------------

SHEET	Existing Elevations
-------	---------------------

Address	Prospect Bungalow, Slip Road, Cwm Blacks Merthyr Tydfil CF48 4AJ
---------	---

Checked by	Drawn by	Scale (@ A3)
JH	PH	1 : 100

Rev No	Description	Date
A	Issue	03/01/2022

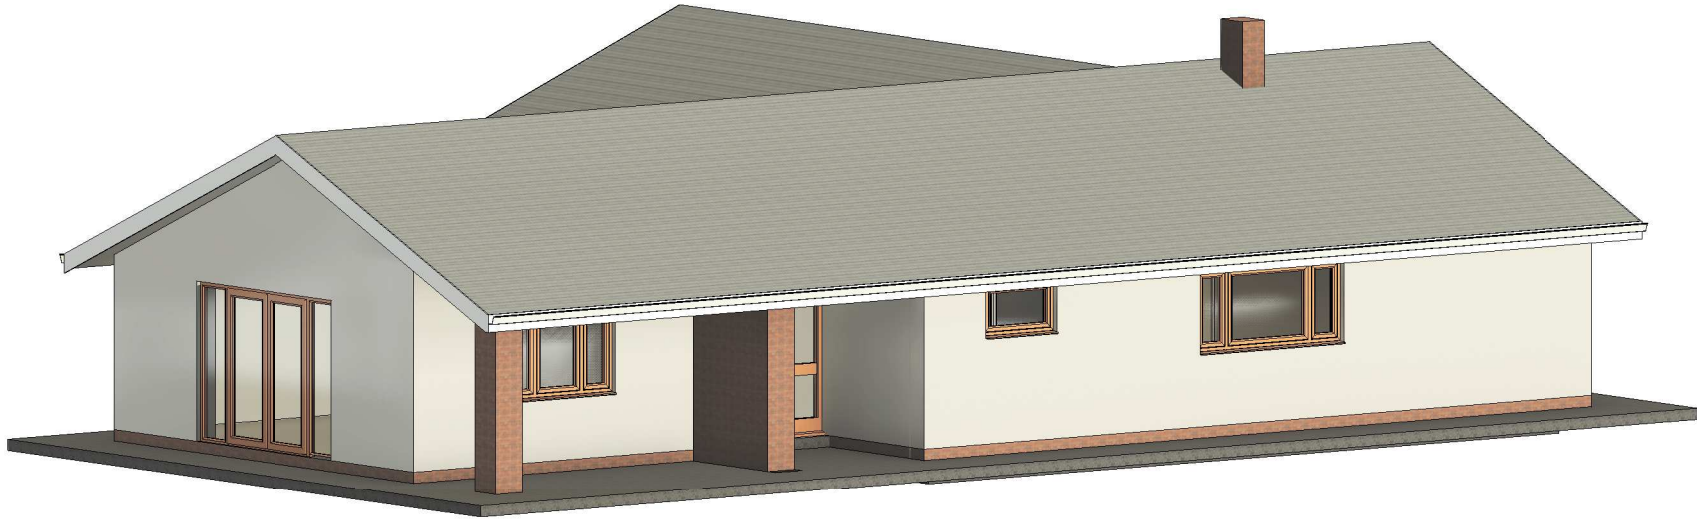

1 Existing Illustration A



2 Existing Illustration B

PROJECT
Single storey extension to rear
INDIGO DESIGN (Part of 3dcadwales Ltd) 5 Ashlea Drive, Merthyr Tydfil, CF47 0NY Tele 01685 385746 Mob - 07940913216 Email: philip@3dcadwales.co.uk

SHEET
Illustration
Address
Prospect Bungalow, Slip Road, Cwm Blacks Merthyr Tydfil CF48 4AJ

This Drawing is Copyright,
Dimensions to be checked
on site and not scaled from
this drawing

PURPOSE OF ISSUE
Planning Approval



DRWAING NUMBER
PB-03

Checked by JH		Drawn by PH	Scale (@ A3)
Rev No	Description		Date
A	Issue		03/01/2022