



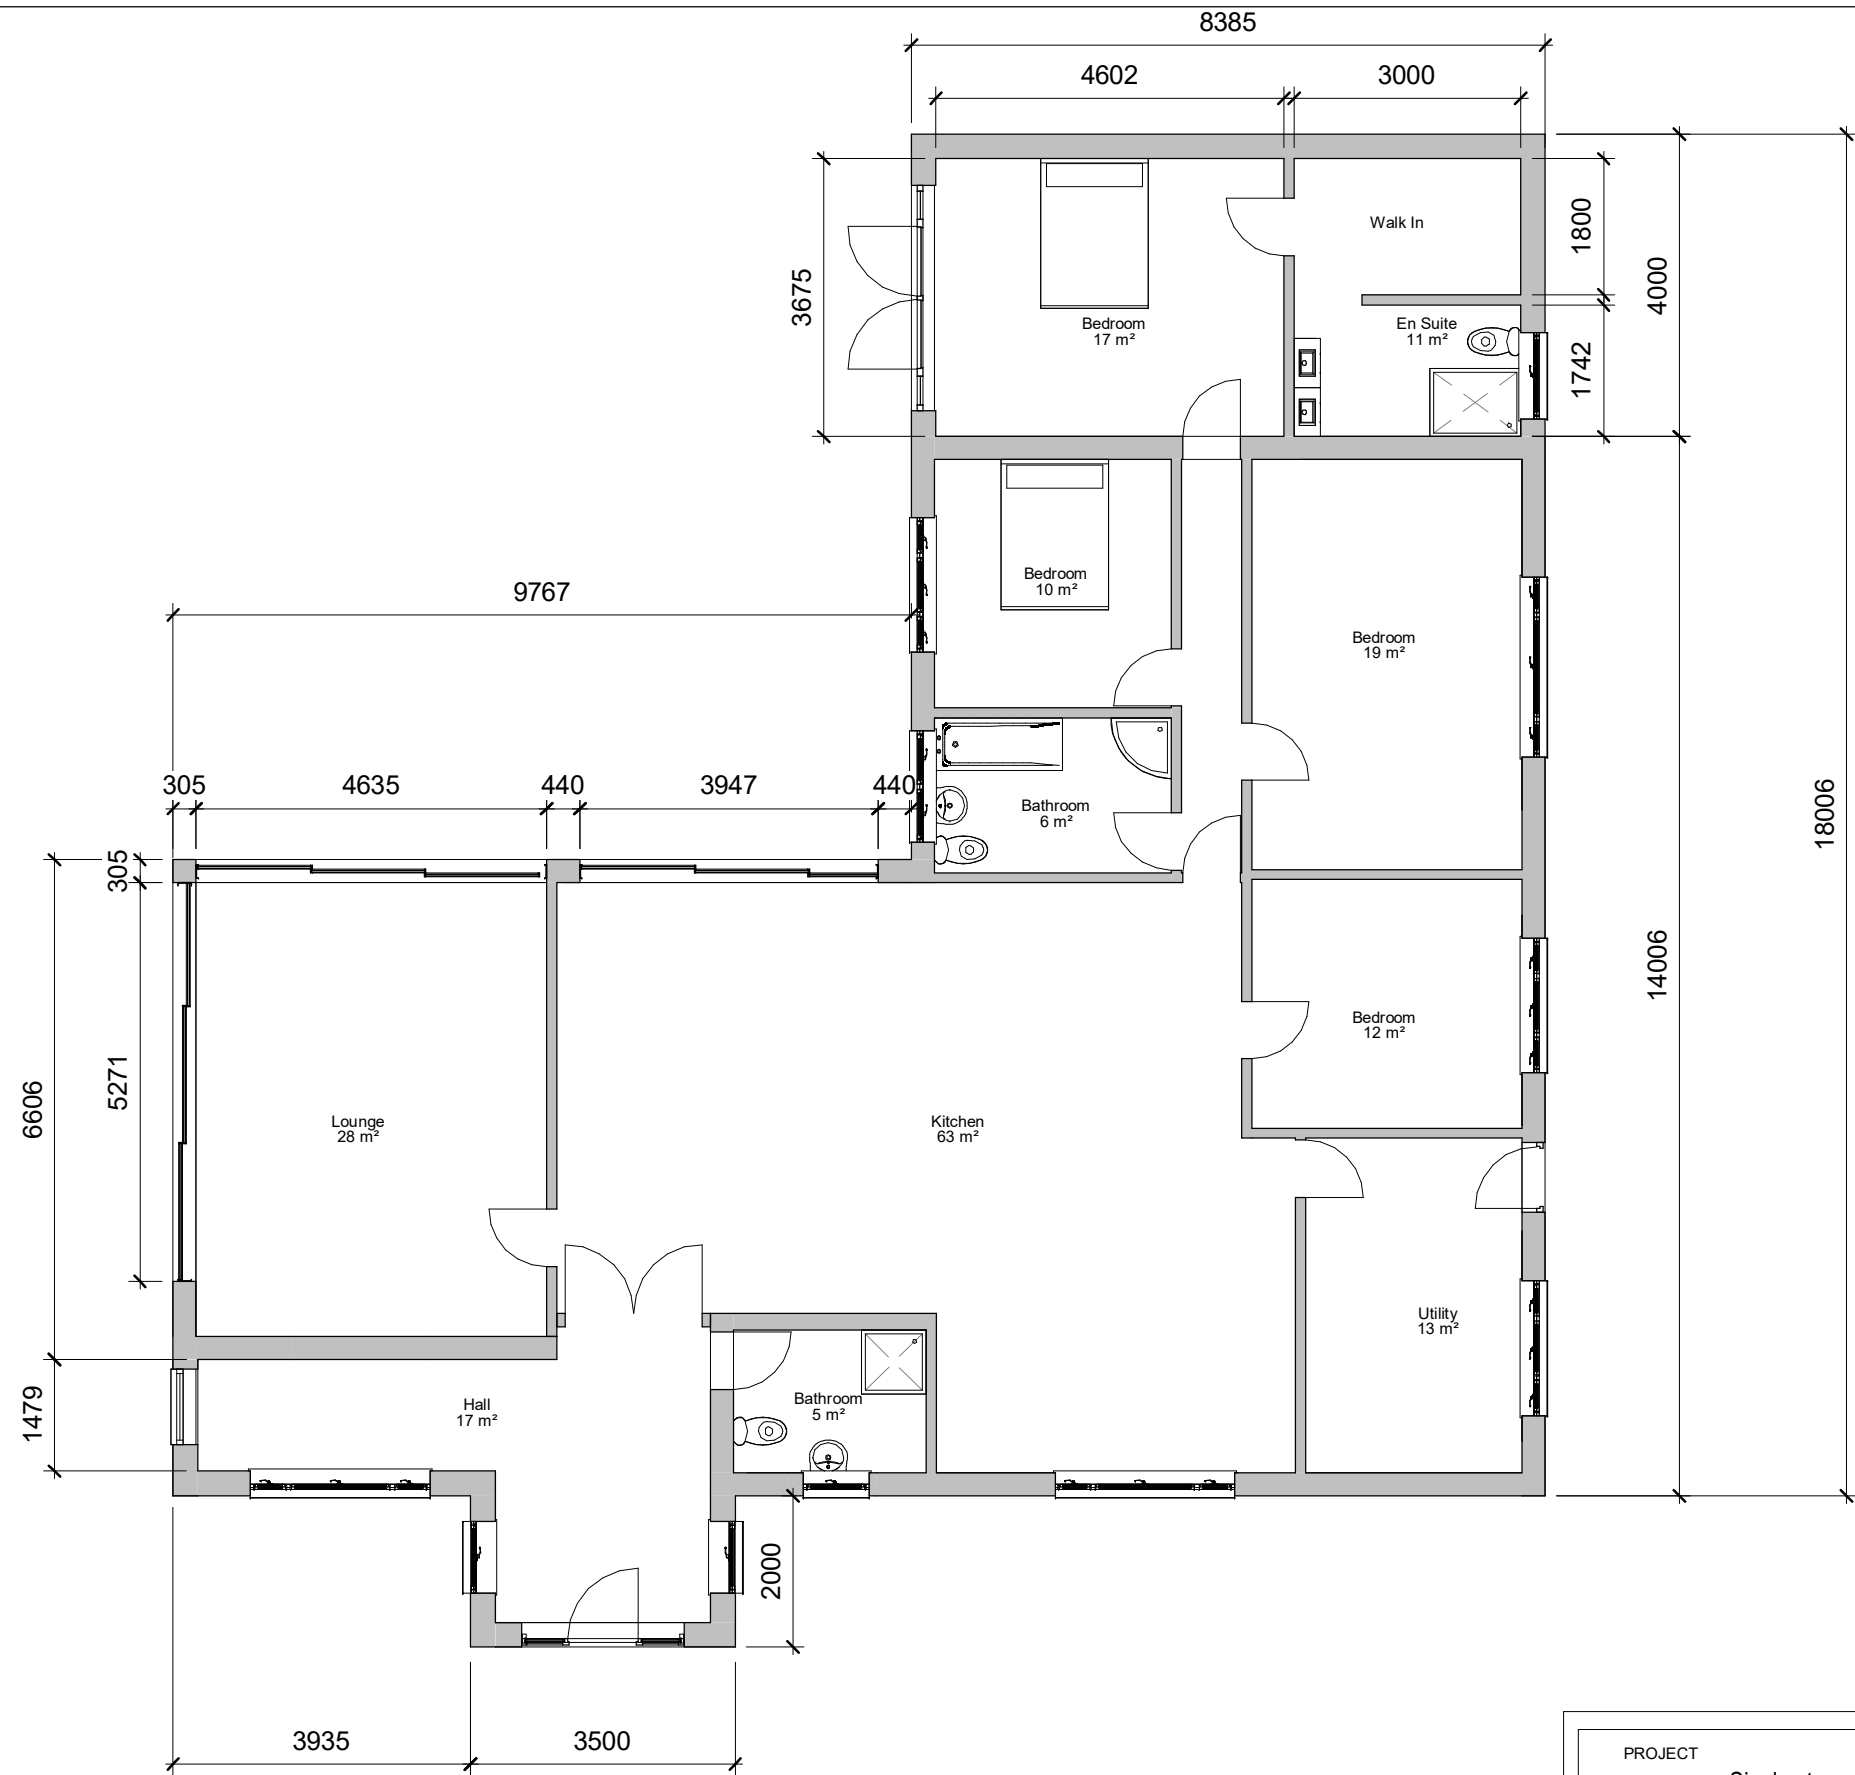


1 Proposed Ground Floor  
1 : 100

|   |                                                                                       |                                                                                |                      |                         |
|---|---------------------------------------------------------------------------------------|--------------------------------------------------------------------------------|----------------------|-------------------------|
| PROJECT<br>Single storey extension to rear   |                                                                                       | SHEET<br>Proposed Plan                                                         |                      |                         |
| INDIGO DESIGN (Part of 3dcadwales Ltd) 5 Ashlea Drive,<br>Merthyr Tydfil, CF47 0NY Tele 01685 385746 Mob -<br>07940913216 Email: philip@3dcadwales.co.uk |                                                                                       | Address<br>Prospect Bungalow, Slip Road, Cwm<br>Blacks Merthyr Tydfil CF48 4AJ |                      |                         |
| This Drawing is Copyright,<br>Dimensions to be checked<br>on site and not scaled from<br>this drawing                                                    |  | Checked by<br>JH                                                               | Drawn by<br>PH       | Scale (@ A3)<br>1 : 100 |
|   |                                                                                       | Rev No<br>A                                                                    | Description<br>Issue | Date<br>10/01/2022      |
| PURPOSE OF ISSUE<br>Planning Approval   | DRWAING NUMBER<br>PB-01                                                               |                                                                                |                      |                         |

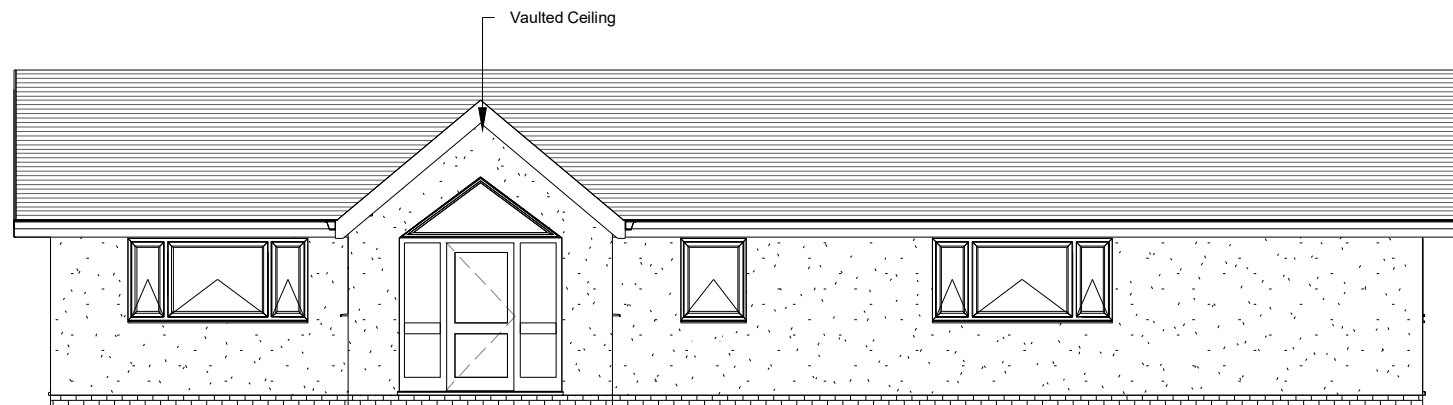


1 Proposed Front Elevation  
1 : 100


Roof Tiles to match existing  
Wall Render & Brick to match existing  
Windows Black Upvc  
Doors Black Upvc & Aluminium  
Fascia Black Upvc  
Boundary Hedge & Fence

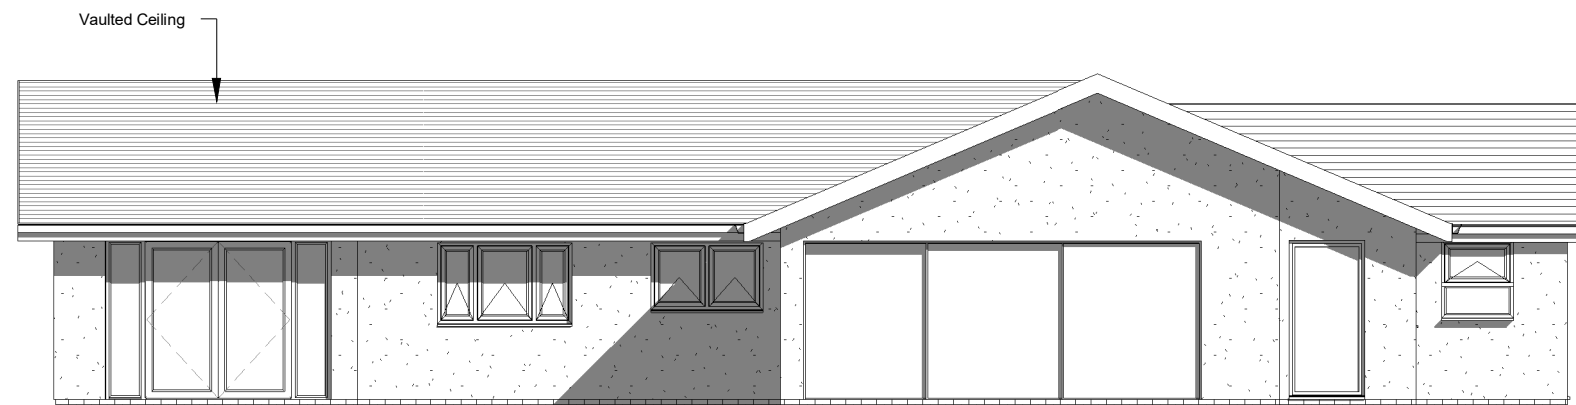

2 Proposed Side 1 Elevation  
1 : 100

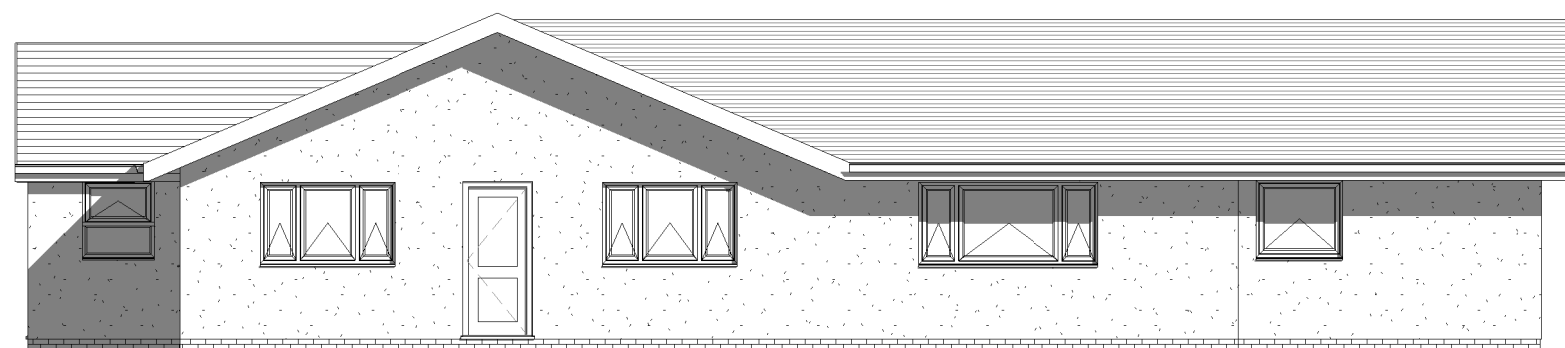


4 Proposed Side 2 Elevation  
1 : 100

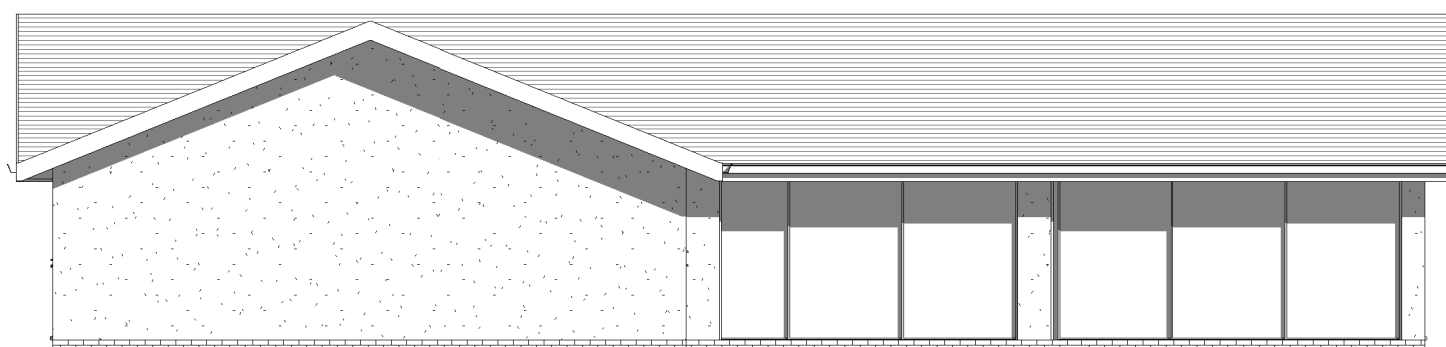


3 Proposed Rear Elevation  
1 : 100

|   |                                                                                       |                                                                             |                      |                         |
|---|---------------------------------------------------------------------------------------|-----------------------------------------------------------------------------|----------------------|-------------------------|
| PROJECT<br>Single storey extension to rear   |                                                                                       | SHEET<br>Proposed Elevations                                                |                      |                         |
| INDIGO DESIGN (Part of 3dcadwales Ltd) 5 Ashlea Drive, Merthyr Tydfil, CF47 0NY Tele 01685 385746 Mob - 07940913216 Email: philip@3dcadwales.co.uk |                                                                                       | Address<br>Prospect Bungalow, Slip Road, Cwm Blacks Merthyr Tydfil CF48 4AJ |                      |                         |
| This Drawing is Copyright, Dimensions to be checked on site and not scaled from this drawing                                                       |  | Checked by<br>JH                                                            | Drawn by<br>PH       | Scale (@ A3)<br>1 : 100 |
|   |                                                                                       | Rev No<br>A                                                                 | Description<br>Issue | Date<br>10/01/2022      |
| PURPOSE OF ISSUE<br>Planning Approval   | DRAWING NUMBER<br>PB-02                                                               |                                                                             |                      |                         |

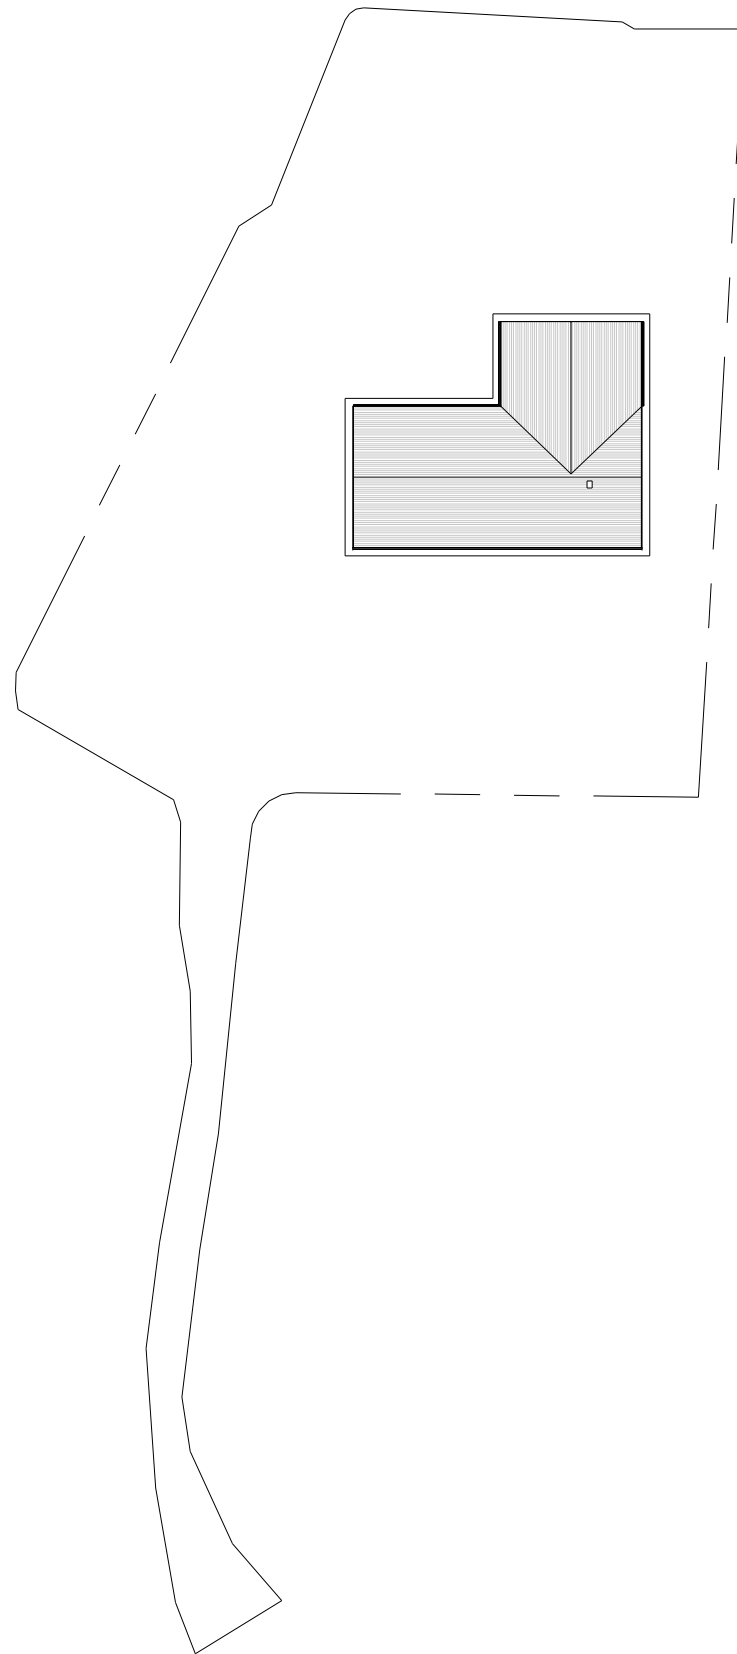


1 Existing Site  
1 : 500

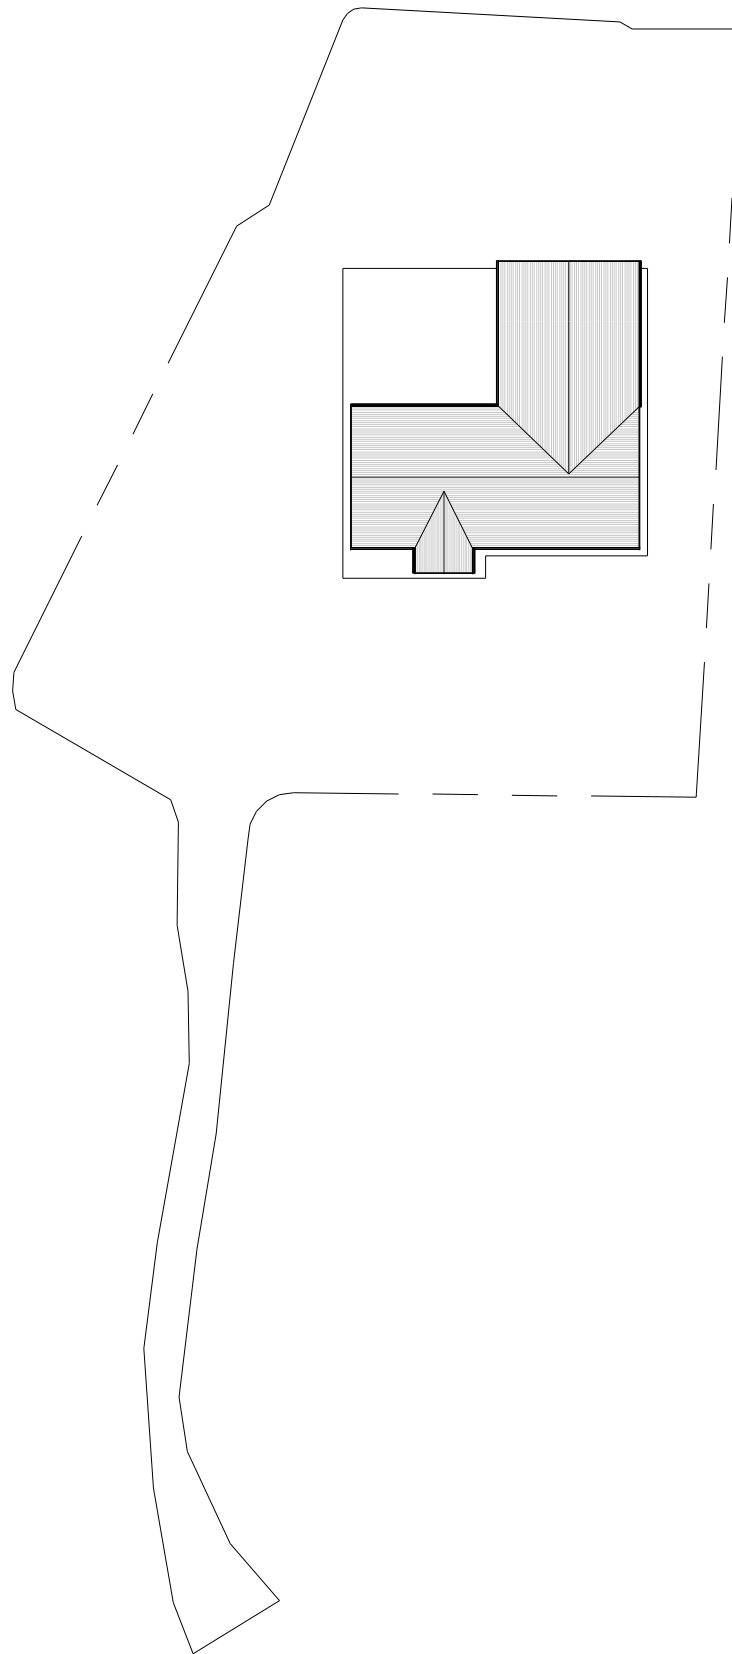


2 Proposed Site  
1 : 500

|   |                                                                                       |                                                                                |                      |                         |
|---|---------------------------------------------------------------------------------------|--------------------------------------------------------------------------------|----------------------|-------------------------|
| PROJECT<br>Single storey extension to rear   |                                                                                       | SHEET<br>Site Plans                                                            |                      |                         |
| INDIGO DESIGN (Part of 3dcadwales Ltd) 5 Ashlea Drive,<br>Merthyr Tydfil, CF47 0NY Tele 01685 385746 Mob -<br>07940913216 Email: philip@3dcadwales.co.uk |                                                                                       | Address<br>Prospect Bungalow, Slip Road, Cwm<br>Blacks Merthyr Tydfil CF48 4AJ |                      |                         |
| This Drawing is Copyright,<br>Dimensions to be checked<br>on site and not scaled from<br>this drawing                                                    |  | Checked by<br>JH                                                               | Drawn by<br>PH       | Scale (@ A3)<br>1 : 500 |
|   |                                                                                       | Rev No<br>A                                                                    | Description<br>Issue | Date<br>10/01/2022      |
|   |                                                                                       |                                                                                |                      |                         |
|   |                                                                                       |                                                                                |                      |                         |
| PURPOSE OF ISSUE<br>Planning Approval   | DRWAING NUMBER<br>PB-03                                                               |                                                                                |                      |                         |

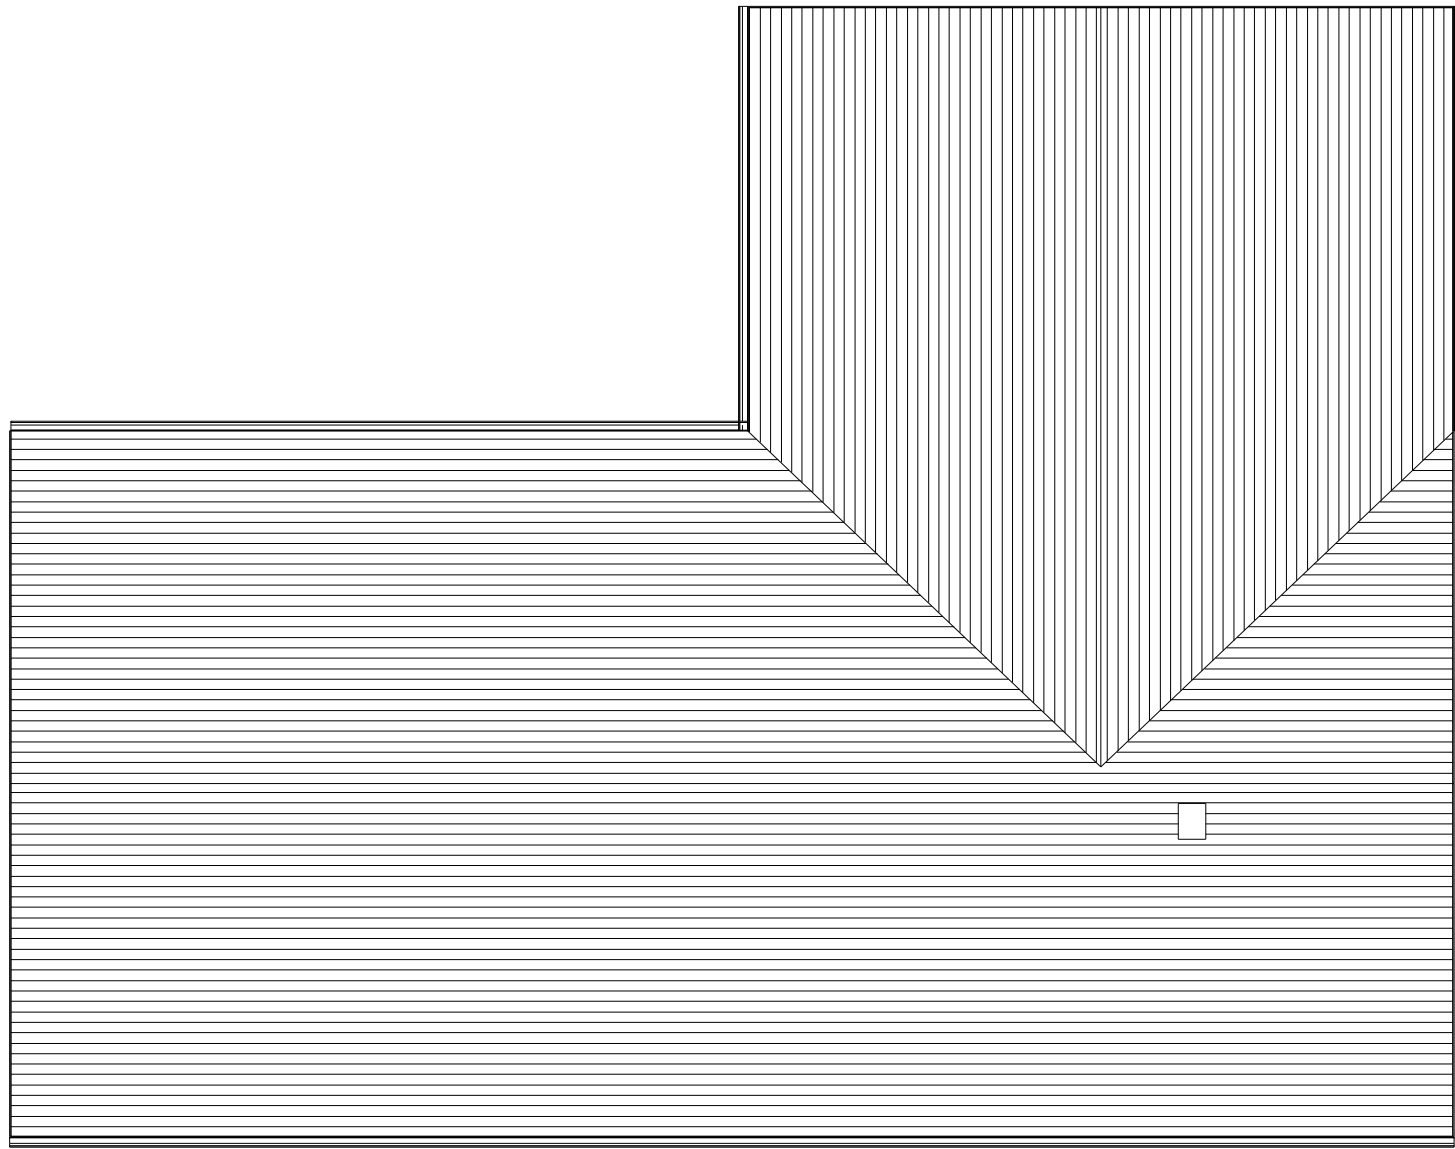


1 Existing Roof Plan  
1 : 100

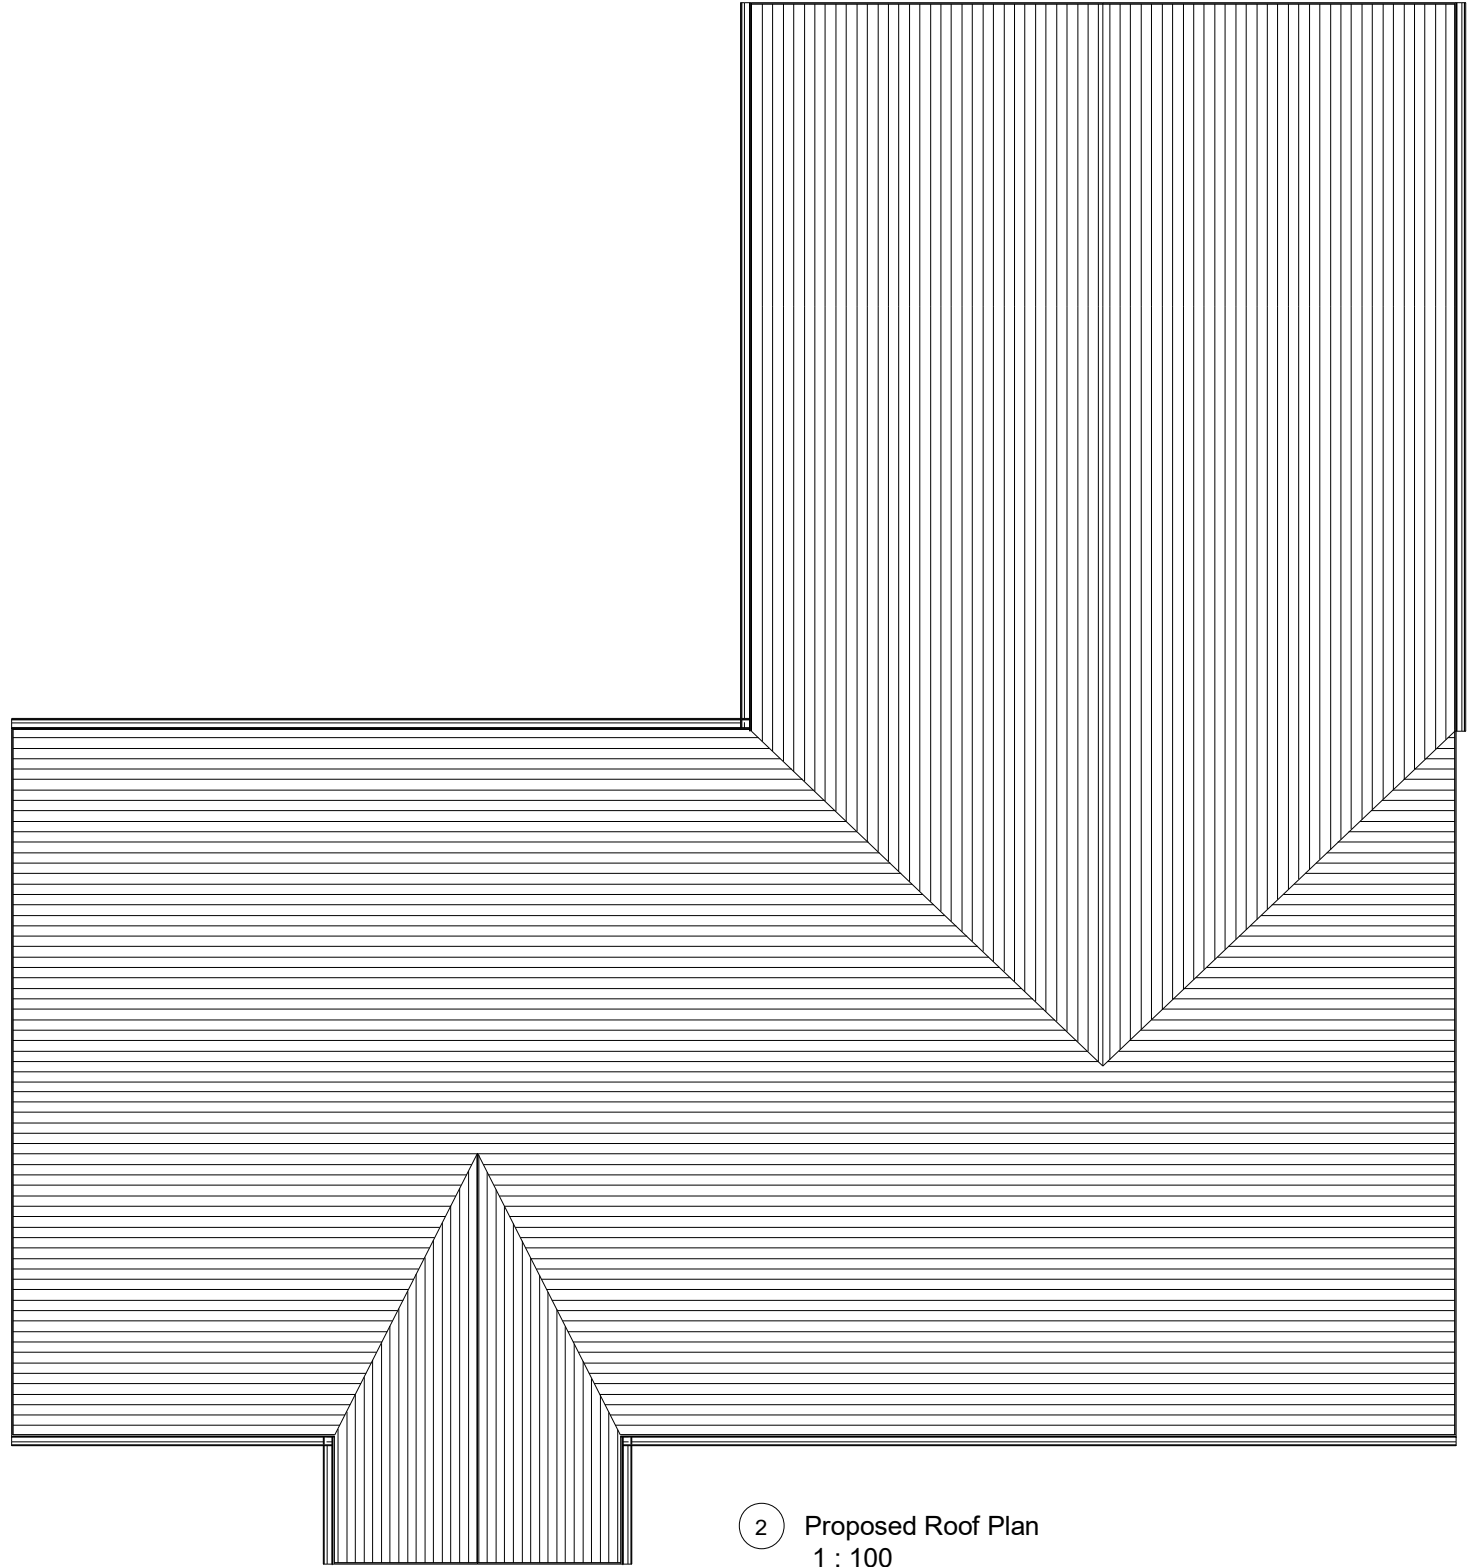

2 Proposed Roof Plan  
1 : 100

|   |  |   |                                                                                       |                   |                |                |                         |  |
|---|--|---|---------------------------------------------------------------------------------------|-------------------|----------------|----------------|-------------------------|--|
|   |  | This Drawing is Copyright,<br>Dimensions to be checked<br>on site and not scaled from<br>this drawing |  | Checked by<br>JH  |                | Drawn by<br>PH | Scale (@ A3)<br>1 : 100 |  |
| PROJECT   |  |   |                                                                                       | SHEET             |                | Rev No         | Description             |  |
| Single storey extension to rear   |  | Roof Plans                                                                                            |                                                                                       | PURPOSE OF ISSUE  | DRWAING NUMBER |                |                         |  |
| INDIGO DESIGN (Part of 3dcadwales Ltd) 5 Ashlea Drive,<br>Merthyr Tydfil, CF47 0NY Tele 01685 385746 Mob -<br>07940913216 Email: philip@3dcadwales.co.uk |  | Address<br>Prospect Bungalow, Slip Road, Cwm<br>Blacks Merthyr Tydfil CF48 4AJ                        |                                                                                       | Planning Approval | PB-04          |                |                         |  |
|   |  |   |                                                                                       |                   |                |                |                         |  |
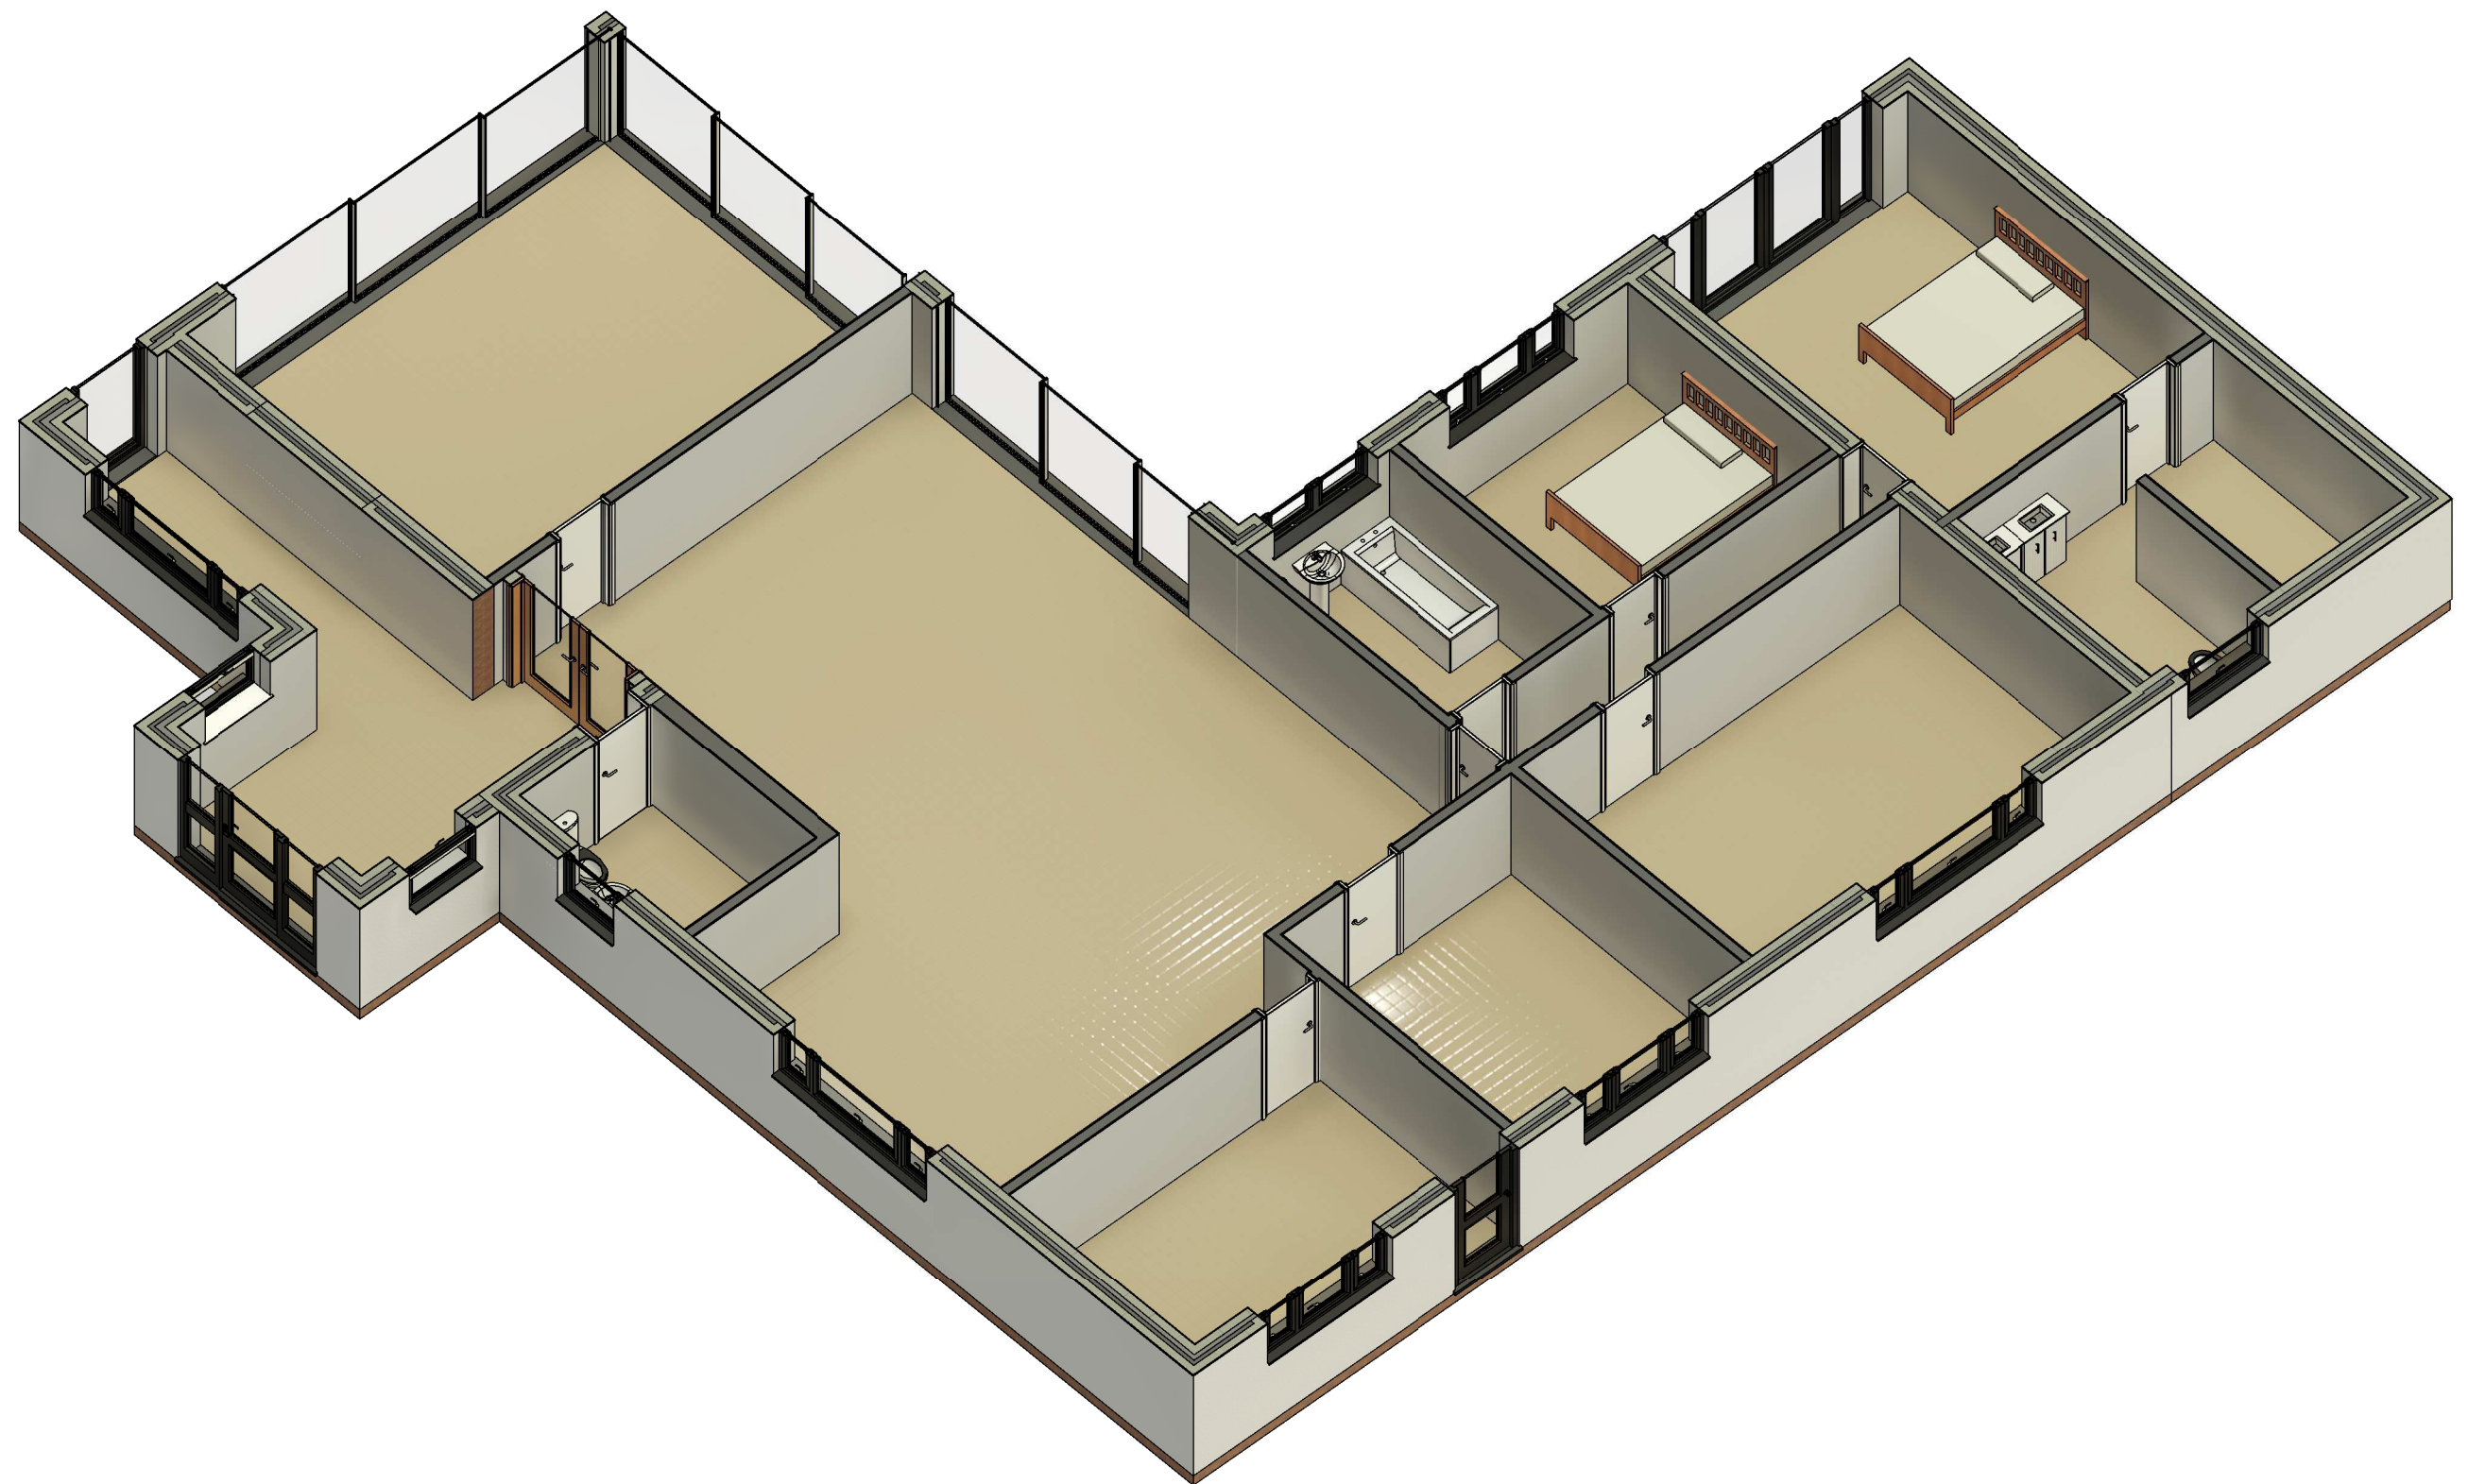

1 Internal Illustration

|   |  |
|---|--|
| PROJECT   |  |
| Single storey extension to rear   |  |
| INDIGO DESIGN (Part of 3dcadwales Ltd) 5 Ashlea Drive,<br>Merthyr Tydfil, CF47 0NY Tele 01685 385746 Mob -<br>07940913216 Email: philip@3dcadwales.co.uk |  |

|         |                                                                     |
|---------|---------------------------------------------------------------------|
| SHEET   | Internal Illustration                                               |
| Address | Prospect Bungalow, Slip Road, Cwm<br>Blacks Merthyr Tydfil CF48 4AJ |

|   |
|---|
| This Drawing is Copyright,<br>Dimensions to be checked<br>on site and not scaled from<br>this drawing |
| PURPOSE OF ISSUE                                                                                      |
| Planning Approval                                                                                     |

|                                                                                       |
|---------------------------------------------------------------------------------------|
|  |
| DRWAING NUMBER                                                                        |
| PB-05                                                                                 |

|                  |                |              |
|------------------|----------------|--------------|
| Checked by<br>JH | Drawn by<br>PH | Scale (@ A3) |
| Rev No           | Description    | Date         |
| A                | Issue          | 10/01/2022   |
|                  |                |              |
|                  |                |              |
|                  |                |              |



2 Proposed Illustration



3 Proposed Illustration Rear

| PROJECT   | SHEET                                                                       |
|---|-----------------------------------------------------------------------------|
| Single storey extension to rear   | Illustration                                                                |
| INDIGO DESIGN (Part of 3dcadwales Ltd) 5 Ashlea Drive,<br>Merthyr Tydfil, CF47 0NY Tele 01685 385746 Mob -<br>07940913216 Email: philip@3dcadwales.co.uk | Address Prospect Bungalow, Slip Road, Cwm<br>Blacks Merthyr Tydfil CF48 4AJ |

|   |                                                                                       |                  |                      |                    |
|---|---------------------------------------------------------------------------------------|------------------|----------------------|--------------------|
| This Drawing is Copyright,<br>Dimensions to be checked<br>on site and not scaled from<br>this drawing |  | Checked by<br>JH | Drawn by<br>PH       | Scale (@ A3)       |
|   |                                                                                       | Rev No<br>A      | Description<br>Issue | Date<br>10/01/2022 |
| PURPOSE OF ISSUE<br>Planning Approval                                                                 | DRWAING NUMBER<br>PB-06                                                               |                  |                      |                    |