



NOTES


rev	amendments	date	by
		06.04.2022	

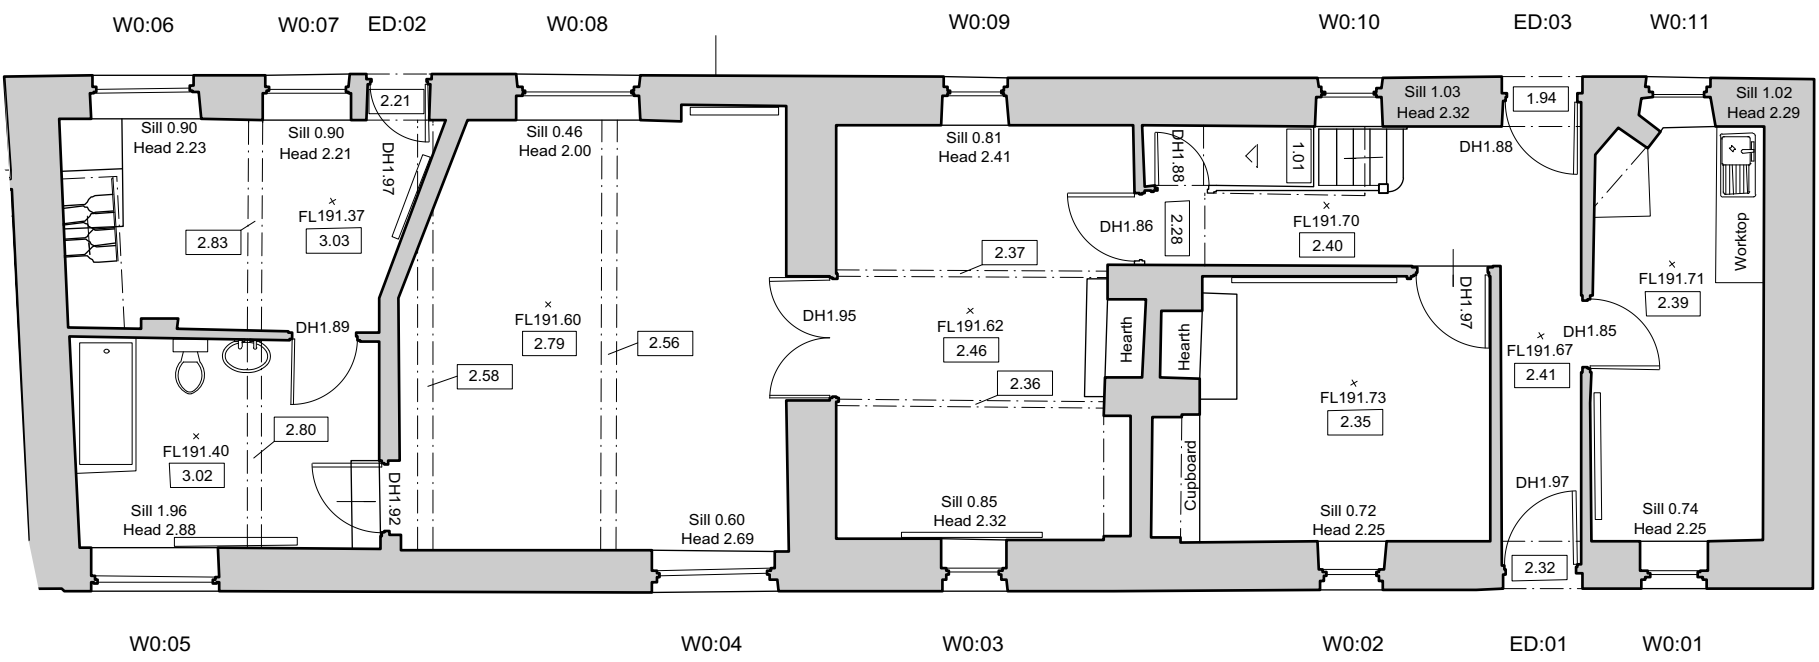

Existing ground floor plan
Scale: 1:100

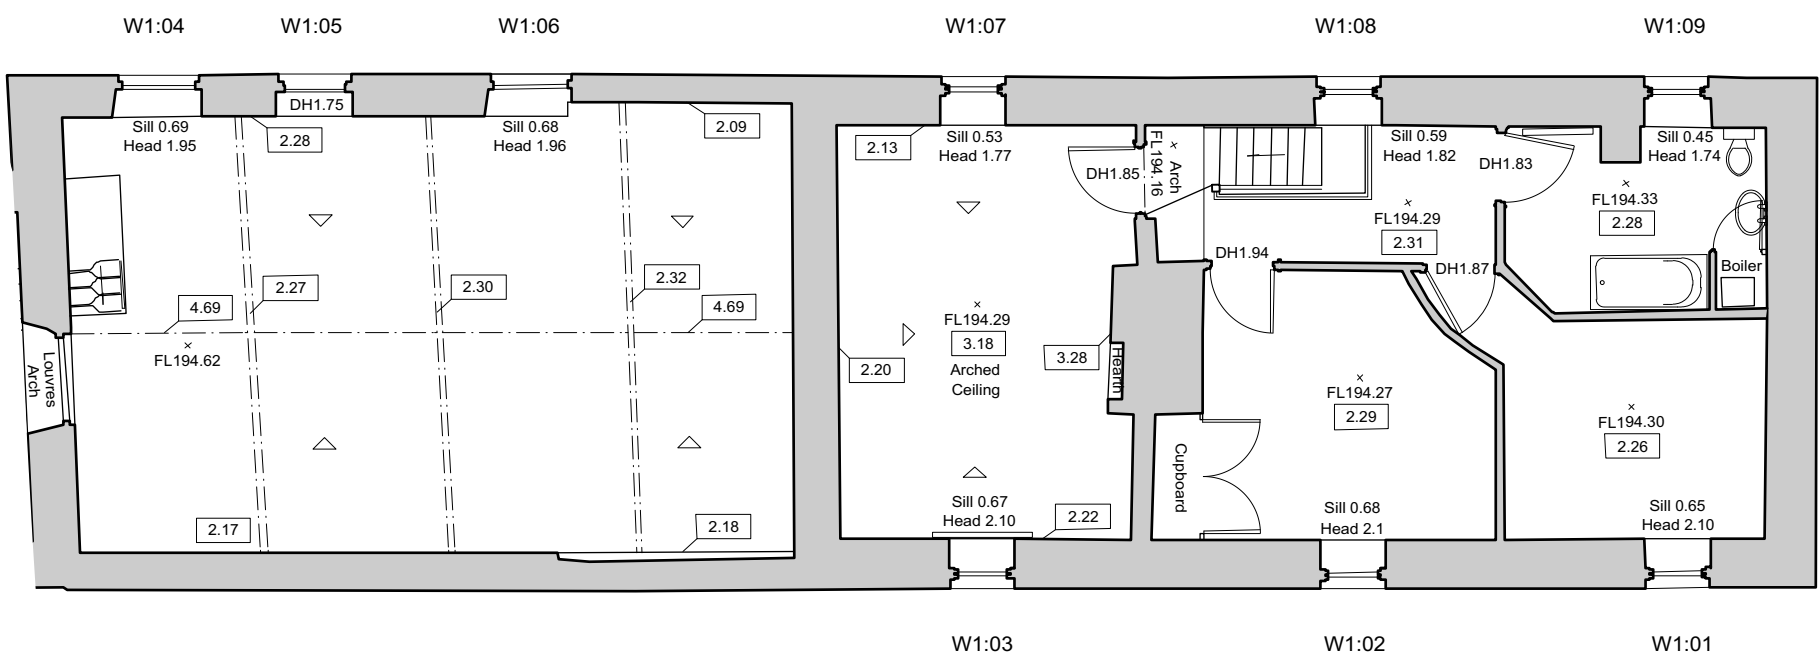

Existing first floor plan
Scale: 1:100

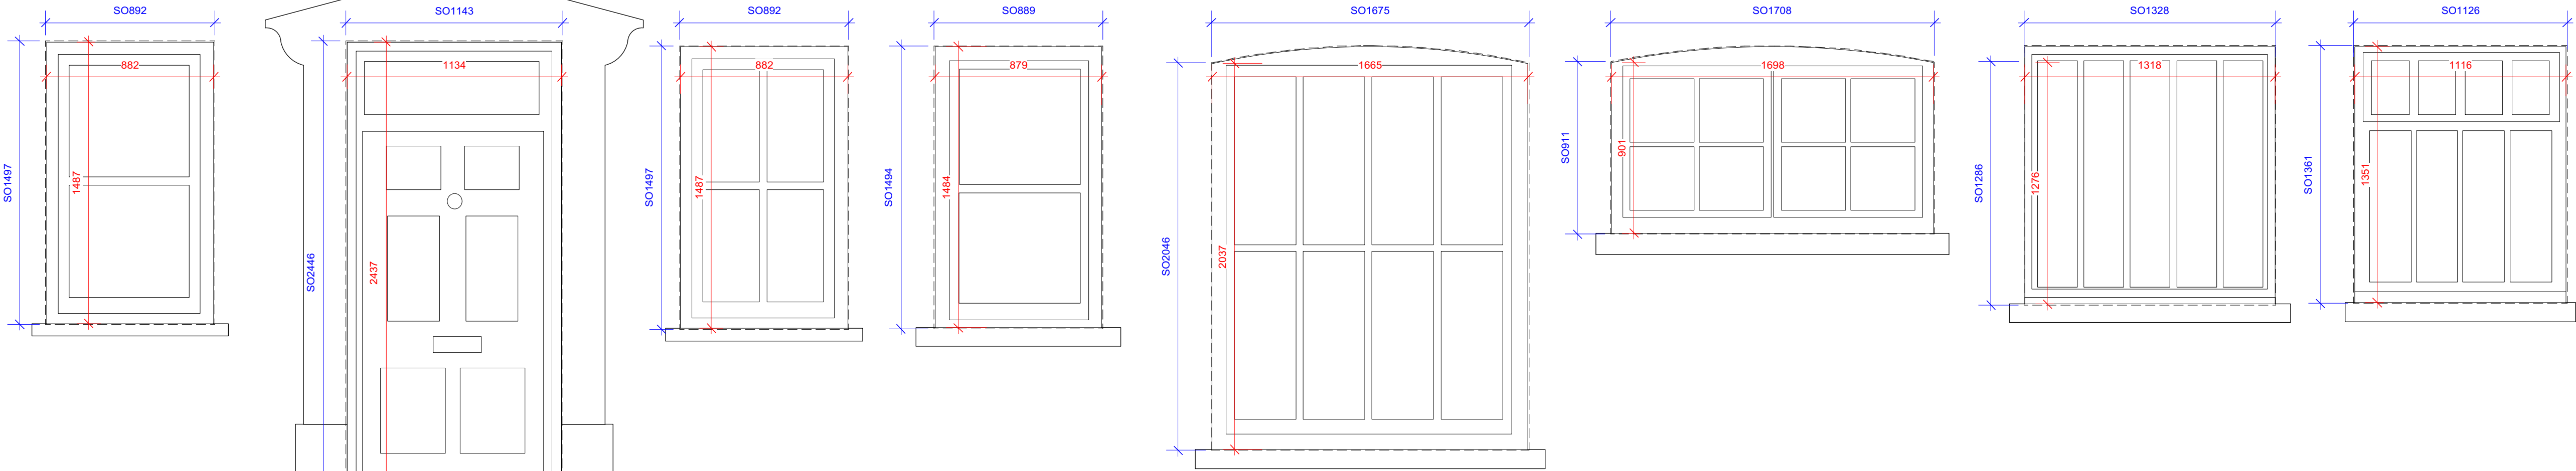

W0:01 (kitchen window)
Scale: 1:20

Later 20th century addition to be replaced with two over two style window. Sliding sash with Histoglass (or similar) glazing.

ED:01 (entrance from garden)
Scale: 1:20

W0:02 (snug/study window)
Scale: 1:20

W0:03 (dining room window)
Scale: 1:20

W0:04 (living room window)
Scale: 1:20

Replacement window. Alternatively, the window could be like-for-like, or option to introduce a central fixed sash box and have two opening sashes either side. Glazing with Histoglass (or similar).

W0:05 (bathroom window)
Scale: 1:20


Alter opening to original dimensions and replace window with new multi-pane casement. Bring down the base of structural opening. Glazing with Histoglass double glazing.

W0:06 (office window)
Scale: 1:20

Type 4 (Existing Style)

W0:07 (office window)
Scale: 1:20

Type 4 (Existing Style)

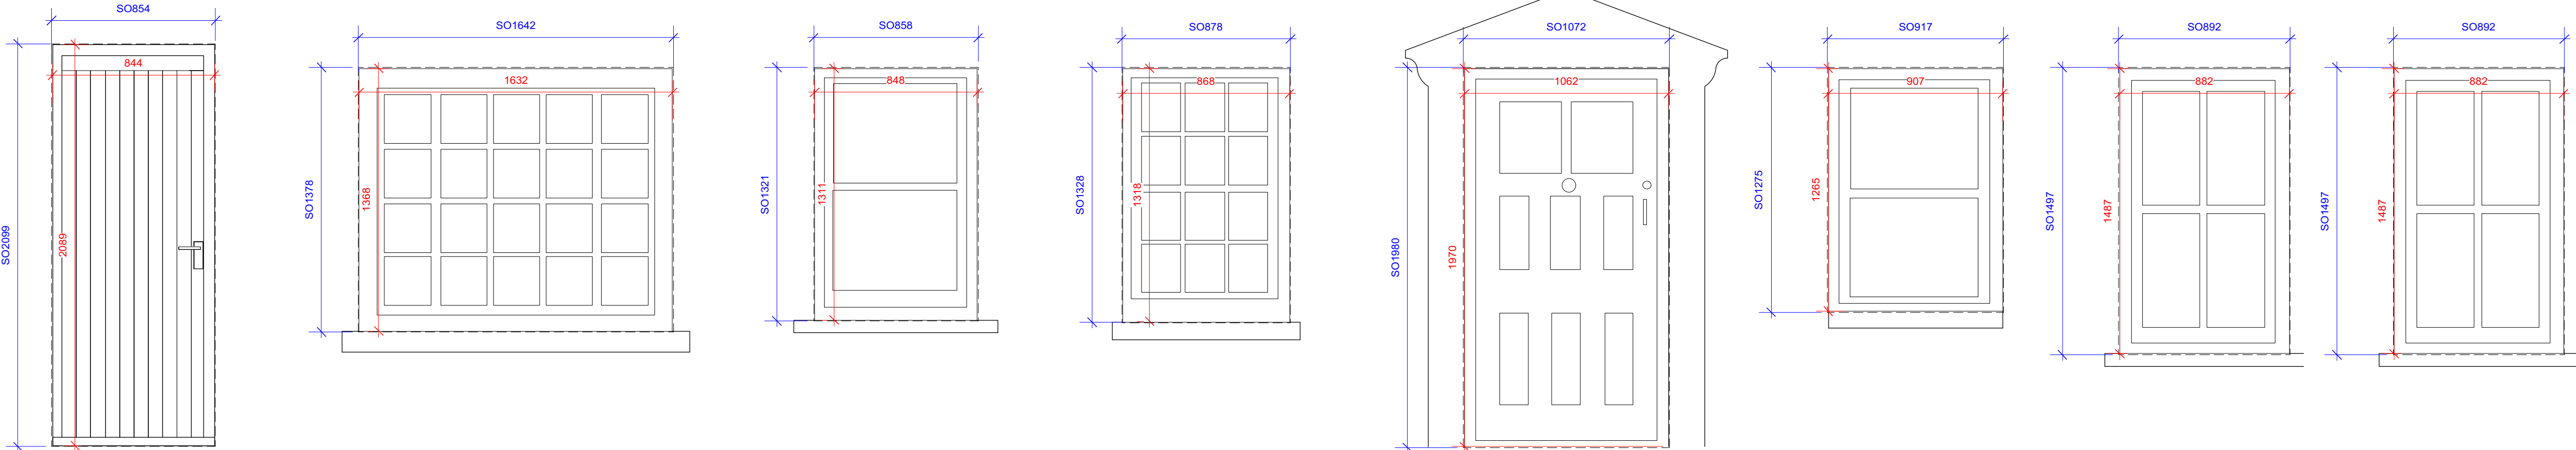

ED:02
Scale: 1:20

W0:08 (living room window)
Scale: 1:20

Replace with window either like-for-like, or option to introduce a new double glazed sash window.

W0:09 (dining room window)
Scale: 1:20

Type 1 (Existing Style)

W0:10 (hallway window)
Scale: 1:20

Type 3 (Existing Style)

ED:03 (front door)
Scale: 1:20

W0:11 (kitchen window)
Scale: 1:20


Type 1 (Existing Style)

W1:01 (bedroom window)
Scale: 1:20

Type 2 (Existing Style)

W1:02 (bedroom window)
Scale: 1:20

Type 2 (Existing Style)

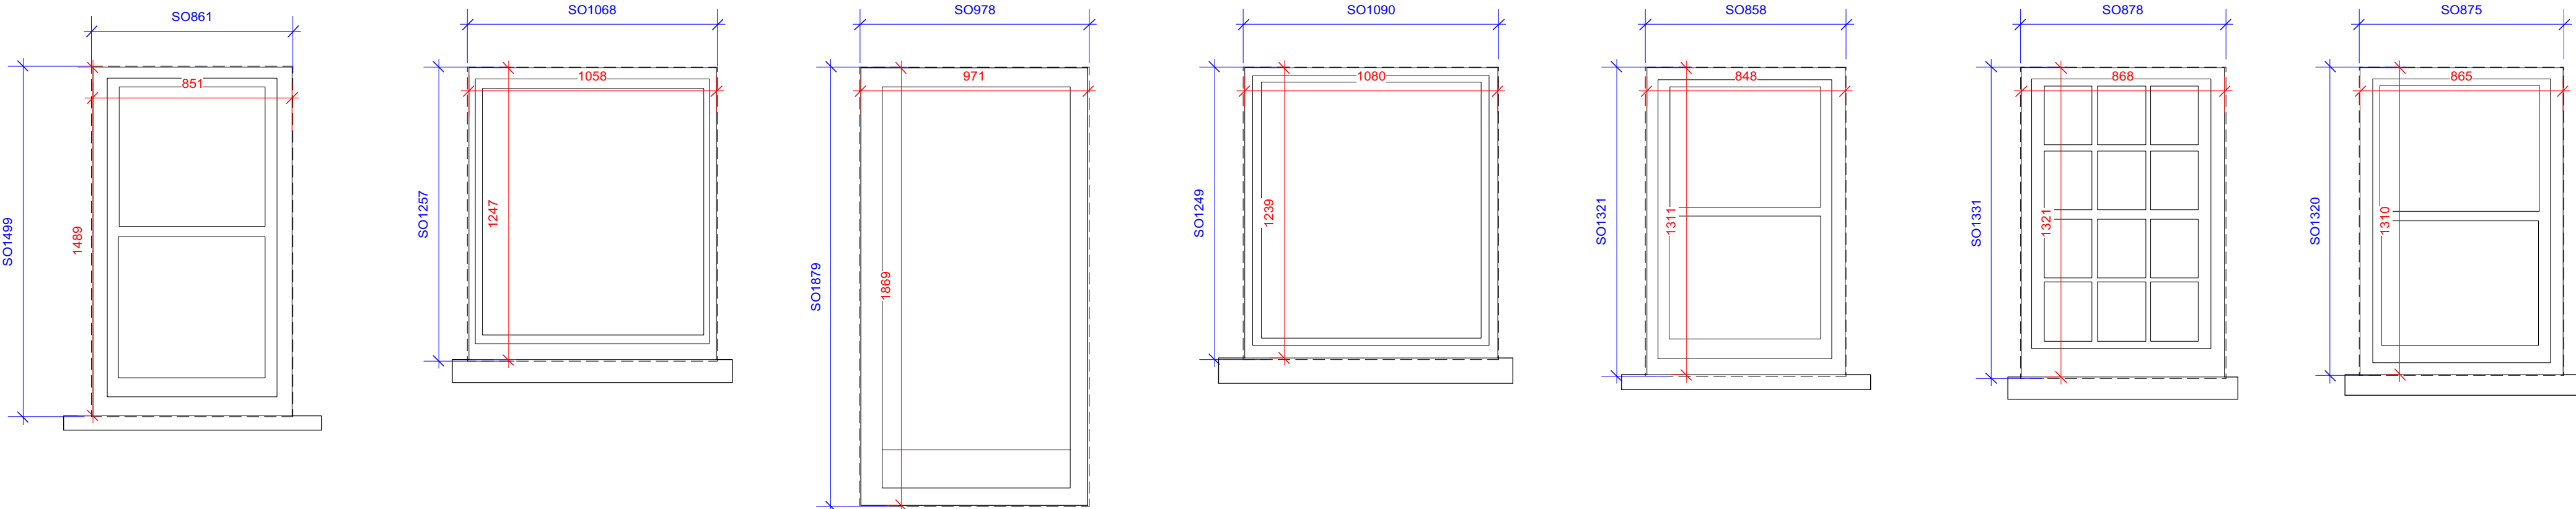

W1:03 (bedroom window)
Scale: 1:20

Type 1 (Existing Style)

W1:04 (store/attic window)
Scale: 1:20

Type 4 (Existing Style)

W1:05 (store/attic doorway)
Scale: 1:20

Door – retain frame and pulley wheel. Insert new fully glazed section within timber frame. Glass will have to comply with safety standards for building regs.

W1:06 (store/attic window)
Scale: 1:20

Type 4 (Existing Style)

W1:07 (bedroom window)
Scale: 1:20

Type 1 (Existing Style)

W1:08 (hallway window)
Scale: 1:20

Type 3 (Existing Style)

W1:09 (bathroom window)
Scale: 1:20

Type 1 (Existing Style)

Rural Office for Architecture

Tel +44 (0) 1559 505008
www.ruralofficeforarchitecture.co.uk

14 King Street,
Cammarthen,
SA31 1BH

project

Pandy Farm

client

Mr. K. Jones

drawing title

Existing Window and Door Schedule

drawing status

Planning & LBC

scale	date	drawn by	checked by
Varies @ A1	21.01.22	CY	NM

job no.	drawing no.	revision
179	0106 Planning	B