



NOTES


rev	amendments	date	by
		06.04.2022	

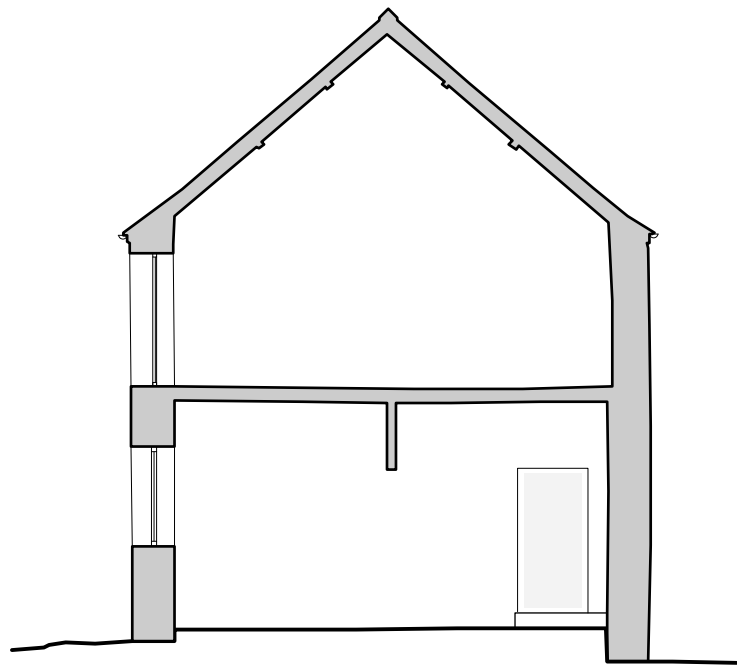


Existing Farmhouse Section A
Scale: 1:100

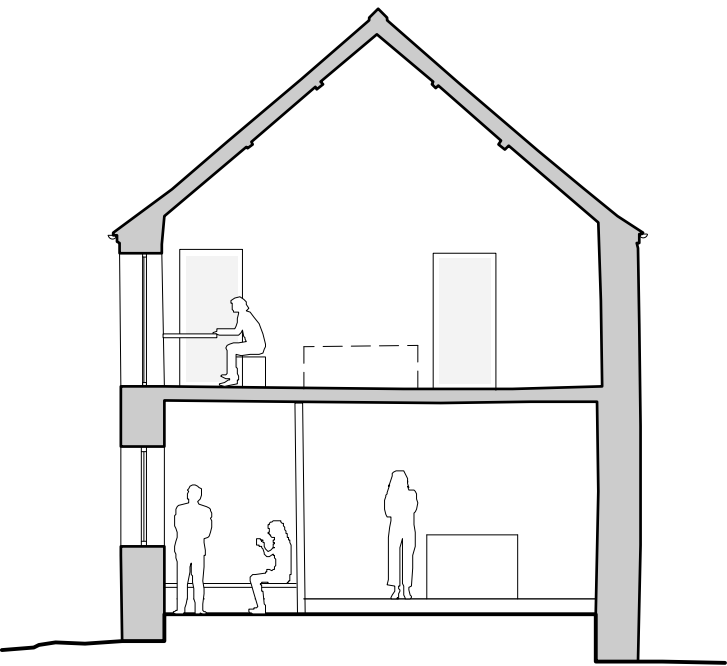


Proposed Farmhouse Section A
Scale: 1:100

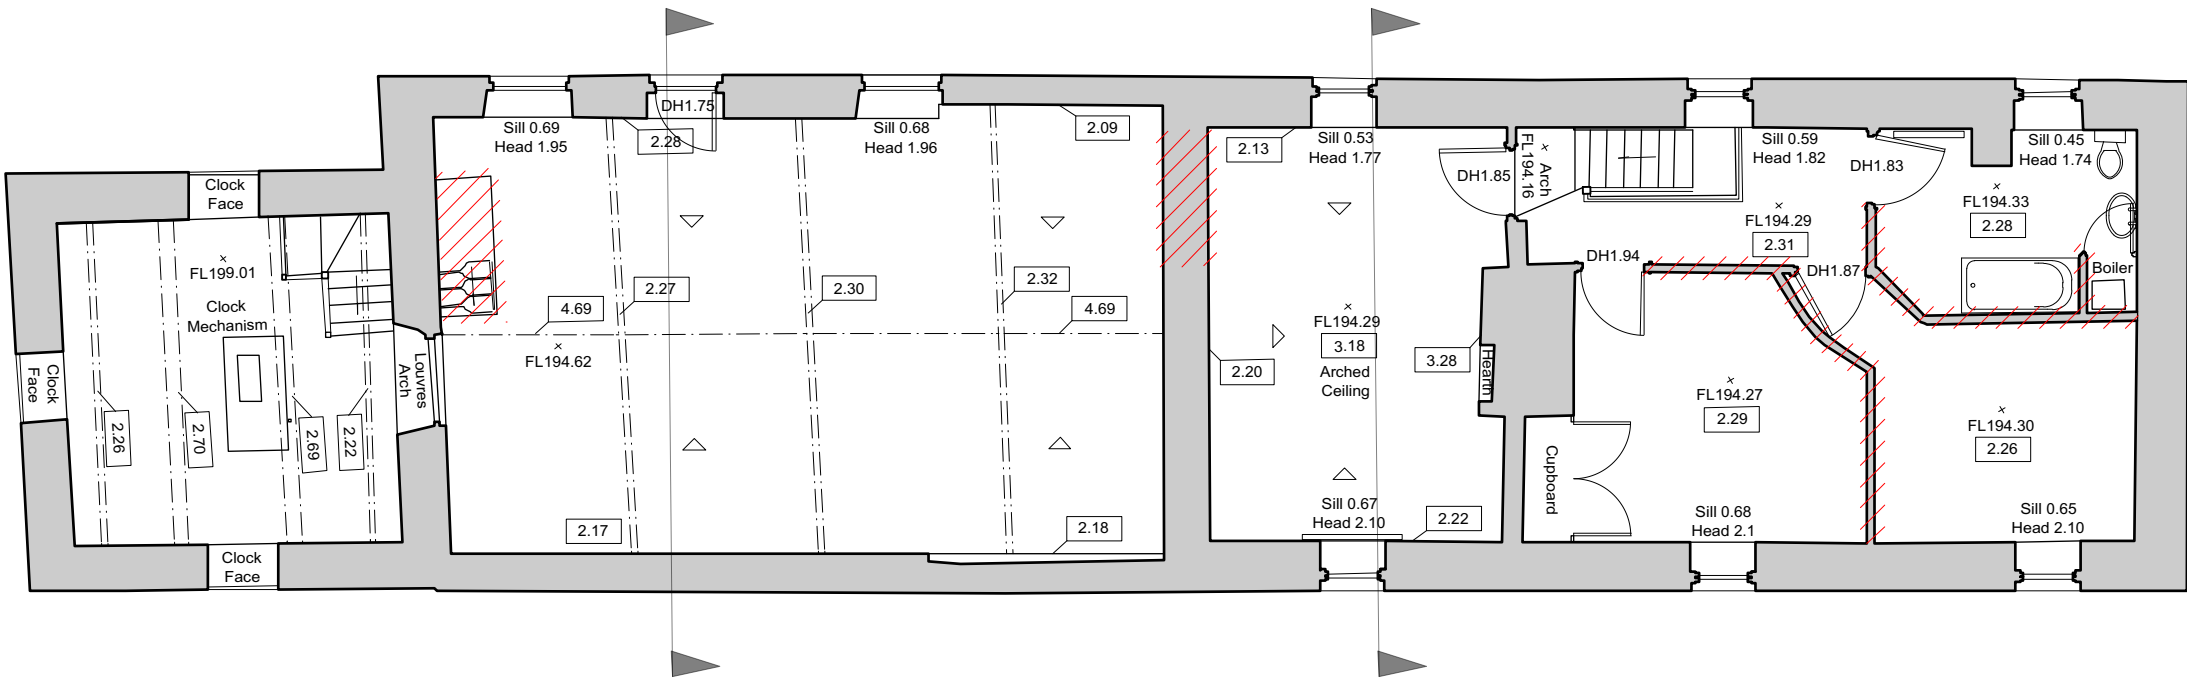


Alterations First Floor Plan
Scale: 1:100

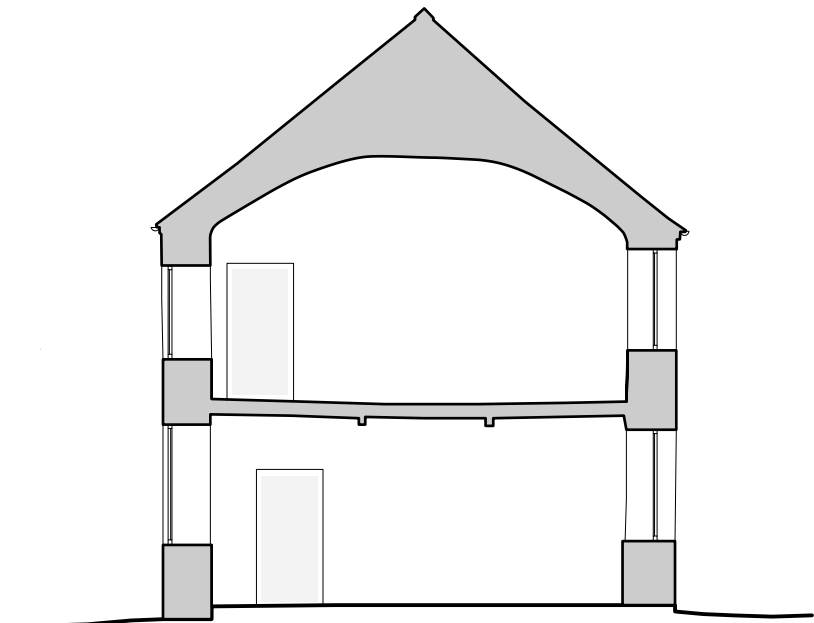


Existing Farmhouse Section B
Scale: 1:100

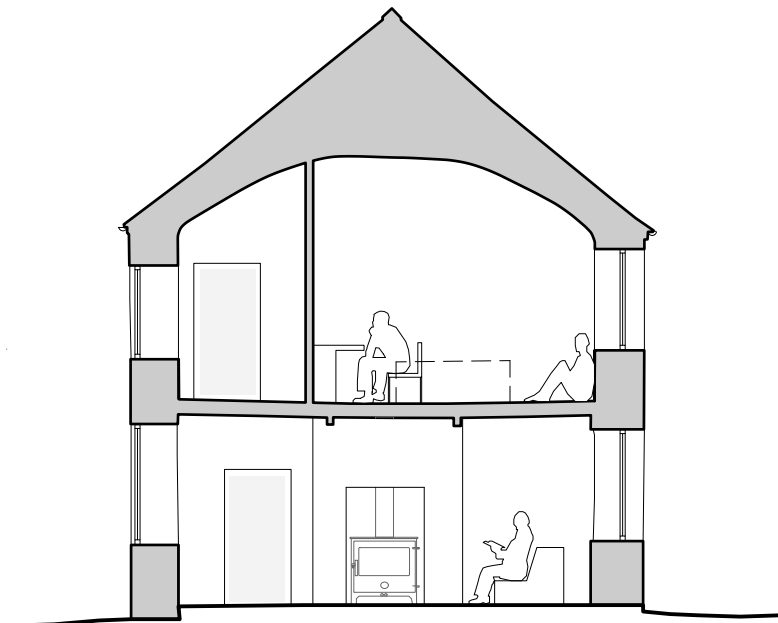


Proposed Farmhouse Section B
Scale: 1:100

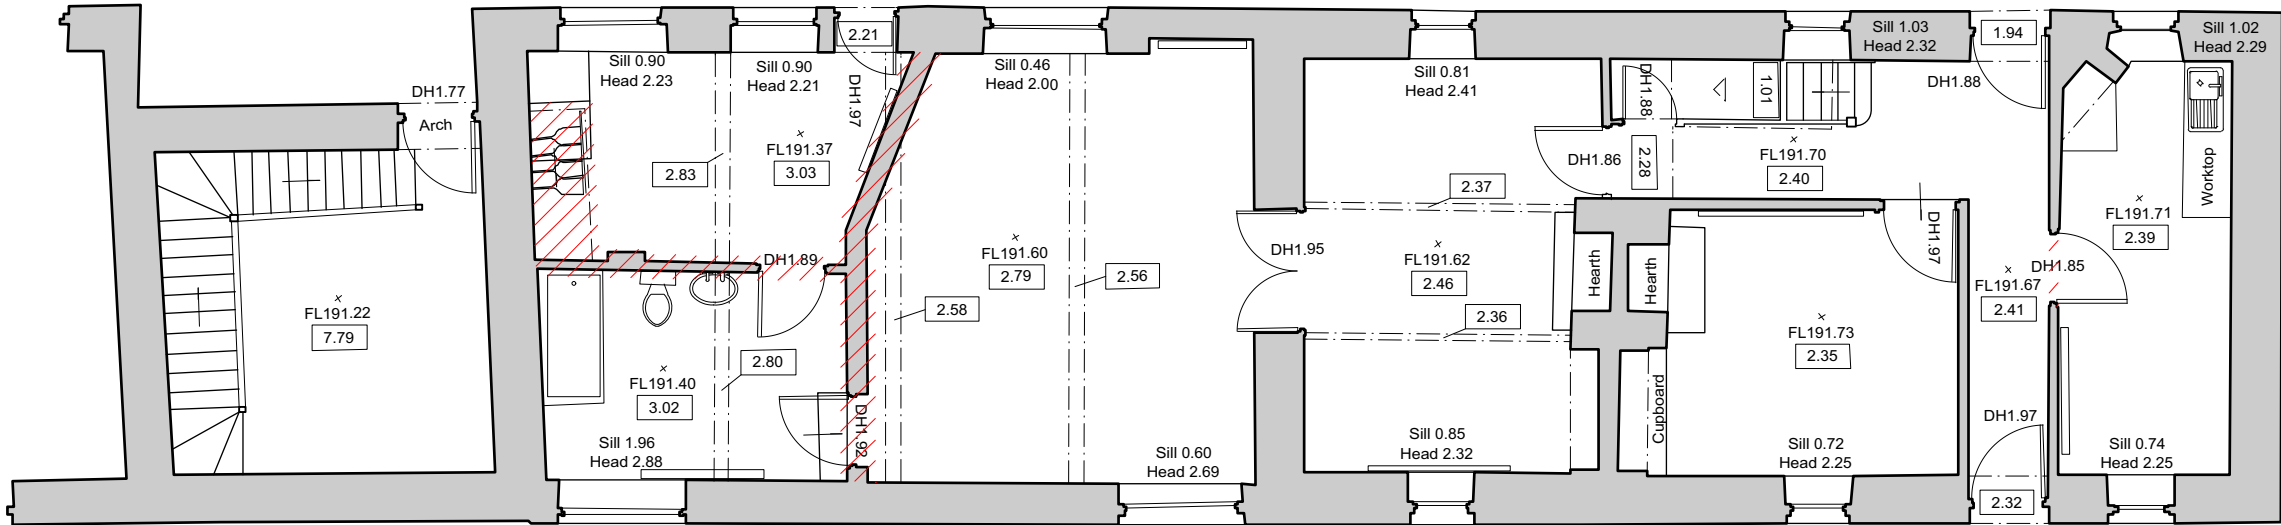


Alterations Ground Floor Plan
Scale: 1:100

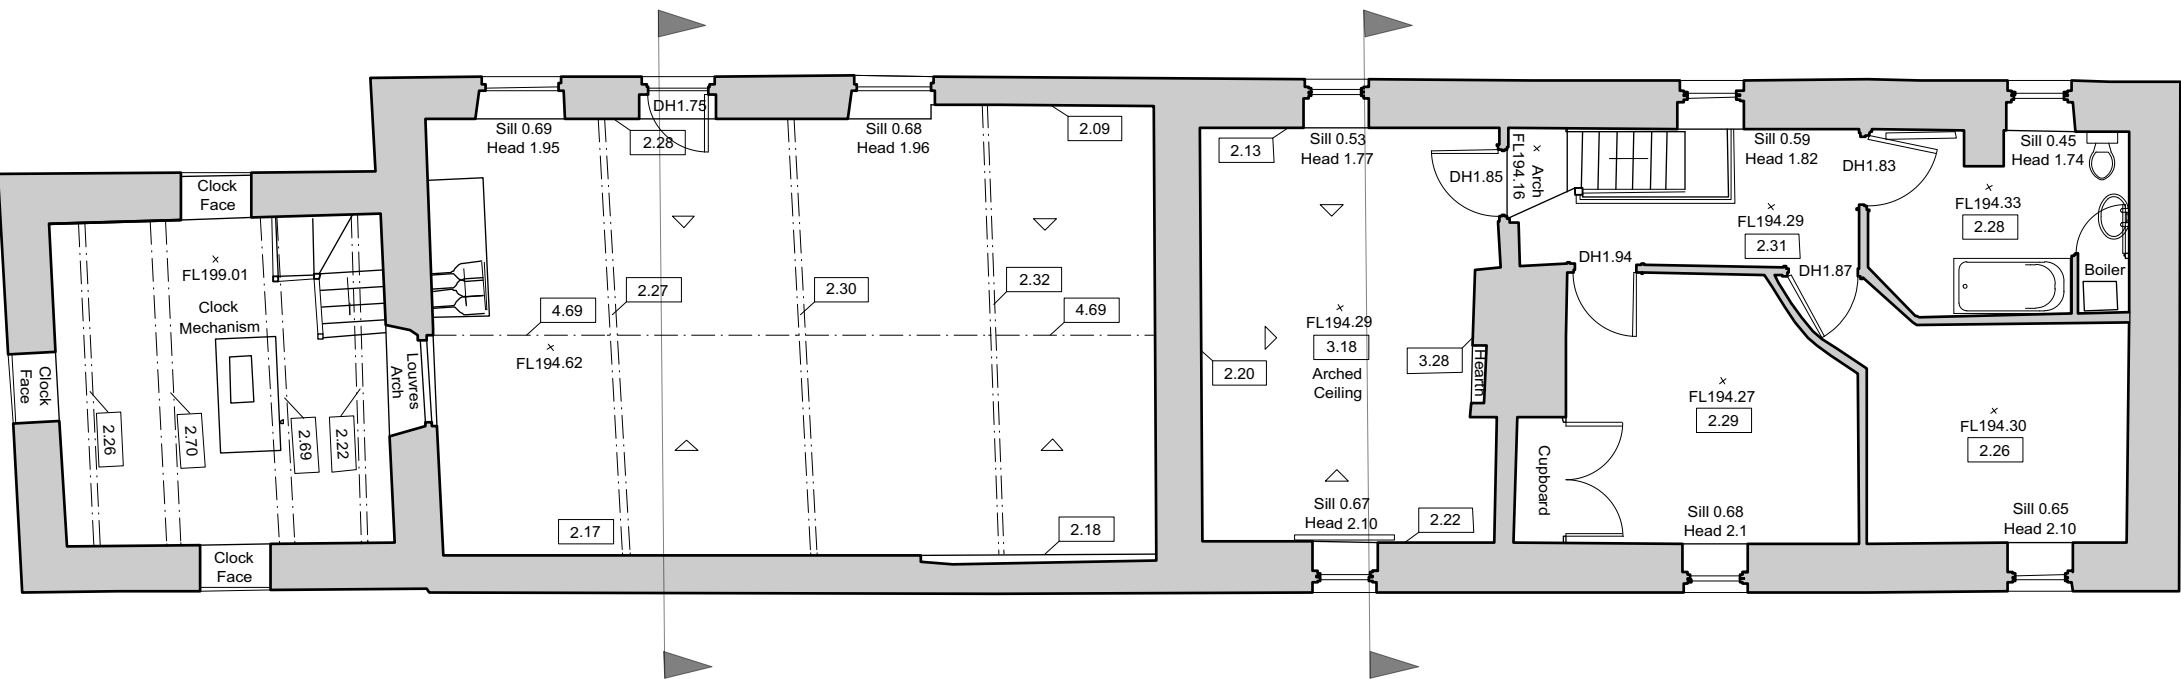


Existing First Floor Plan
Scale: 1:100

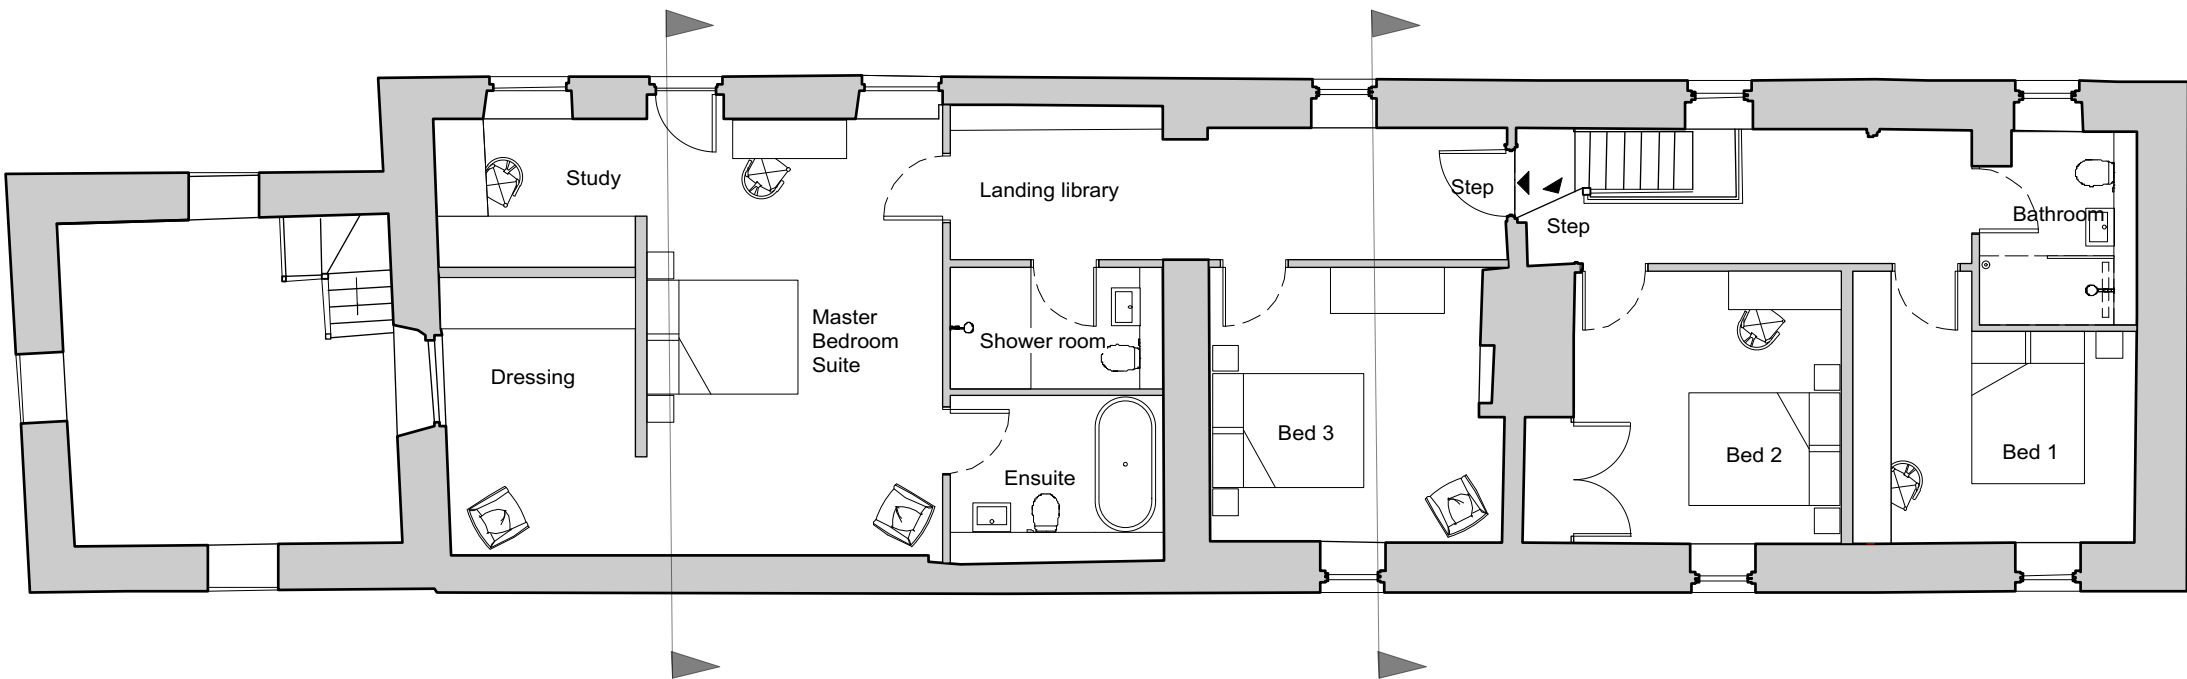

Proposed First Floor Plan
Scale: 1:100

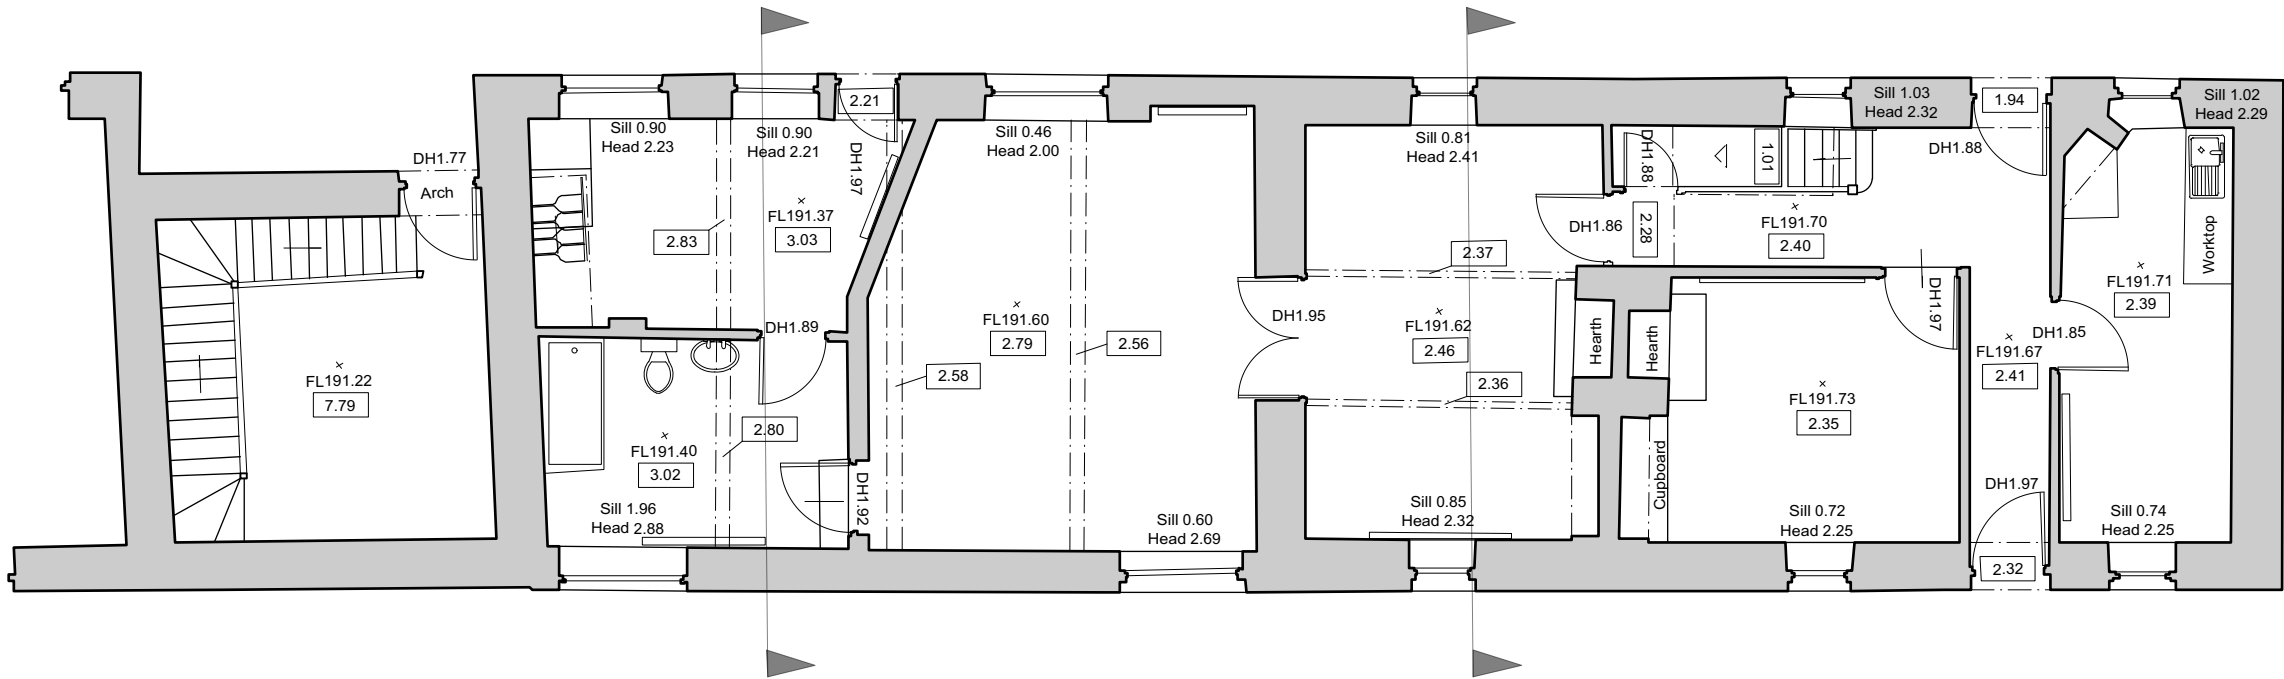

Existing Ground Floor Plan
Scale: 1:100

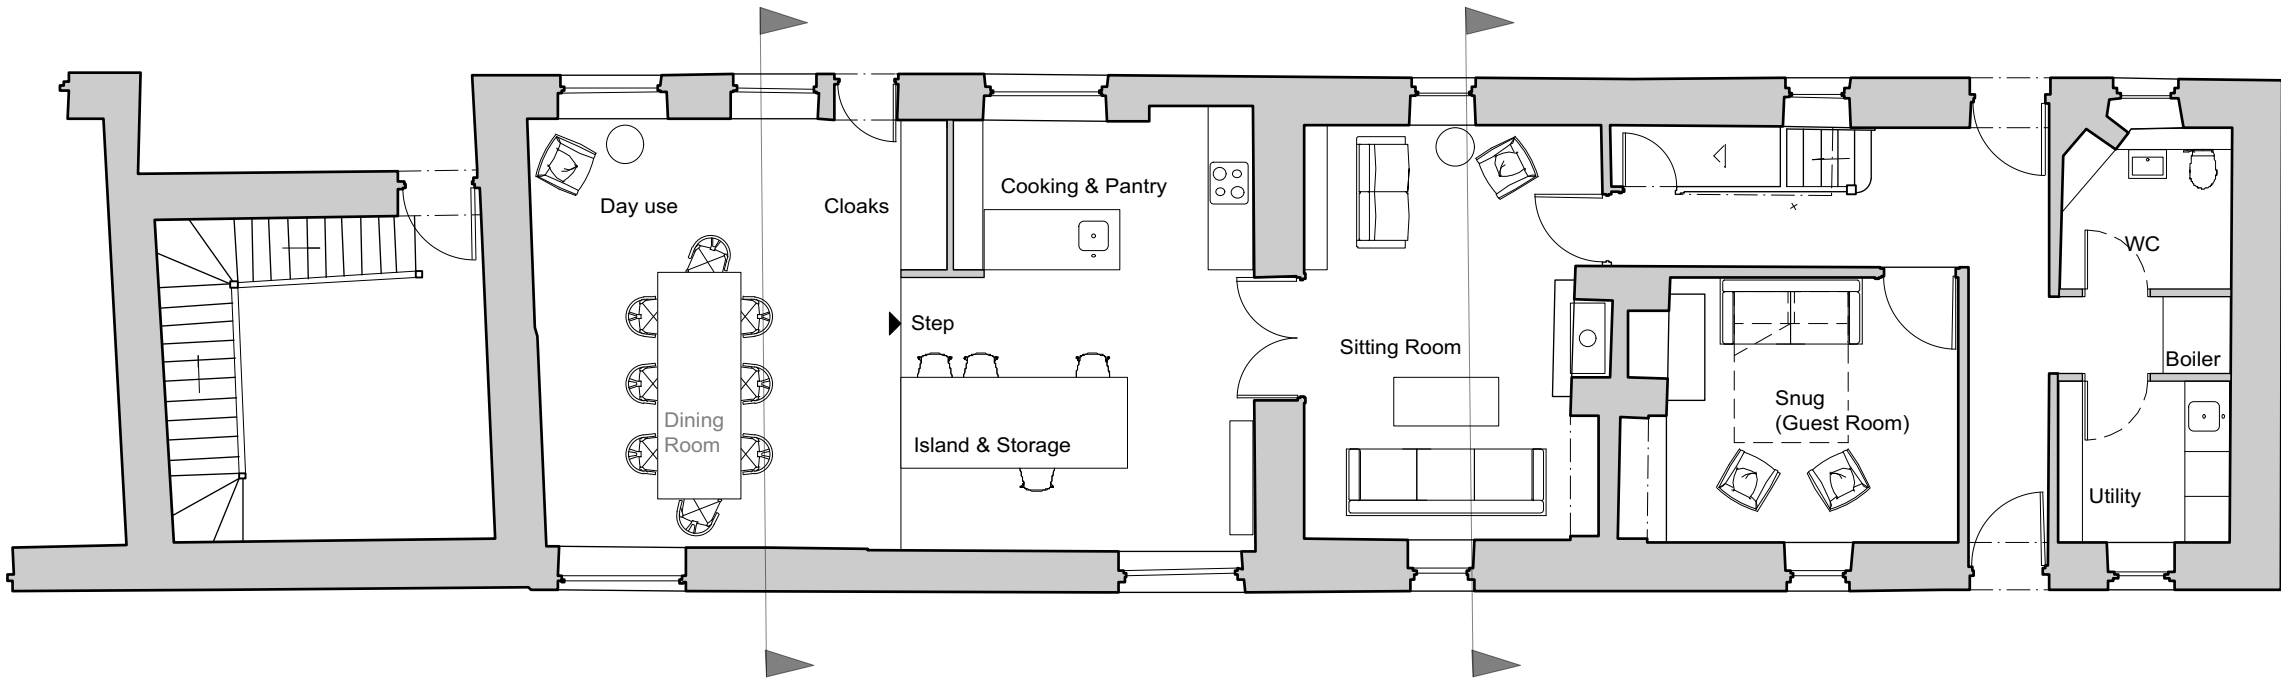

Proposed Ground Floor Plan
Scale: 1:100

0 1 2 3 4 5M

Rural Office for Architecture

Tel +44 (0) 1559 505008
www.ruralofficeforarchitecture.co.uk

14 King Street,
Carmarthen,
SA31 1BH

project
179_Pandy Farm

client

Mr K. Jones

drawing title

Farmhouse GA Information

drawing status

Planning & LBC

scale	date	drawn by	checked by
Varies @ A1	19.01.22	CY	NM

job no.	drawing no.	revision
179	0107 Planning	B