



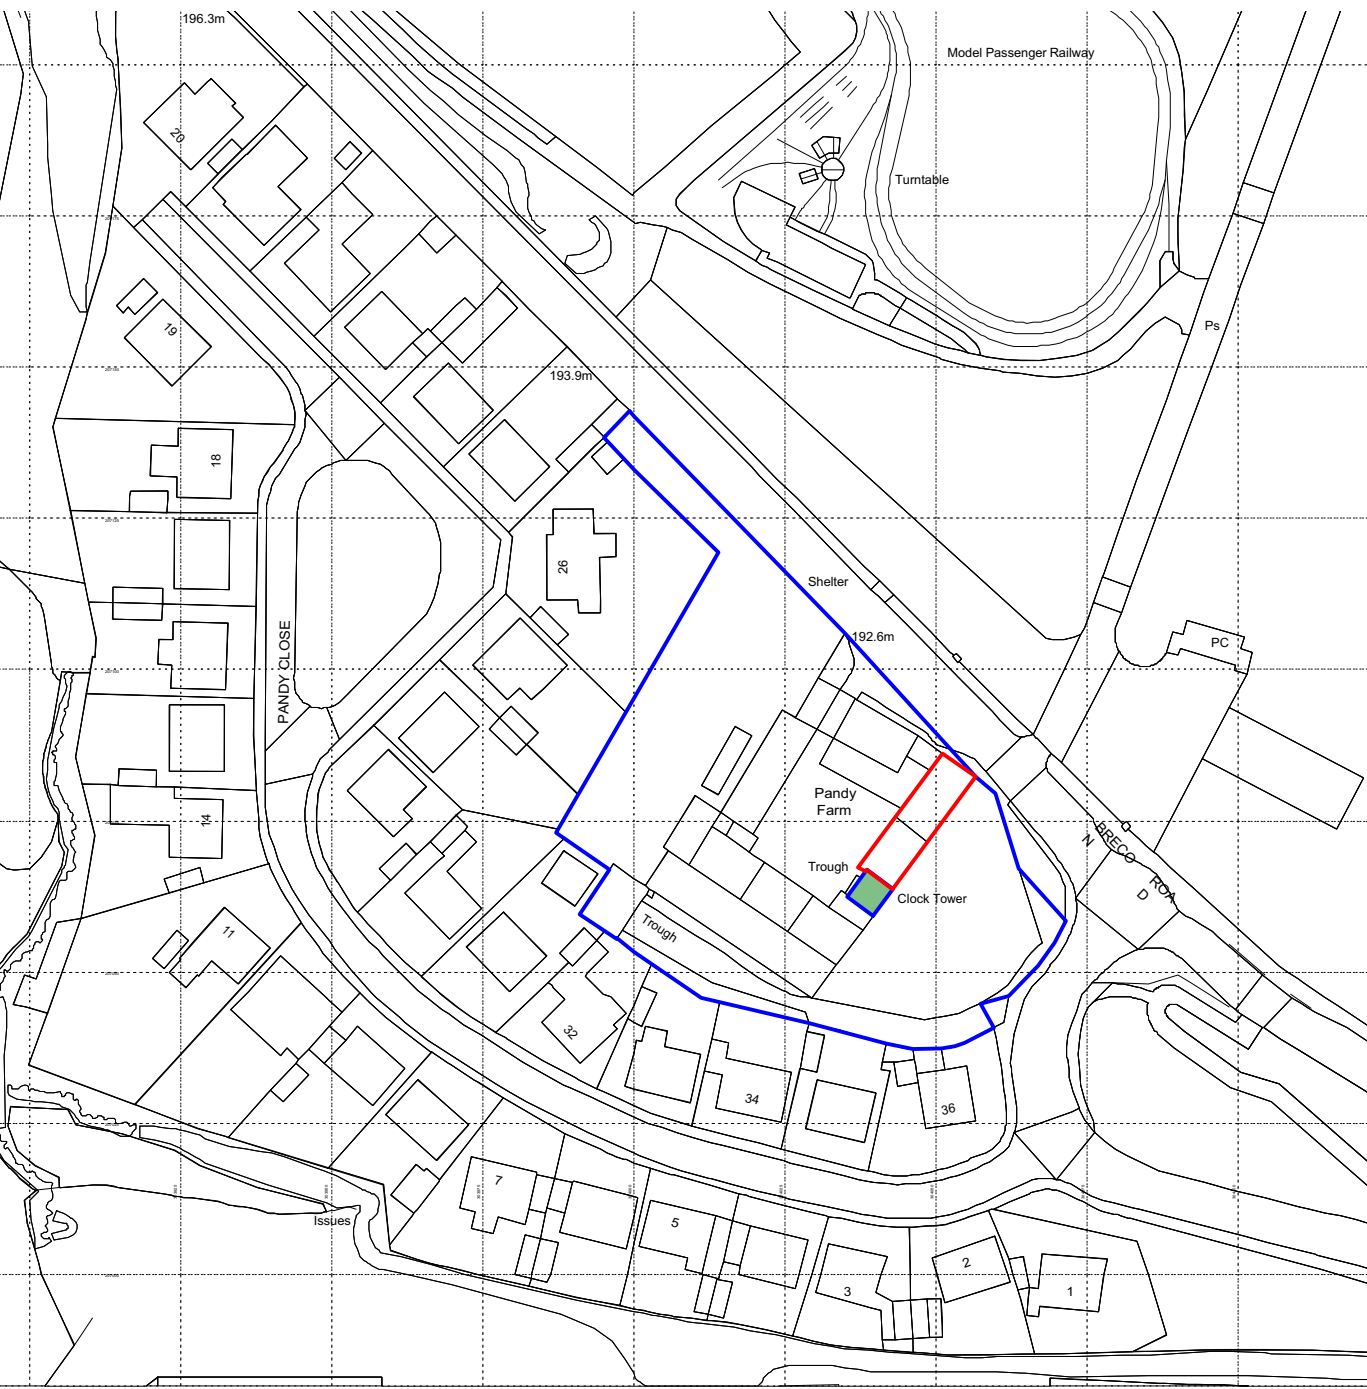

Ordnance Survey, (c) Crown Copyright 2021. All rights reserved. Licence number 100022432


Location Plan
Scale: 1:1250

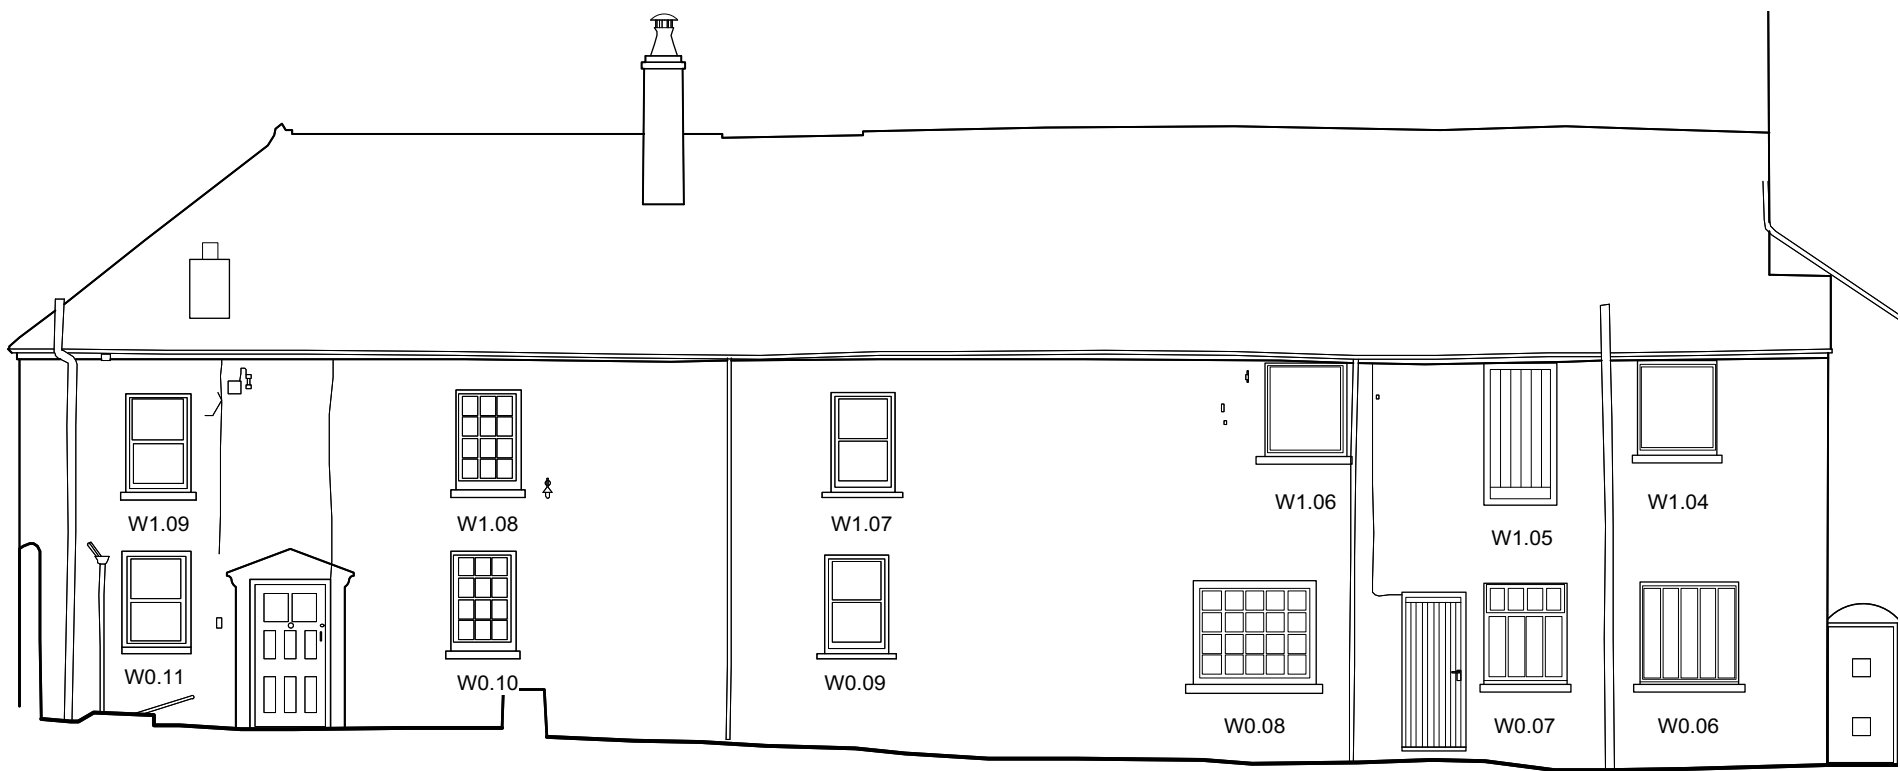


Existing Farmhouse North-West Elevation
Scale: 1:100



Existing Farmhouse South-East Elevation
Scale: 1:100

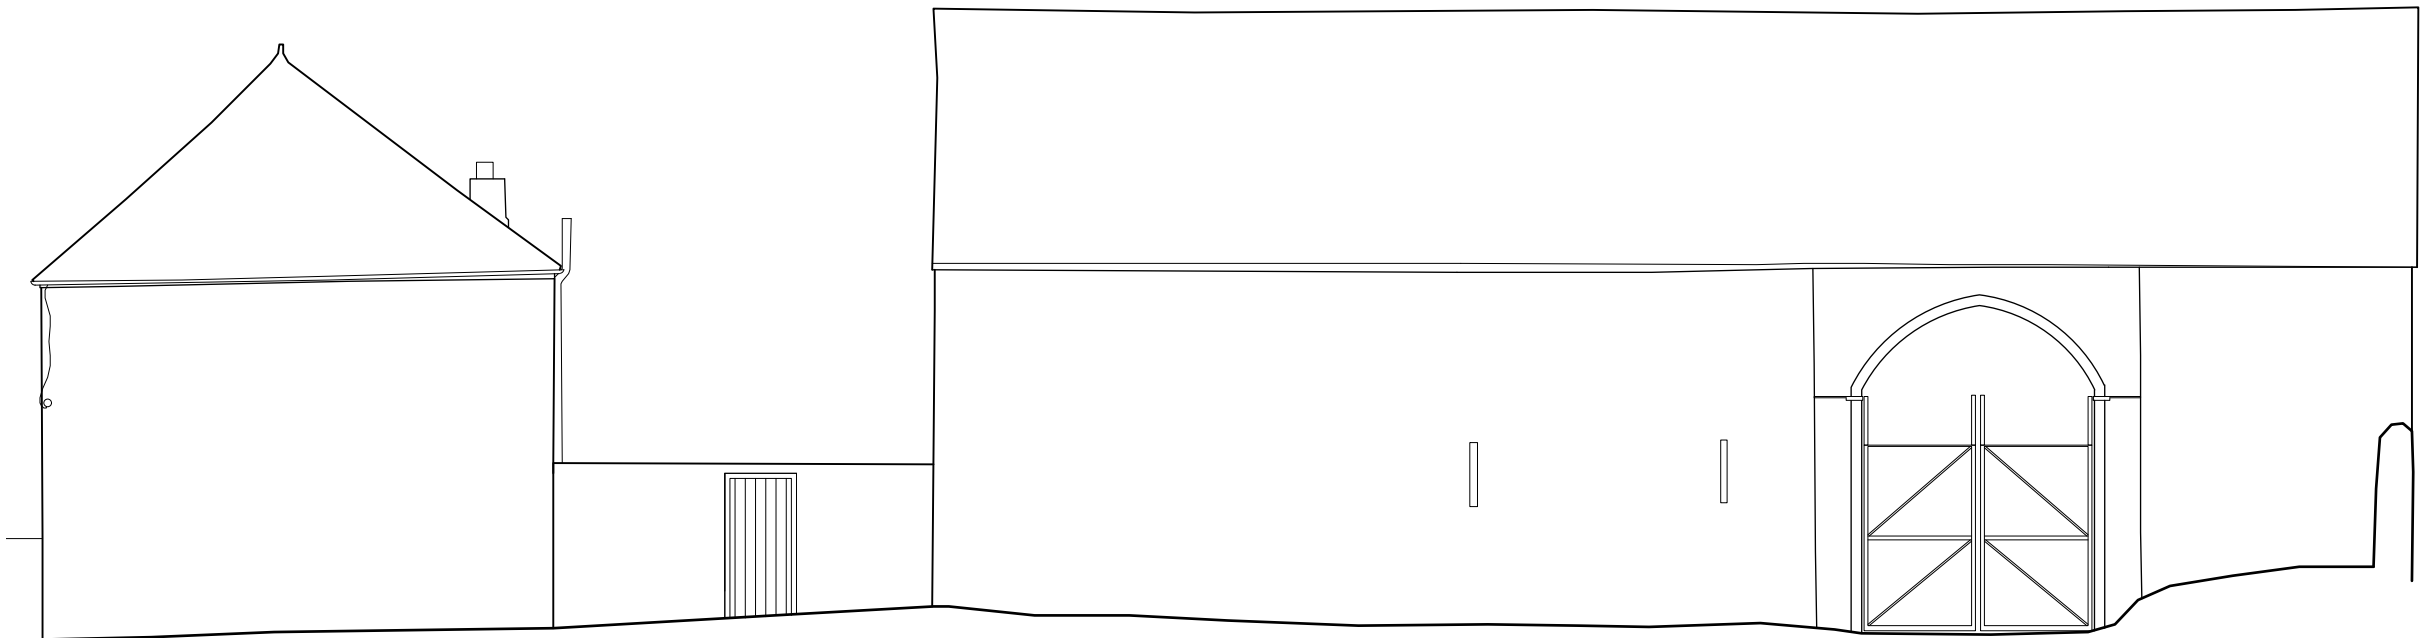


Existing Barn North-East elevation
Scale: 1:100

 


Denotes proposed development land and property
(Area: circa. 156 sq m)


Denotes land ownership
Area: circa. 4278 sq m)

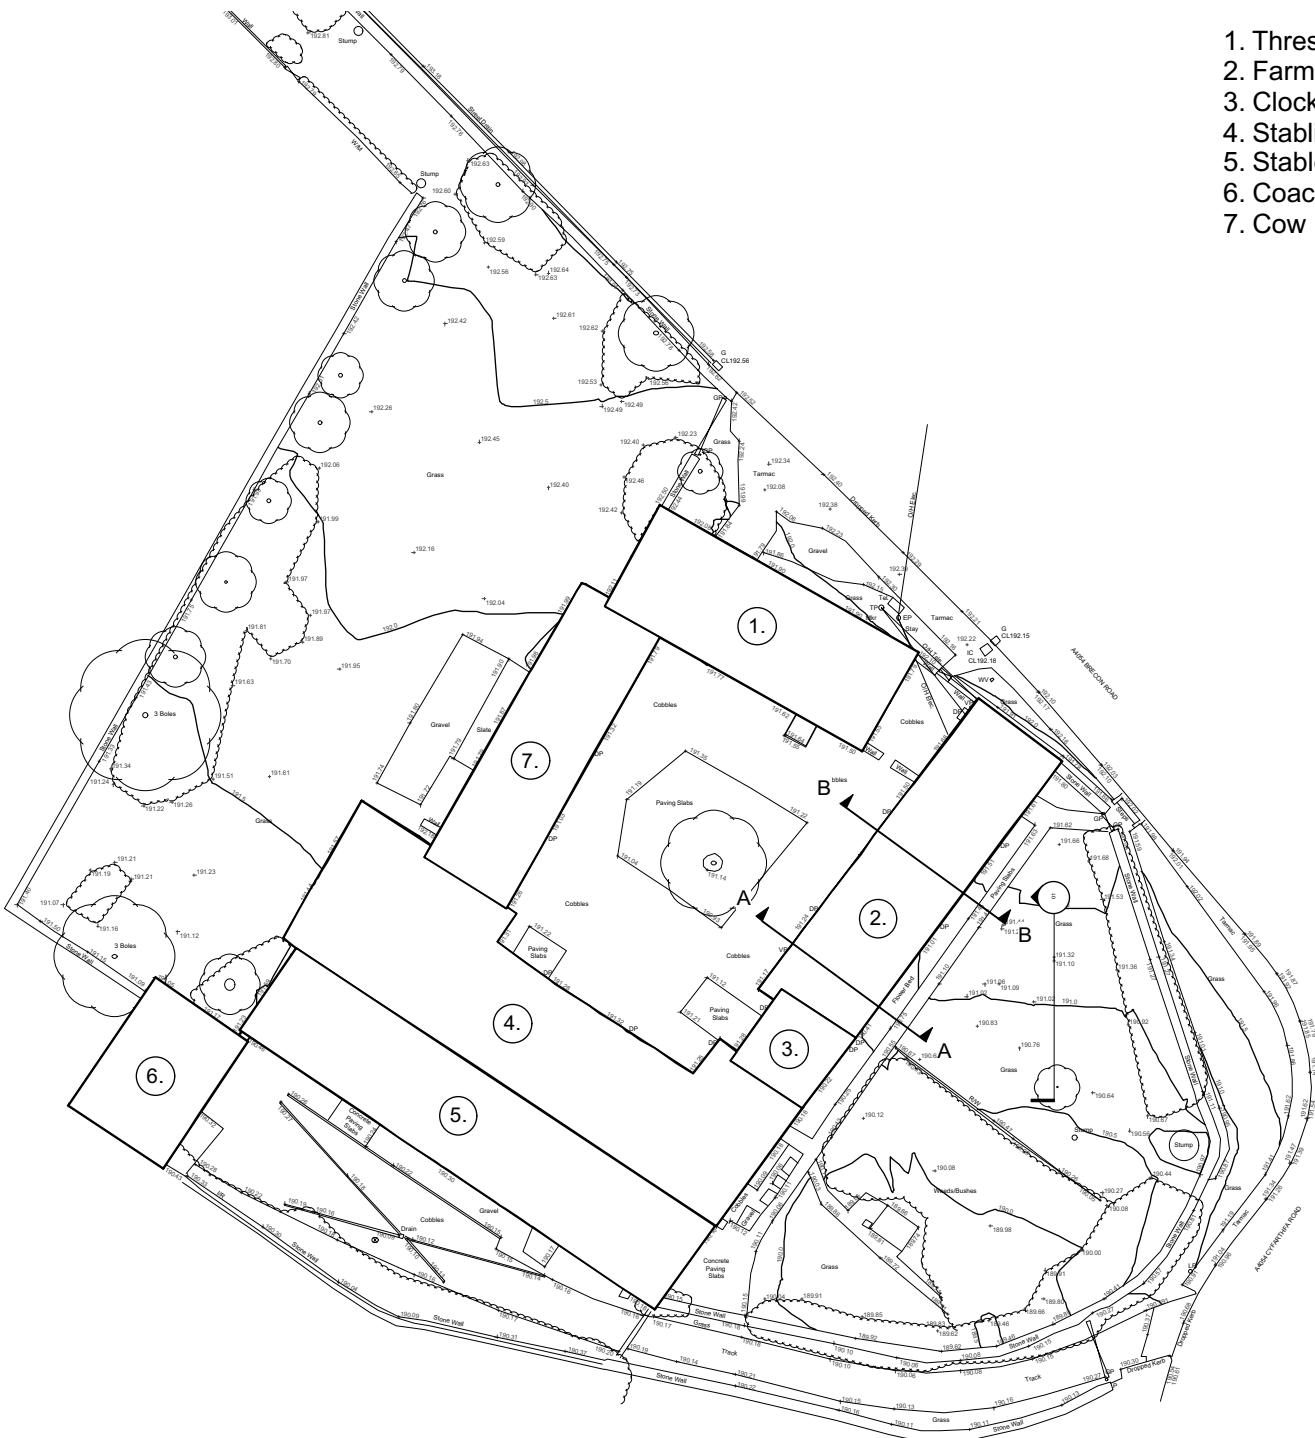


Existing Site Plan
Scale: 1:500

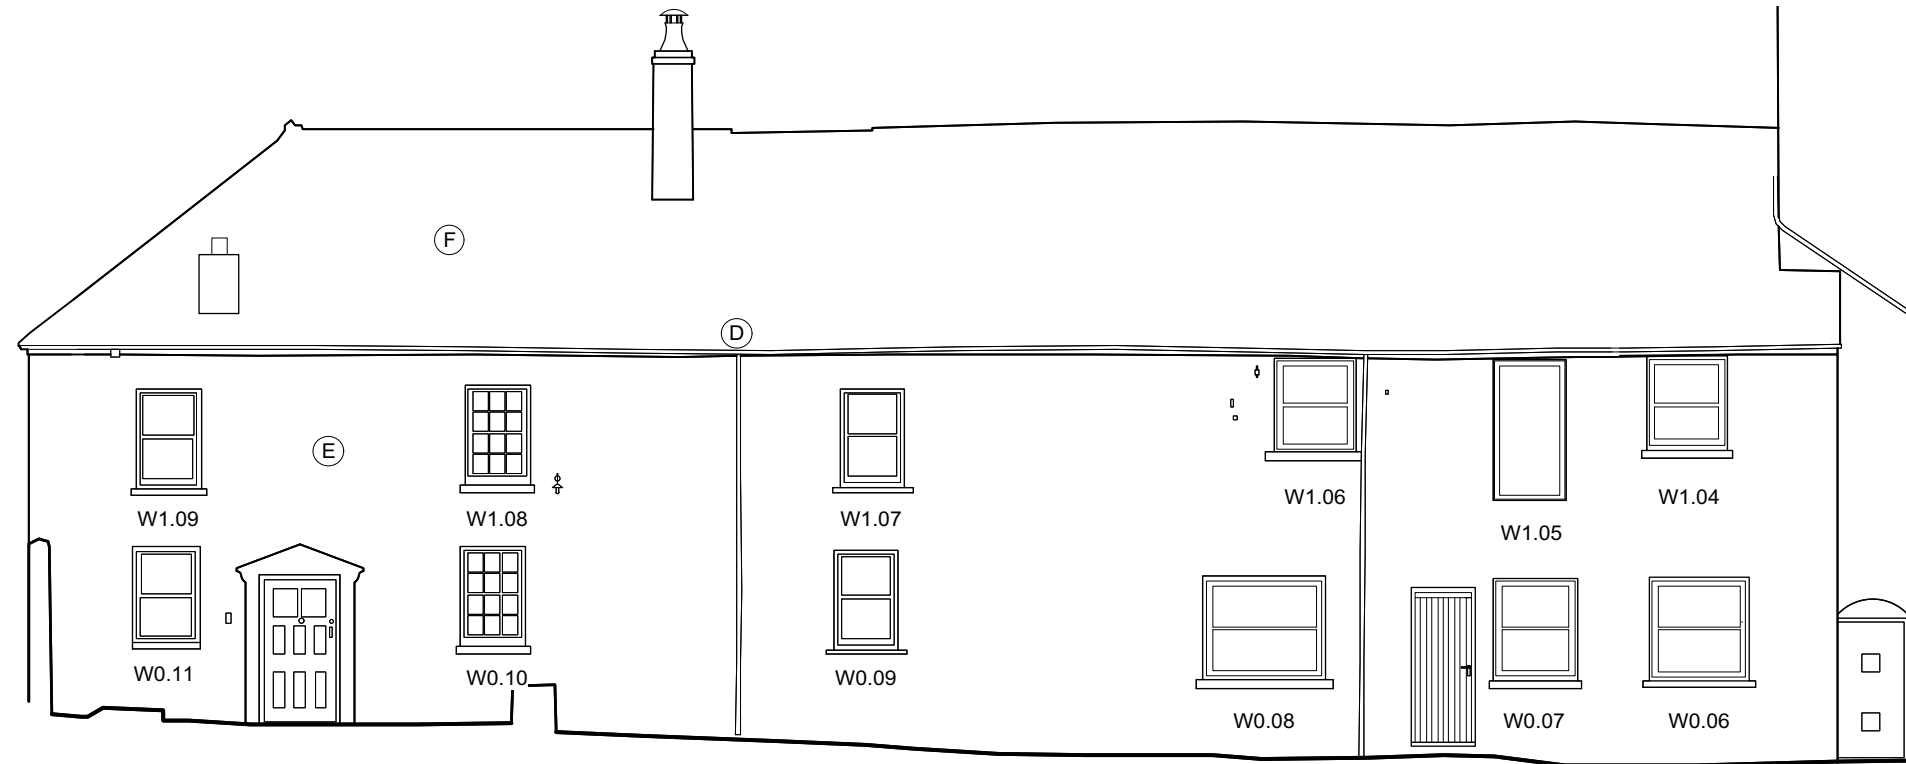

Proposed Farmhouse North-West Elevation
Scale: 1:100

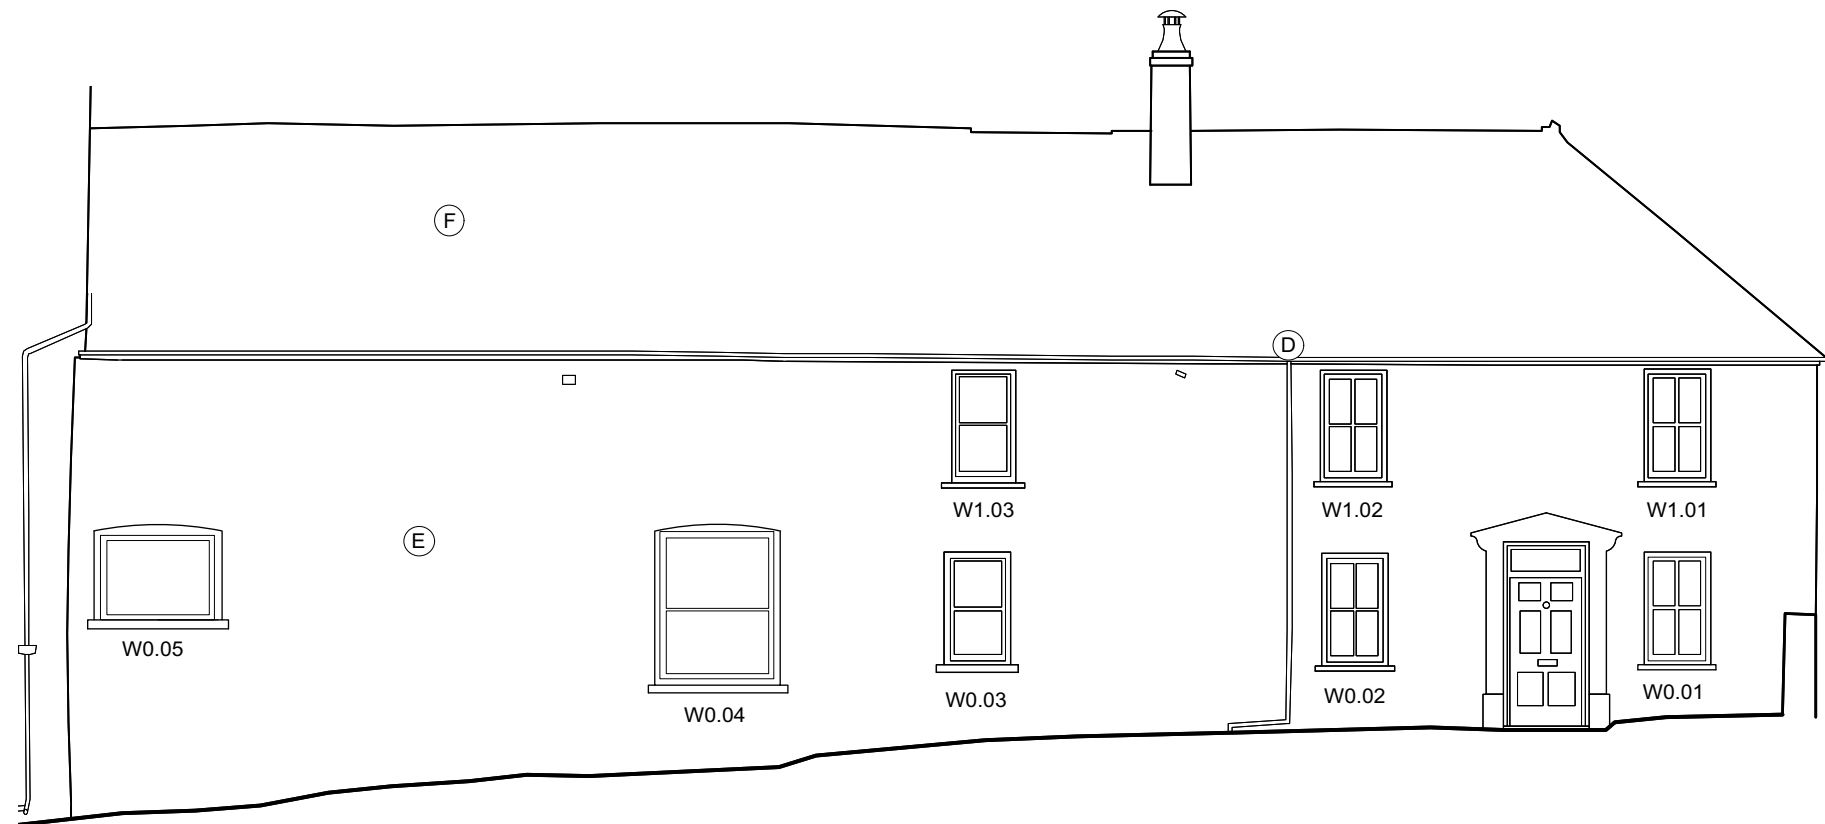

Proposed Farmhouse South-East Elevation
Scale: 1:100

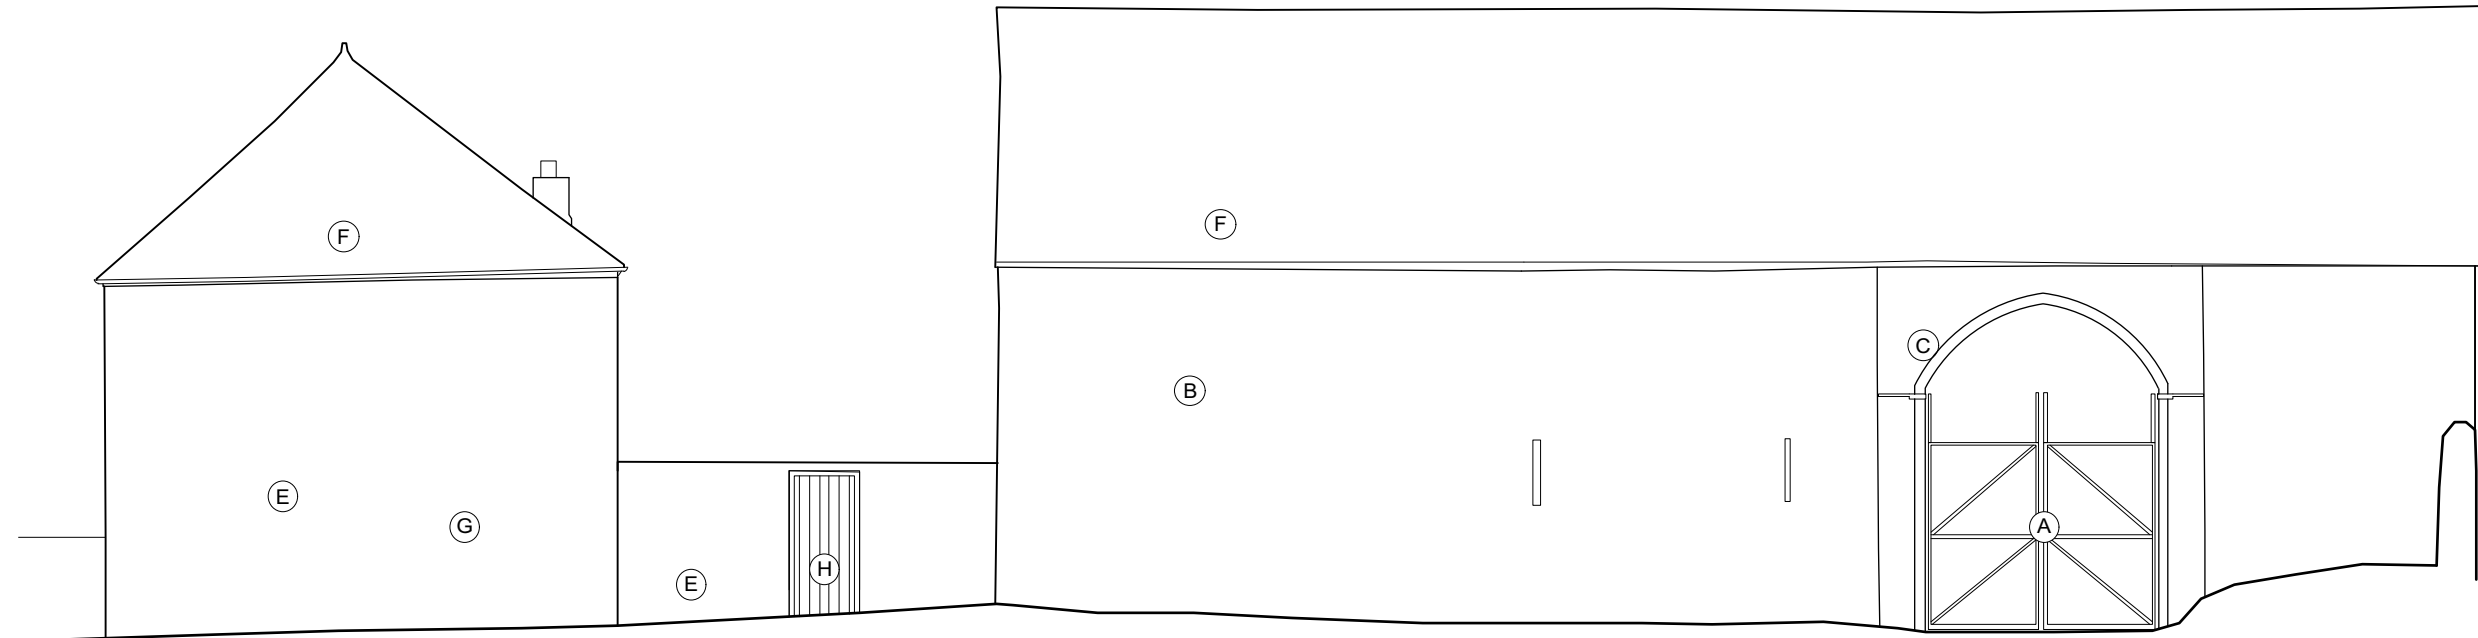

Proposed Barn North-East elevation
Scale: 1:100

1. Threshing/ Combination Barn
2. Farmhouse
3. Clock Tower
4. Stabling (Courtyard)
5. Stables & Tack Room (South)
6. Coach House
7. Cow Housing (East)

Copyright: All rights reserved. This drawing must not be reproduced without permission. Only the original drawing should be relied upon. Contractors, subcontractors and suppliers must verify all dimensions on site before commencing any work or making any shop drawings. All shop drawings to be submitted to the Architect prior to fabrication. This drawing is to be read in conjunction with the Architect's specification, bills of quantities / schedules, structural, mechanical & electrical drawings and all discrepancies are to be reported to the architect. Do not scale from this drawing. Dimensions are in millimetres unless otherwise stated.

NOTES

rev	amendments	date	by
		06.04.2022	

KEY:

- (A) Existing Gate
- (B) Existing Masonry Wall Construction
- (C) Existing Brickwork
- (D) Metal Rainwater Goods
- (E) Existing Cement Roughcast Render
- (F) Slate Cladding
- (G) Boiler Flue With Flashing Kit
- (H) Timber Plank Door

Rural Office for Architecture

Tel +44 (0) 1559 505008
www.ruralofficeforarchitecture.co.uk

14 King Street,
Carmarthen,
SA31 1BH

project
179_Pandy Farm

client

Mr K. Jones

drawing title

Farmhouse Elevations

drawing status

Planning & LBC

scale	date	drawn by	checked by
Varies @ A1	19.01.22	CY	NM

job no.	drawing no.	revision
179	0108 Planning	B