


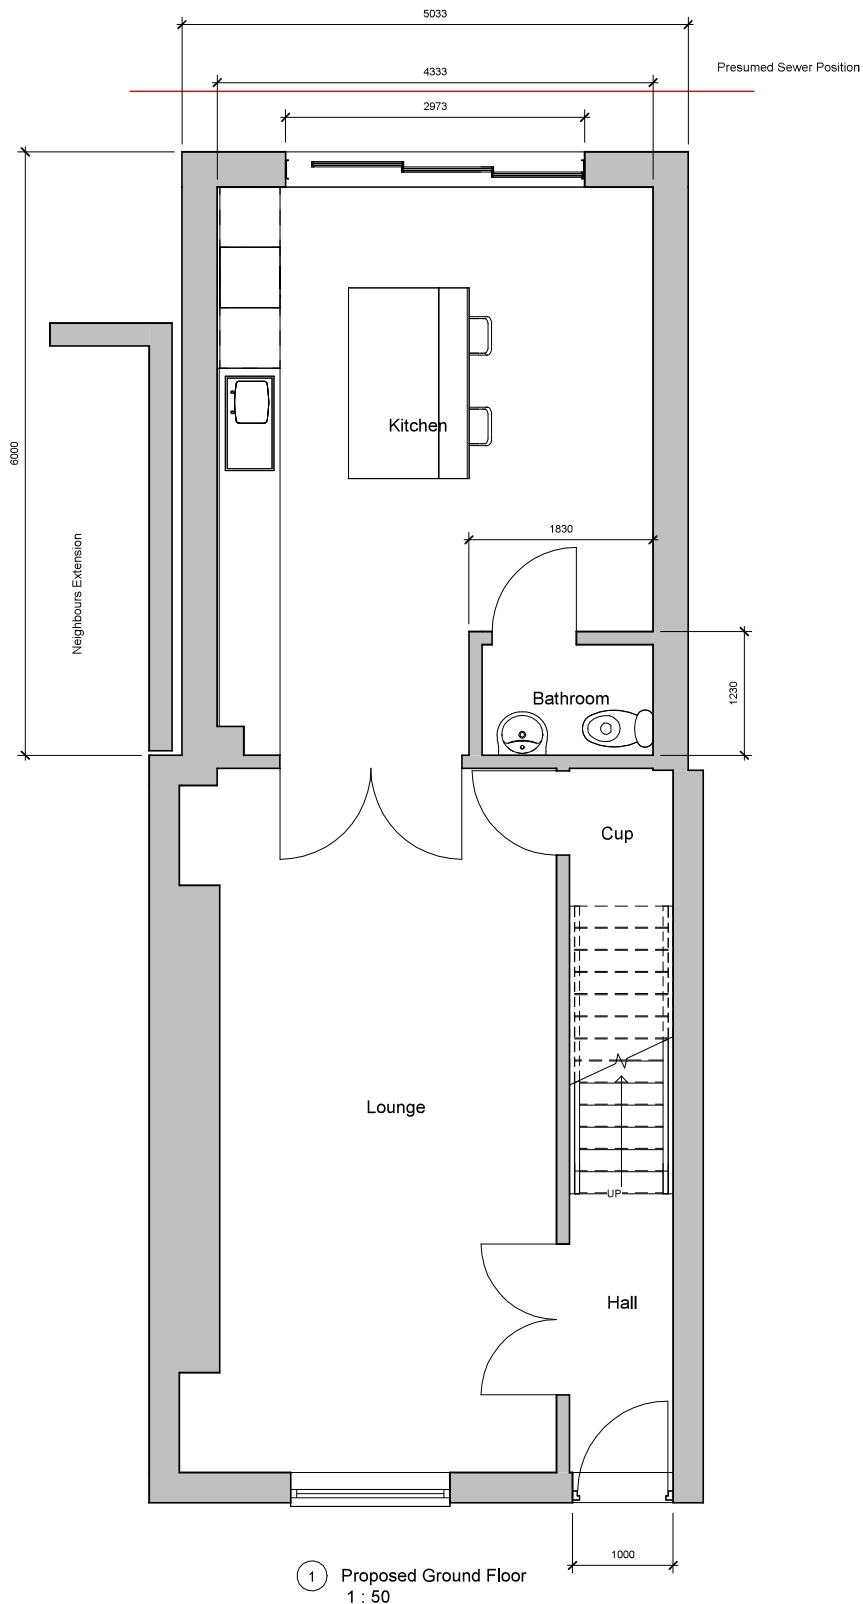

INDIGO DESIGN (Part of 3dcadwales Ltd) 5 Ashlea Drive, Merthyr Tydfil, CF47 0NY Tele 01685 385746 Mob 07940913216 Email: philip@3dcadwales.co.uk

This Drawing is Copyright. Dimensions to be checked on site and not scaled from this drawing

 Indigo 3d Design

PURPOSE OF ISSUE

DRAWING NUMBER

Planning Approval

LS-02

PROJECT

Two storey rear extension

SHEET

Proposed Ground Floor Plan

Address 3 Luther Street, Thomastown, Merthyr Tydfil. CF47 0PB

Checked by

JH

Drawn by

PH

Scale (@ A3)

1 : 50

Rev No	Description	Date
A	Issue	05/02/2026