


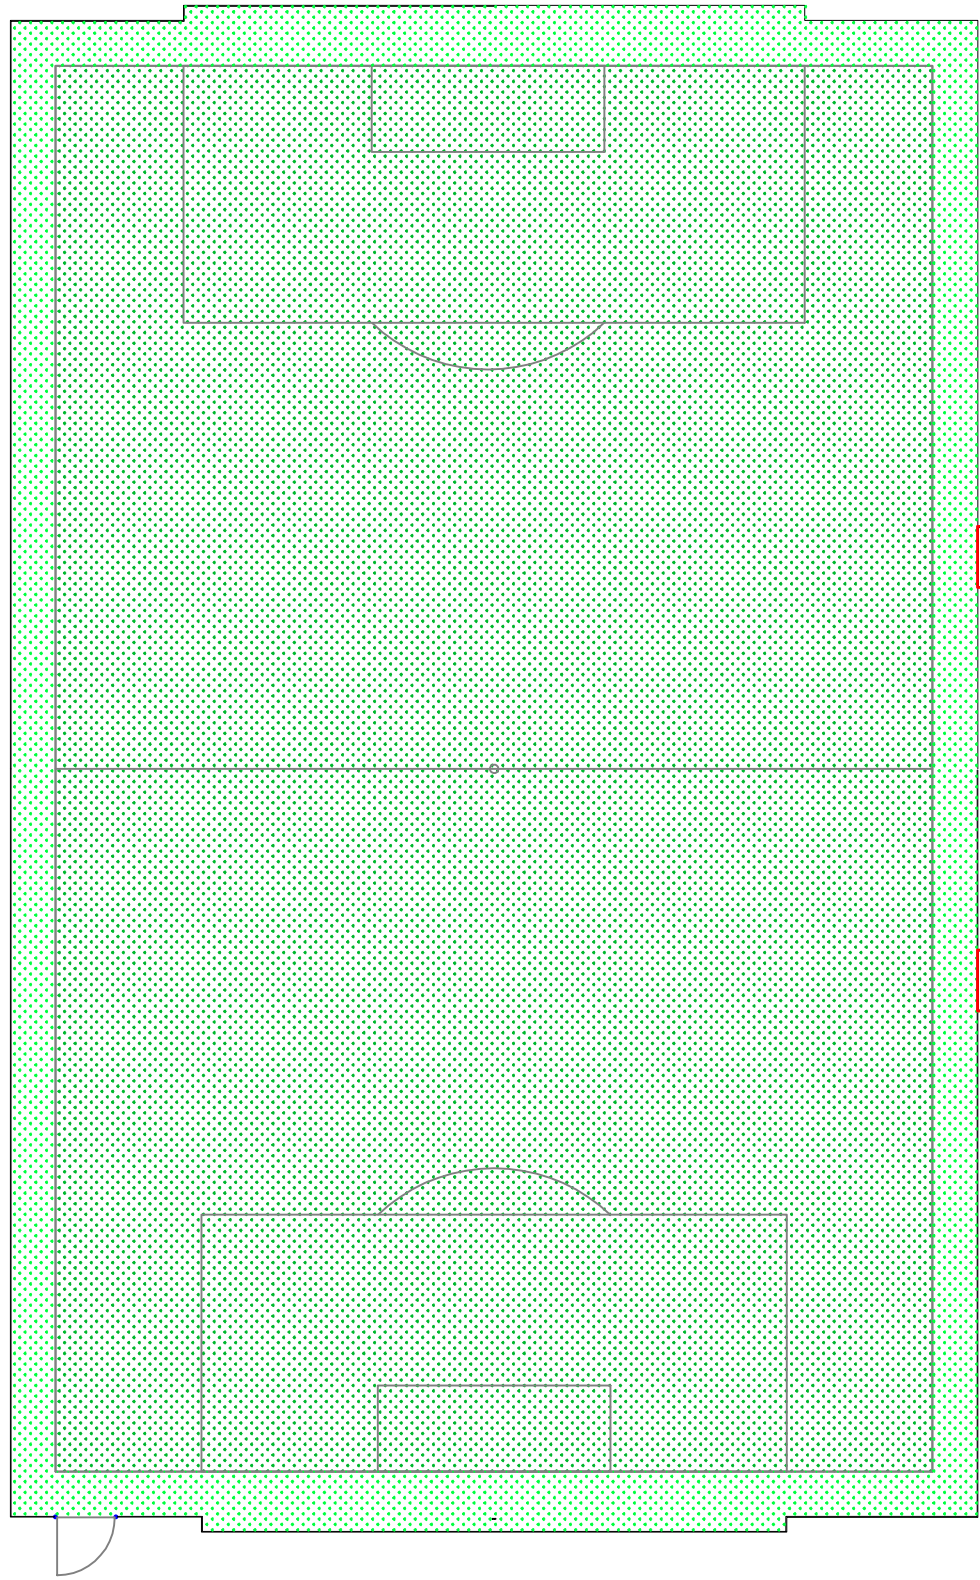

Proposed Pitch Plan
1:500

Dugouts concrete
slab @ 2mx4m


Dugouts concrete
slab @ 2mx4m



Proposed New Dugout
Image Example




Proposed New Dugout
Front Elevation
1:50

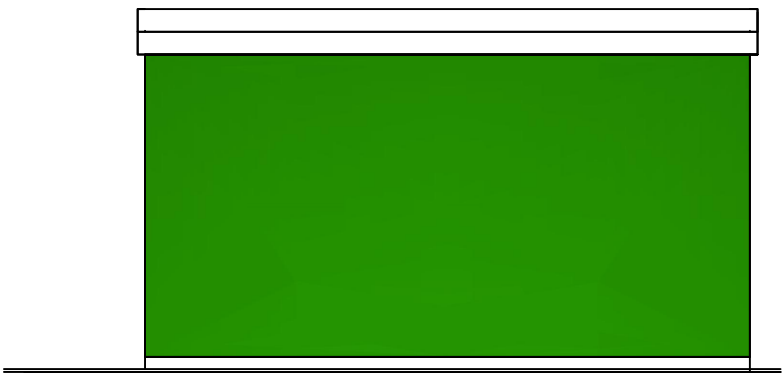


Proposed New Dugout
Rear Elevation
1:50


Blockwork walls.
Silicone render finish red in colour
Box Profile Metal Roof sheets.
Lockable manual Roller shutters on front elevation

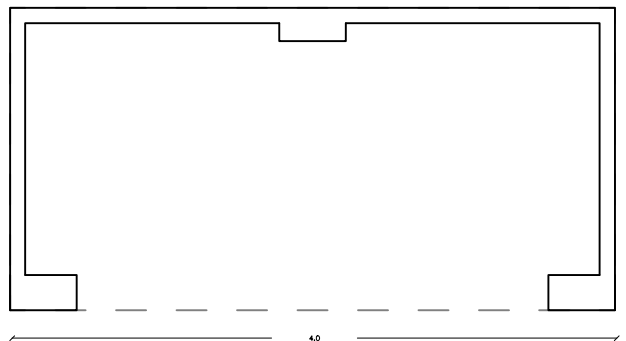

Proposed New Dugout
Floor Plan
1:50

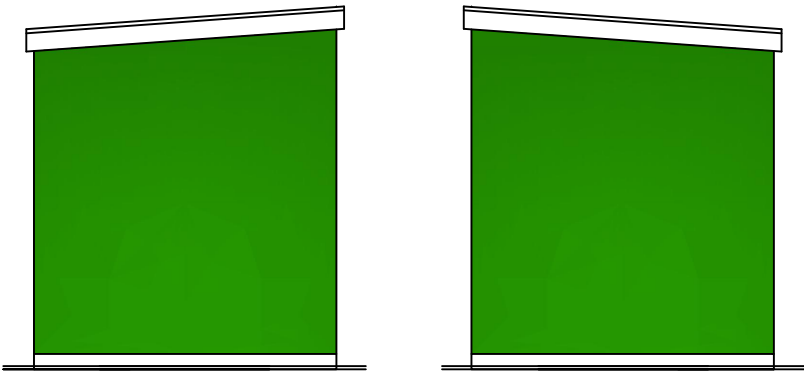

Proposed New Dugout
End Elevations
1:50

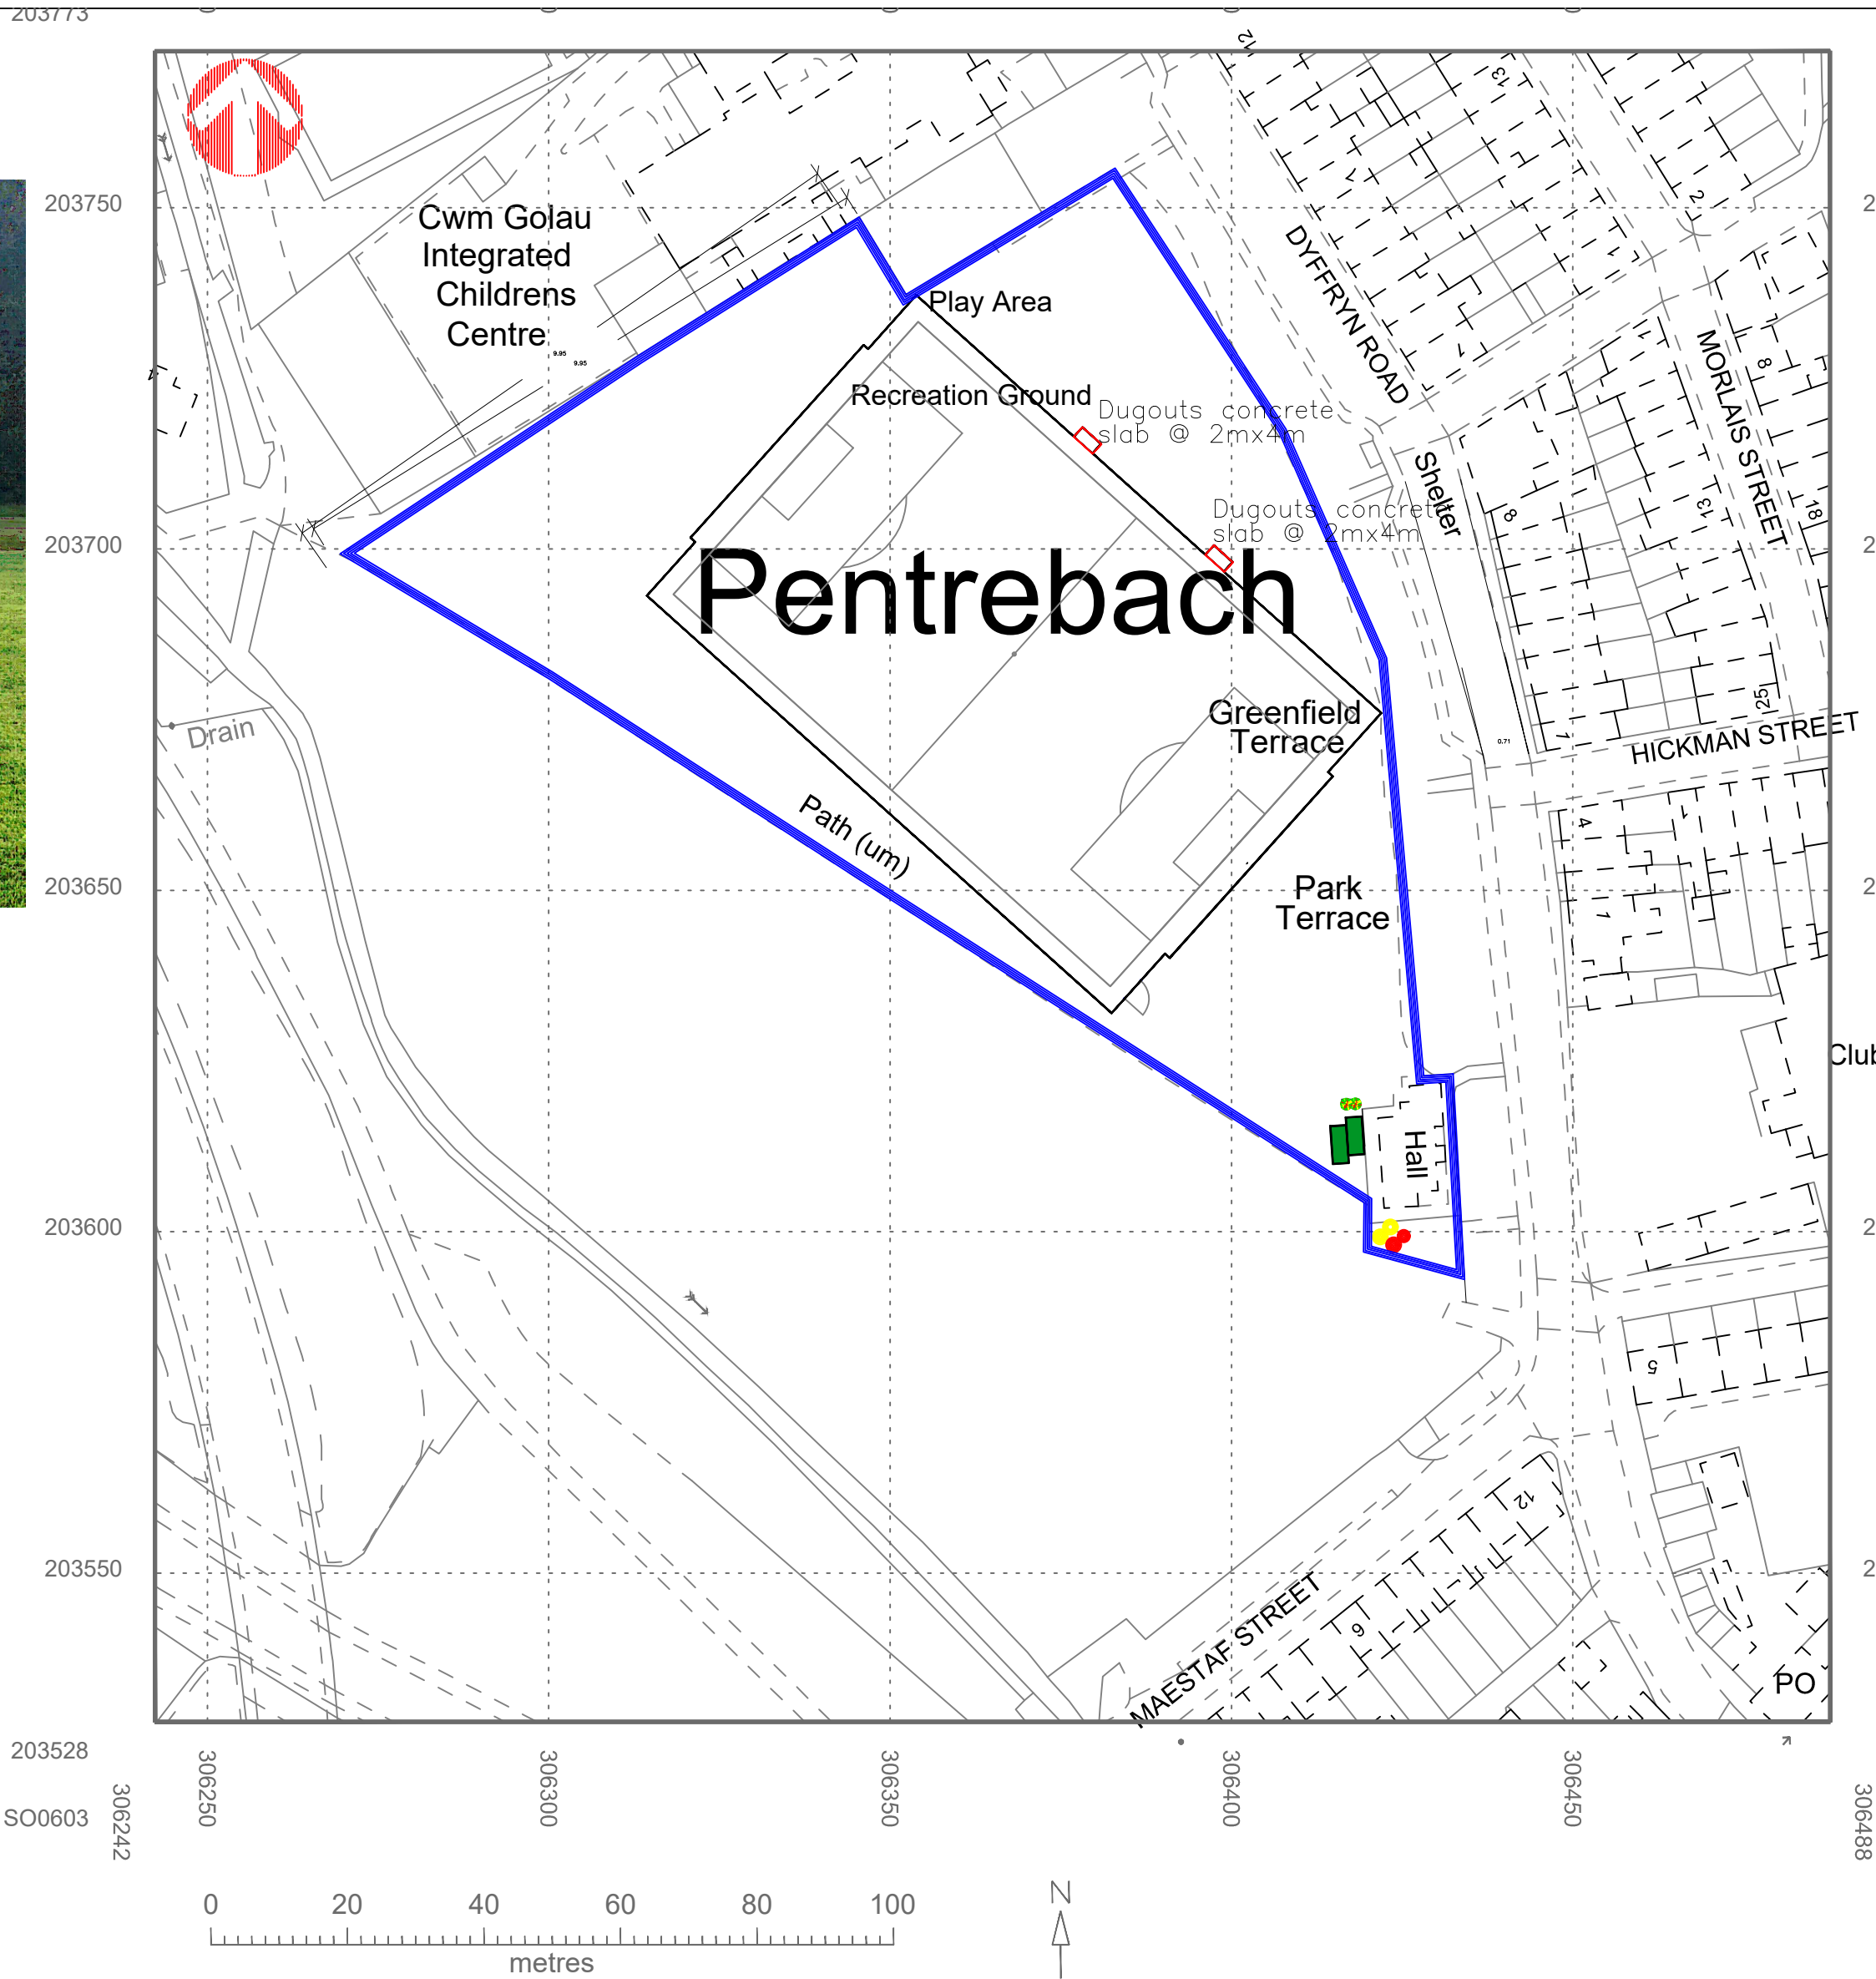

Proposed Block Plan
1:1000

© Crown copyright 2025 Ordnance Survey 100053143

Utopia Design Architectural Services			
Issued Only for Purpose Indicated			
Drawing Status: FOR PLANNING PURPOSES ONLY			
Address	306400 , 203642 Pentrebach Playing Fields Pentrebach Merthyr Tydfil CF48 4BJ	Drawn by PT	Date NOV 25
Project	Proposed Two New Dugouts	Title Existing & Proposed Block Plan	Scale 1:25 1:50 1:100 1:500 1:1000
		Drwg No	Paper A2
L PLAYING FIELDS DO 03A			