




SITE PLAN
1:200

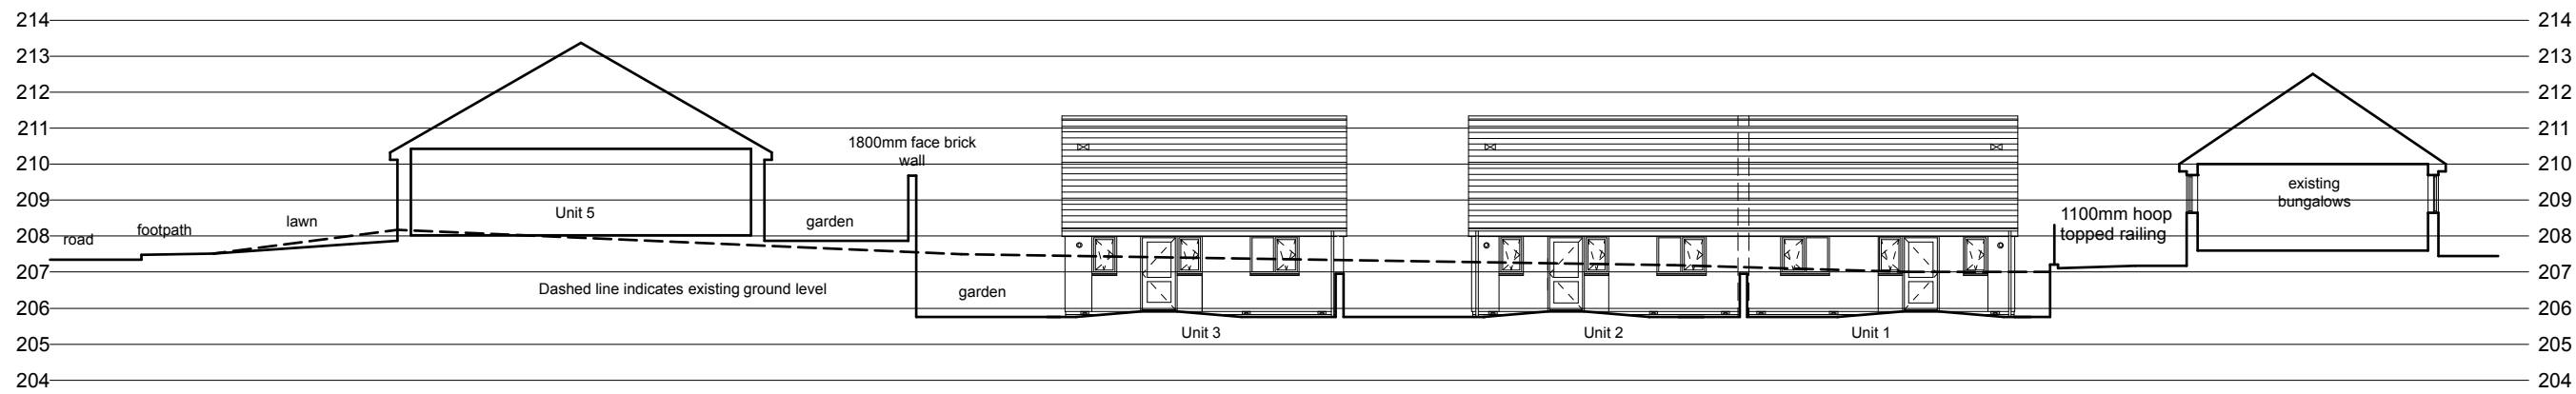

SECTION G-G
1:200

This drawing, the works and concepts depicted are the copyright of Paul Overton Architect and may not be reproduced or made use of, either directly or indirectly, without express written consent.

Do not scale off this drawing.

All heights, levels, sizes and dimensions to be checked on site before any work is undertaken.

PAUL OVERTON ARCHITECTS
67A HIGH STREET
MERTHYR TYDFIL
CF47 8UD

TEL 01685 371194
MOB 07529 659 262
paul@pro-architects.co.uk

Client

Merthyr Valleys Homes

Project

Development at Aneurin Crescent,
Merthyr Tydfil

Drawing Title

SCHEME 6
Proposed Site Plan

CAD ref

Drawn

MST

Date

September 2021

Scale

1:200 @ A2

Project No.

7858

Drawing No.

14

Revision

-