




3 Bungalows - Front Elevation

2 Bungalows - Side Elevation



2 Bungalows - Rear Elevation


SECTION ALONG WHEATLEY PLACE

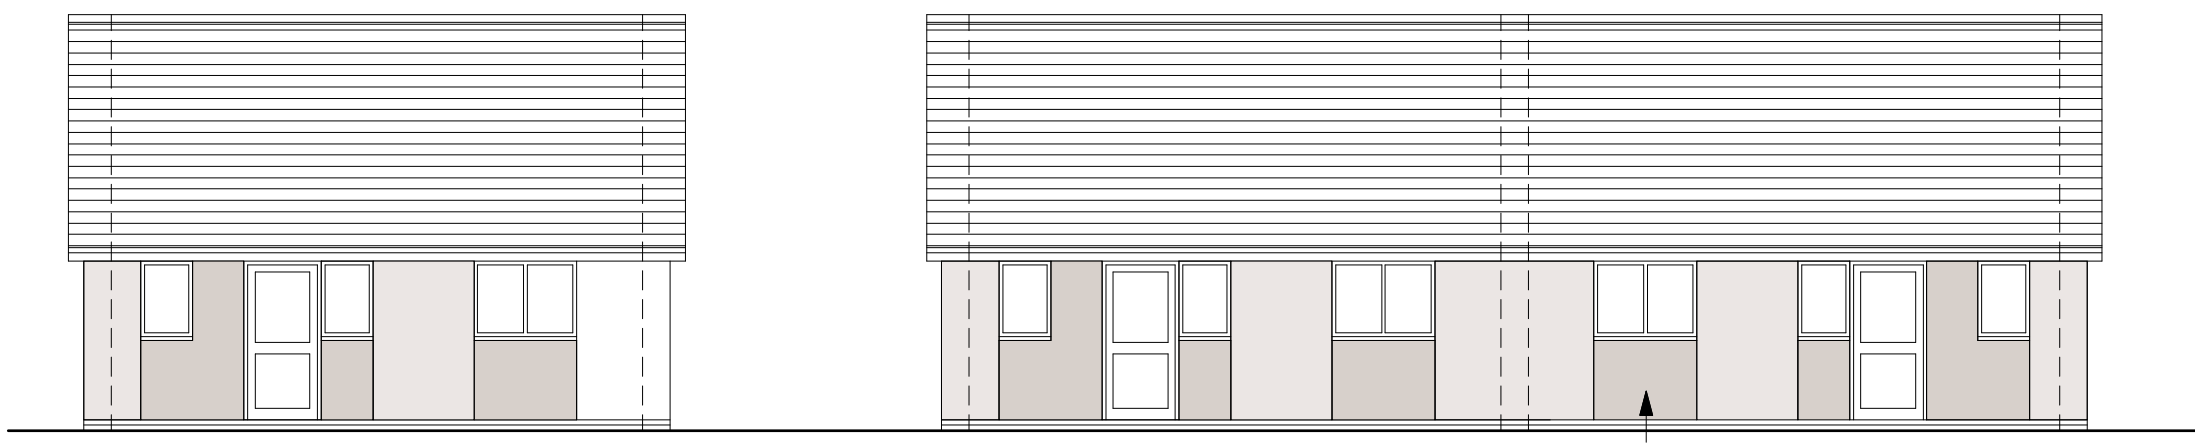

3 Bungalows - Rear Elevation




2 Bungalows - Front Elevation

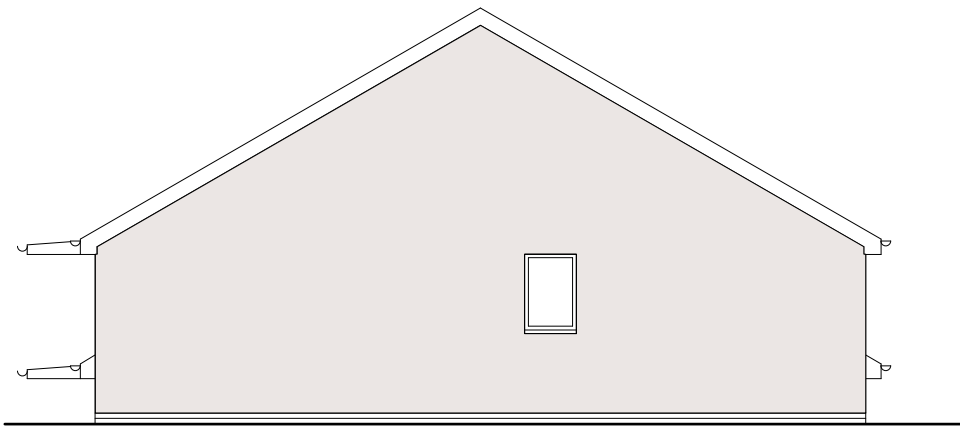


2 Bungalows - Side Elevation


SECTION ALONG ANEURIN CRESCENT

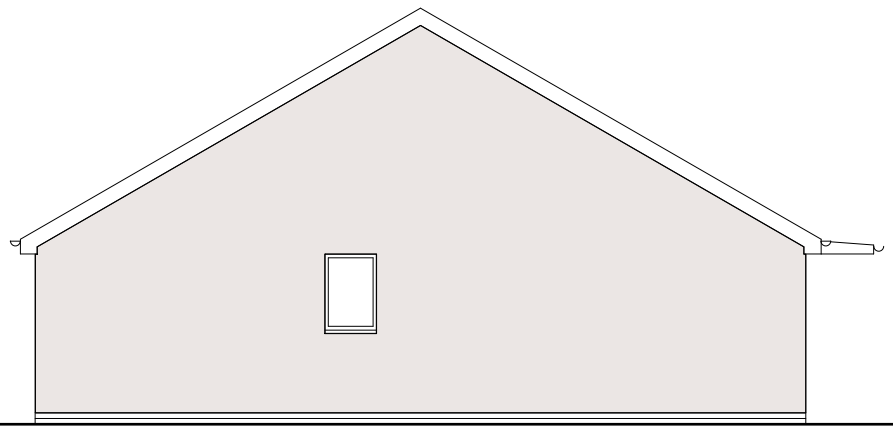


3 Bungalows - Side Elevation

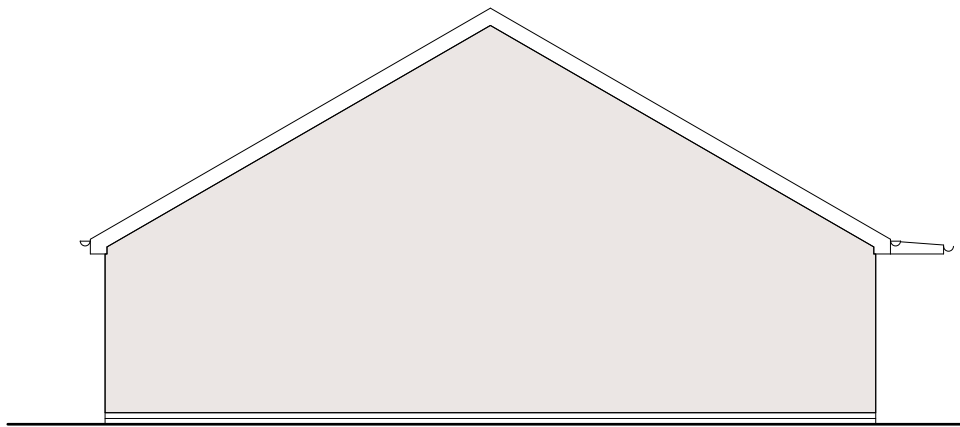

3 Bungalows - Side Elevation

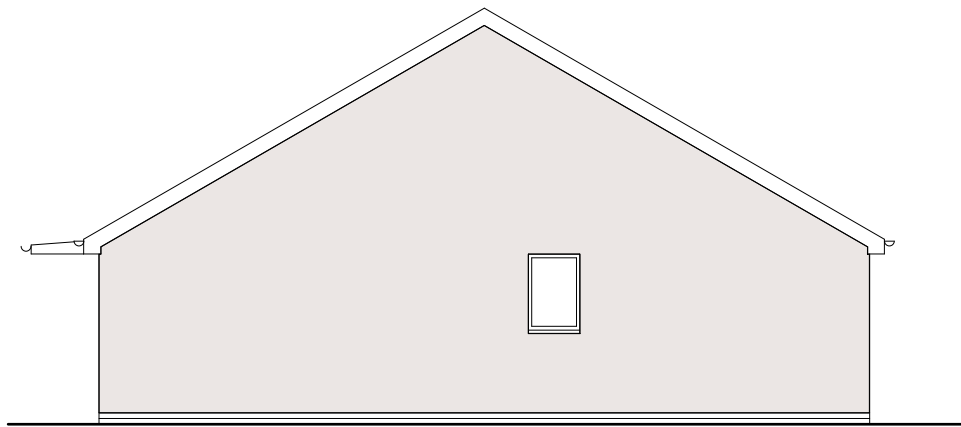


3 Bungalows - Side Elevation


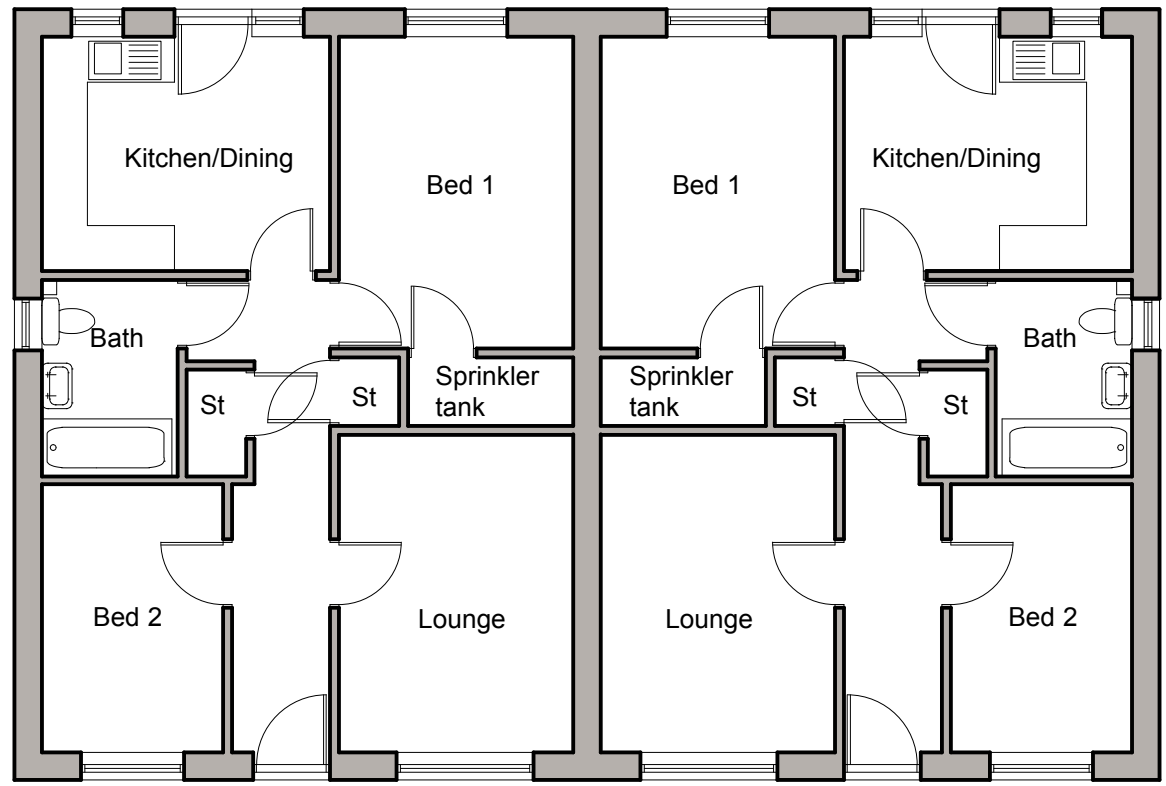


2 Bungalows - Floor Plan

FINISHES FOR FLATS AND BUNGALOWS		
Walls	-	Painted or through coloured render with contrasting colour panels
Roof	-	Concrete tiles
Windows	-	White upvc
Doors	-	White upvc
Fascias and soffits	-	White upvc
Rainwater goods	-	Black upvc

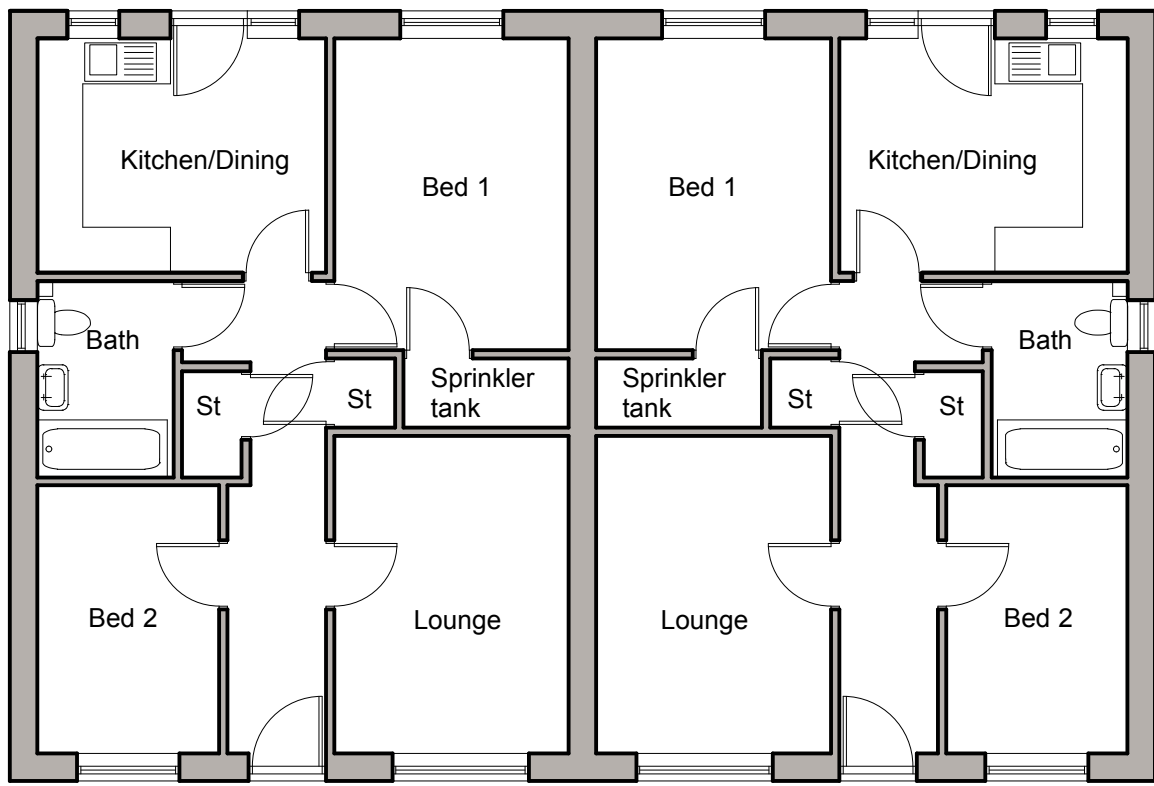

3 Bungalows - Floor Plan

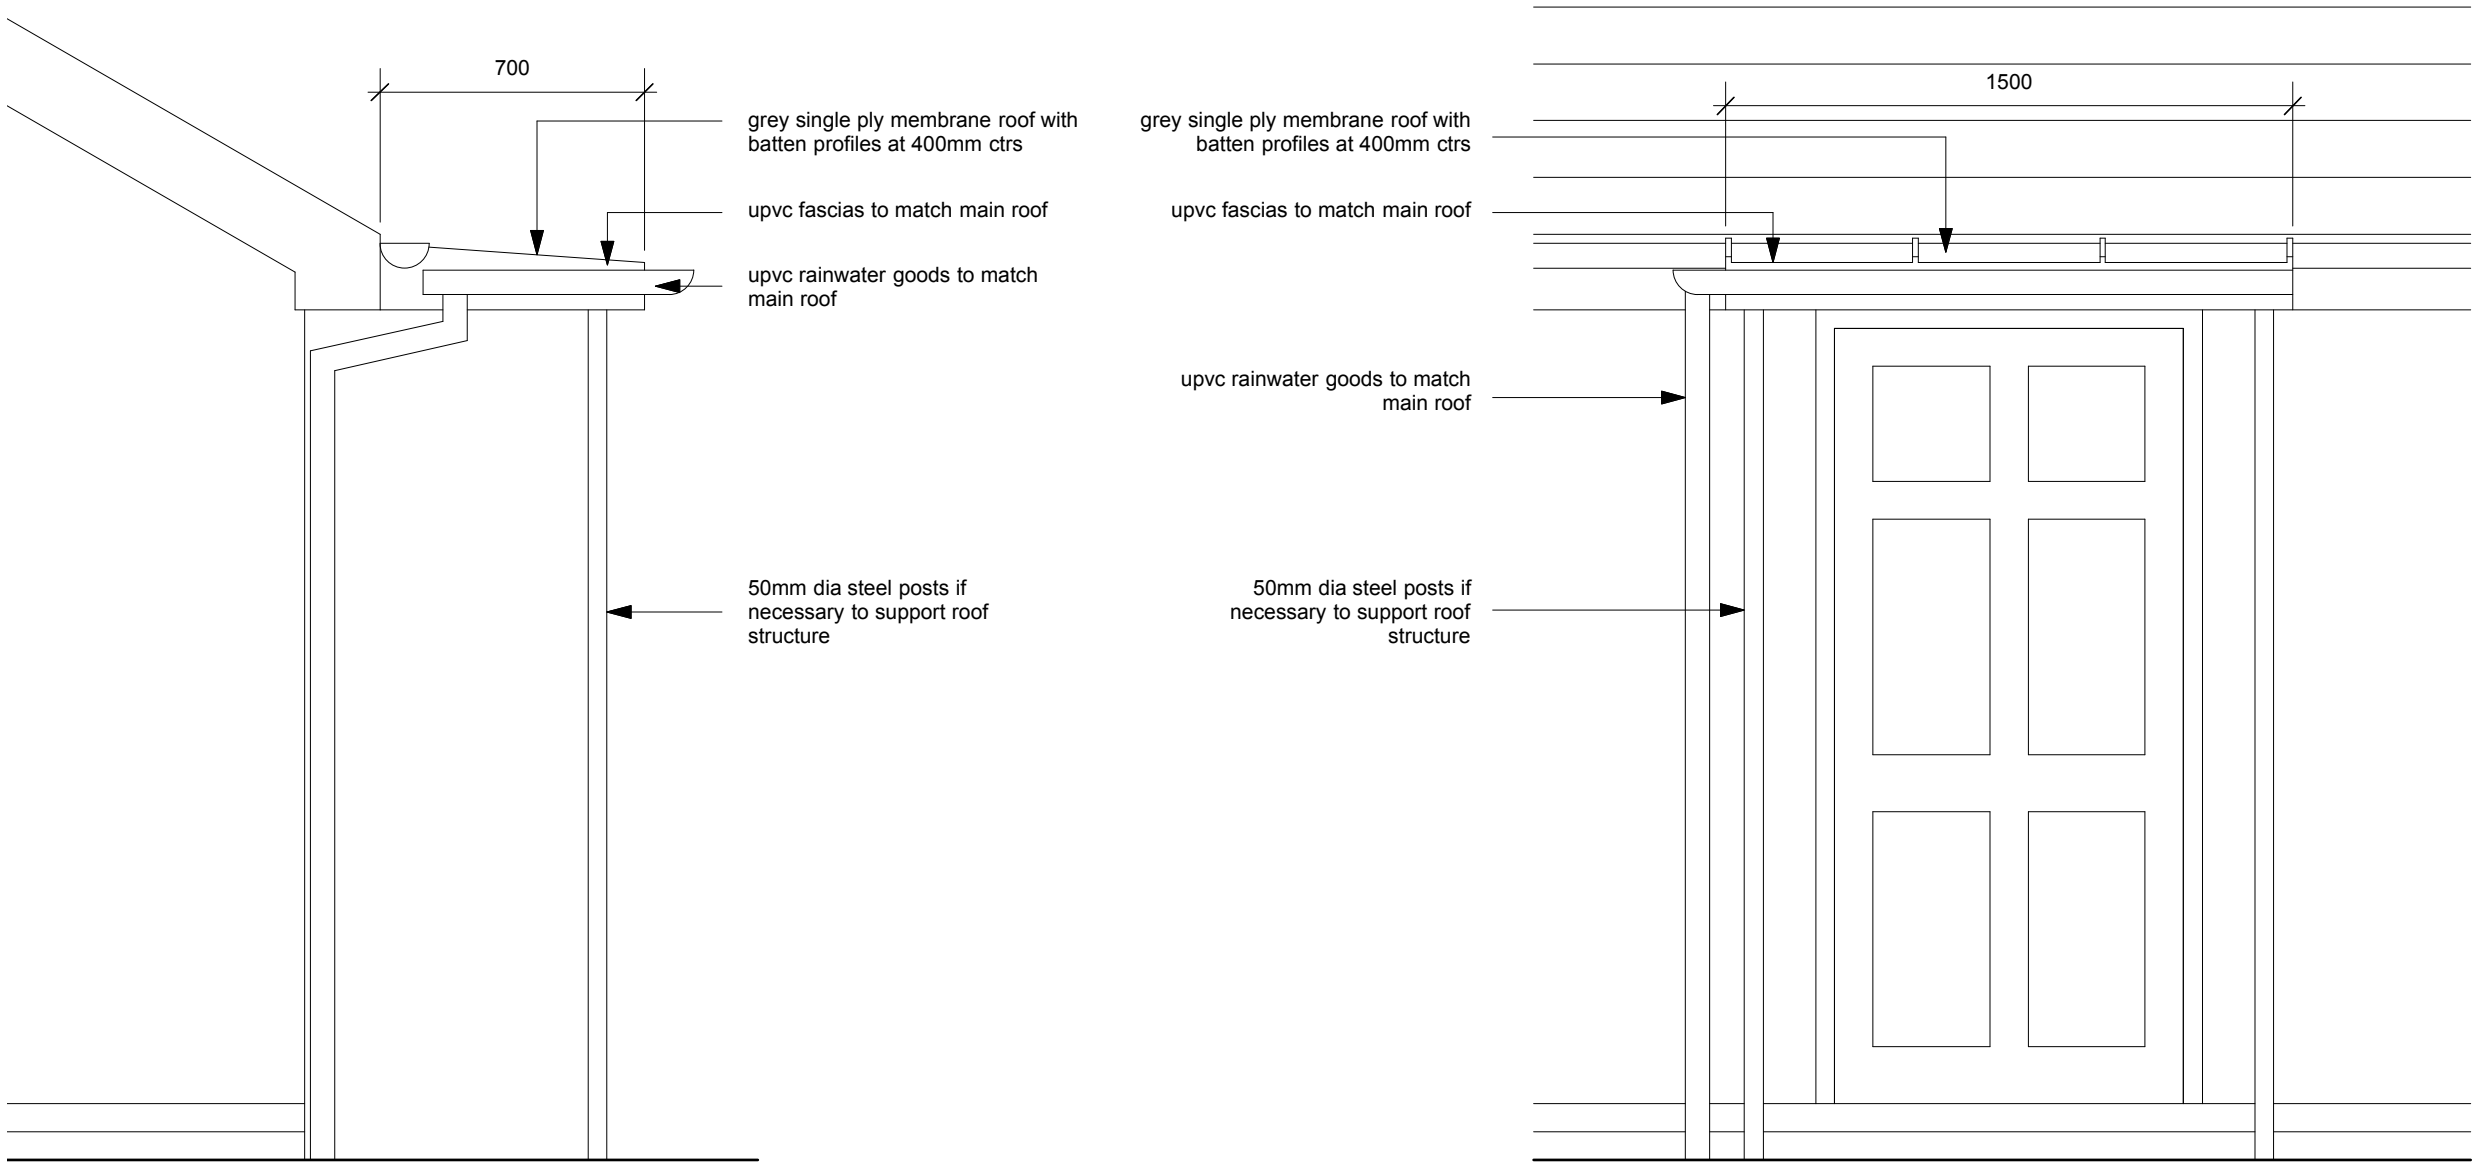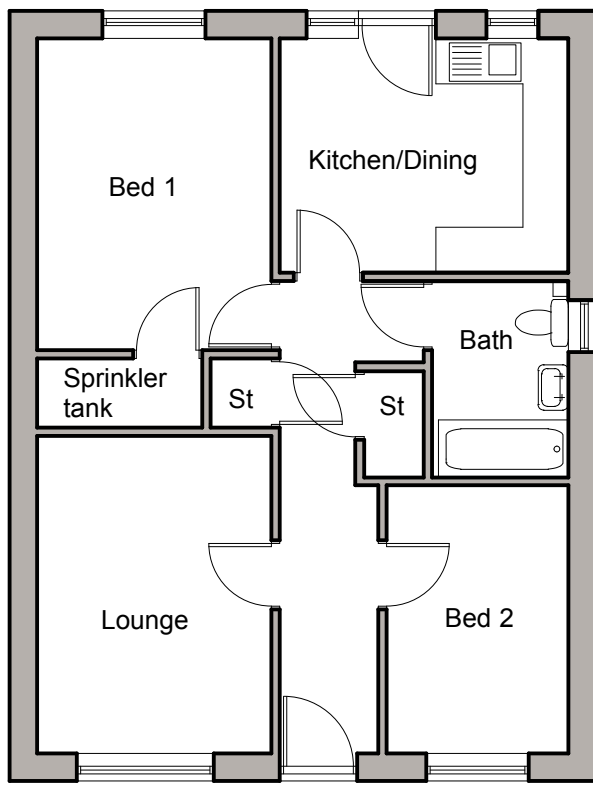

Side Elevation

FRONT CANOPY DETAILS 1:20

Front Elevation

Rev B - 3 bungalows split into a semi-detached and a single unit - 13.08.21
Rev A - Front canopy details added - 11.12.18

This drawing, the works and concepts depicted are the copyright of Paul Overton Architects and may not be reproduced or made use of, either directly or indirectly, without express written consent.

Do not scale off this drawing.
All heights, levels, sizes and dimensions to be checked on site before any work is undertaken.

PAUL OVERTON ARCHITECTS
17A HIGH STREET
MERTHYR TYDFIL
CF47 8UD
TEL: 01685 371134
MOB: 07859 659 282
paul@pro-architects.co.uk

Client
Merthyr Valleys Homes

Project
**Development at Aneurin Crescent,
Merthyr Tydfil**

Drawing Title
**SCHEME 6
Plans and Elevations**

CAD ref	Drawn MST
---------	---------------------

Date October 2018	Scale 1:20, 1:100 @ A1
-----------------------------	----------------------------------

Project No. 7858	Drawing No. 11	Revision B
----------------------------	--------------------------	----------------------