




SECTION A-A
1:200

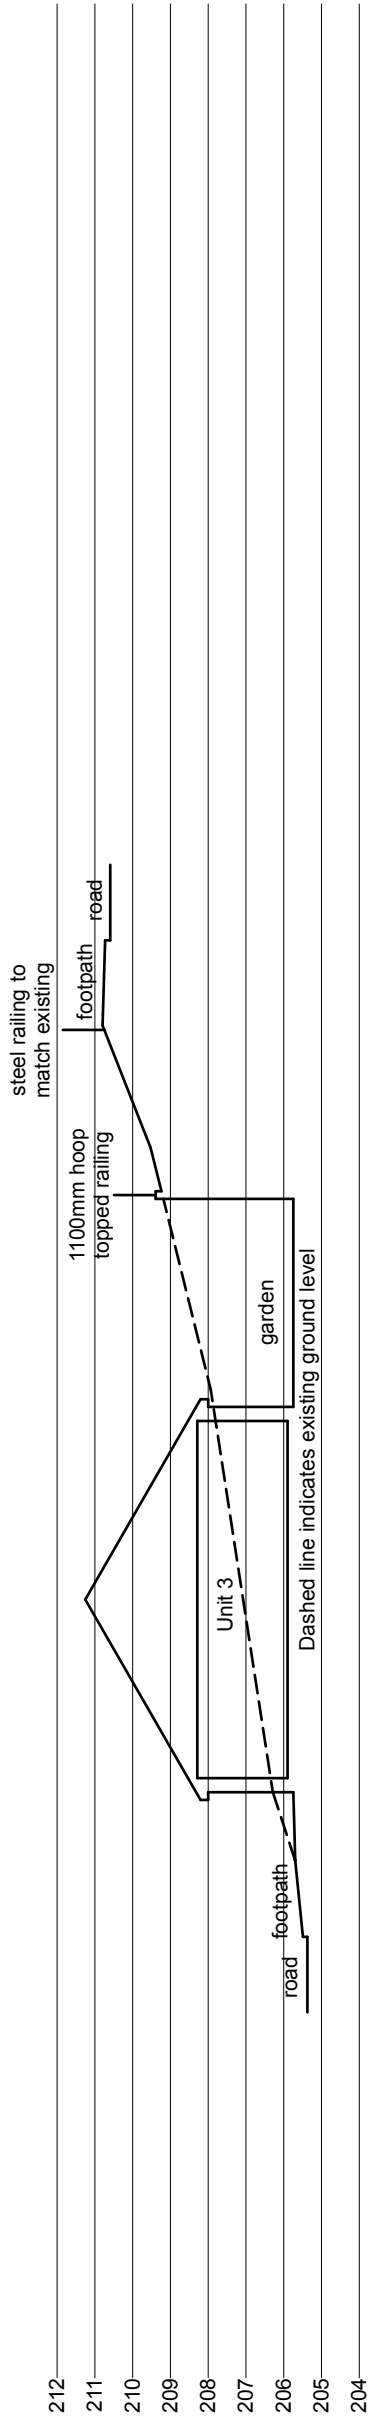


SECTION B-B
1:200

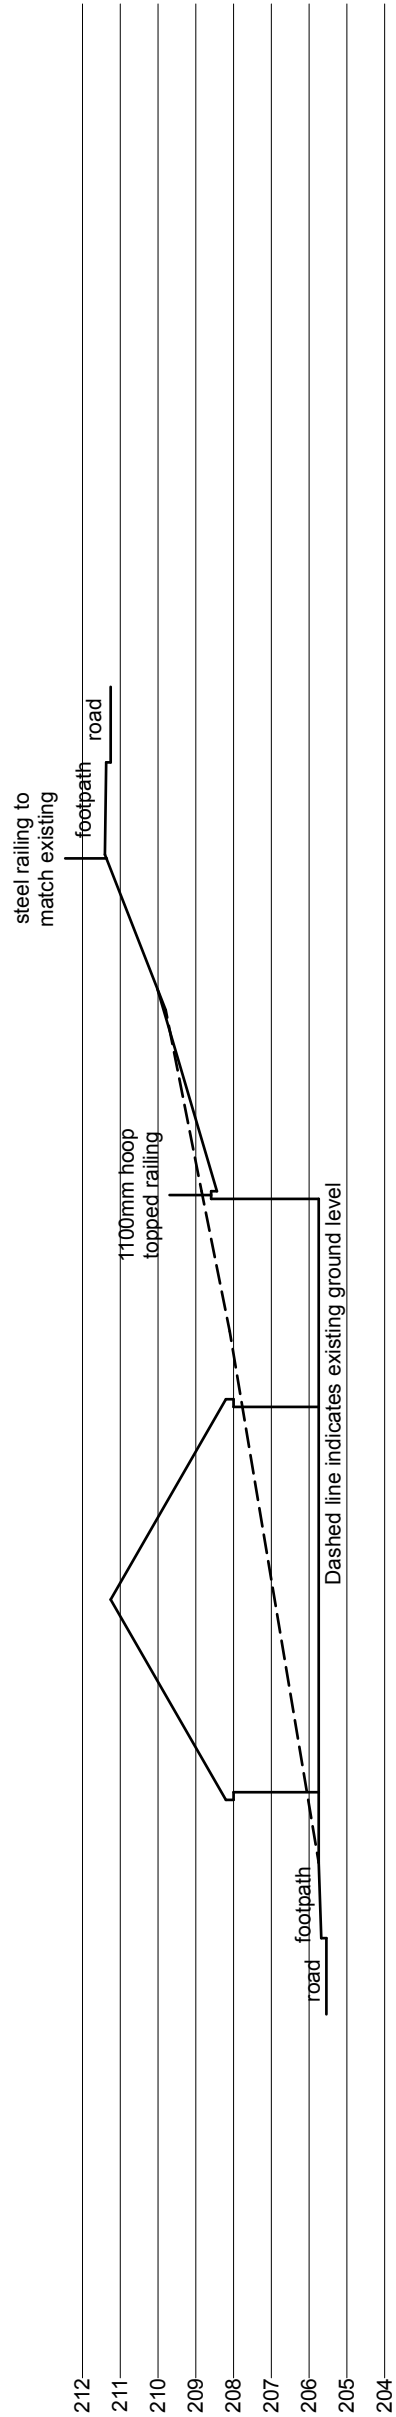


SECTION C-C
1:200

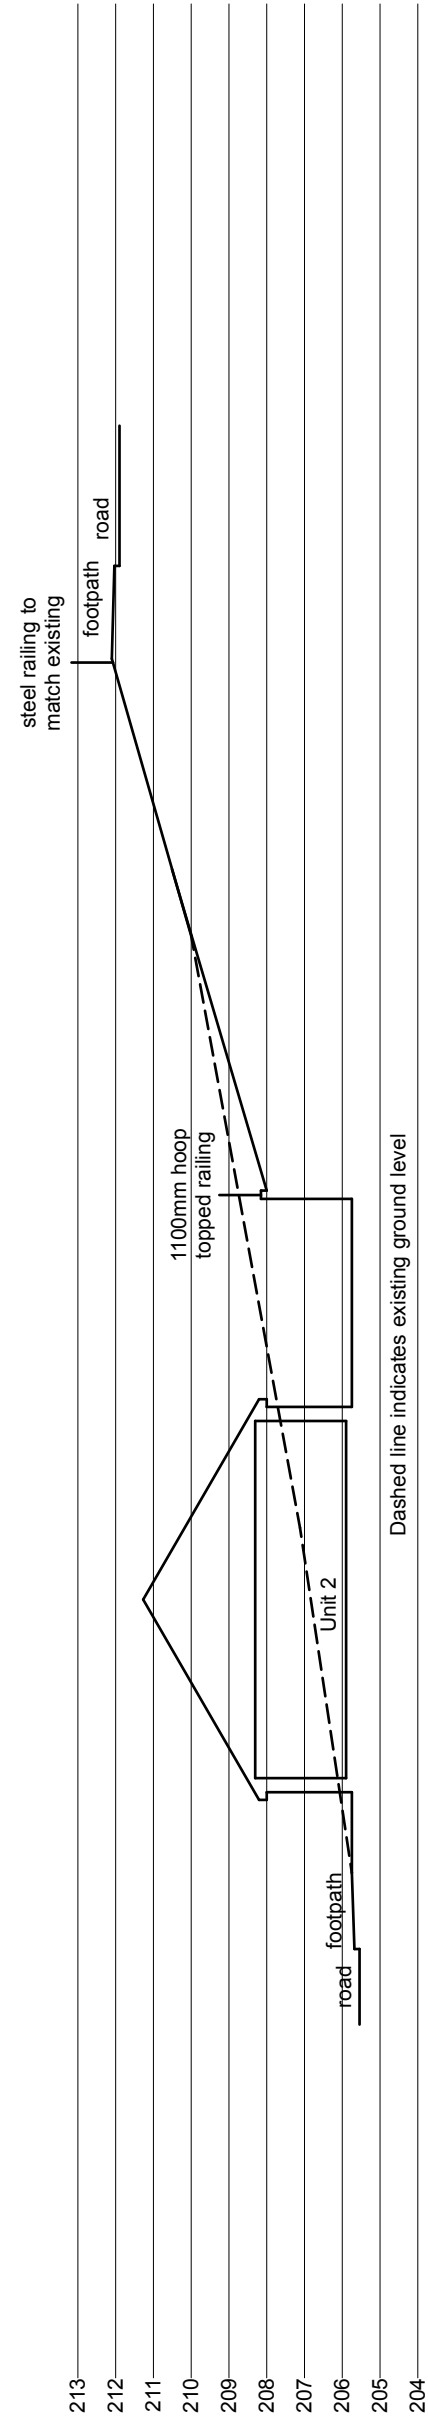

SECTION D-D
1:200

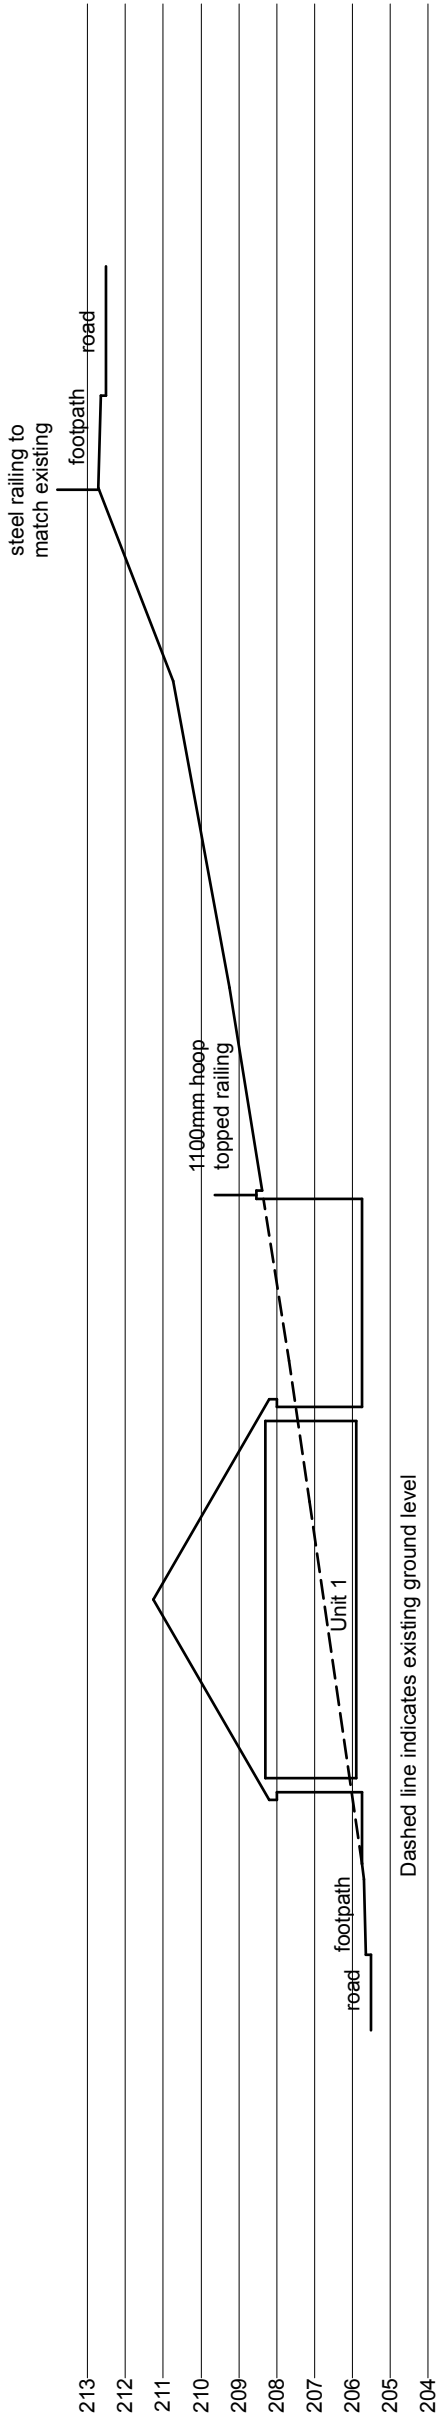

SECTION E-E
1:200

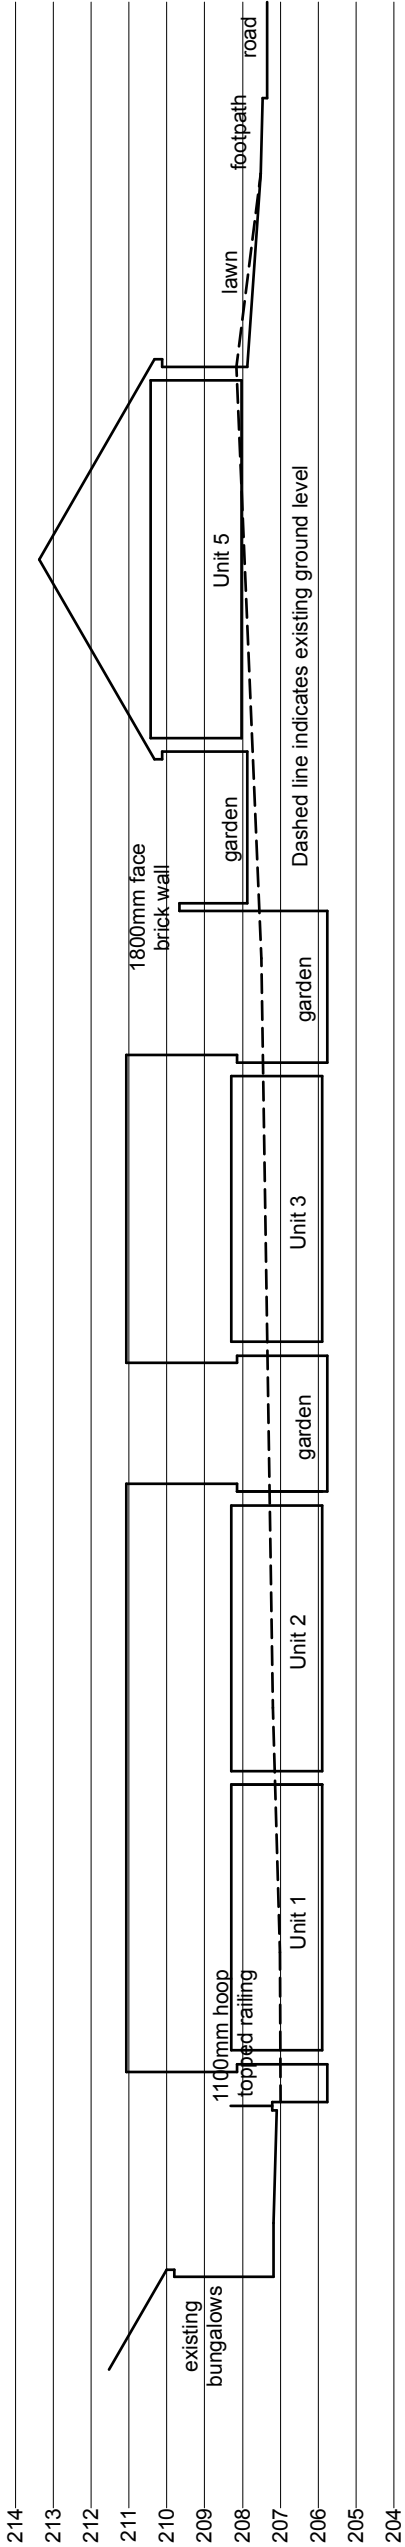

SECTION F-F
1:200



SITE PLAN 1:500

Rev A - Units 2 and 3 separated - 19.08.21

This drawing, the works and concepts depicted are the copyright of Paul Overton Architect and may not be reproduced or made use of, either directly or indirectly, without express written consent.

Do not scale off this drawing.

All heights, levels, sizes and dimensions to be checked on site before any work is undertaken.

PAUL OVERTON ARCHITECTS
97A HIGH STREET
MERTHYR TYDFIL
CF47 8UD

TEL 01685 371194
MOB. 07929 659 282
paul@pro-architects.co.uk

Client

Merthyr Valleys Homes

Project

Development at Aneurin Crescent,
Merthyr Tydfil

Drawing Title

SCHEME 6
Site Sections

CAD ref

Drawn

MST

Date

December 2018

Scale

1:200, 1:500 @ A2

Project No.

7858

Drawing No.

13

Revision

A