


INDIGO DESIGN (Part of 3dcadwales Ltd) 5 Ashlea Drive, Merthyr Tydfil, CF47 0NY, Wales 01686 385746 Mob 07940913216 Email: philip@3dcadwales.co.uk		This Drawing is Copyright, Dimensions to be checked on site and not scaled from this drawing		PURPOSE OF ISSUE		DRAWING NUMBER		QR-03		Planning Approval		PROJECT		SHEET		Address		Checked by		Drawn by		PH		As indicated		Rev No		Description		Date		A		Issue		13/02/2022	
New Windows to Front Elevation		Window & Door Section A		2 Quay Row, Abercraf CF48 1YP		JH		Scale (@ A3)		As indicated		JH		As indicated		JH		As indicated		JH		As indicated		JH		JH		JH		JH		JH		JH		JH	

1 Window Section A
1 : 5

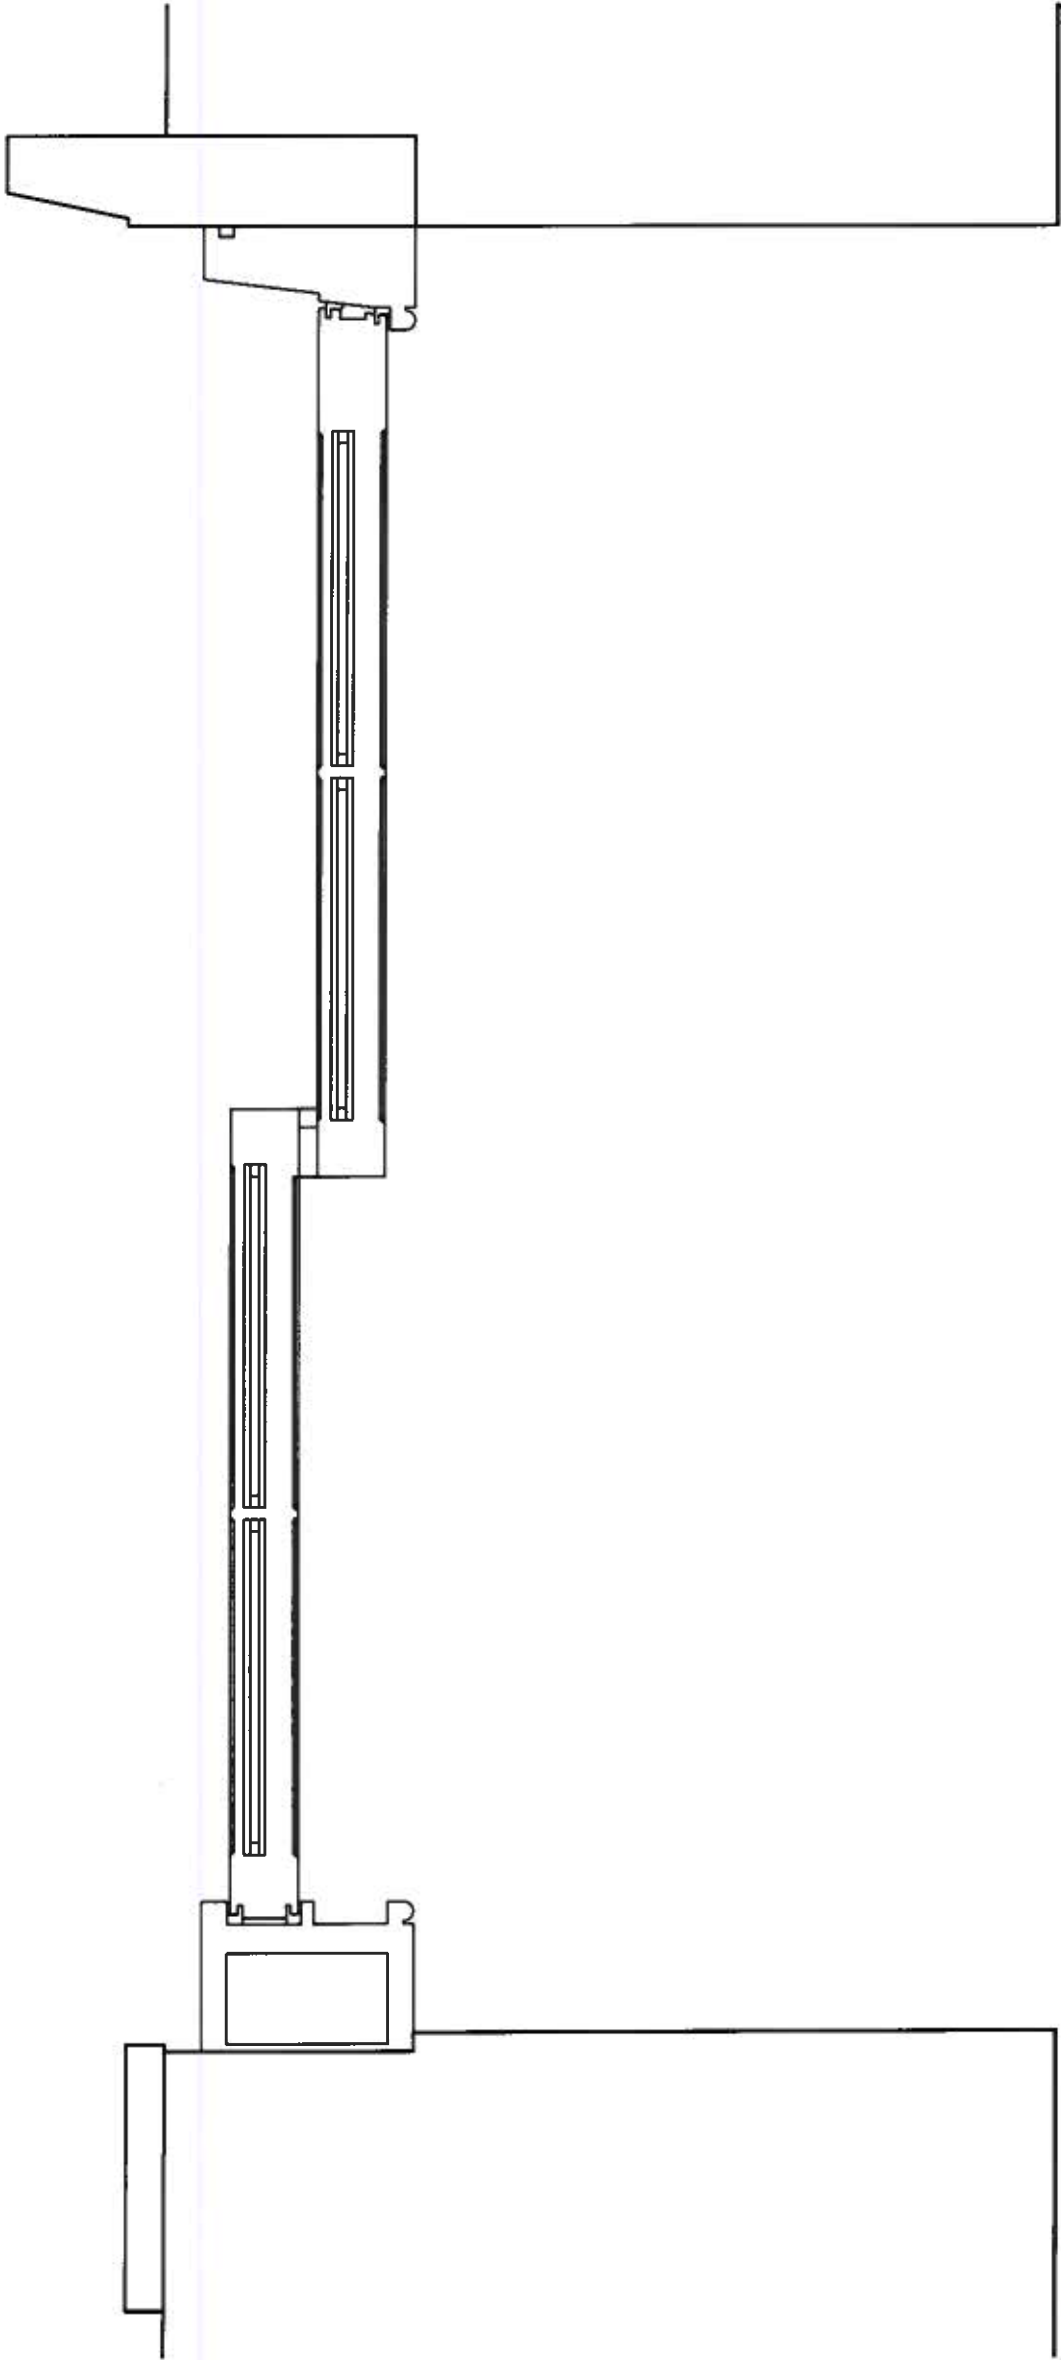

A Door Section A
1 : 20

