



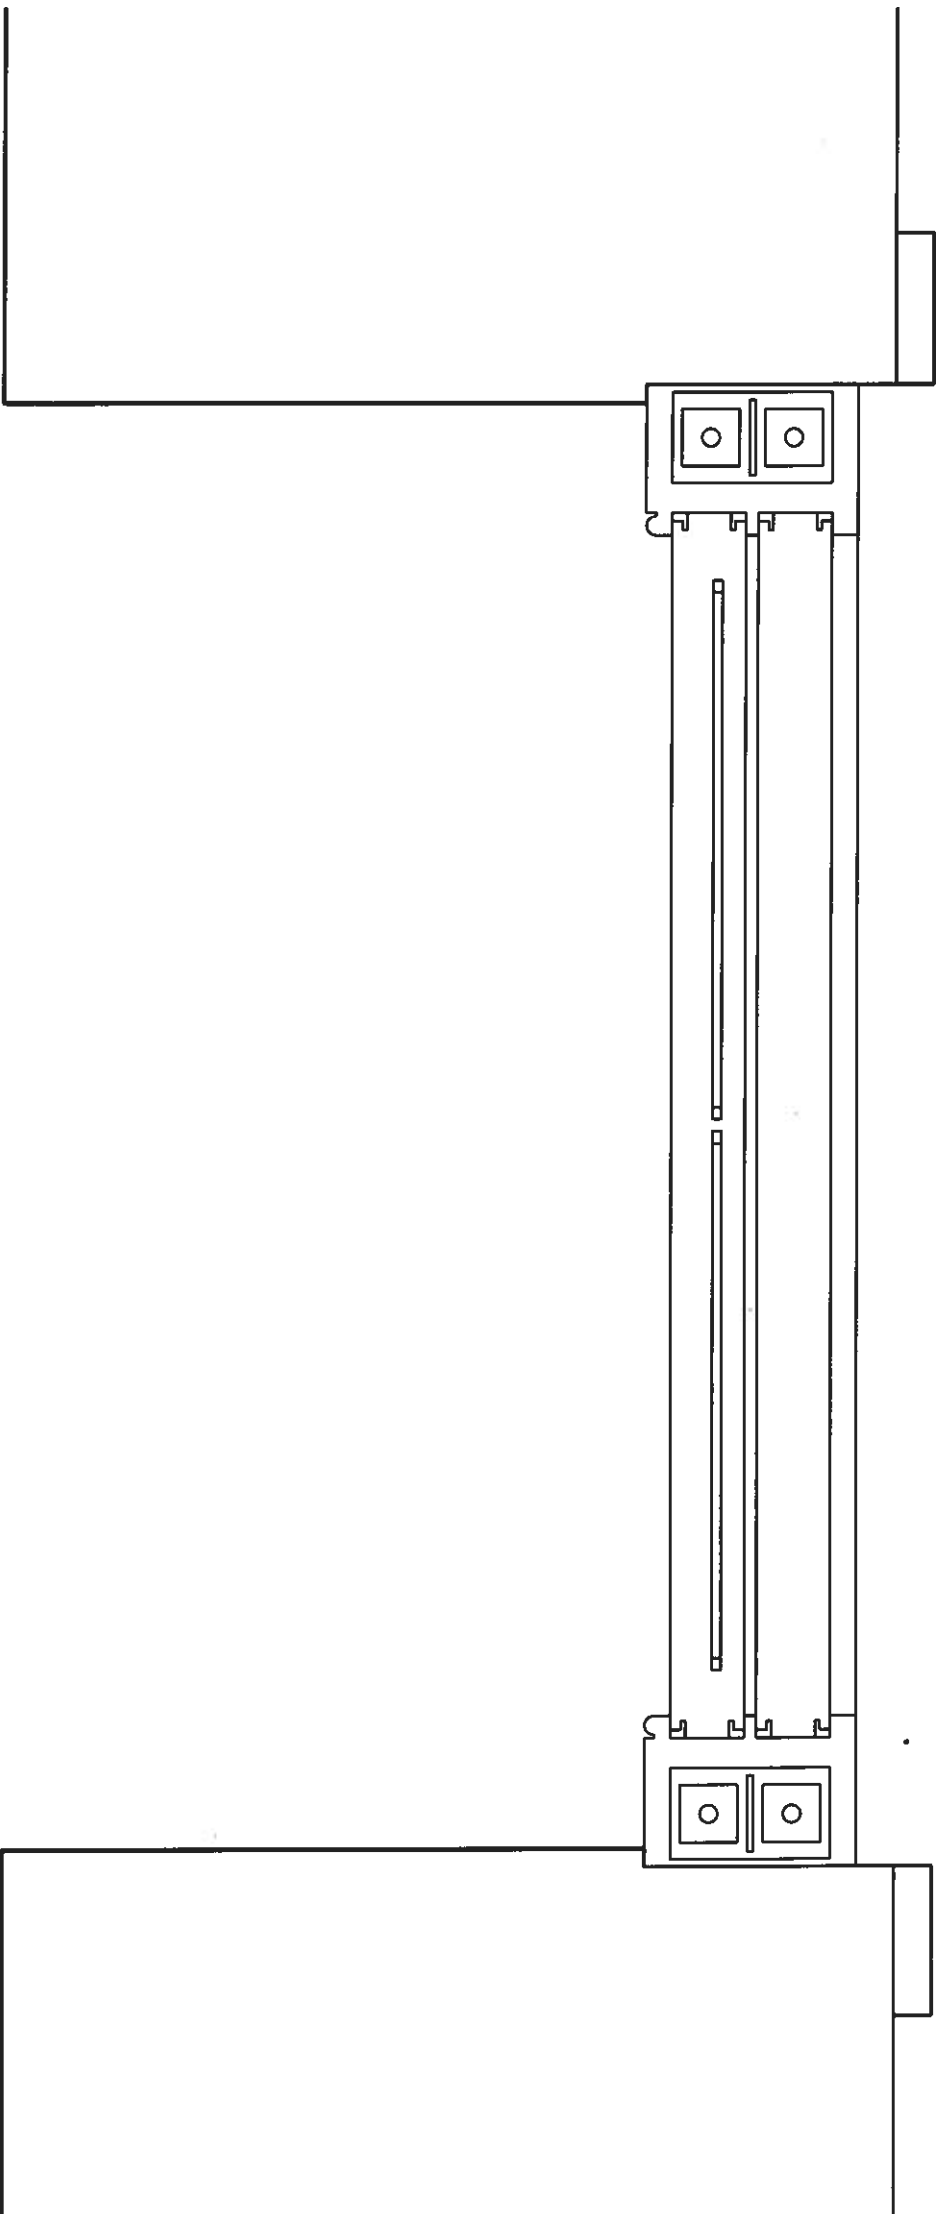

2 Window Section B
1 : 5

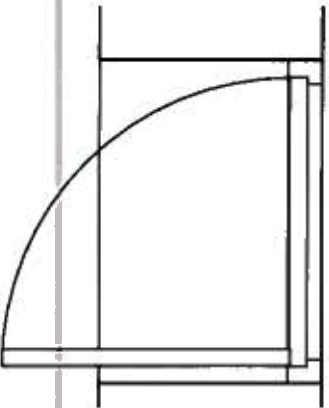

B Door Section B
1 : 20

PROJECT		SHEET	
New Windows to Front Elevation		Window & Door Section B	
INDIGO DESIGN (part of 3dcardwales Ltd) 5 Ashlea Drive, Maethyr Tydfil, CF47 0NY Tels 01685 385746 Mob - 07940913216 Email philip@3dcardwales.co.uk		Address 2 Quay Row, Abercarnaid CF48 1YP	
This Drawing is Copyright, Dimensions to be checked on site and not scaled from the drawing		Checked by JH	Drawn by PH
PURPOSE OF ISSUE Planning Approval		Scale (@ A3) As indicated	
DRAWING NUMBER QR-04			
		REV NO A	Issue
		DATE 13/02/2022	