



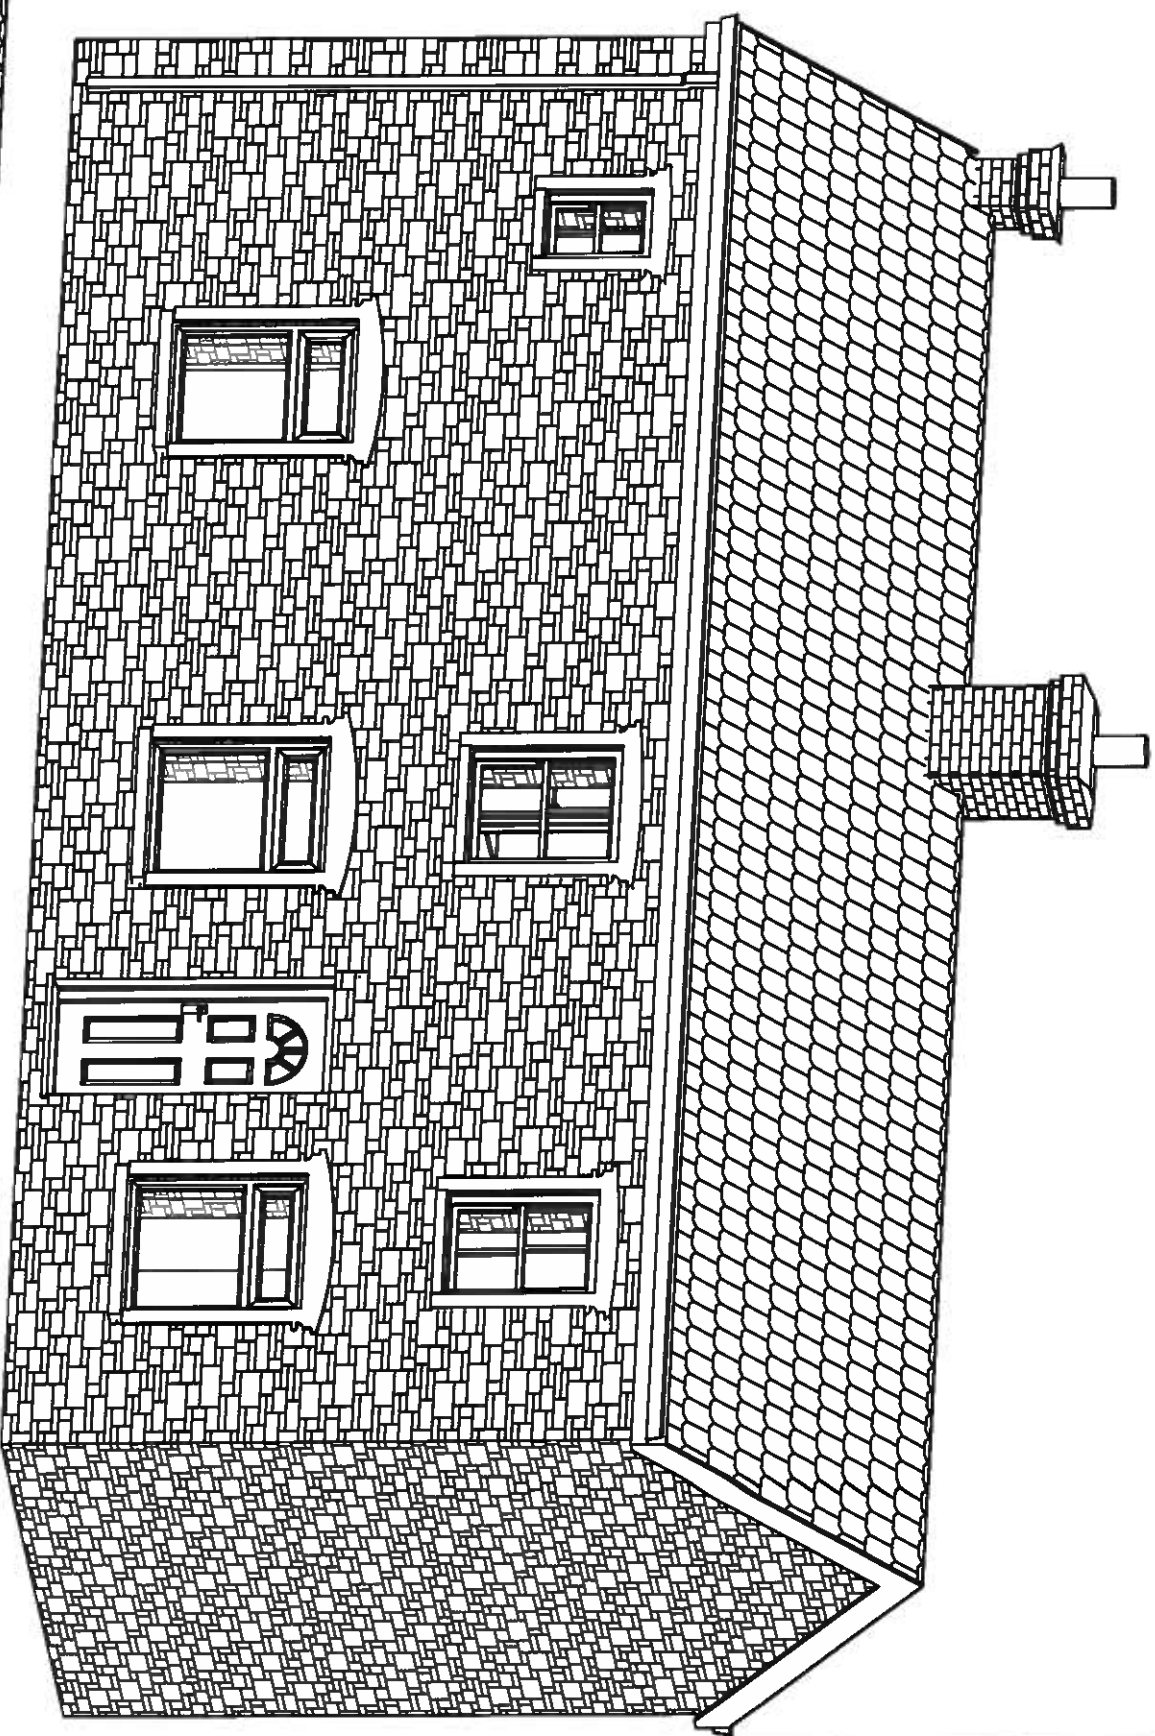

1 Existing Illustration

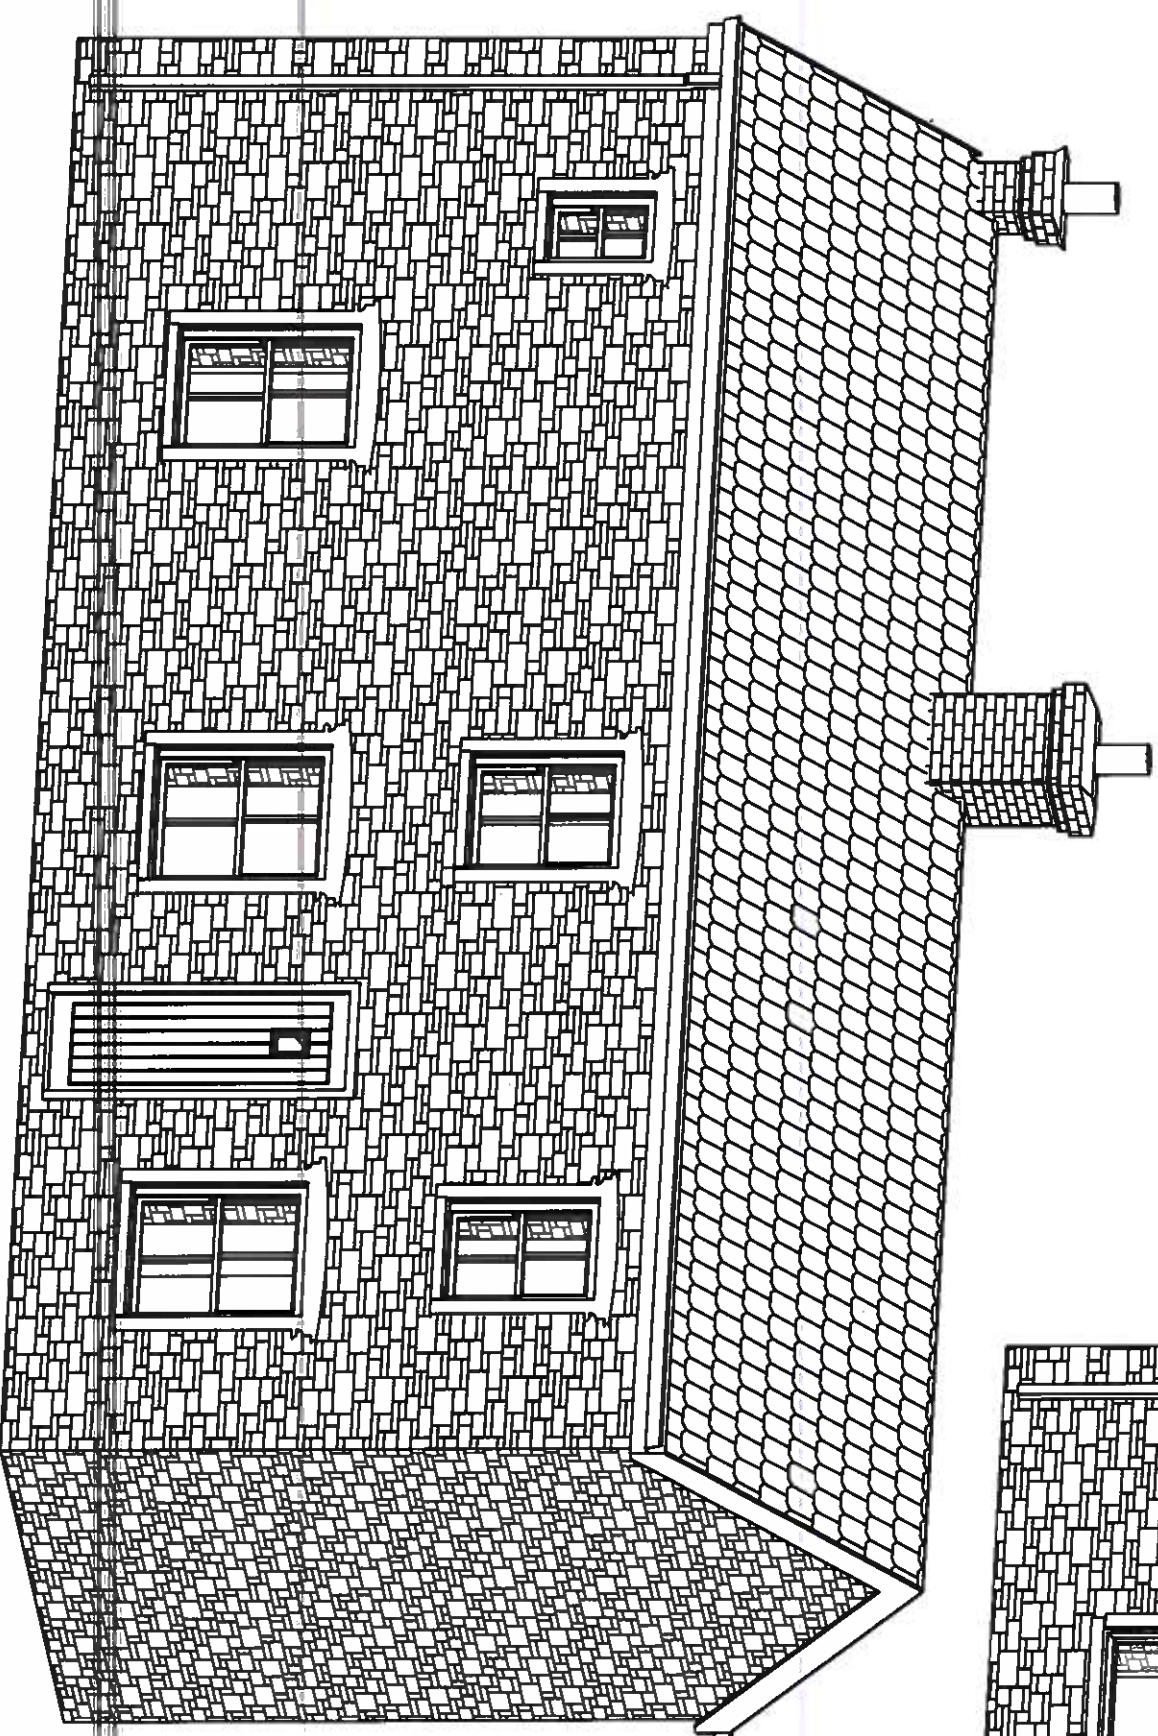

2 Proposed Illustration

INDIGO DESIGN (Part of 3dcaedwales Ltd) 5 Ashlea Drive,
Merthyr Tydfil, CF47 0NY Tele 01685 385746 Mob -
07940913218 Email: philip@3dcaedwales.co.uk

This Drawing is Copyright,
Dimensions to be checked
on site and not scaled from
this drawing



PURPOSE OF ISSUE
Planning Approval
DRAWING NUMBER
QR-05

PROJECT
New Windows to Front Elevation

SHEET
Illustrations

Address
2 Quay Row, Abercarnald CF48 1YP

Checked by
JH
Drawn by
PH
Scale (@ A3)

REVISION
A
Issue
Description
DATE
13/02/2022
