




NOTES:
All dimensions must be checked on site and not scaled from this drawing.
This plan has been prepared for Planning and/or Building Regulation purposes only.
Some forms of building works may require action by the owners under The Party Wall Act 1996. The adjoining owners are to be informed of the proposals at least one month before commencement of works and their written approvals obtained.

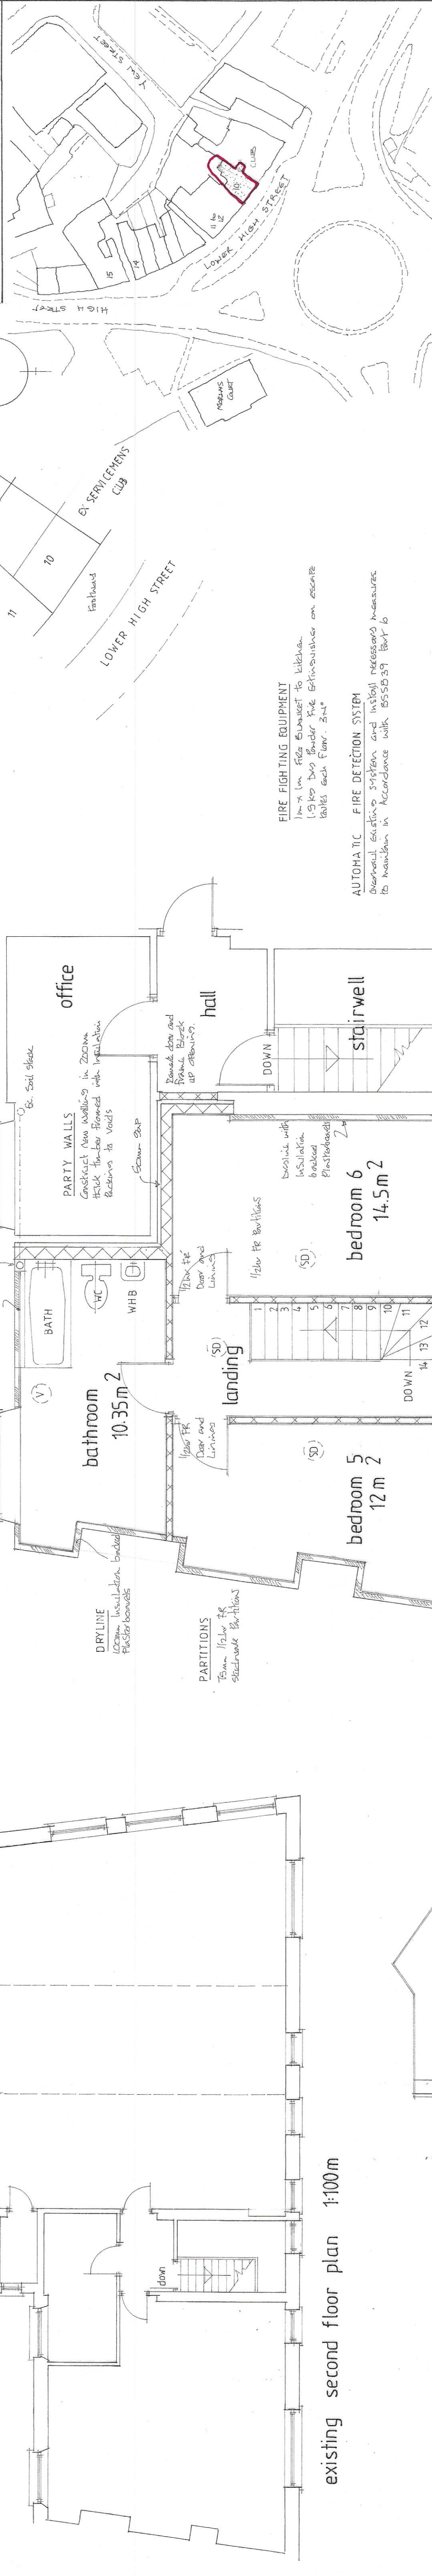


LOCATION PLAN scale 1:1000

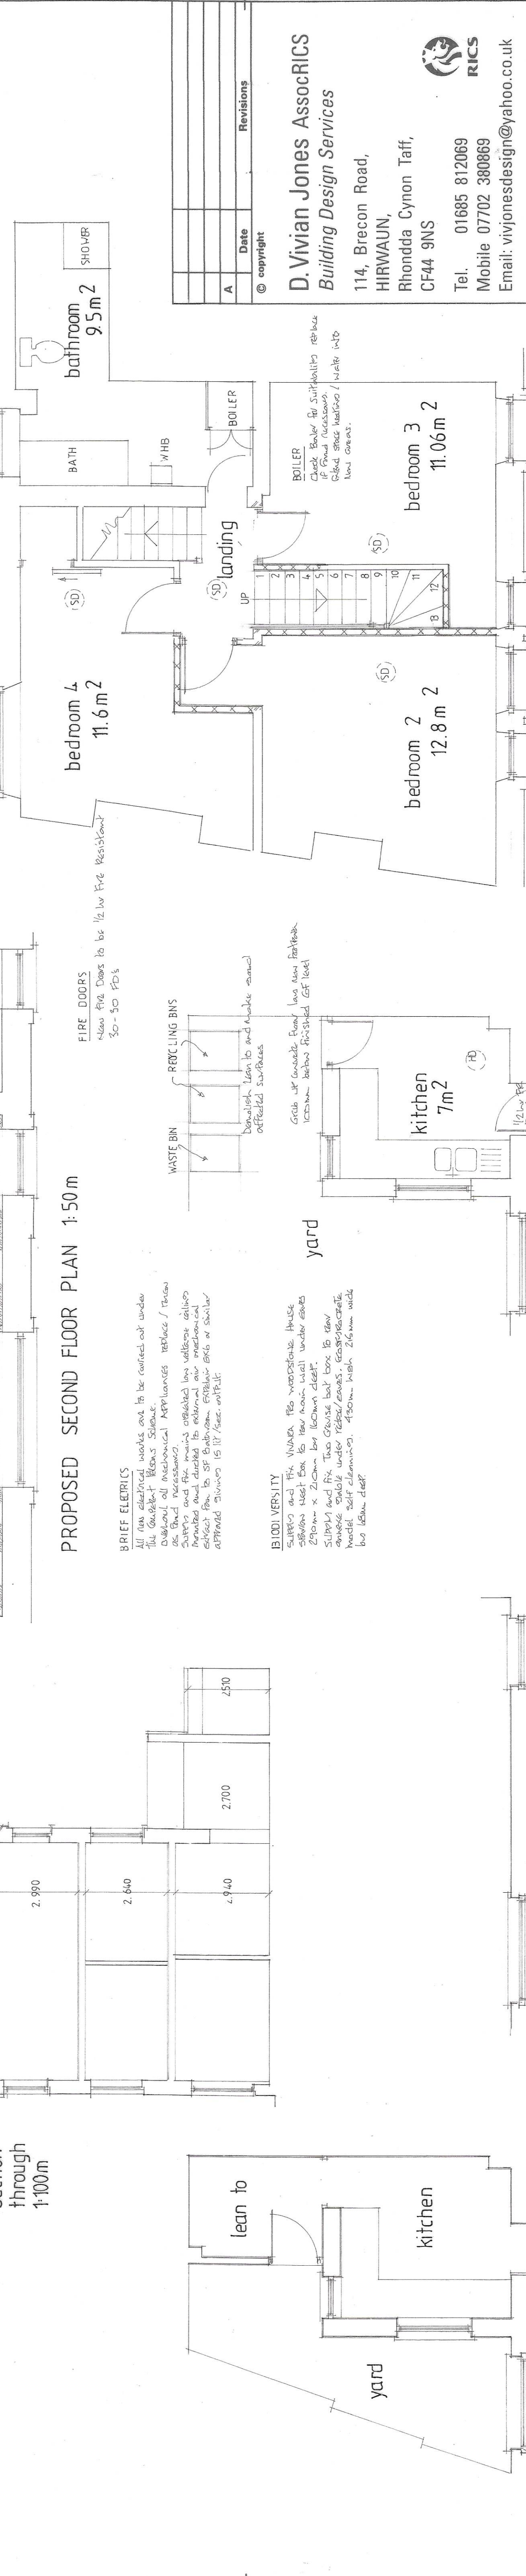

PROPOSED SECOND FLOOR PLAN 1:50 m

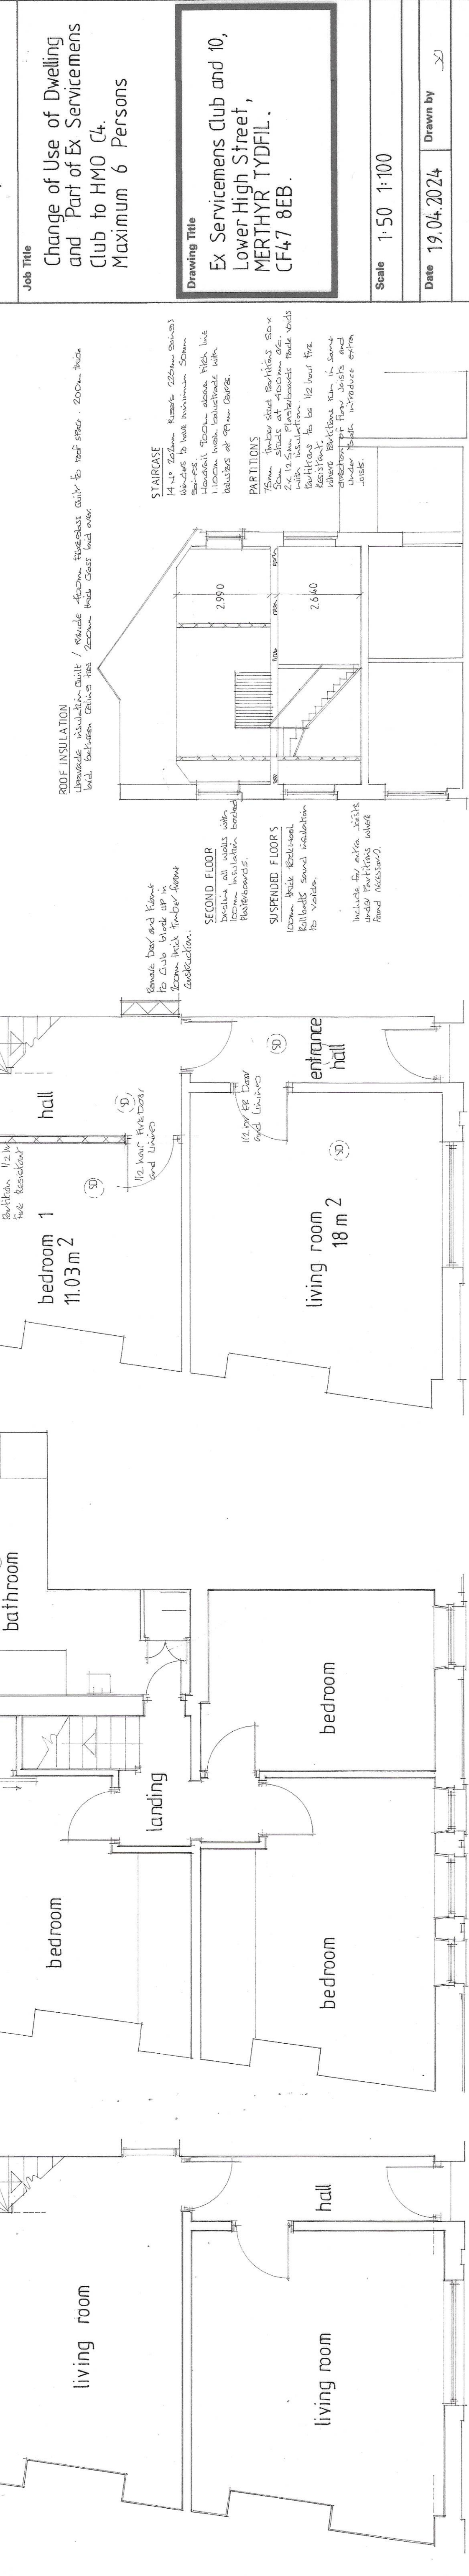

PROPOSED FIRST FLOOR PLAN 1:50 m

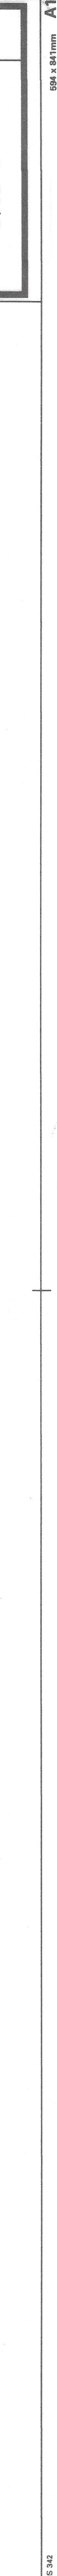

PROPOSED GROUND FLOOR PLAN 1:50 m