


200263



- 2 NOV 2020

RECEIVED

MERTHYR TYDFIL  
COUNTY BOROUGH  
COUNCIL  
OFFICE COPY  
PLEASE DO NOT  
REMOVE

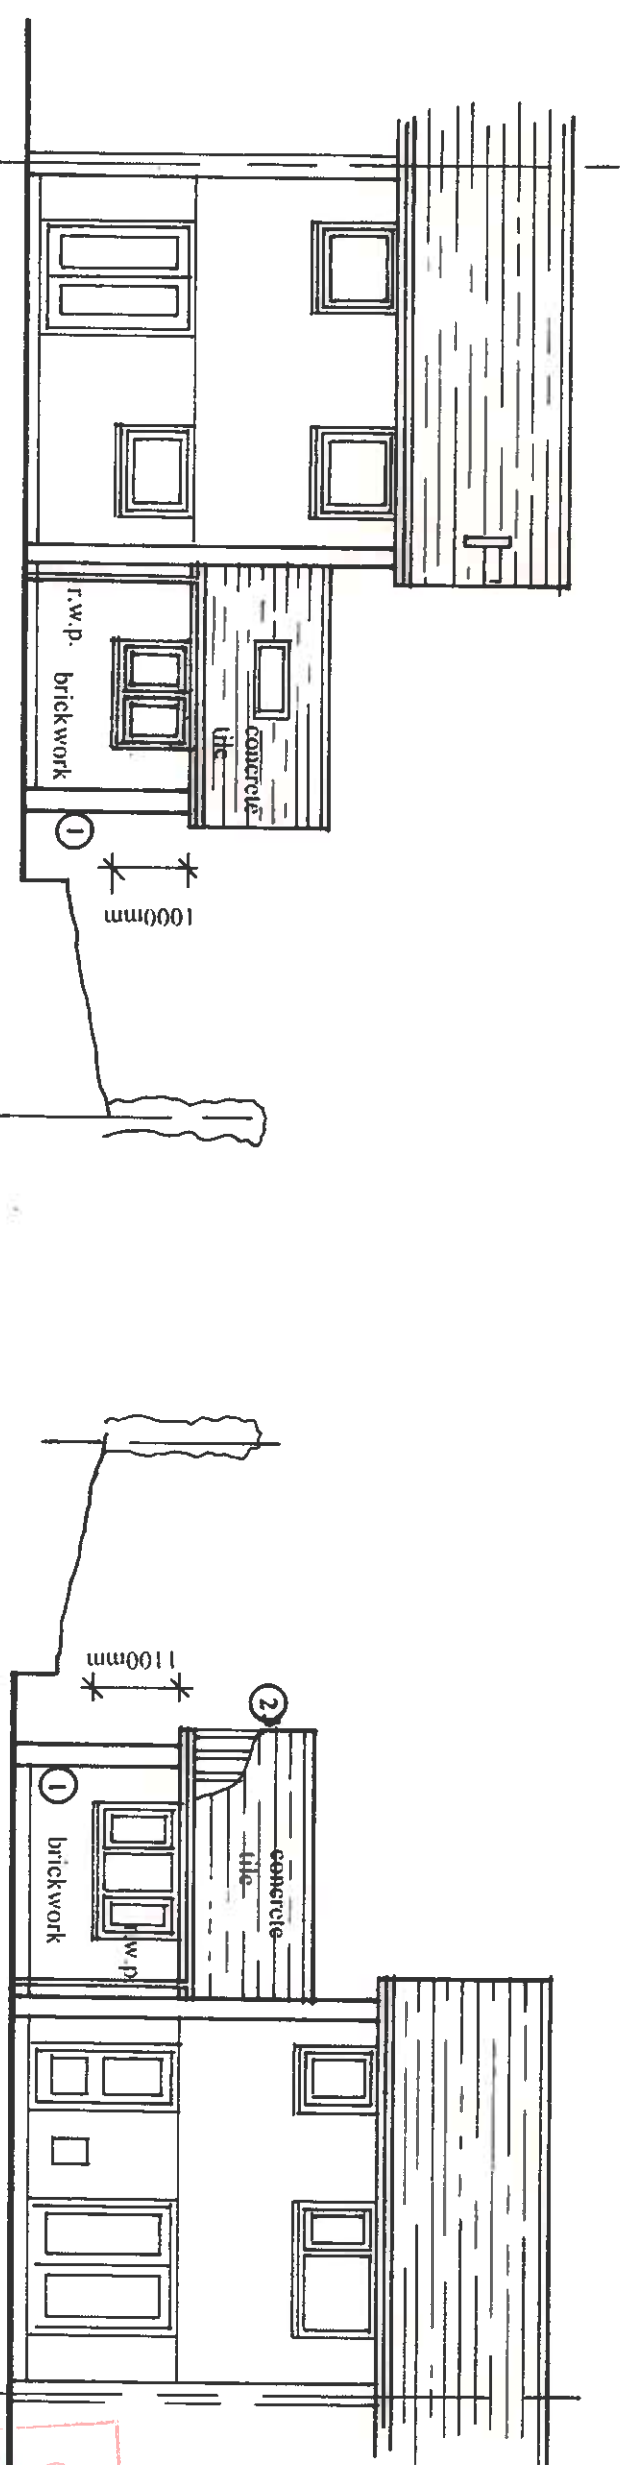


FRONT ELEVATION (1:100)

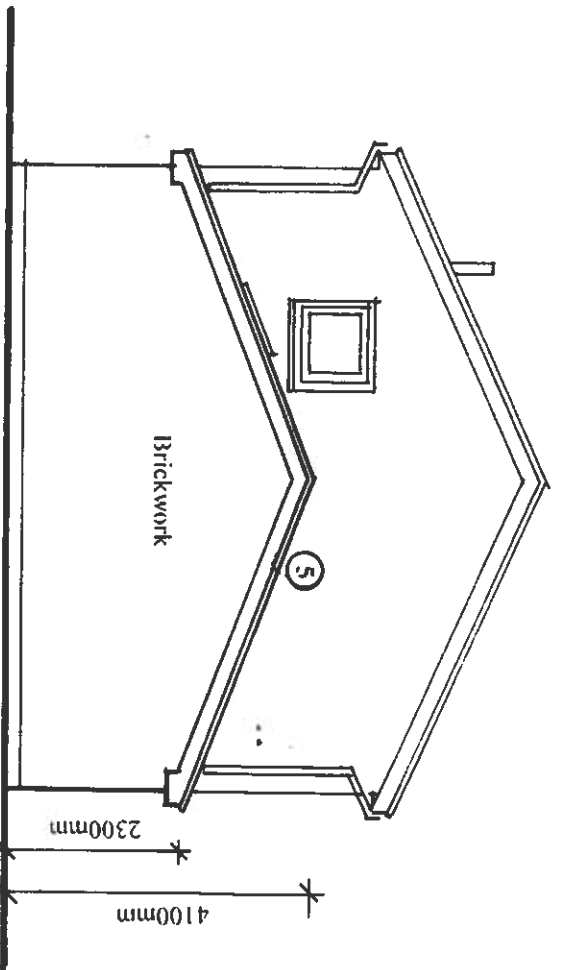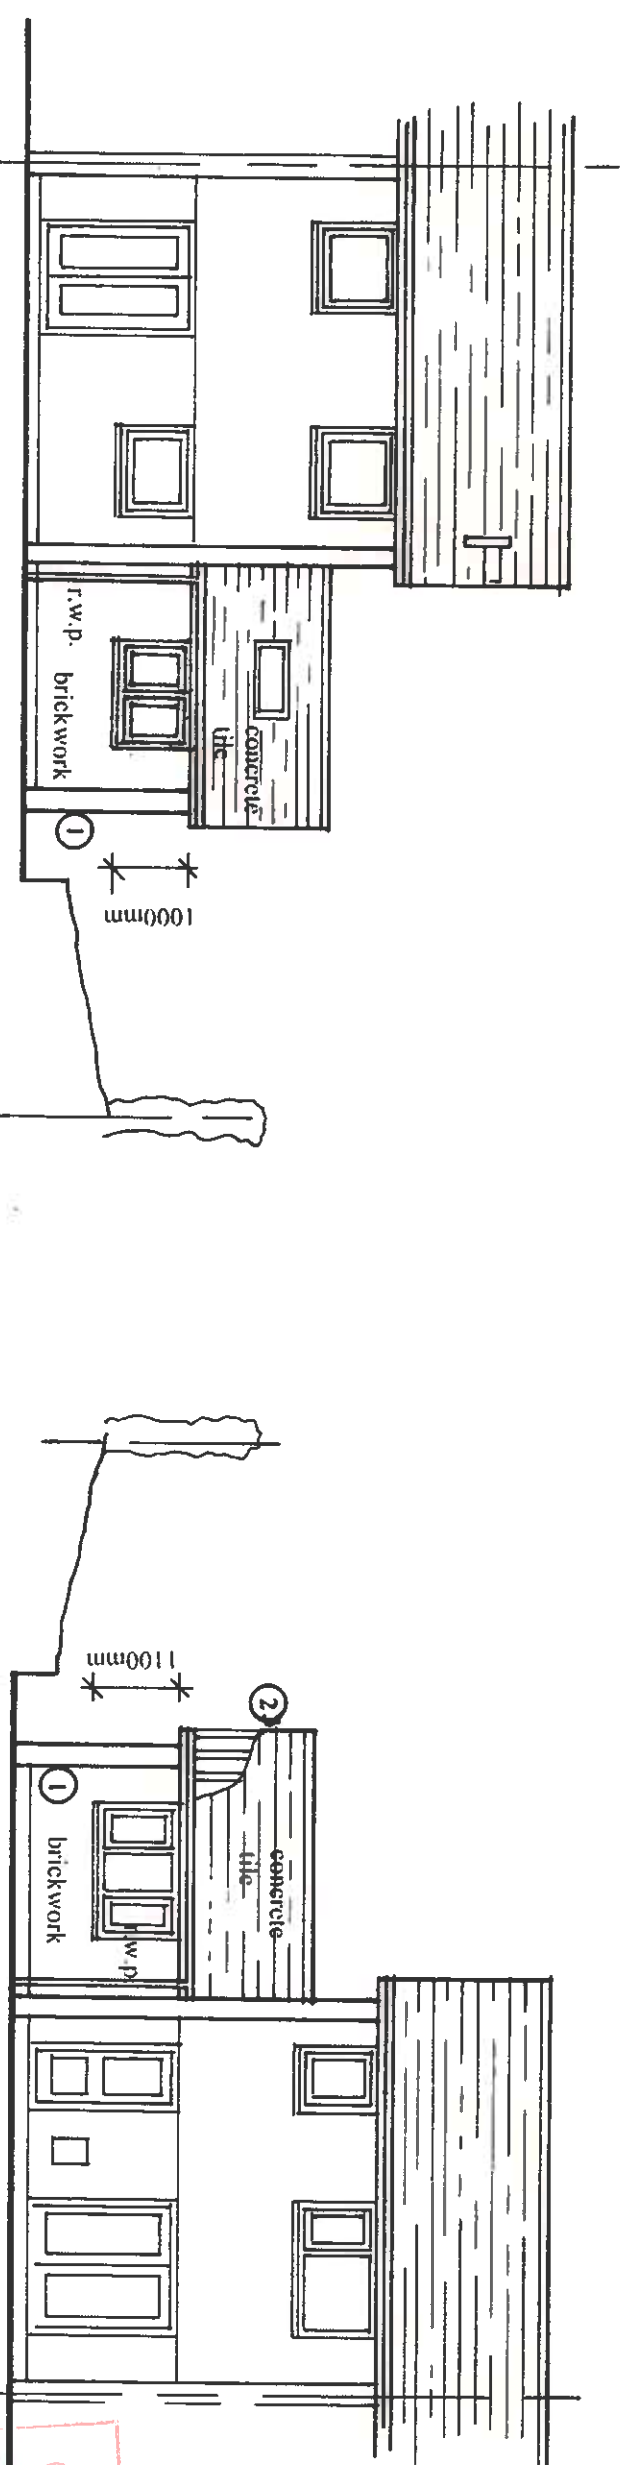


SIDE ELEVATION (1:100)

- ① Brickwork to be formed to match existing
- ② 47mm x 195mm C16 rafters and ceiling joists at 400mm centres with 75mm x 175mm C24 ceiling binders at 2400mm centres
- ③ Door opening formed with p.c. lintels over
- ④ Beams to be installed as structural engineers design
- ⑤ Cavity trays to be installed to roof abutment

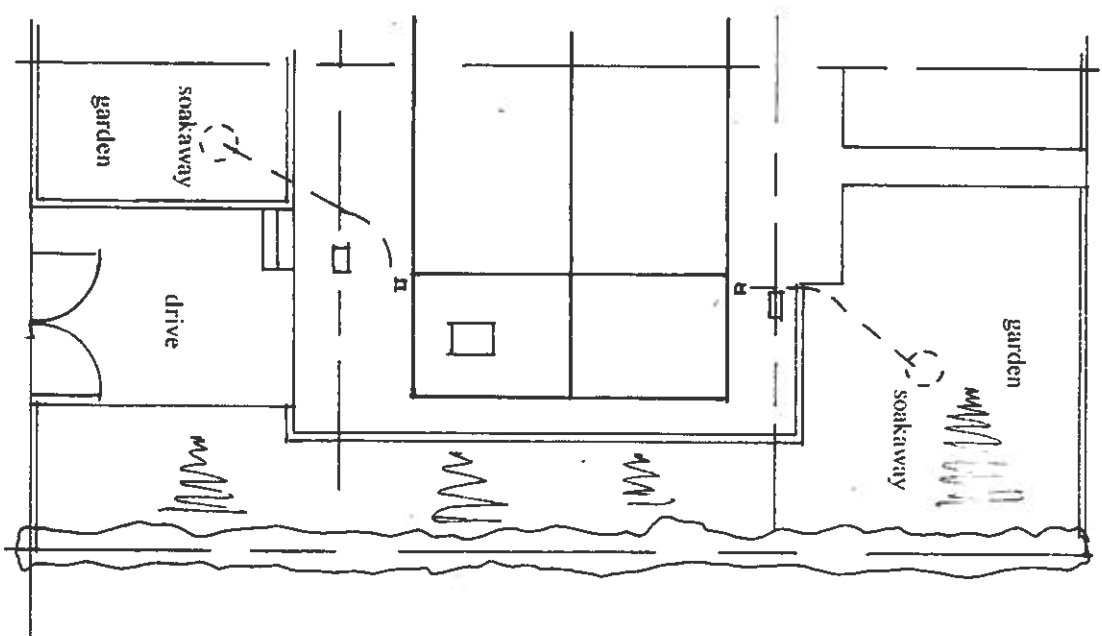

PLAN (1:200)

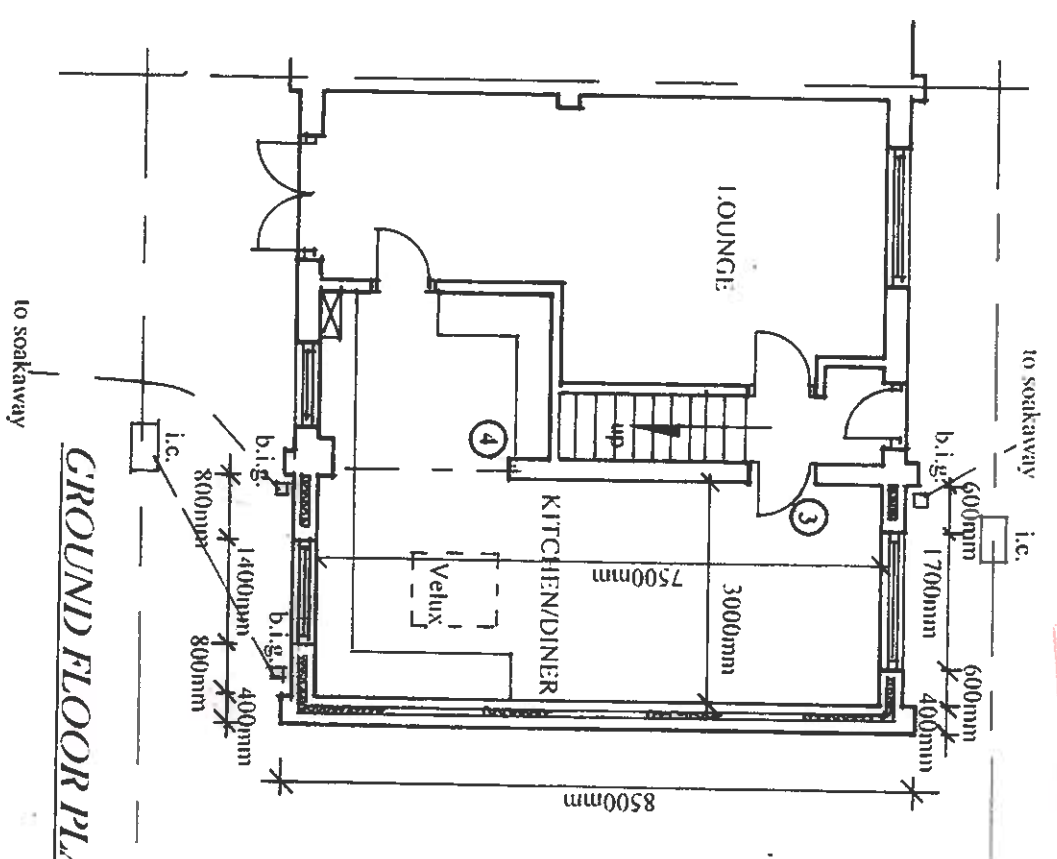

GROUND FLOOR PLAN (1:100)

As noted  
DRAWING No 2 B