




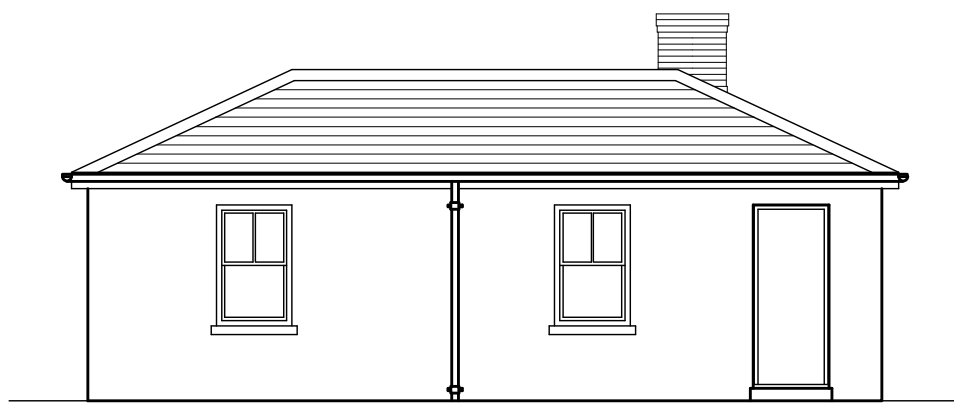


LODGE EXISTING WEST ENTRANCE ELEVATION

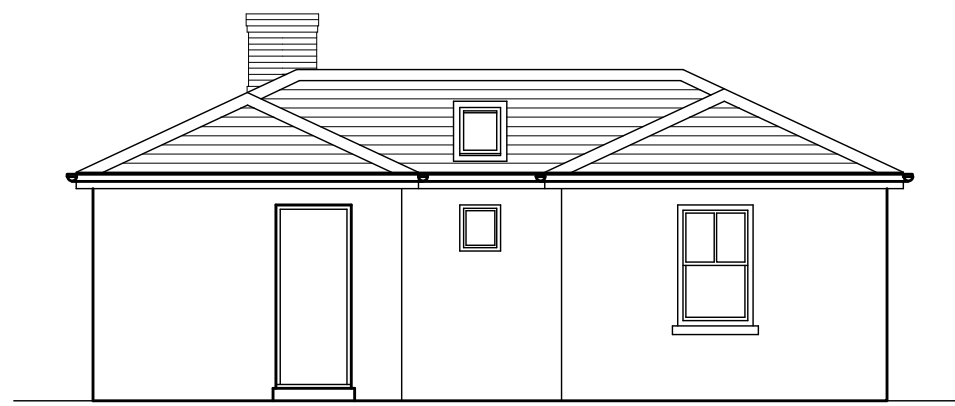


LODGE EXISTING EAST ELEVATION

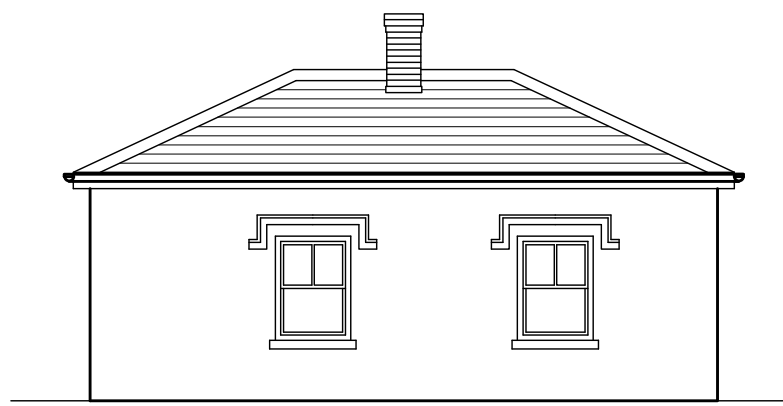



LODGE EXISTING SOUTH ELEVATION

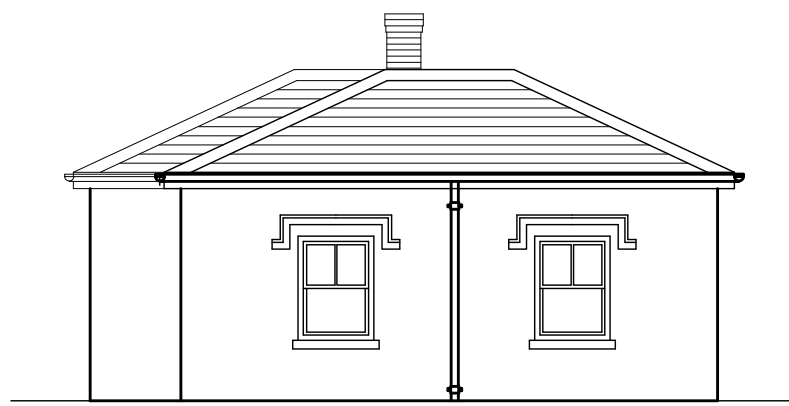

LODGE EXISTING NORTH ENTRANCE ELEVATION

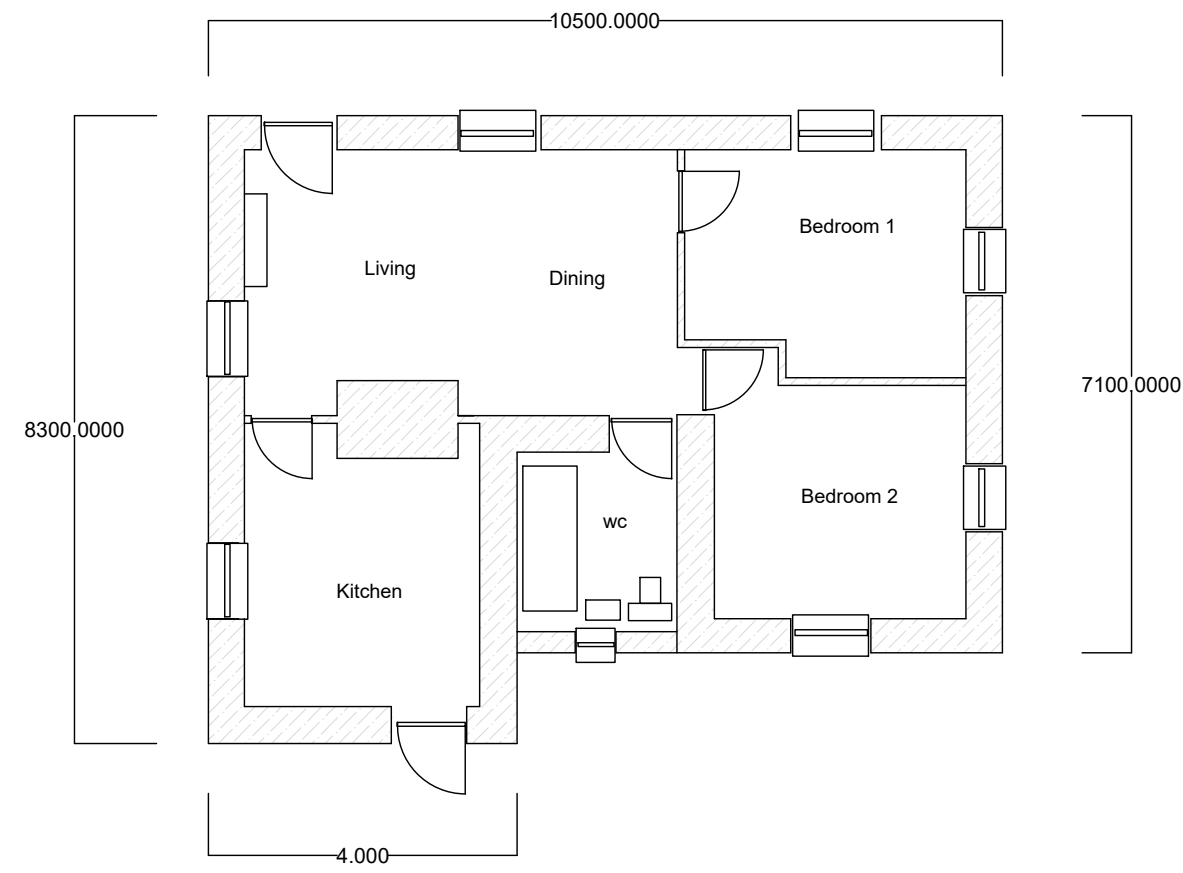


LODGE EXISTING & PROPOSED GROUND FLOOR PLAN

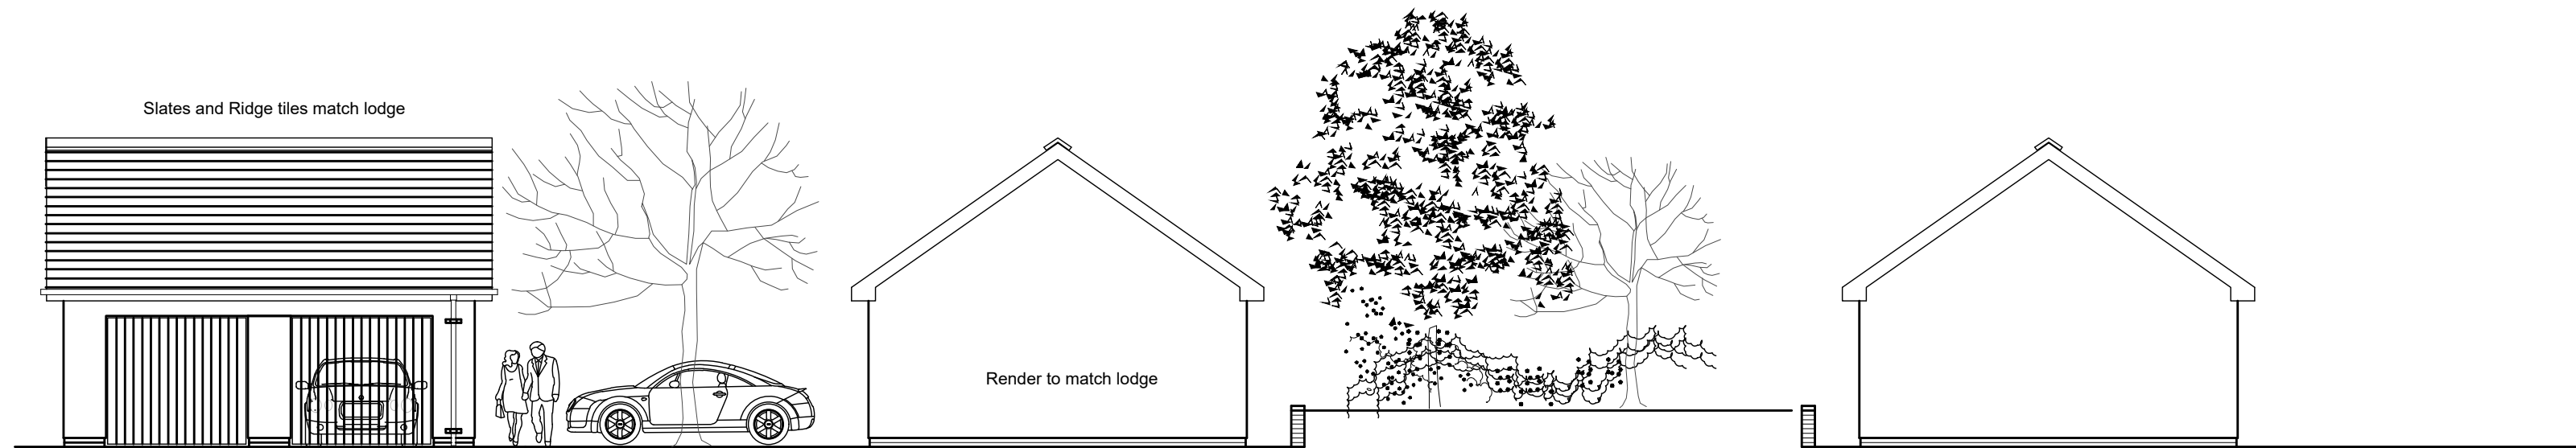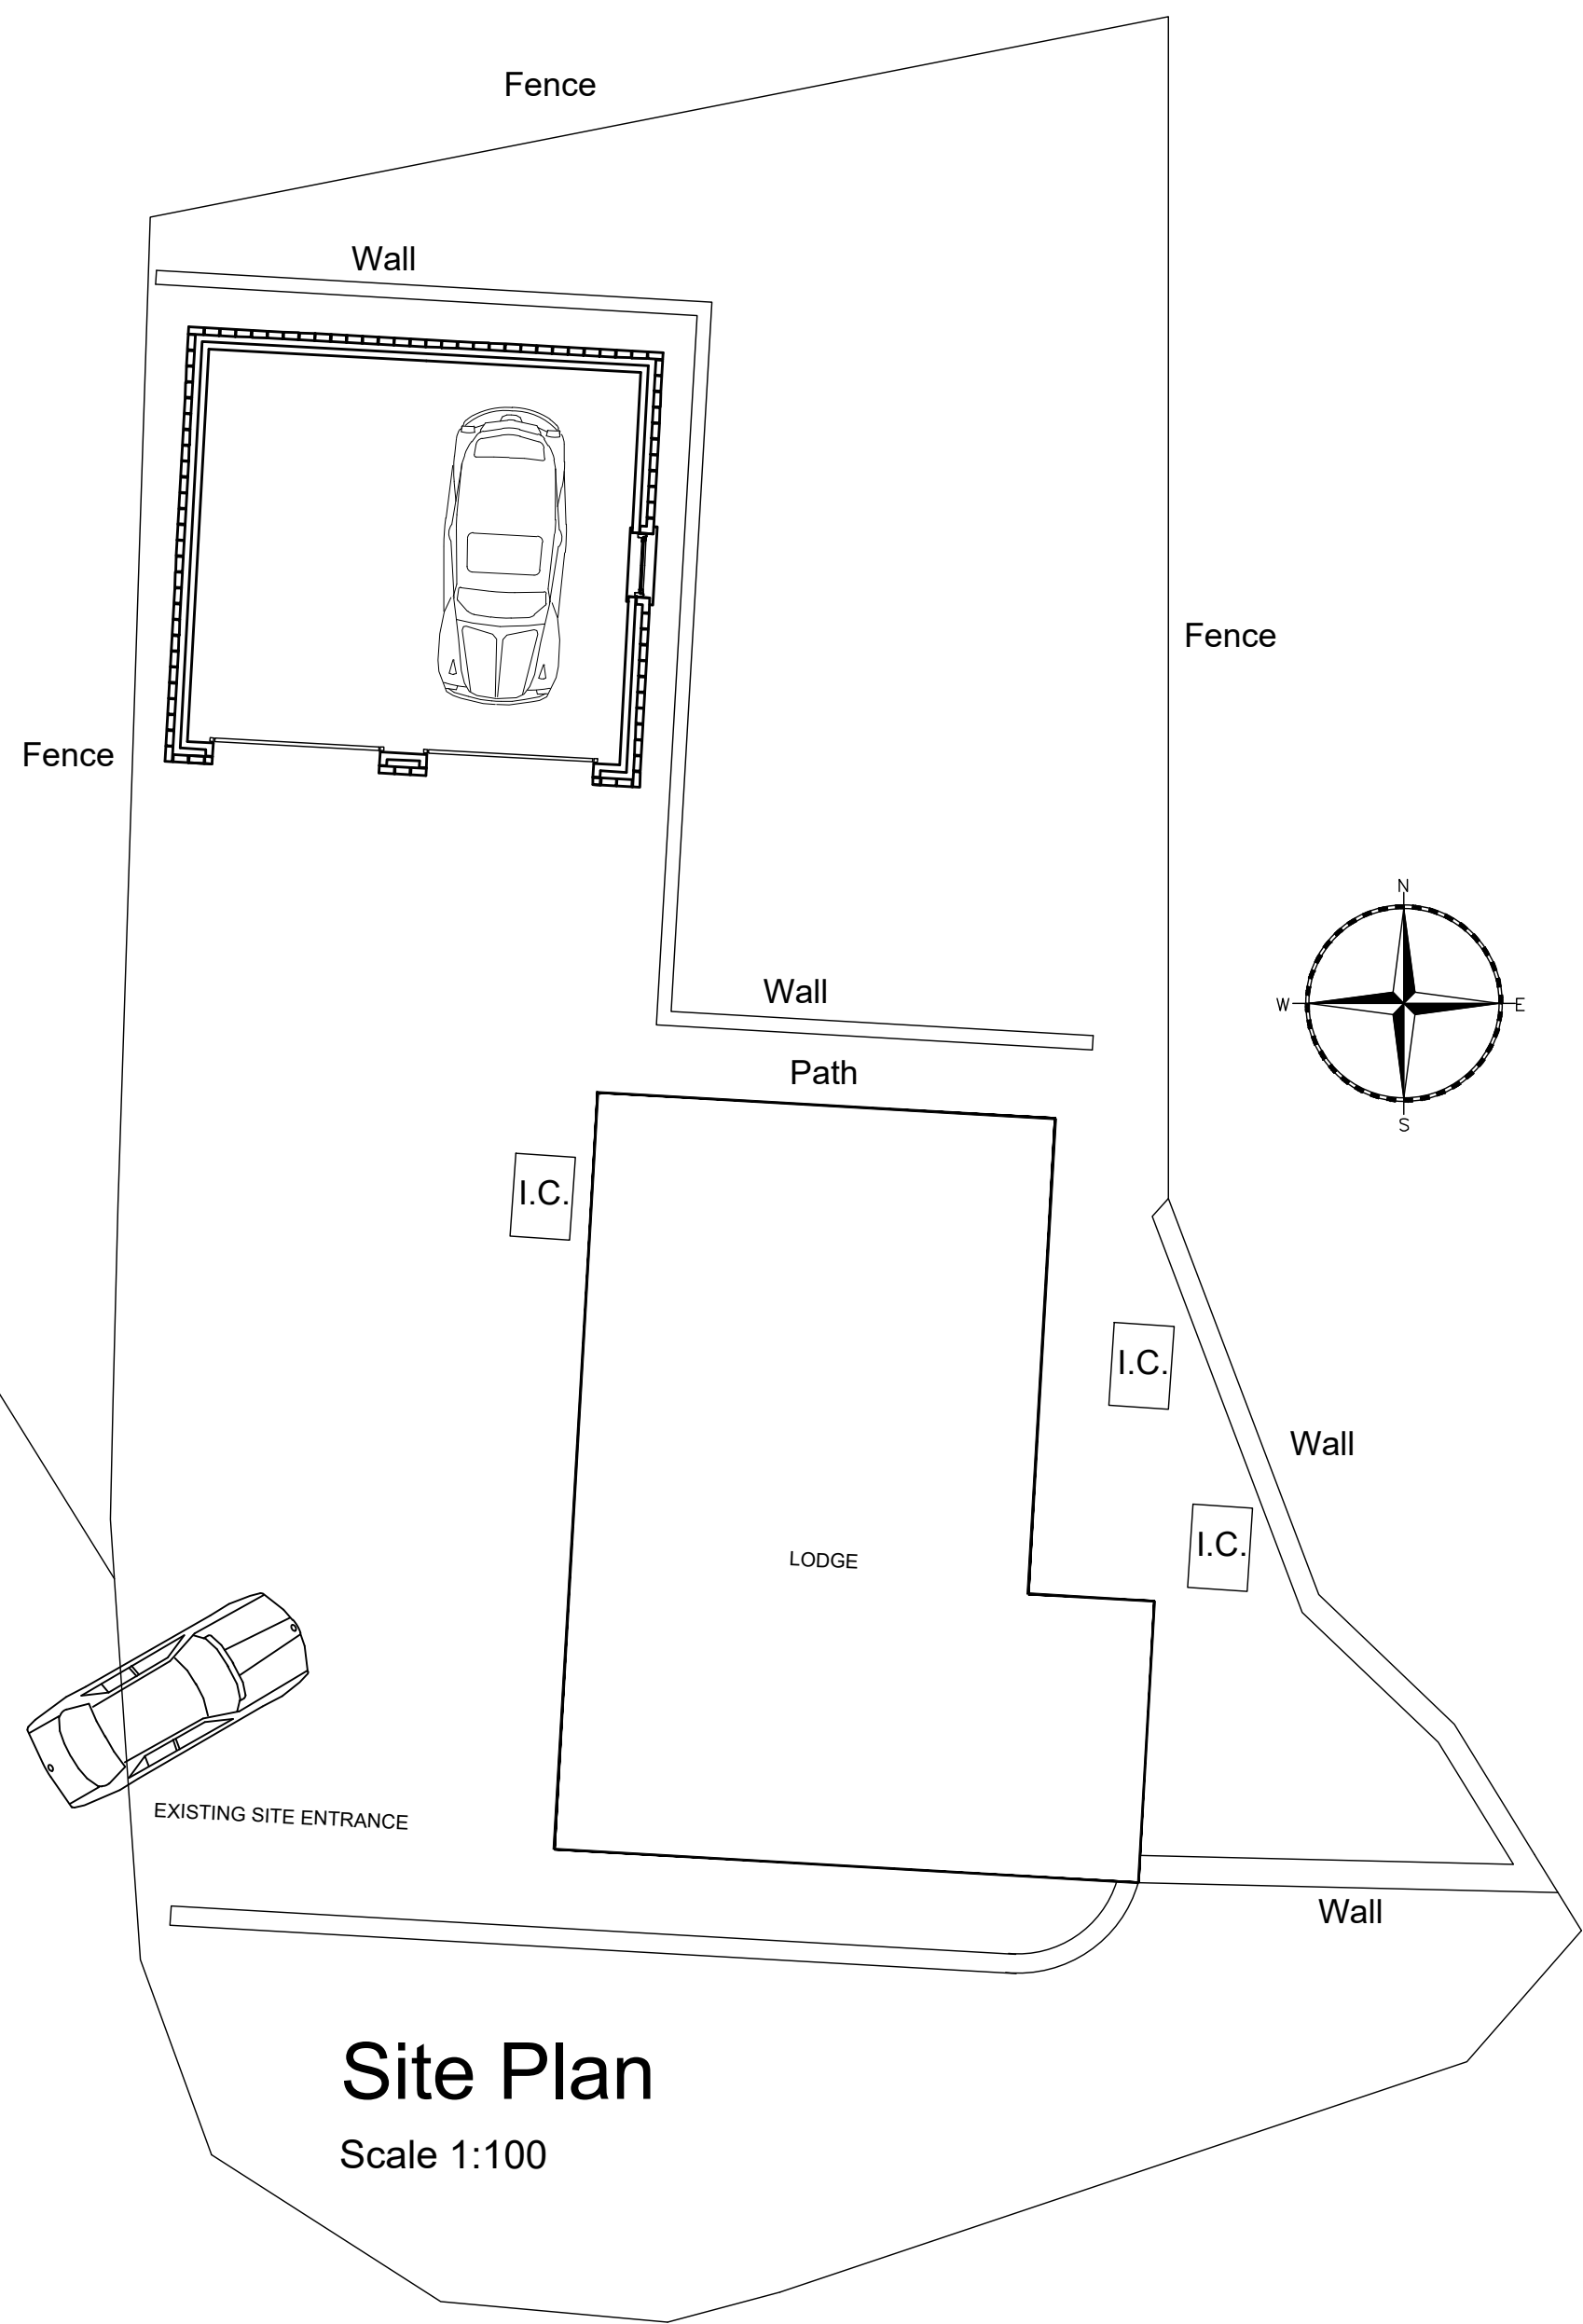


Proposed Front South Elevation

Proposed Side West Elevation

Proposed Side East Elevation

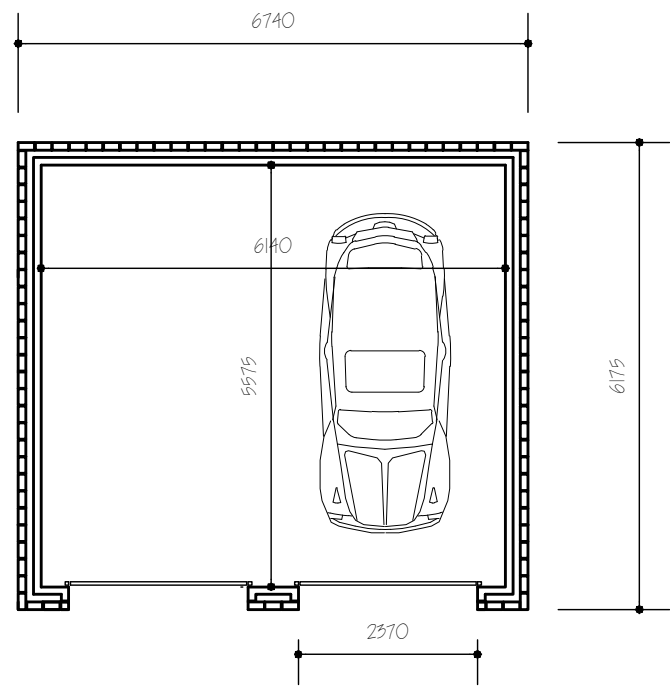

Proposed Garage Plan

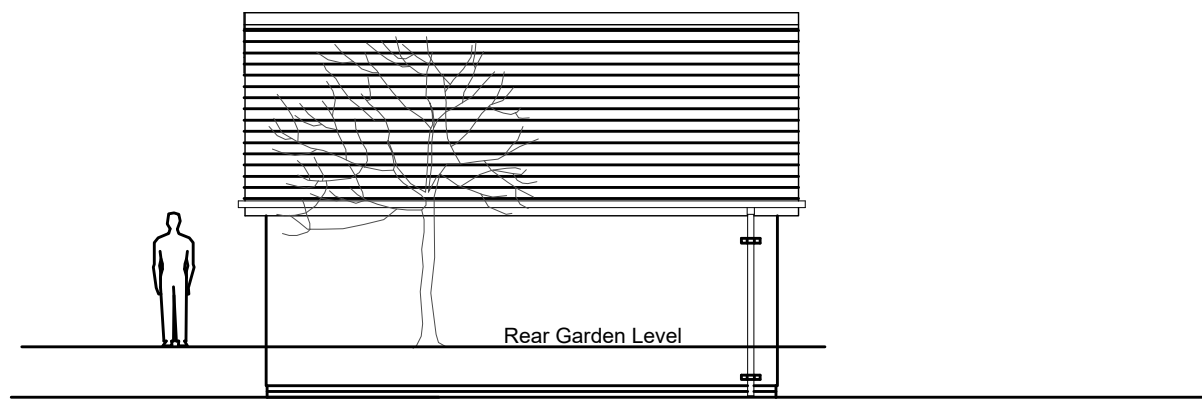

Proposed Rear North Elevation

Revisions :	
** *****	
☐ PRELIMINARY	☒ PLANNING
☐ COMMENTS	☐ BUILDING CONTROL
☐ INFORMATION	☐ WELSH WATER
PROJECT Detached House & Double Garage, Cyfartha Lodge , Gwaelodygarth Lane, Merthyr Tydfil	
TITLE Site Plan, Plans & Elevations	
SCALE 1 : 100 @ A1	
PROJECT NUMBER	DRAWN BC
DATE November 2019	CHECKED
DRAWING NUMBER PL01	REVISION **

Robert Coles

4B Castle Parade
Usk
NP15 1AA
TELEPHONE 01291 673535
e mail : bobcolesarchitect@btinternet.com

studio
4b
ARCHITECT