




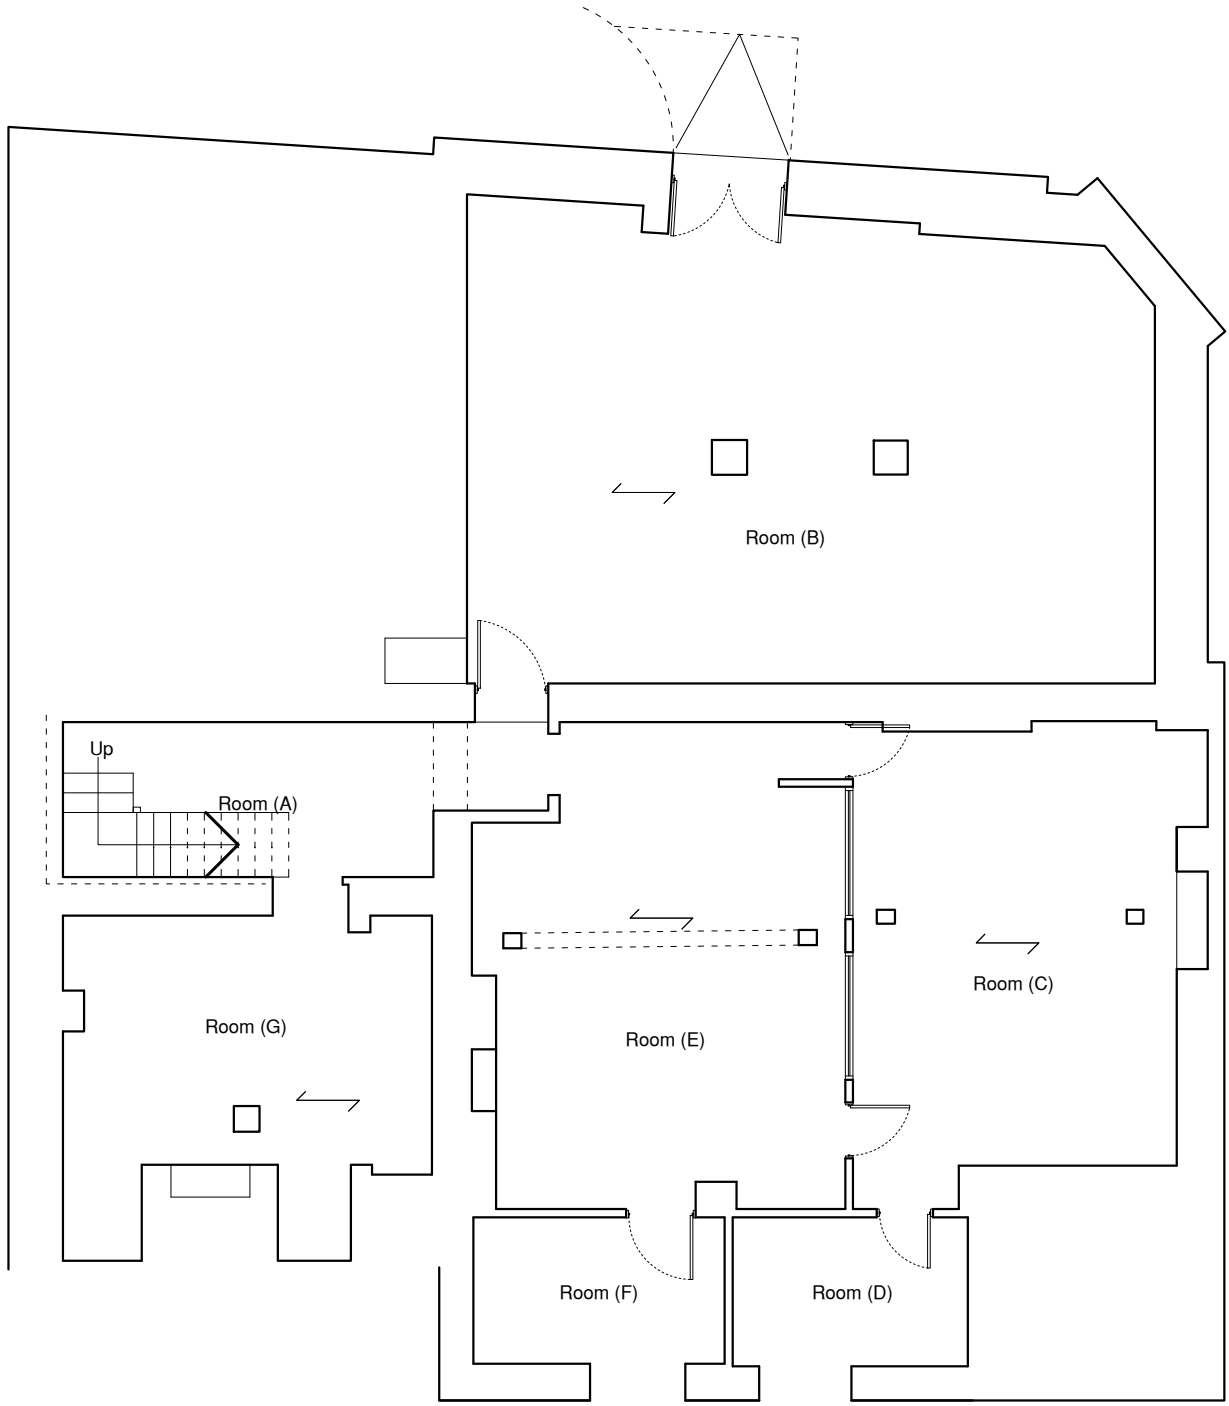


EXISTING LOWER GROUND FLOOR
1:100 @ A1

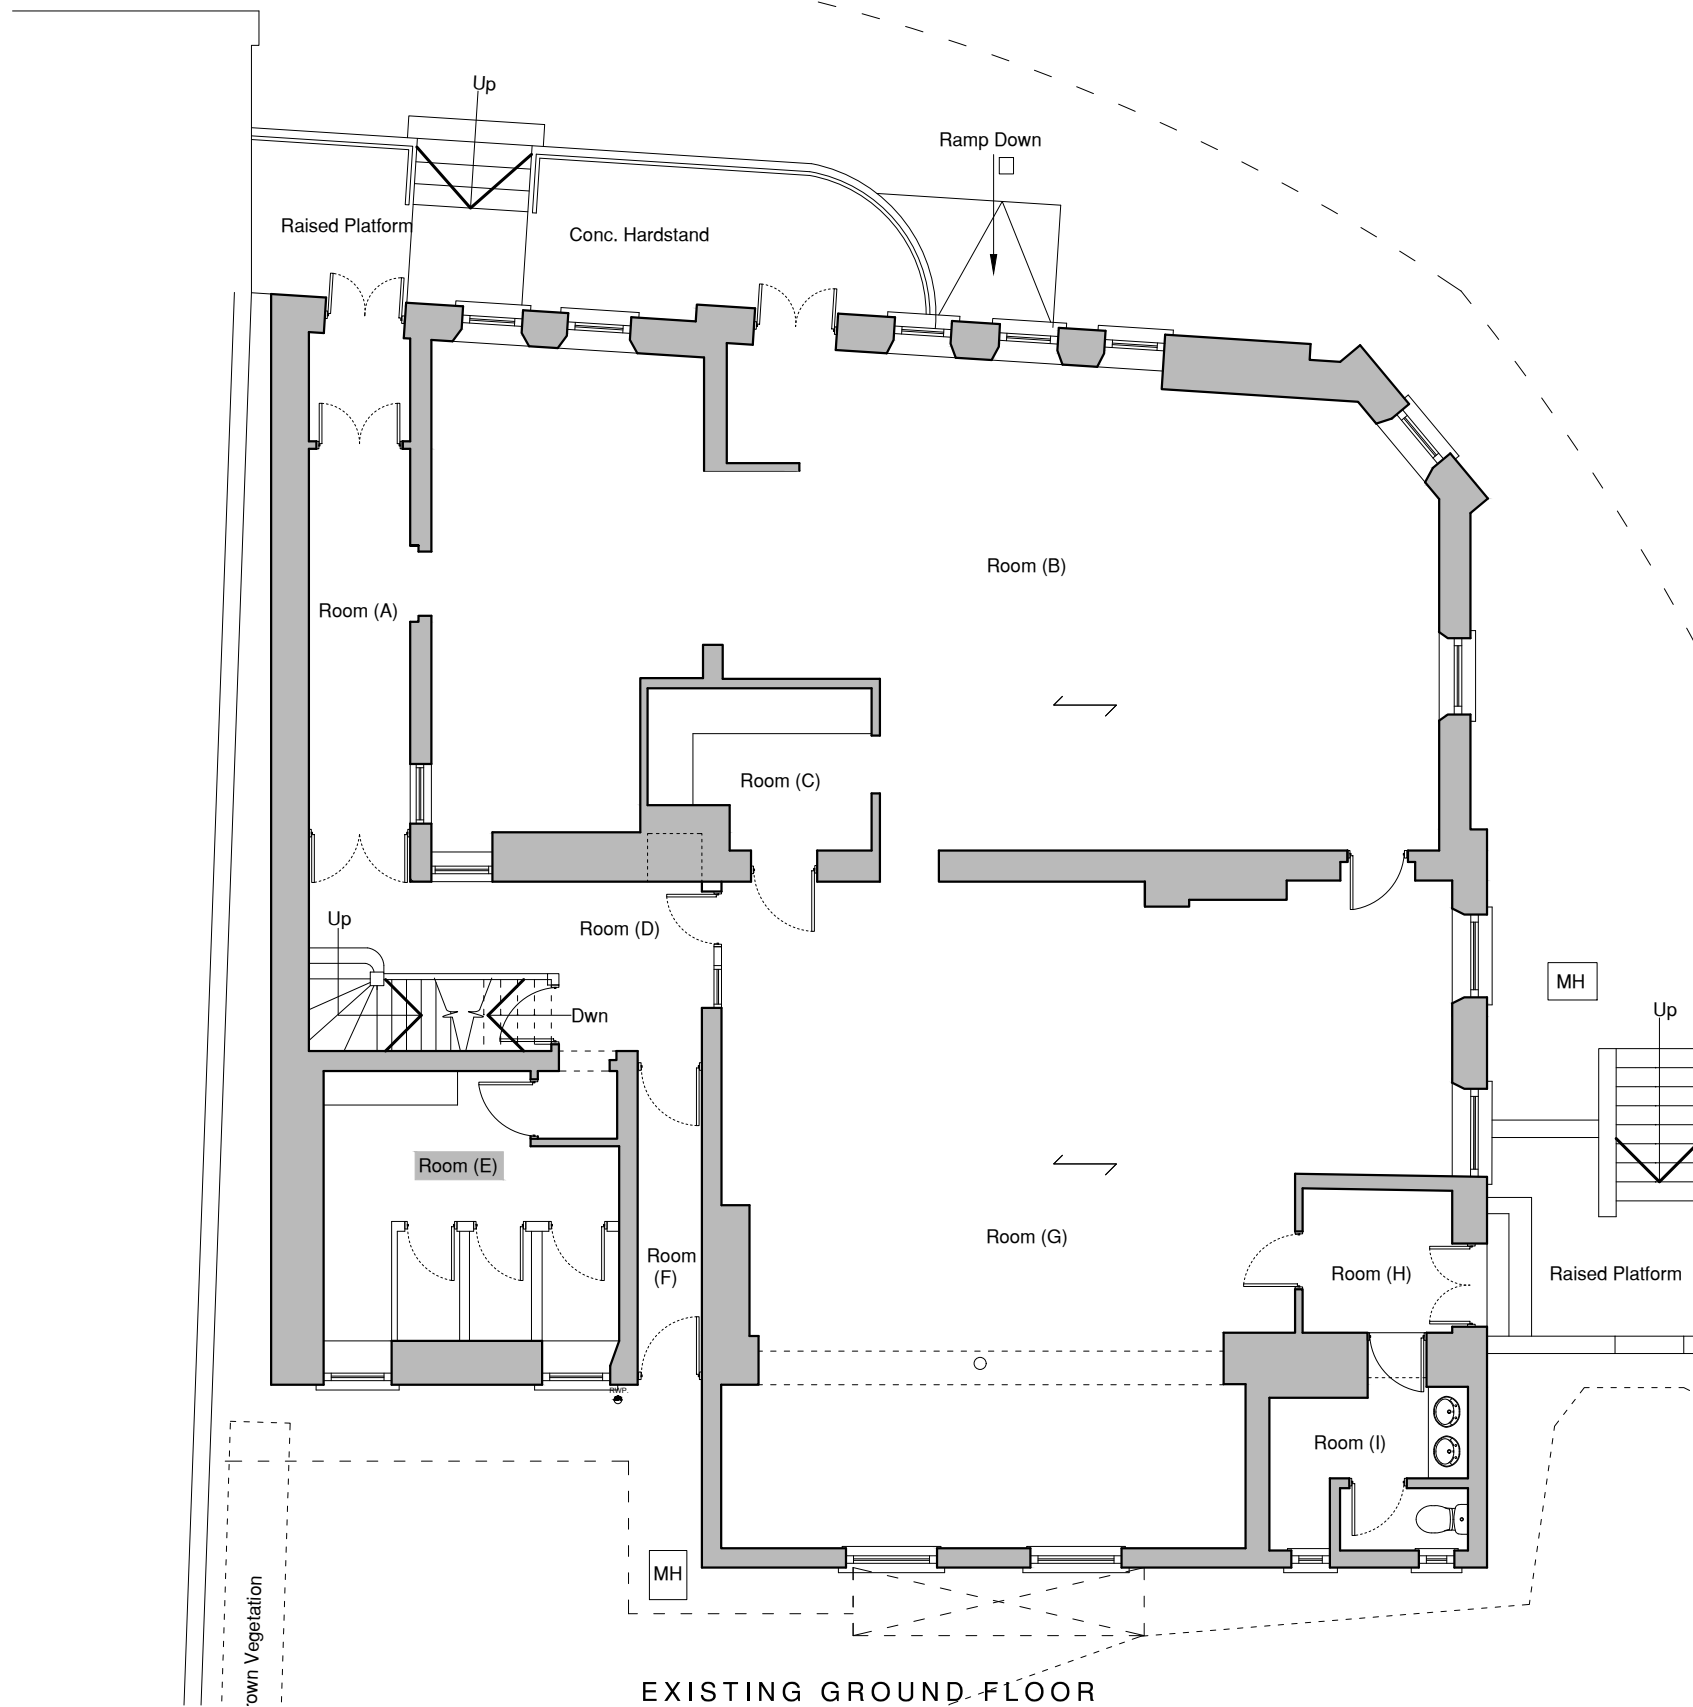


EXISTING GROUND FLOOR
1:100 @ A1

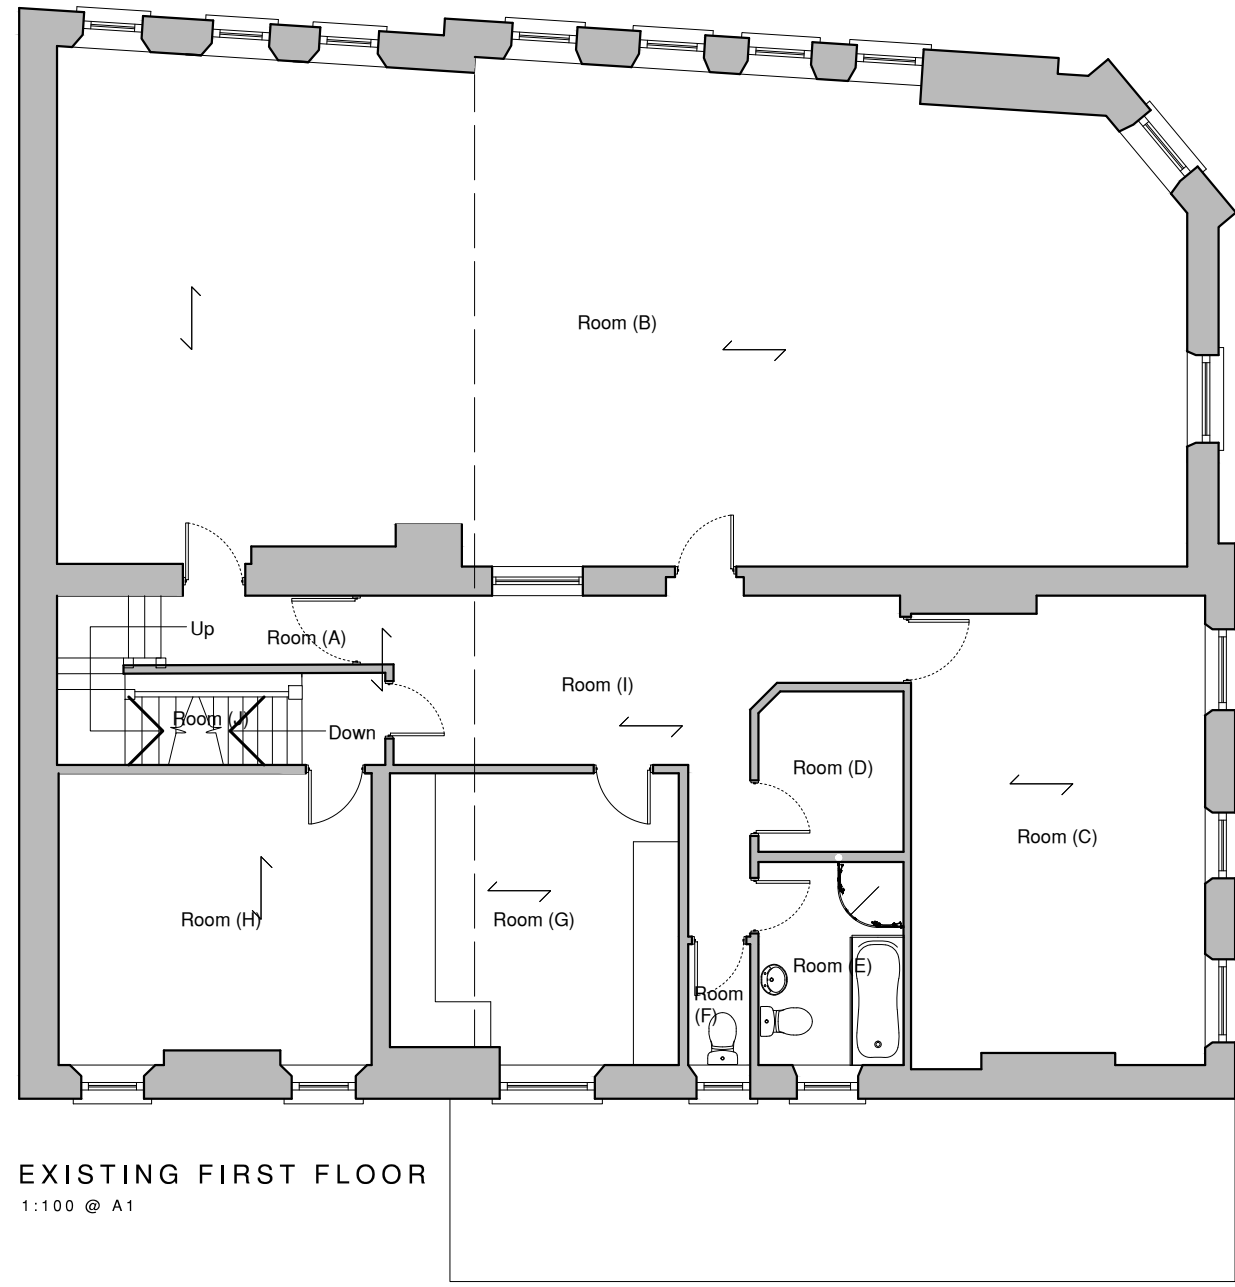


EXISTING FIRST FLOOR
1:100 @ A1

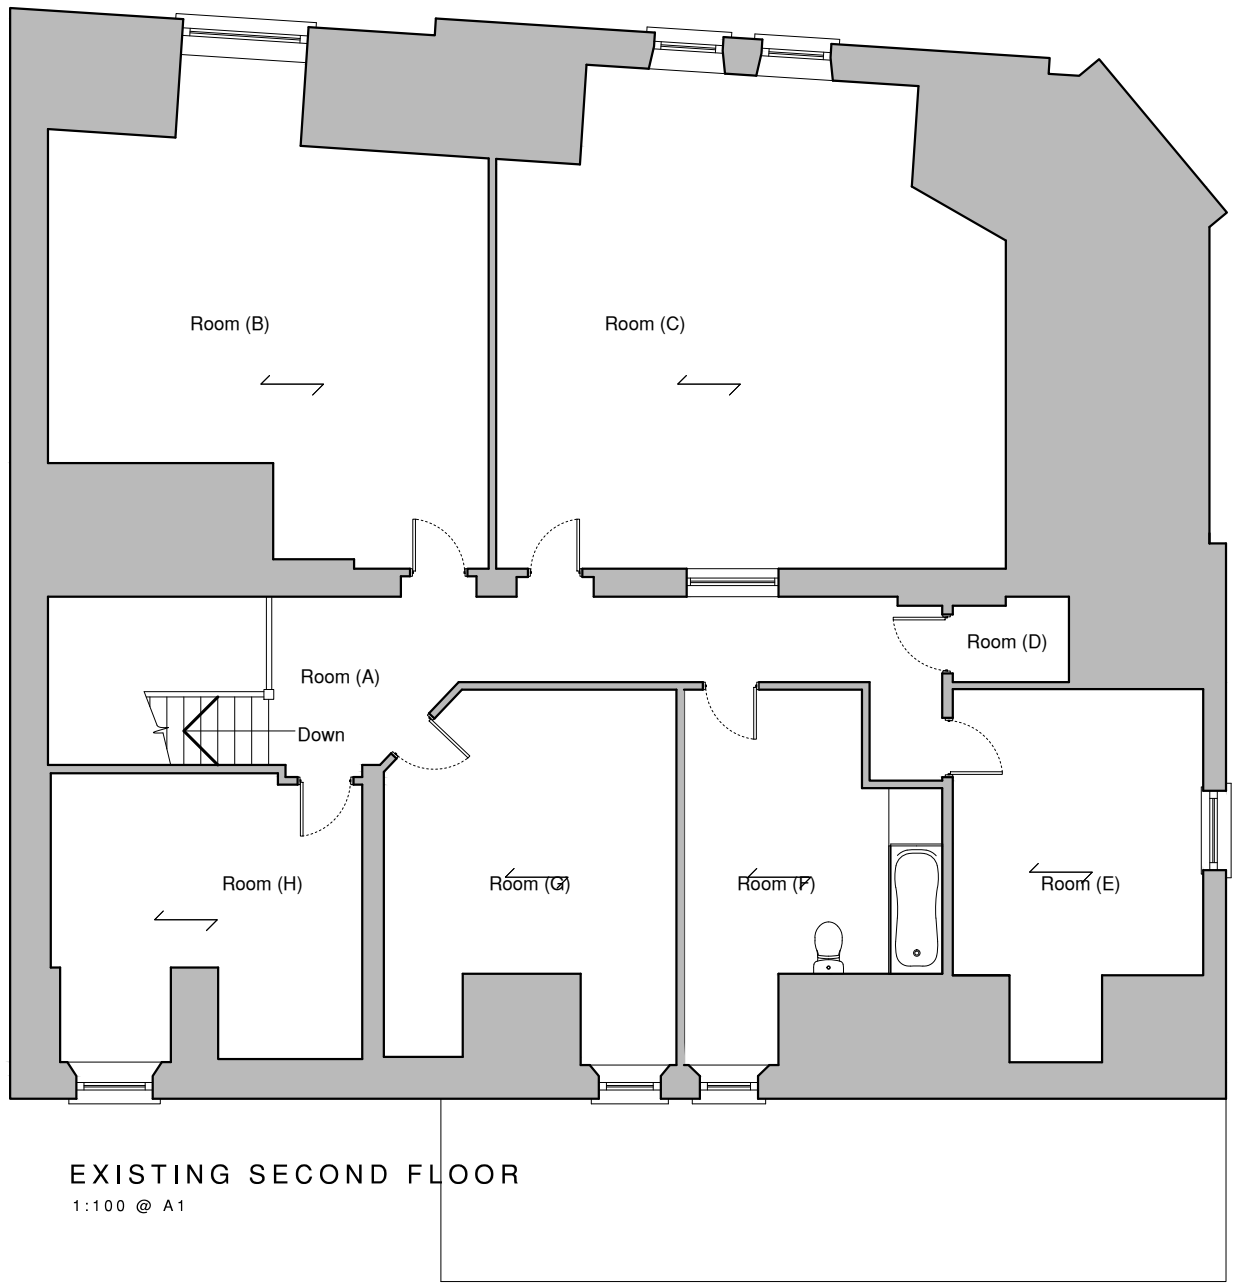


EXISTING SECOND FLOOR
1:100 @ A1

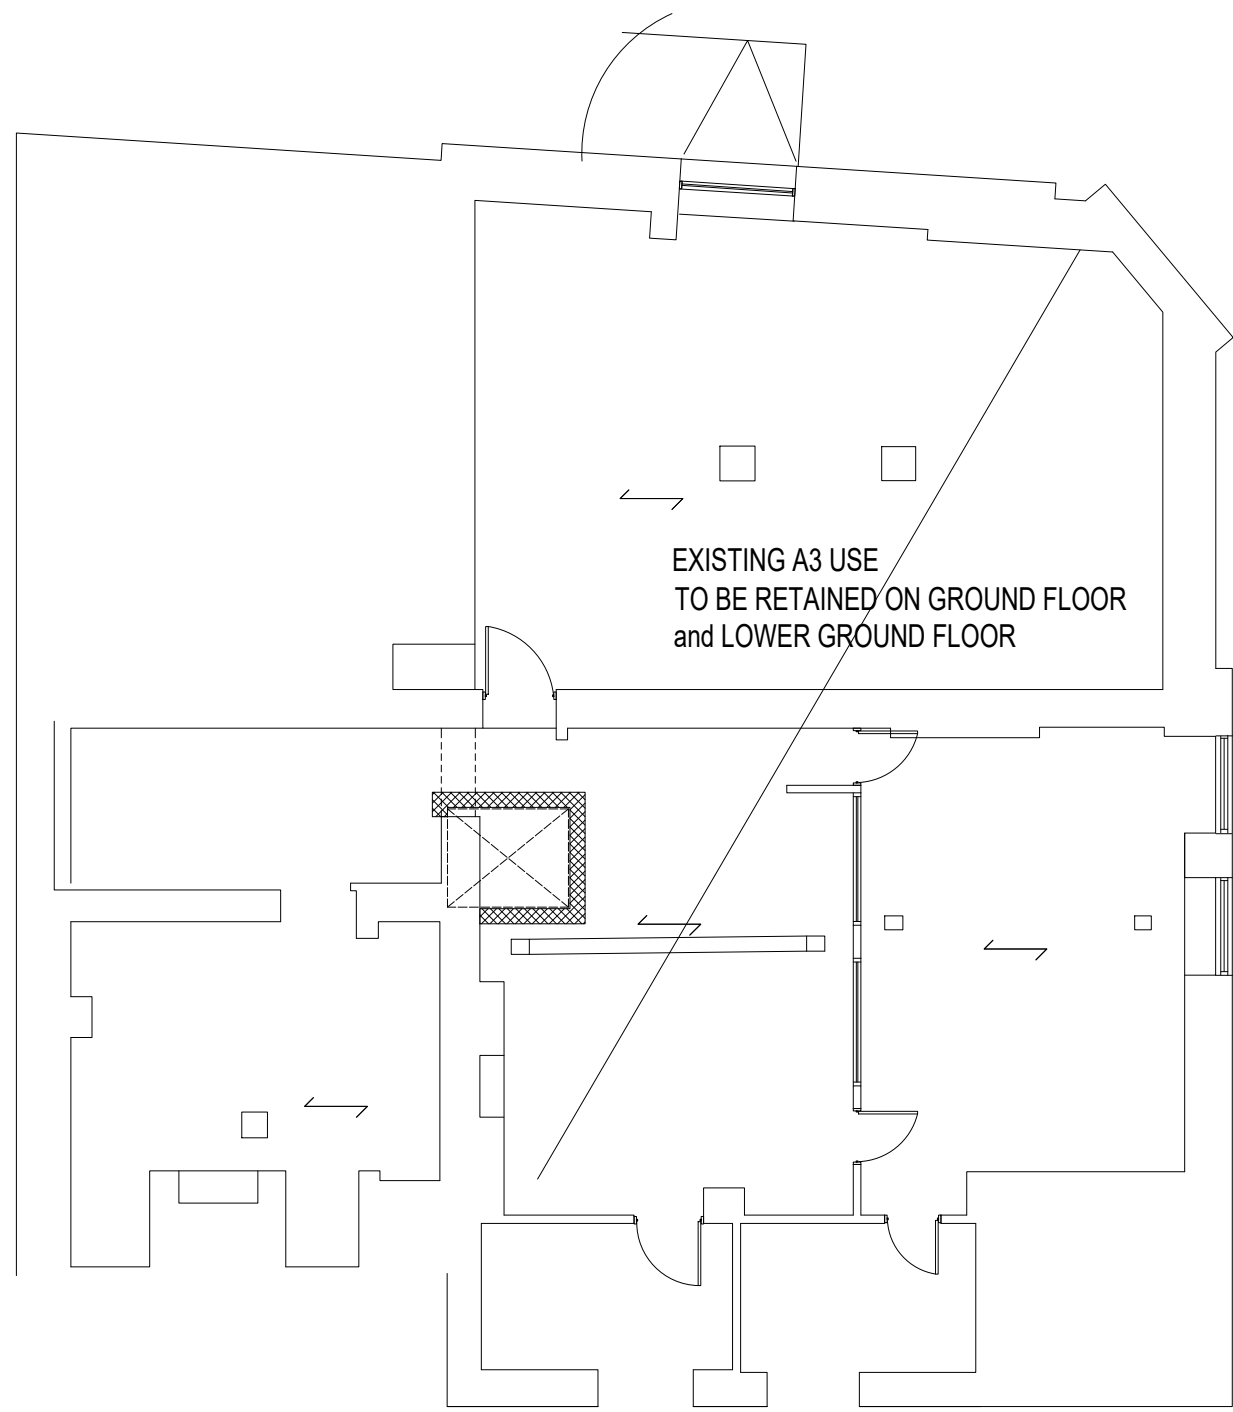


PROPOSED LOWER GROUND FLOOR
1:100 @ A1

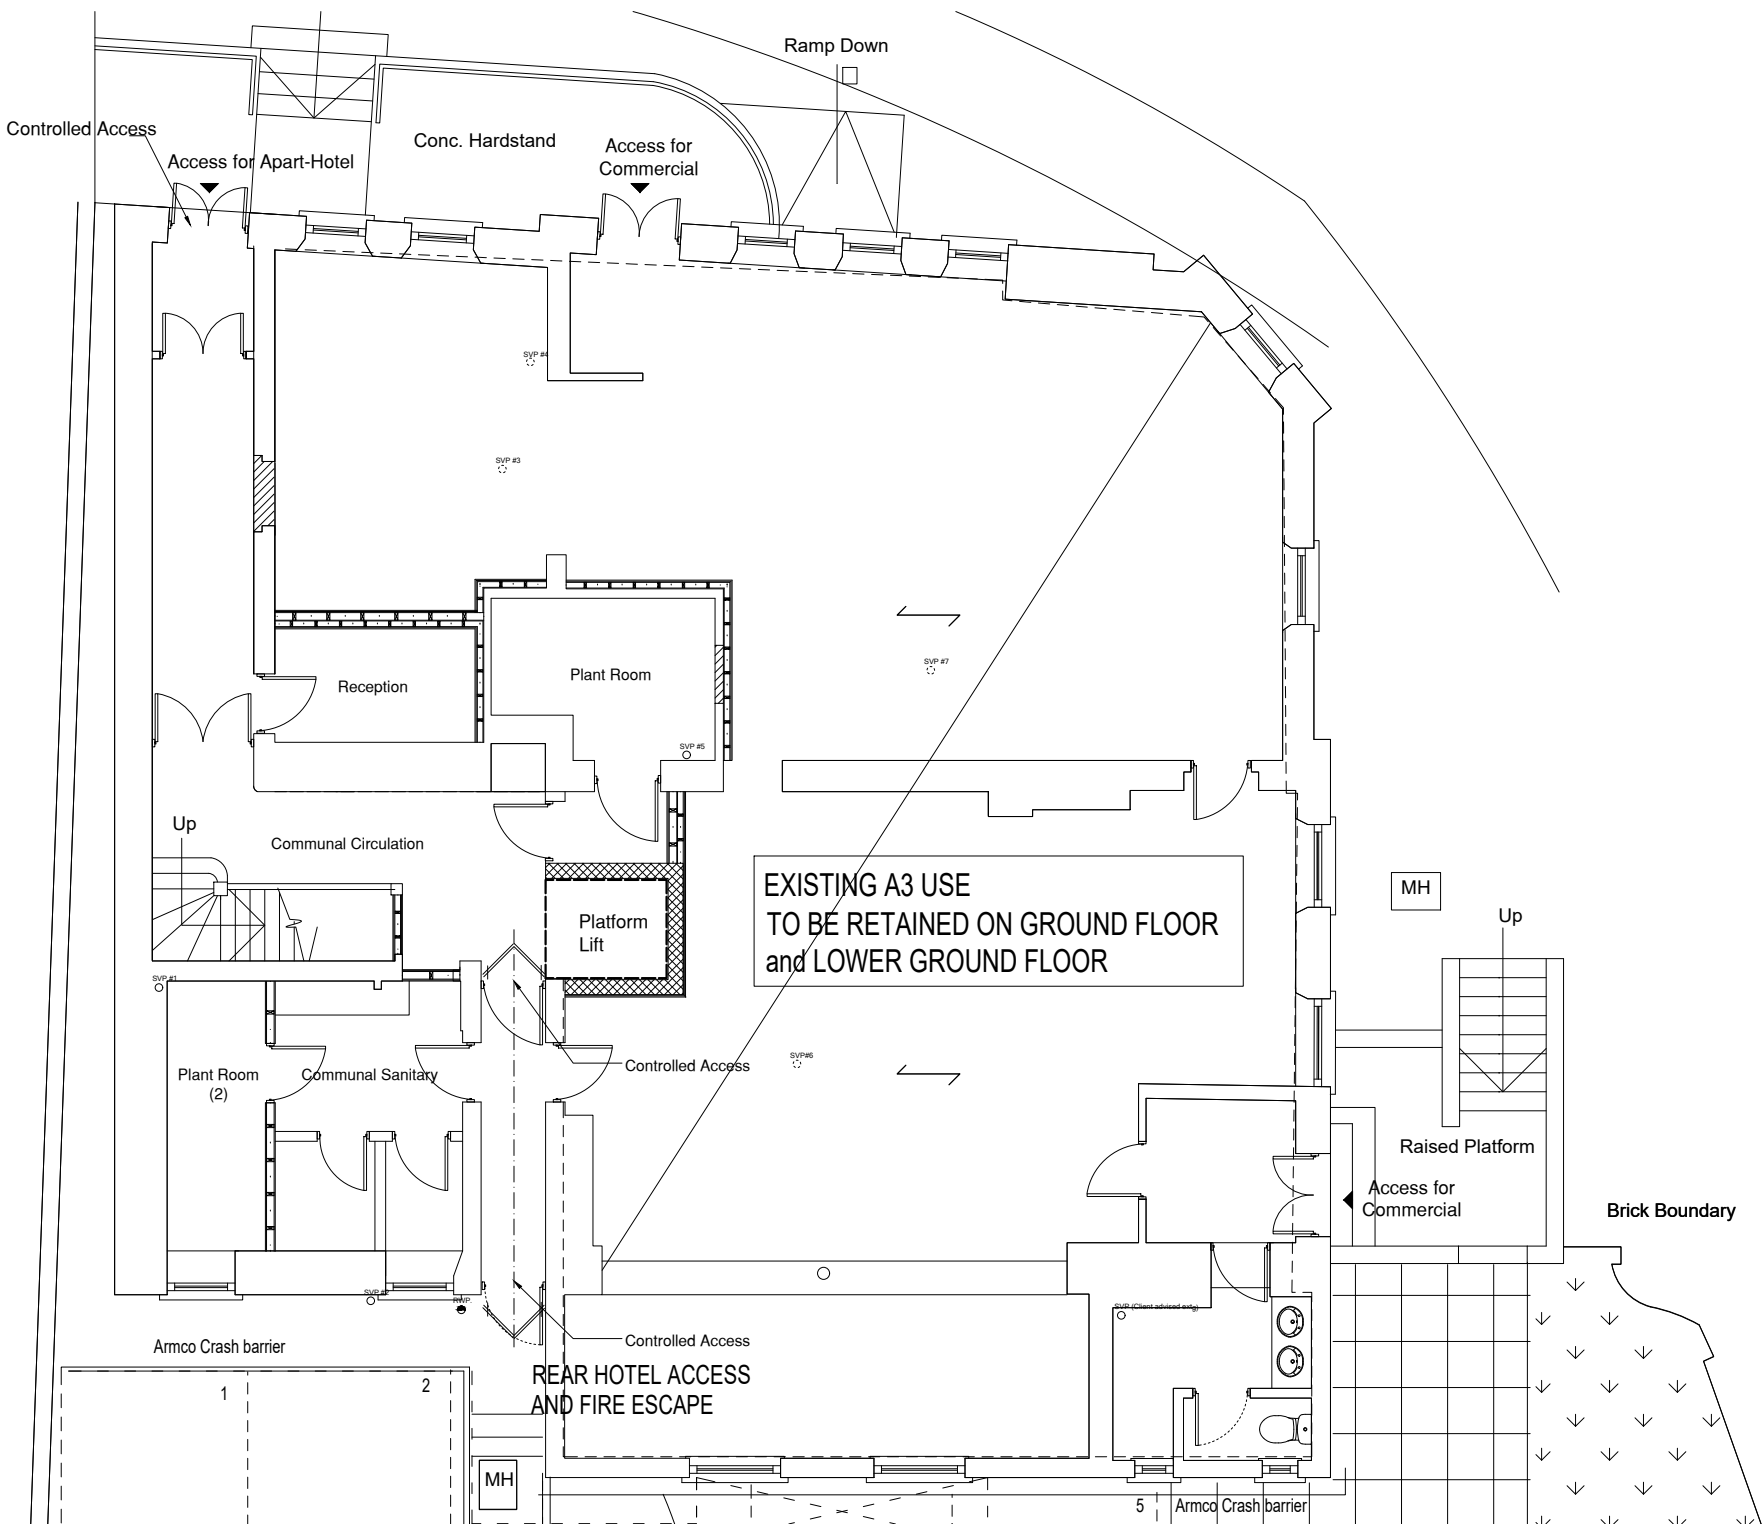


PROPOSED GROUND FLOOR
1:100 @ A1

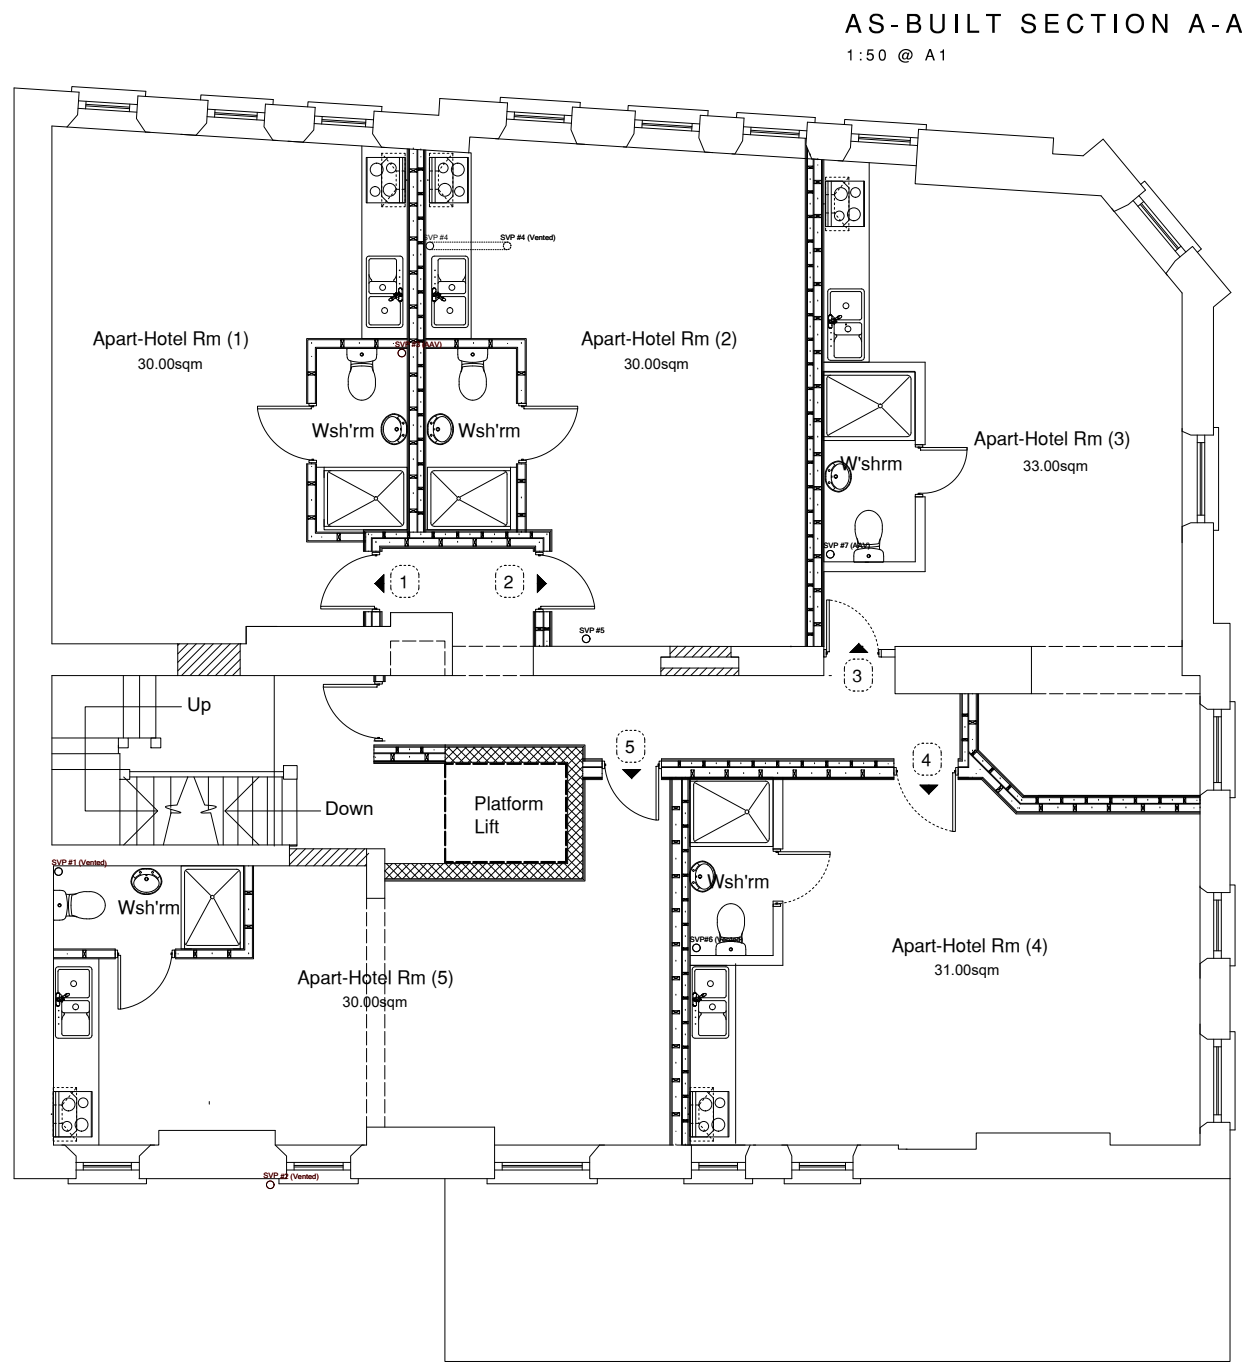

PROPOSED FIRST FLOOR
1:100 @ A1

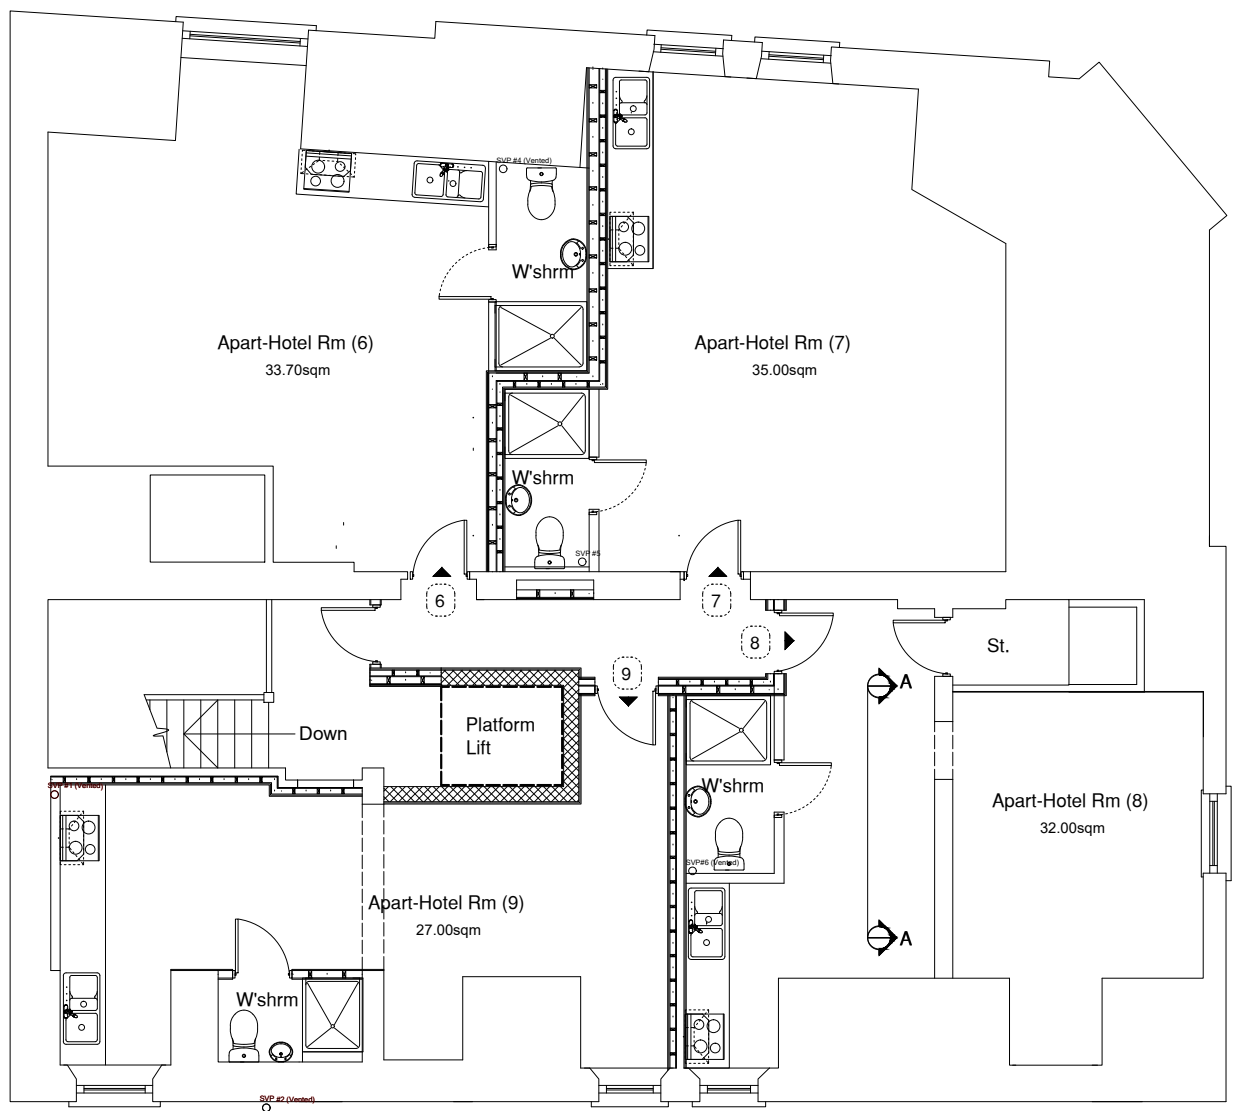

PROPOSED SECOND FLOOR
1:100 @ A1

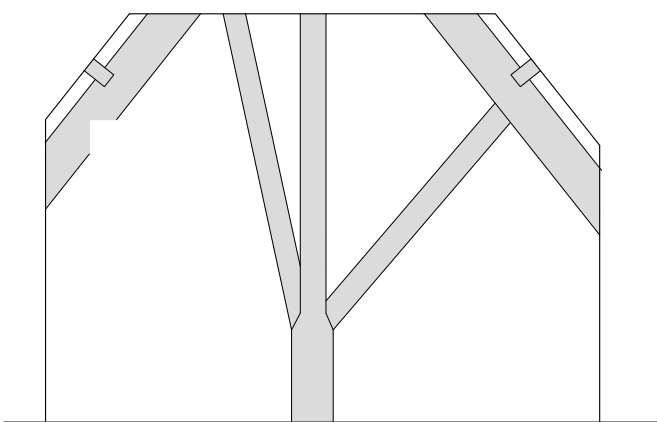

PROPOSED SECTION A-A
1:50 @ A1



1:100.

0 1 2 3 4 5 (M)

REVISION DATE COMMENTS

1.001

PROJECT: FORMER MACKINTOSH HOTEL, ABERFAN ROAD, ABERFAN, CF48 4GJ

DRAWING TITLE: EXISTING & PROPOSED FLOOR PLANS

PROJECT NO: 1405

DRAWING STATUS: CLIENT APPROVAL

DRAWING SHEET: 1

SCALE: 1:100 / 50 @ A1

DATE: MARCH 2021

REVISION: A

Varco

Varco Consultants Ltd

113 Park Crescent

Bury, York of Gloucester CF12 9RE

T: +44(0)1482 725 315

E: info@varcoconsultants.com

W: www.varcoconsultants.com

Prepared by: RICS

DO NOT SCALE FROM THIS DRAWING. ALL DIMENSIONS TO BE CHECKED ON SITE. WHERE REQUIRED DIMENSIONS ONLY. THIS DRAWING IS COPYRIGHT © AND COPY RIGHTS OF ALL DISCREPANCIES