


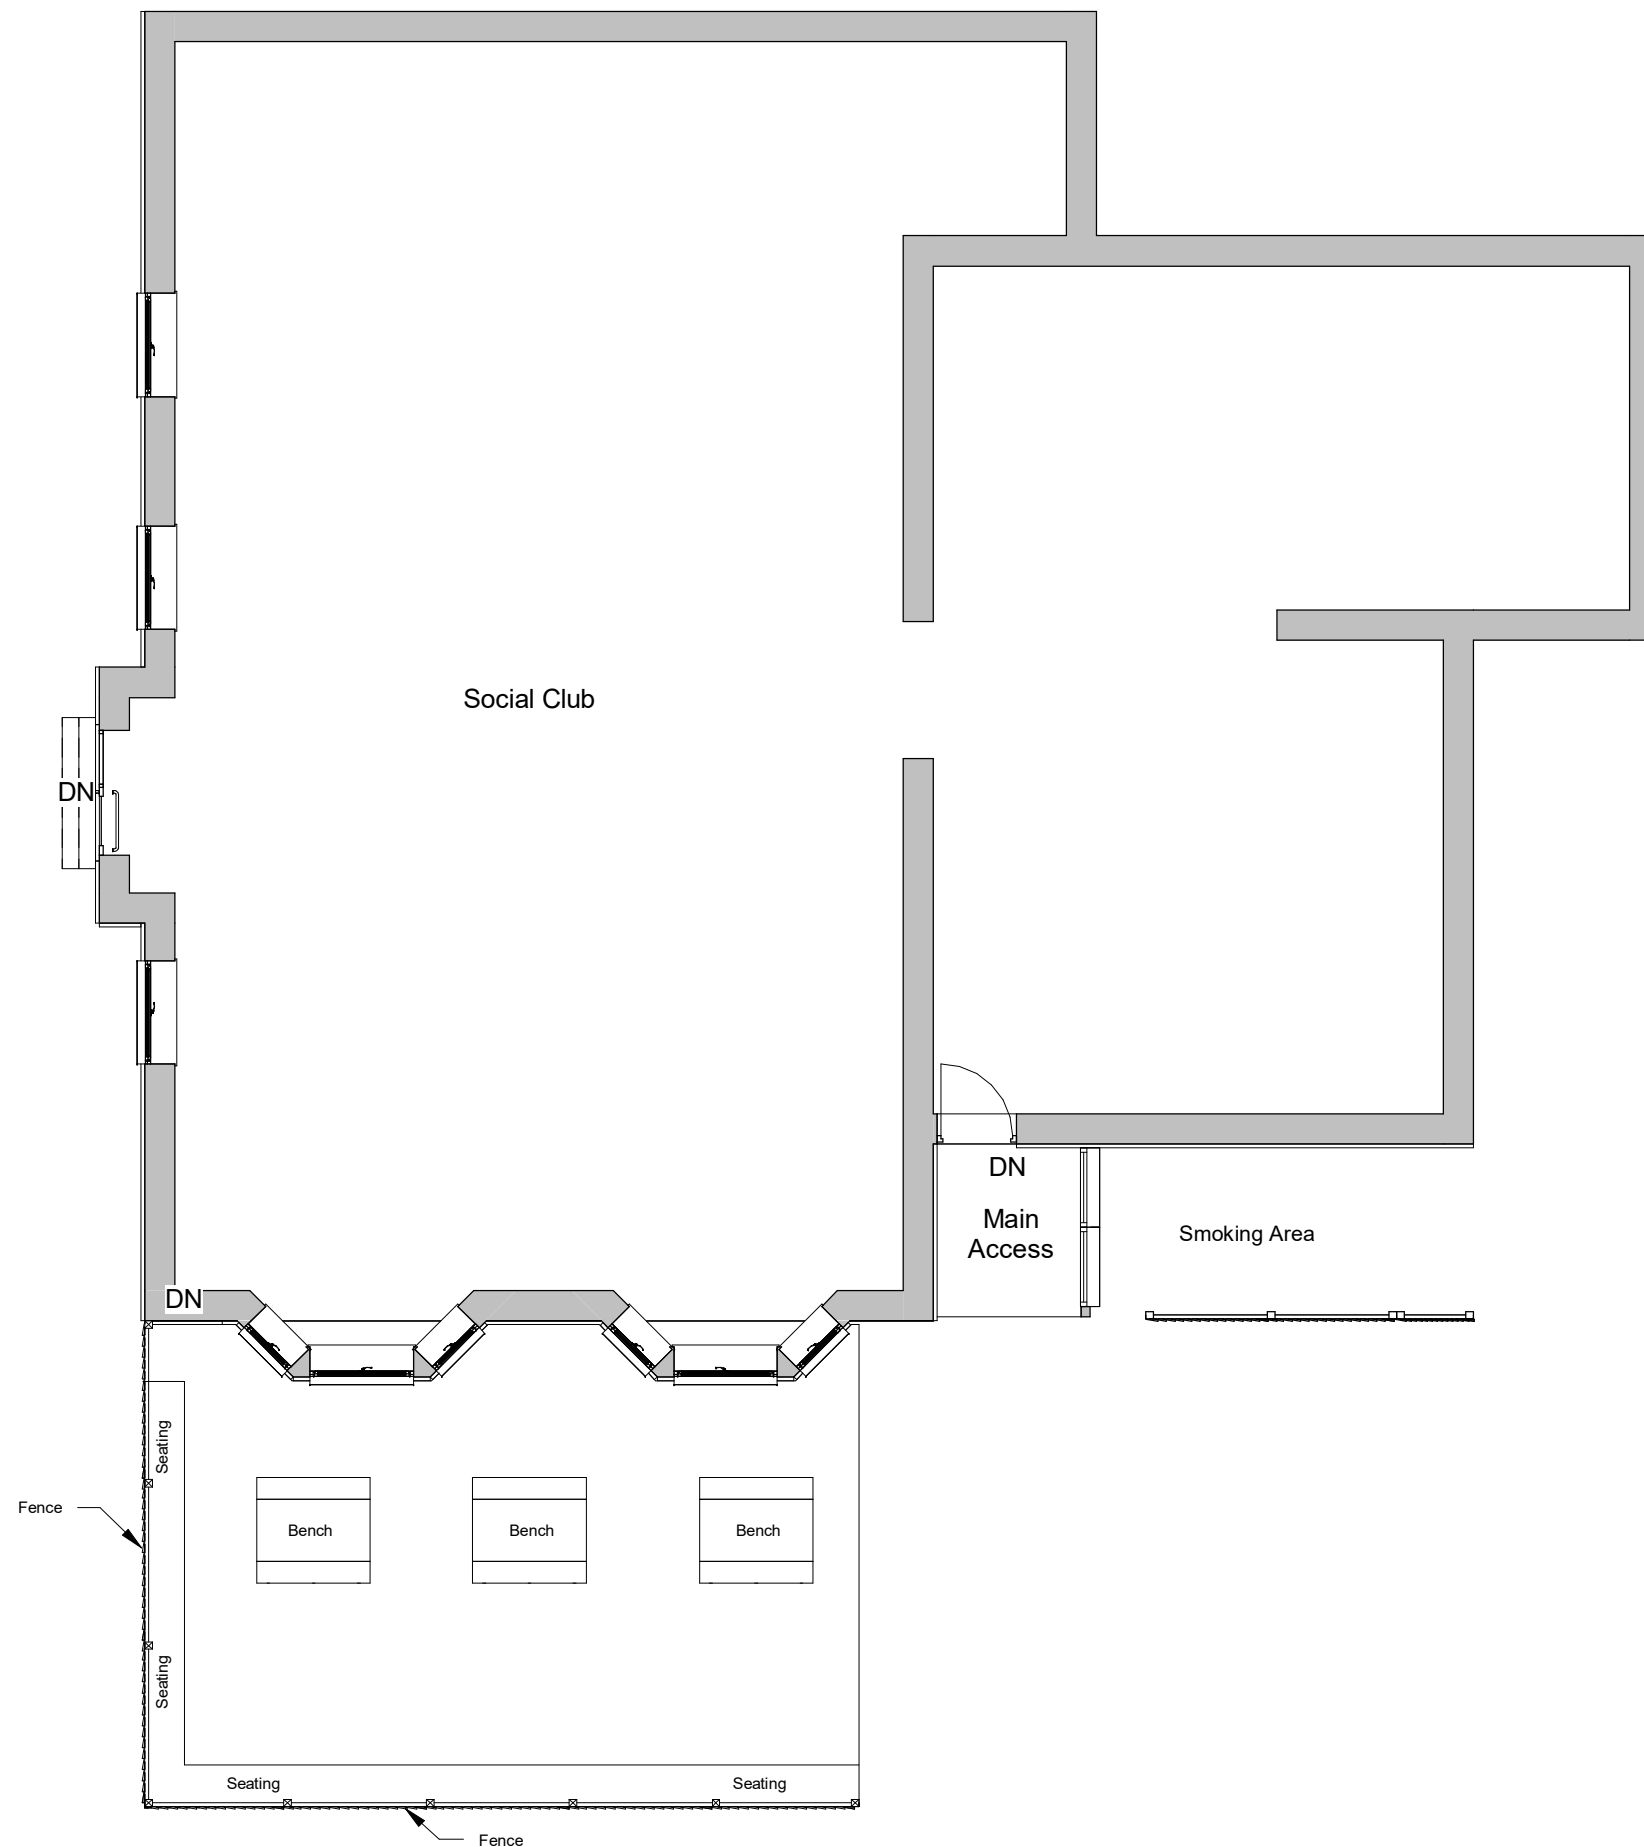


1 Existing Ground Floor
1 : 100

INDIGO DESIGN (Part of 3dcadwales Ltd) 5 Ashlea Drive, Merthyr Tydfil, CF47 0NY Tele 01685 385746 Mob - 07940913216 Email: philip@3dcadwales.co.uk		
This Drawing is Copyright, Dimensions to be checked on site and not scaled from this drawing		 Indigo 3d Design
PURPOSE OF ISSUE Planning Approval	DRWAING NUMBER HSC-01	
PROJECT New Canopy to front		
SHEET Existing Plan		
Address Heolgerrig Social Club, Heolgerrig, Merthyr Tydfil. CF48 1RP		
Checked by JH	Drawn by PH	Scale (@ A3) 1 : 100
Rev No A	Description Issue	Date 27/03/2021



1 Existing Front Elevation
1 : 100

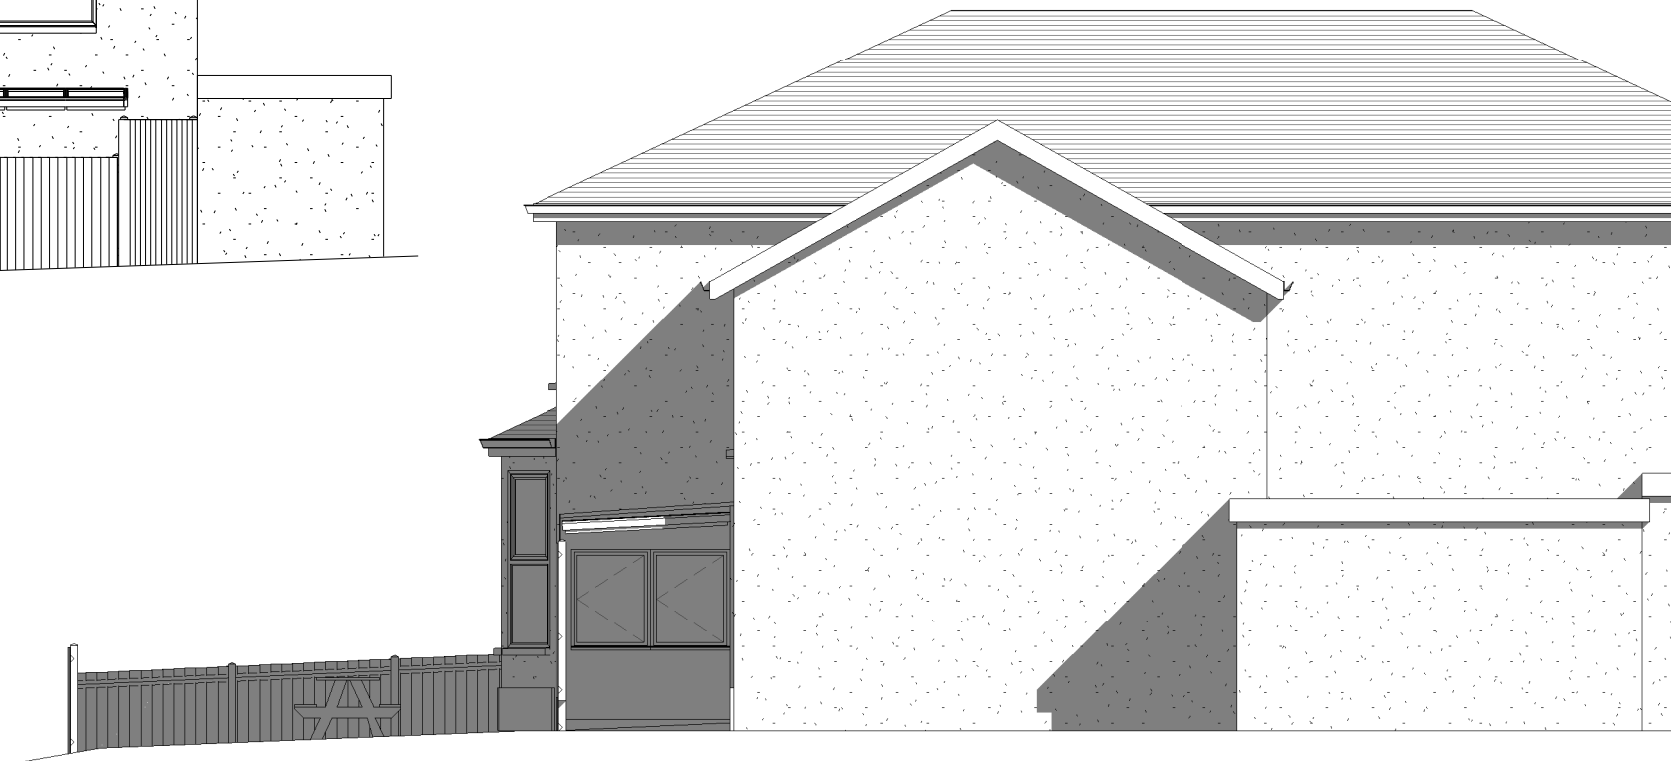

3 Existing Side 2 Elevation
1 : 100



2 Existing Side 1 Elevation
1 : 100

INDIGO DESIGN (Part of 3dcadwales Ltd) 5 Ashlea Drive,
Merthyr Tydfil, CF47 0NY Tele 01685 385746 Mob -
07940913216 Email: philip@3dcadwales.co.uk

This Drawing is Copyright.
Dimensions to be checked
on site and not scaled from
this drawing



PURPOSE OF ISSUE	DRWAING NUMBER
Planning Approval	HSC-02


PROJECT	New Canopy to front
---------	---------------------

SHEET	Existing Elevations
-------	---------------------

Address	Heolgerrig Social Club, Heolgerrig, Merthyr Tydfil. CF48 1RP
---------	---

Checked by	Drawn by	Scale (@ A3)
JH	PH	1 : 100

Rev No	Description	Date
A	Issue	27/03/2021

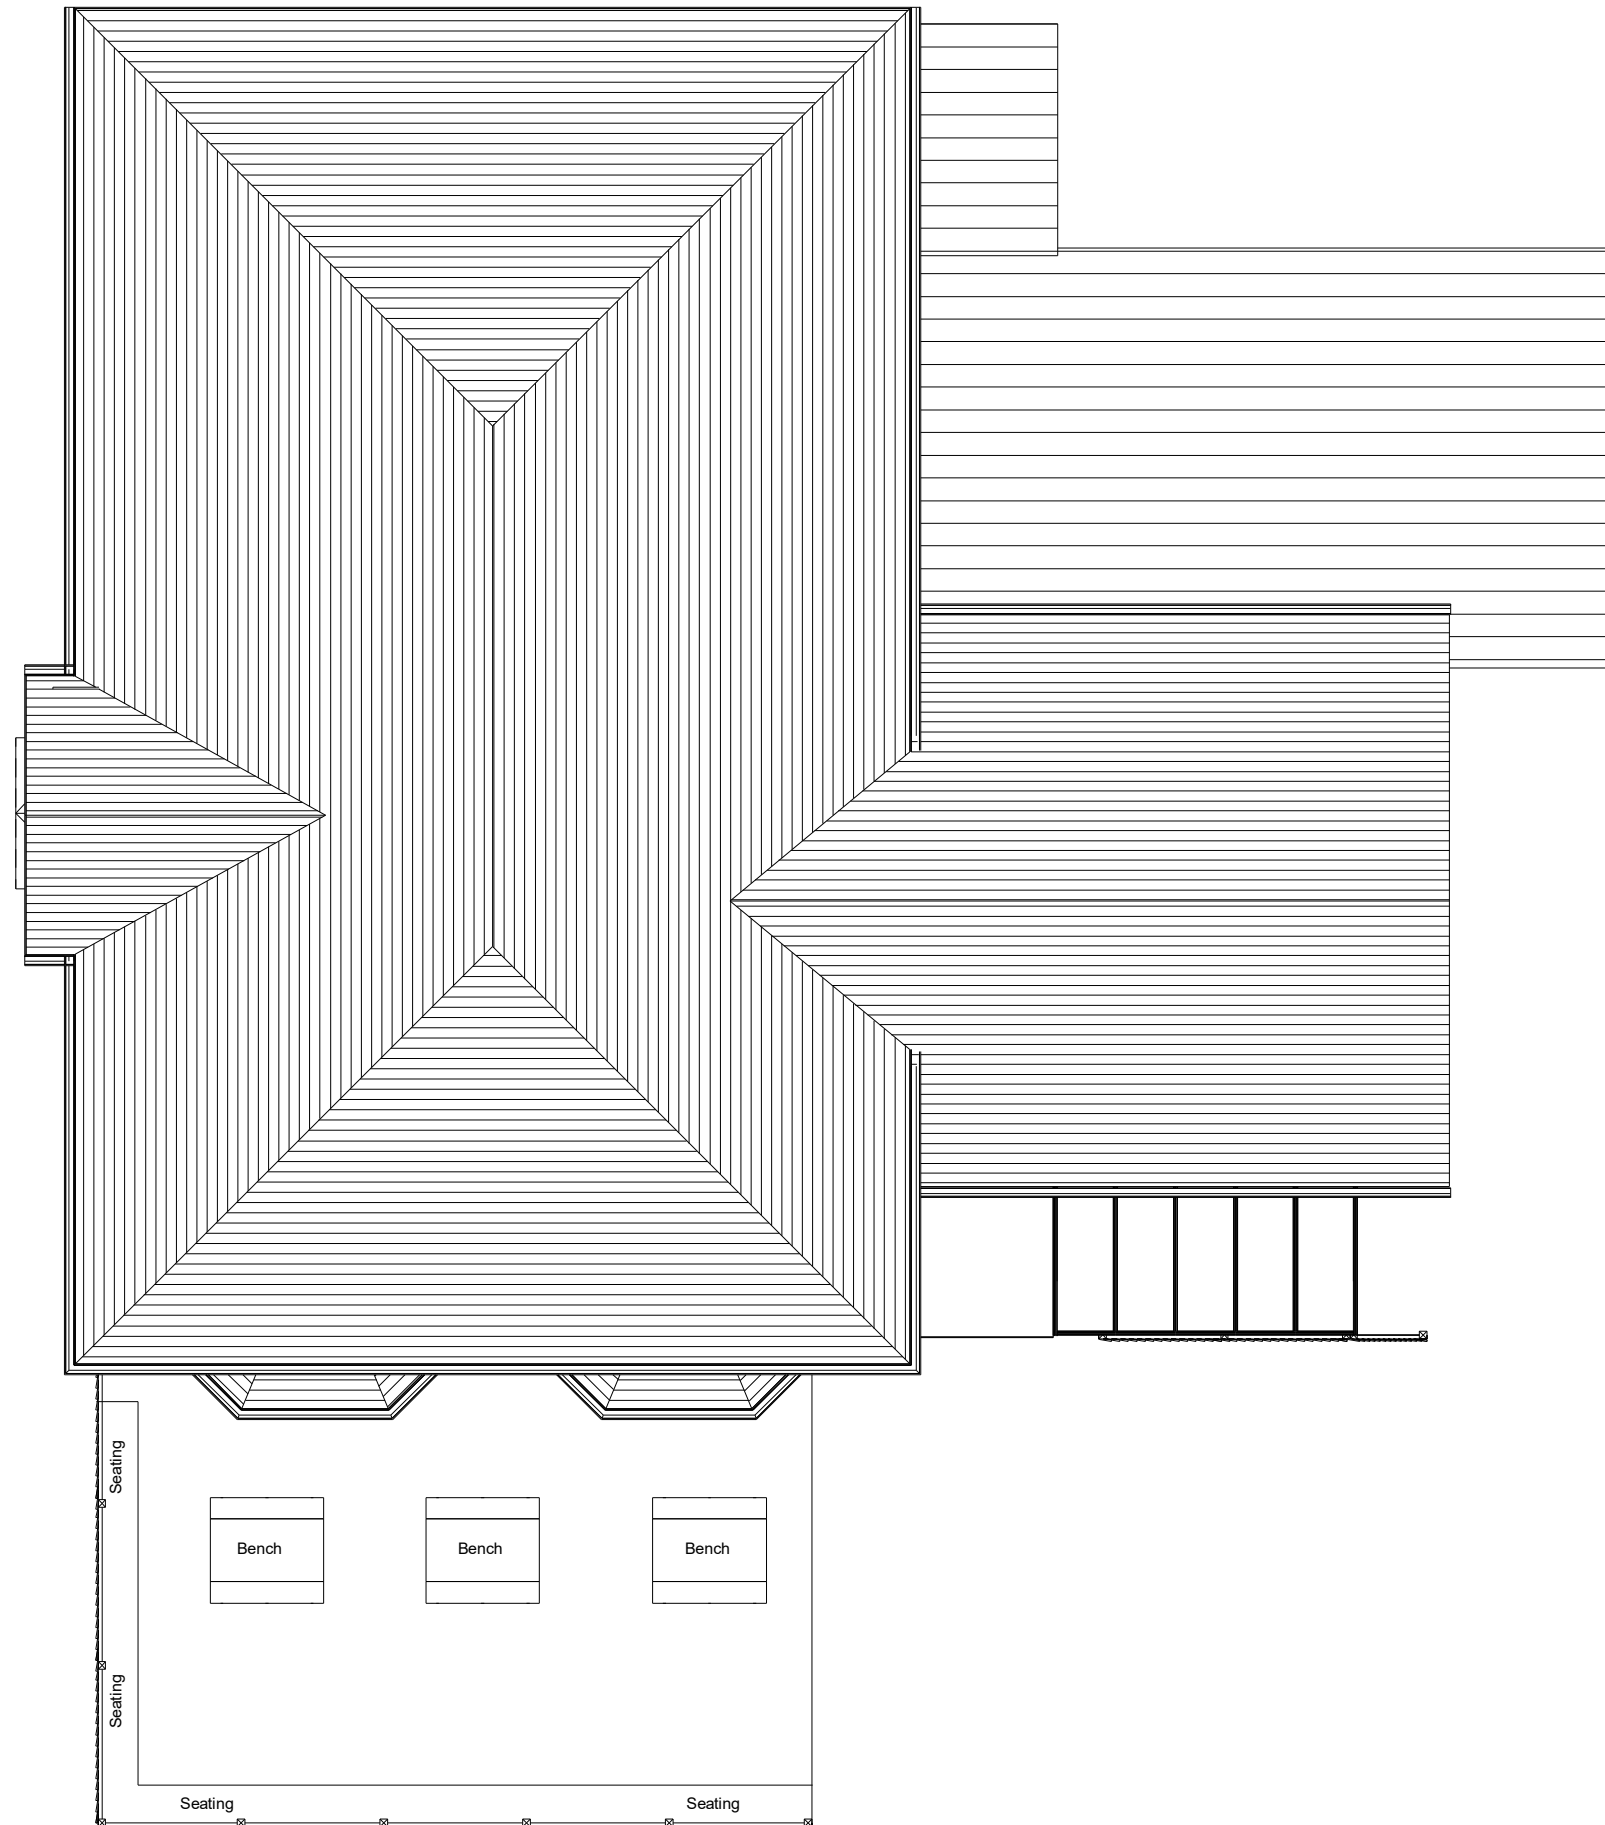

1 Existing Roof
1 : 100

INDIGO DESIGN (Part of 3dcadwales Ltd) 5 Ashlea Drive,
Merthyr Tydfil, CF47 0NY Tele 01685 385746 Mob -
07940913216 Email: philip@3dcadwales.co.uk

This Drawing is Copyright,
Dimensions to be checked
on site and not scaled from
this drawing



PURPOSE OF ISSUE	DRWAING NUMBER
Planning Approval	HSC-03


PROJECT
New Canopy to front

SHEET
Existing Roof

Address	Heolgerrig Social Club, Heolgerrig, Merthyr Tydfil. CF48 1RP
---------	---

Checked by	Drawn by	Scale (@ A3)
JH	PH	1 : 100

Rev No	Description	Date
A	Issue	27/03/2021

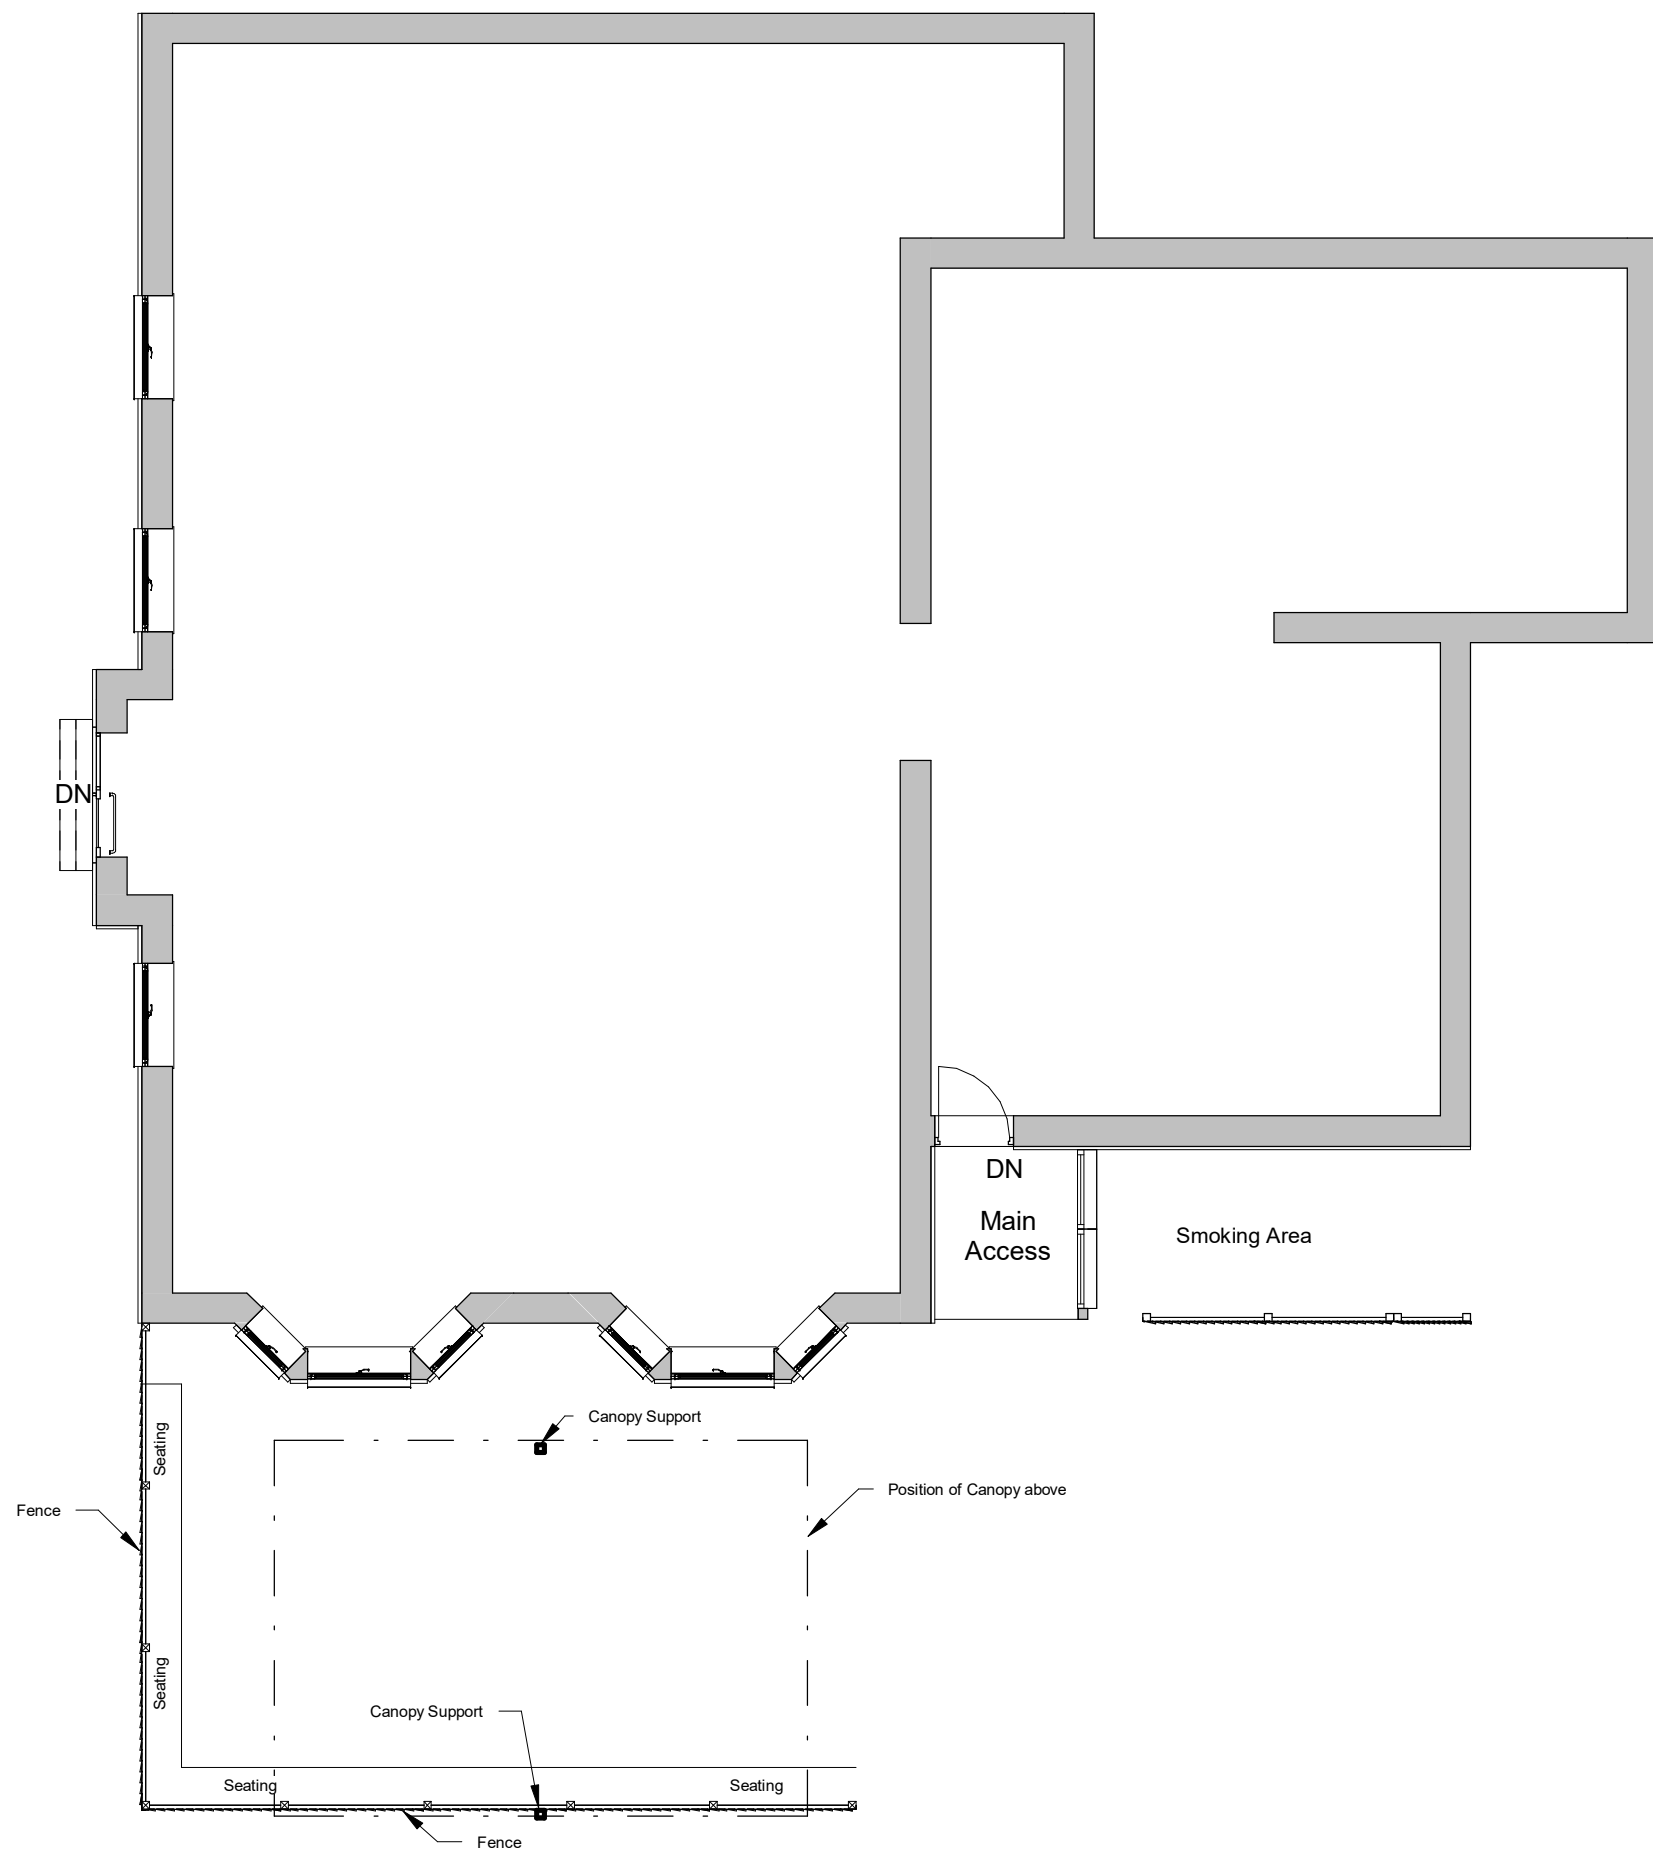

1 Proposed Ground Floor
1 : 100

INDIGO DESIGN (Part of 3dcadwales Ltd) 5 Ashlea Drive,
Merthyr Tydfil, CF47 0NY Tele 01685 385746 Mob -
07940913216 Email: philip@3dcadwales.co.uk

This Drawing is Copyright,
Dimensions to be checked
on site and not scaled from
this drawing



PURPOSE OF ISSUE	DRWAING NUMBER
Planning Approval	HSC-04

PROJECT
New Canopy to front

SHEET
Proposed Plan

Address	Heolgerrig Social Club, Heolgerrig, Merthyr Tydfil. CF48 1RP
---------	---

Checked by	Drawn by	Scale (@ A3)
JH	PH	1 : 100


Rev No	Description	Date
A	Issue	27/03/2021



1 Proposed Front Elevation
1 : 100

Canopy will be fixed to the ground

Gastro Sunrain Folding
Canopy 7m Long x 5m Wide

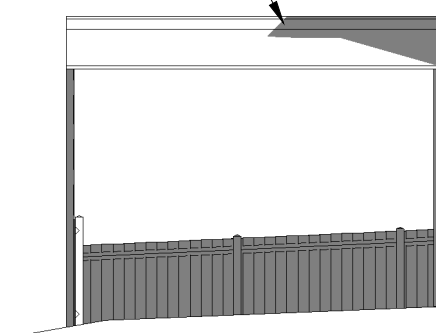

3 Proposed Side 2 Elevation
1 : 100



2 Proposed Side 1 Elevation
1 : 100

Waterproof high-performance
PVC fabric Canopy Blue

Upright support
powder coated
white

INDIGO DESIGN (Part of 3dcadwales Ltd) 5 Ashlea Drive,
Merthyr Tydfil, CF47 0NY Tele 01685 385746 Mob -
07940913216 Email: philip@3dcadwales.co.uk

This Drawing is Copyright,
Dimensions to be checked
on site and not scaled from
this drawing



PURPOSE OF ISSUE	DRWAING NUMBER
Planning Approval	HSC-05

PROJECT	New Canopy to front
---------	---------------------

SHEET	Proposed Elevation
-------	--------------------

Address	Heolgerrig Social Club, Heolgerrig, Merthyr Tydfil. CF48 1RP
---------	---

Checked by	Drawn by	Scale (@ A3)
JH	PH	1 : 100

Rev No	Description	Date
A	Issue	27/03/2021



1 Proposed Front Elevation Canopy Retracted
1 : 100



2 Proposed Side 2 Elevation Canopy Retracted
1 : 100



3 Proposed Side 1 Elevation Canopy Retracted
1 : 100

INDIGO DESIGN (Part of 3dcadwales Ltd) 5 Ashlea Drive,
Merthyr Tydfil, CF47 0NY Tele 01685 385746 Mob -
07940913216 Email: philip@3dcadwales.co.uk

This Drawing is Copyright,
Dimensions to be checked
on site and not scaled from
this drawing



PURPOSE OF ISSUE	DRWAING NUMBER
Planning Approval	HSC-06


PROJECT	New Canopy to front
---------	---------------------

SHEET	Proposed Elevations Canopy Retracted
-------	--------------------------------------

Address	Heolgerrig Social Club, Heolgerrig, Merthyr Tydfil. CF48 1RP
---------	---

Checked by	Drawn by	Scale (@ A3)
JH	PH	1 : 100

Rev No	Description	Date
A	Issue	27/03/2021

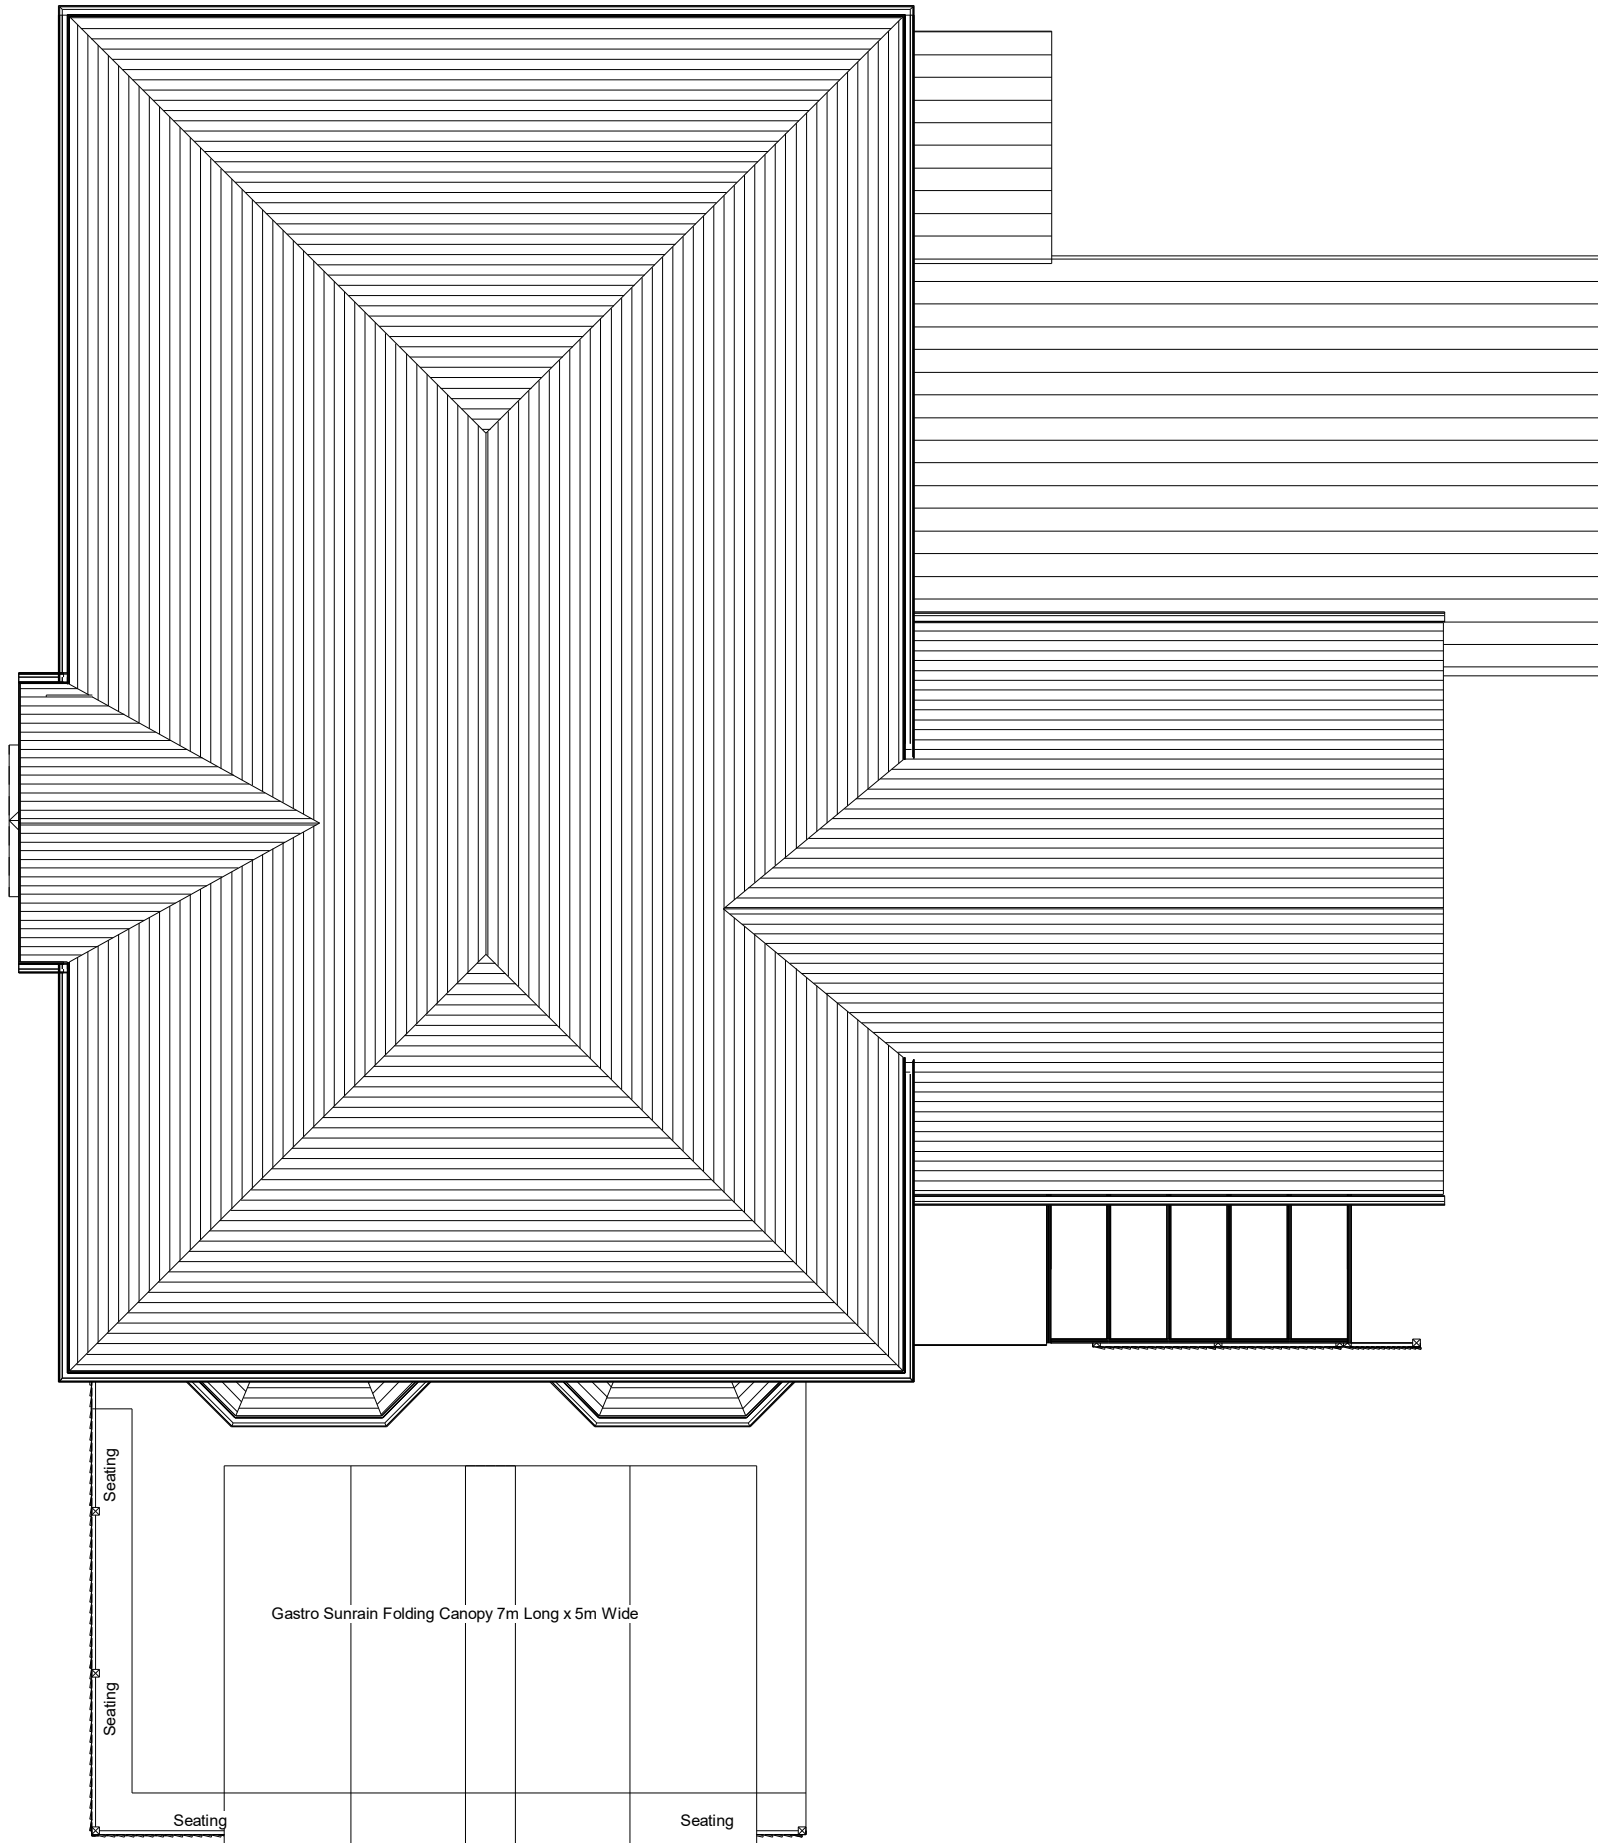

1 Proposed Roof
1 : 100

INDIGO DESIGN (Part of 3dcadwales Ltd) 5 Ashlea Drive,
Merthyr Tydfil, CF47 0NY Tele 01685 385746 Mob -
07940913216 Email: philip@3dcadwales.co.uk

This Drawing is Copyright,
Dimensions to be checked
on site and not scaled from
this drawing



PURPOSE OF ISSUE	DRWAING NUMBER
Planning Approval	HSC-07

PROJECT
New Canopy to front

SHEET
Proposed Roof

Address	Heolgerrig Social Club, Heolgerrig, Merthyr Tydfil. CF48 1RP
---------	---

Checked by	Drawn by	Scale (@ A3)
JH	PH	1 : 100

Rev No	Description	Date
A	Issue	27/03/2021