



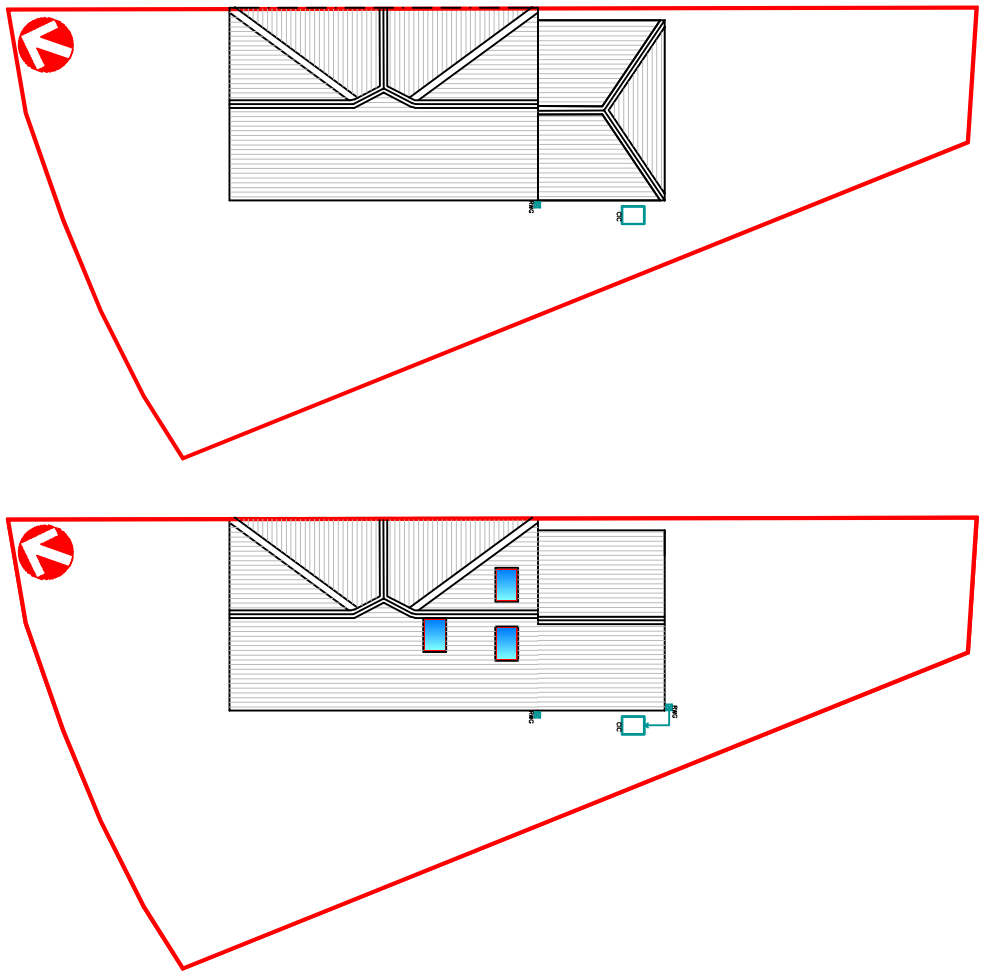


Existing Block Plan
1:200

Proposed Block Plan
1:200

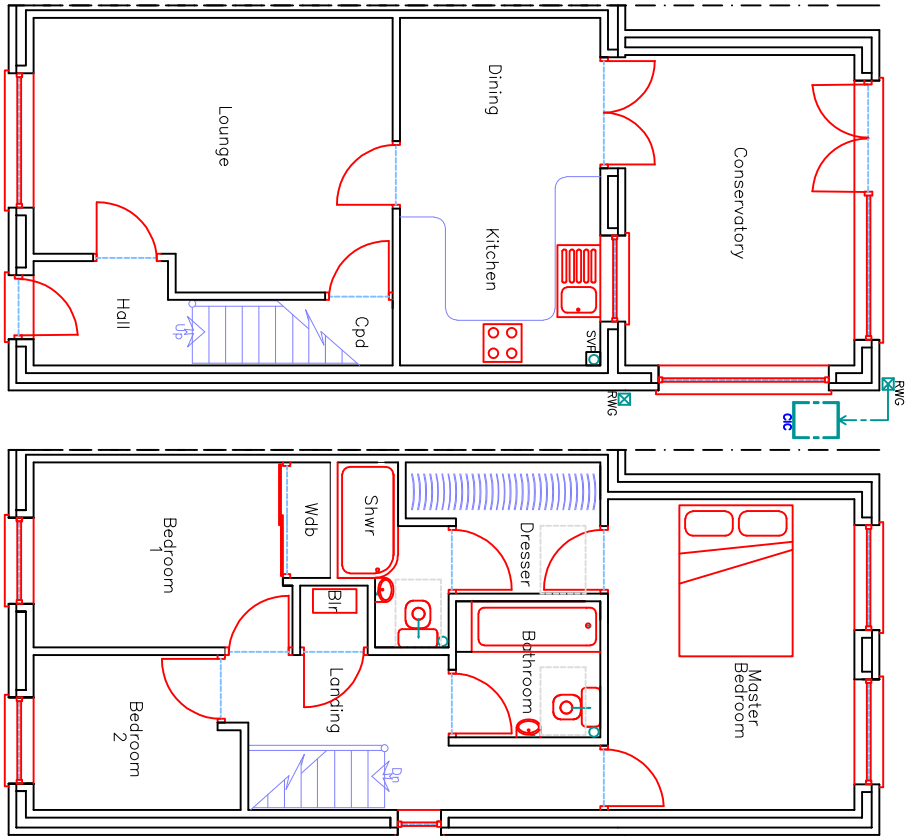


Proposed Ground Floor Plan
1:100


Proposed First Floor Plan
1:100

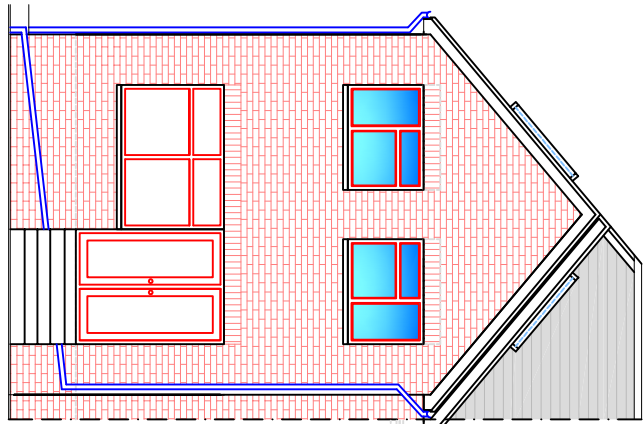

Proposed Rear Elevation
1:100

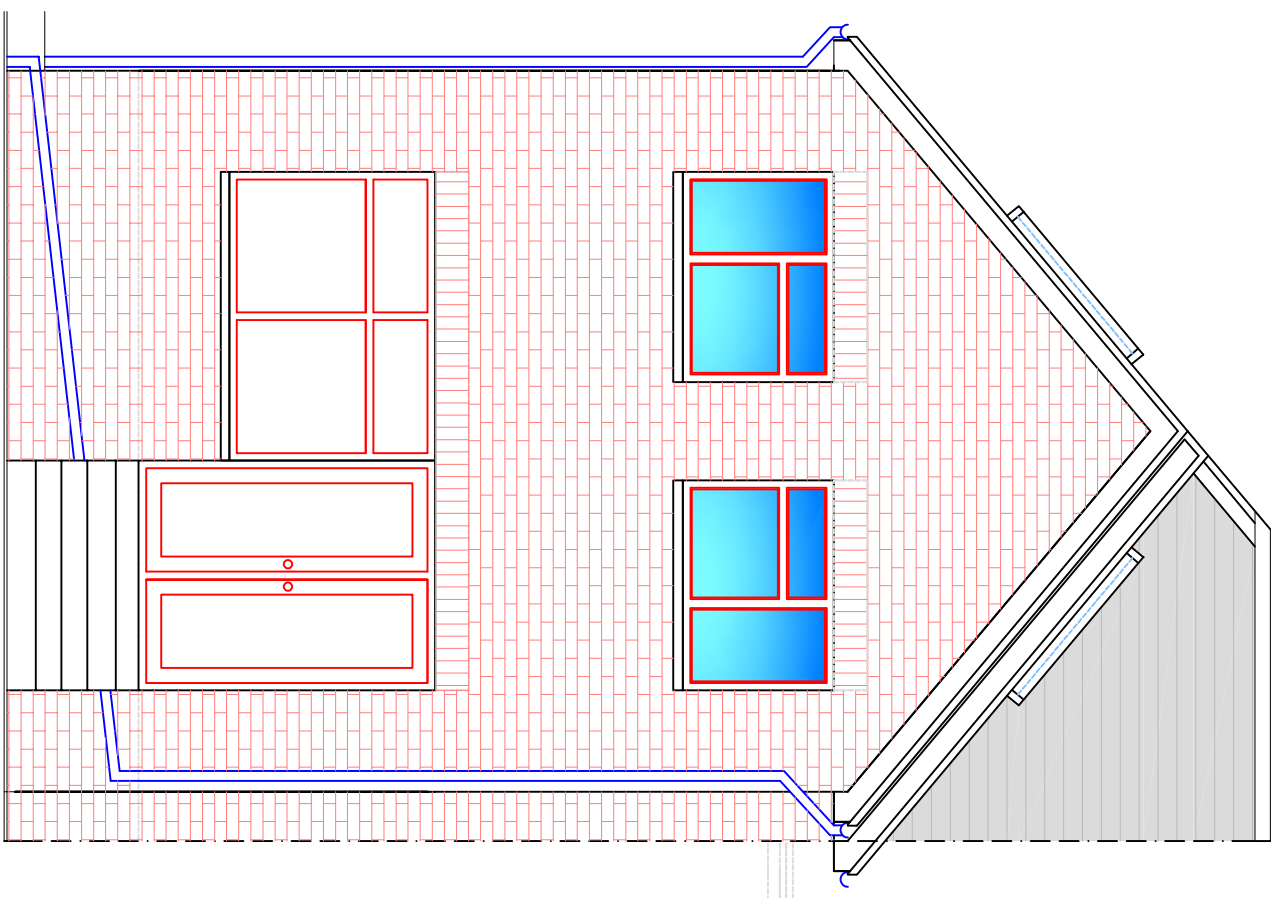


Proposed Rear Elevation
1:50

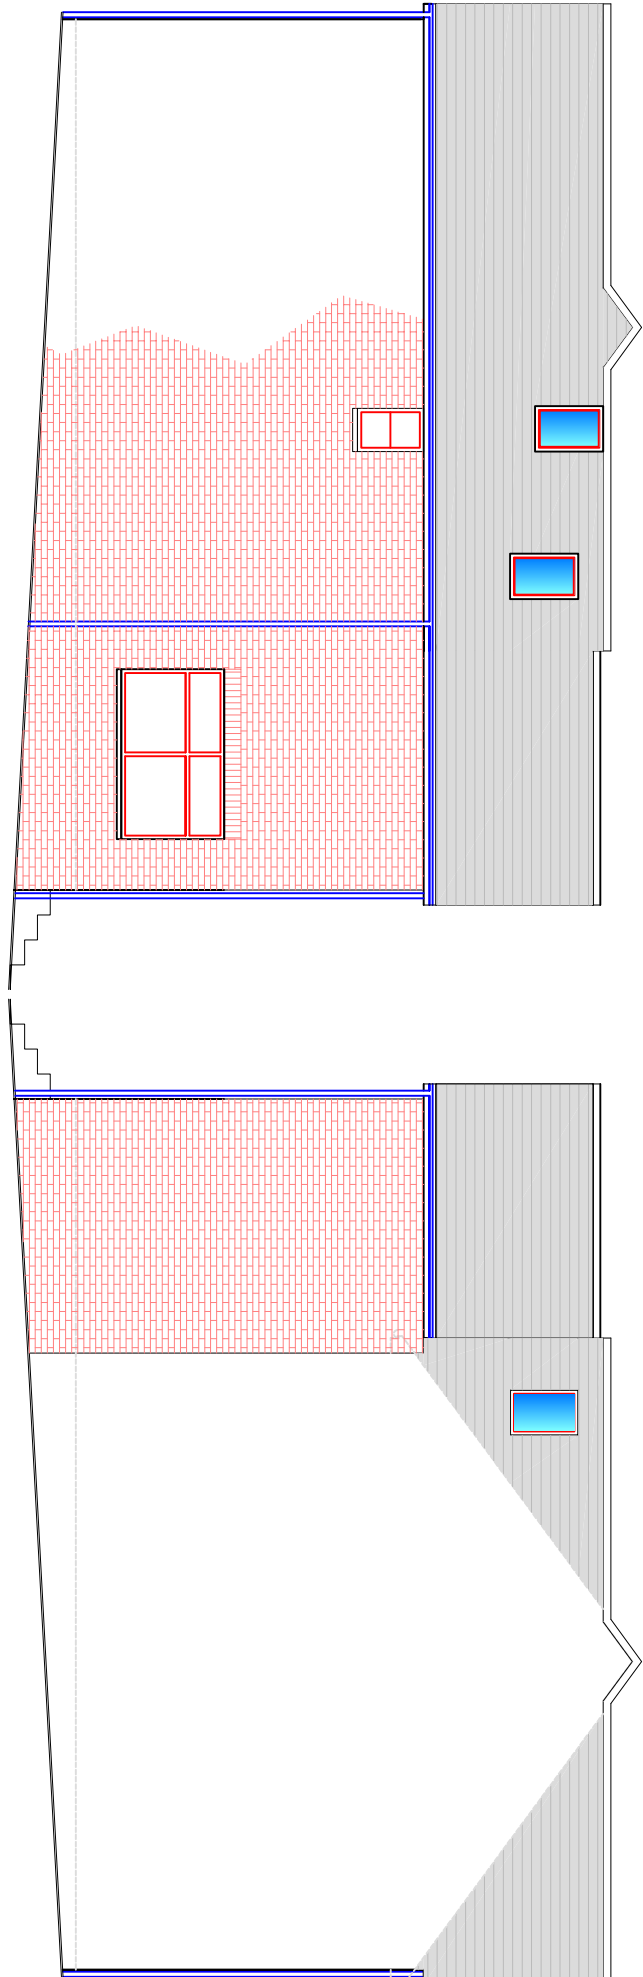


Proposed Side Elevation
1:100

Proposed Side Elevation
1:100

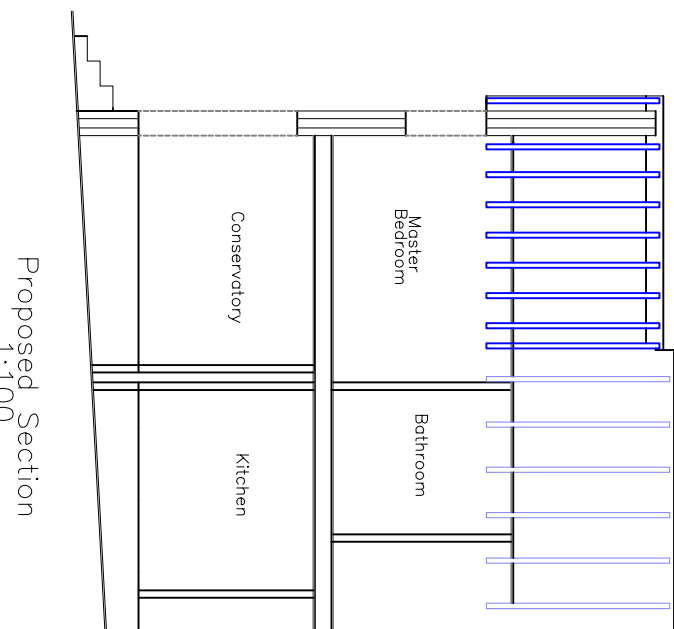


Proposed Section
1:100

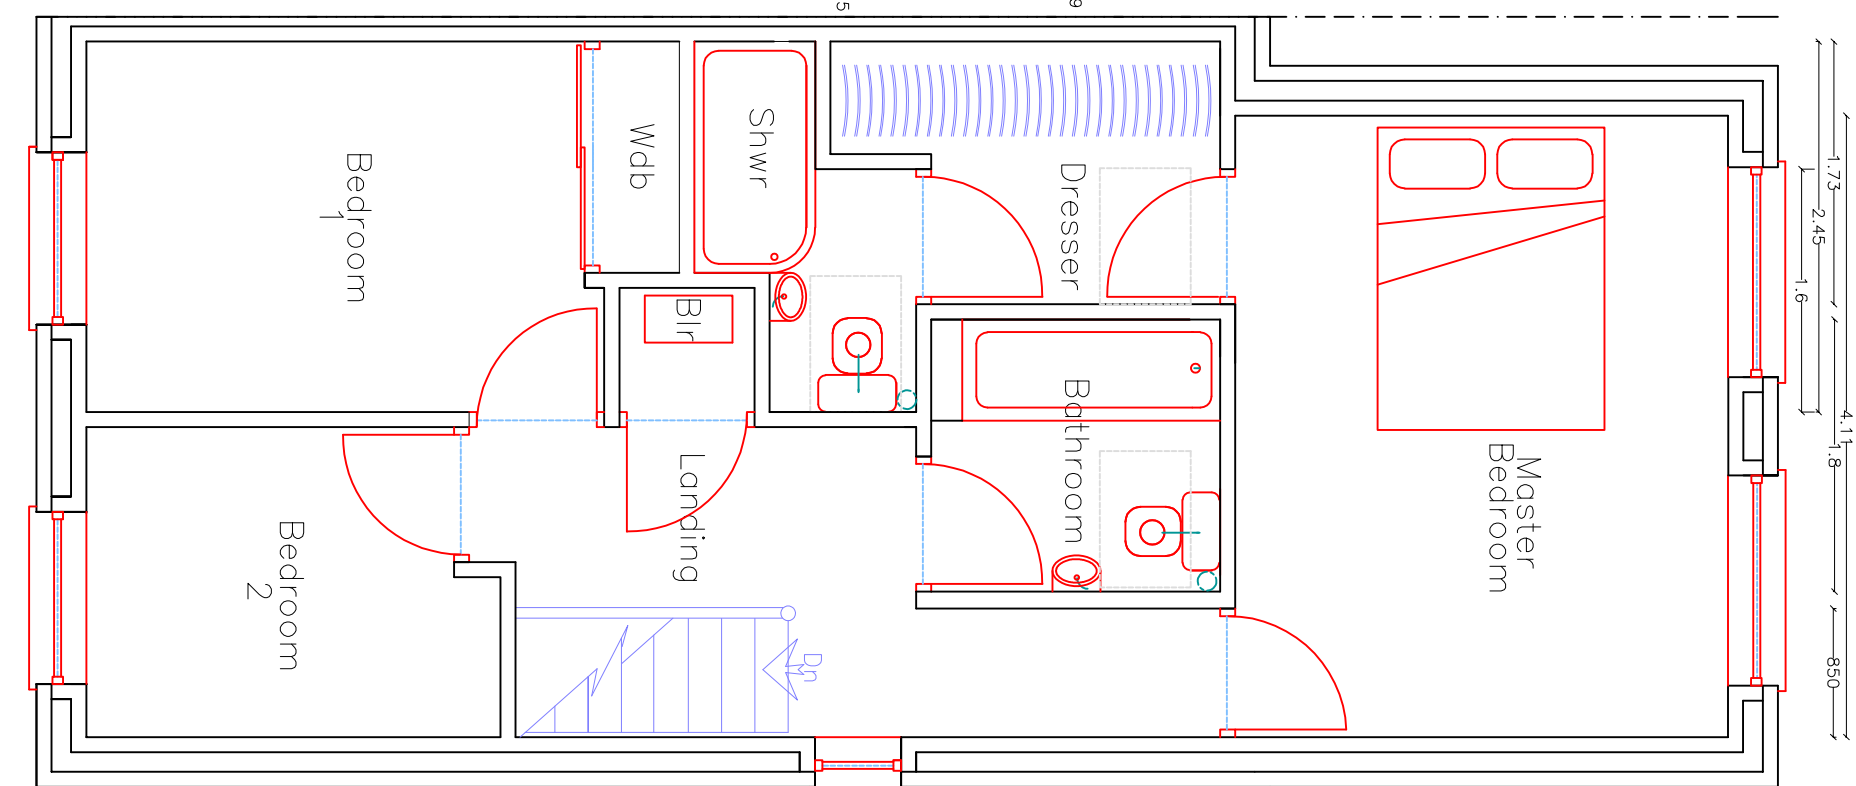


Proposed First Floor Plan
1:50

N.B. Notice needs to be served regarding THE PARTY WALL ACT i.e. Oversailing of RW goods. Works on party wall/roof.	
Finishes	
Roof:	Concrete tile matching existing
External walls:	Face brick matching existing
Windows/Doors:	uPVC matching existing
Fascia/RWG's:	uPVC matching existing

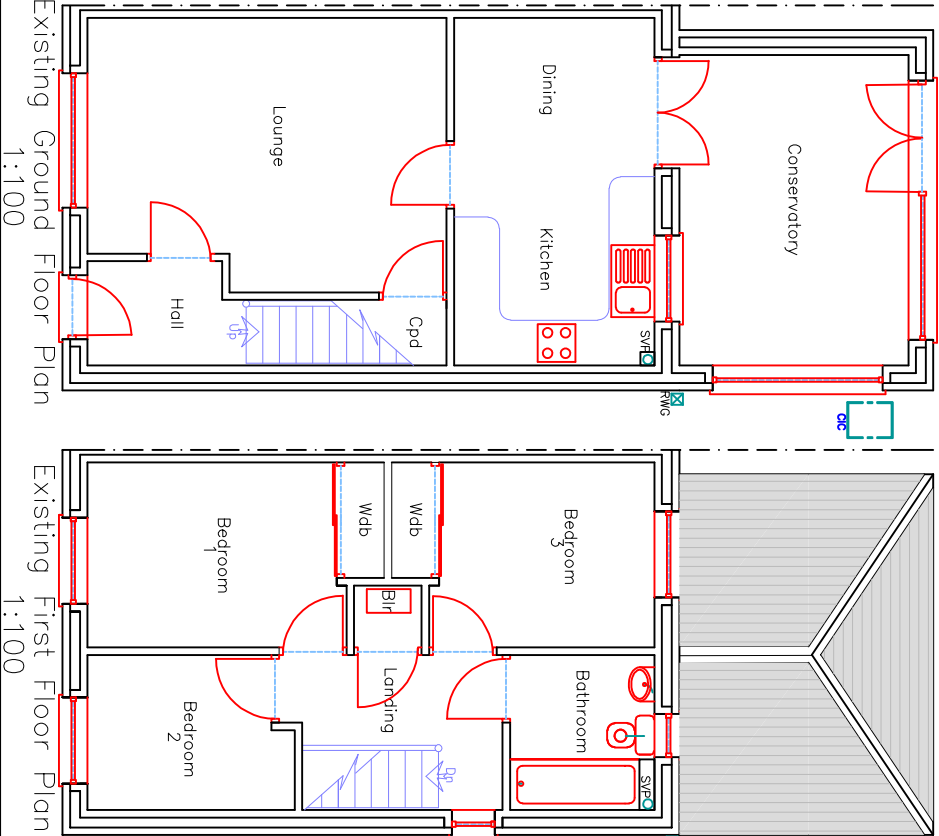


Existing Ground Floor Plan
1:100


Existing First Floor Plan
1:100

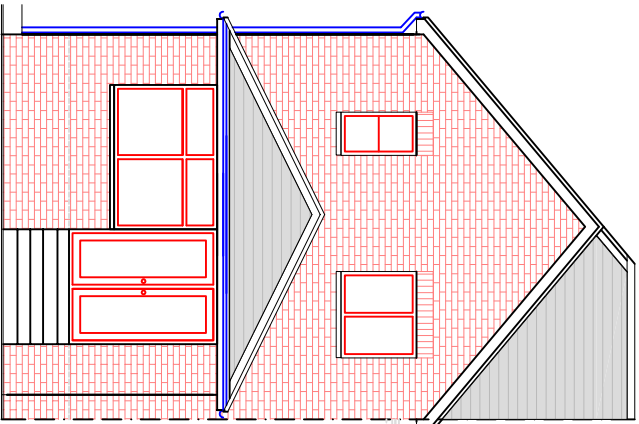

Existing Rear Elevation
1:100

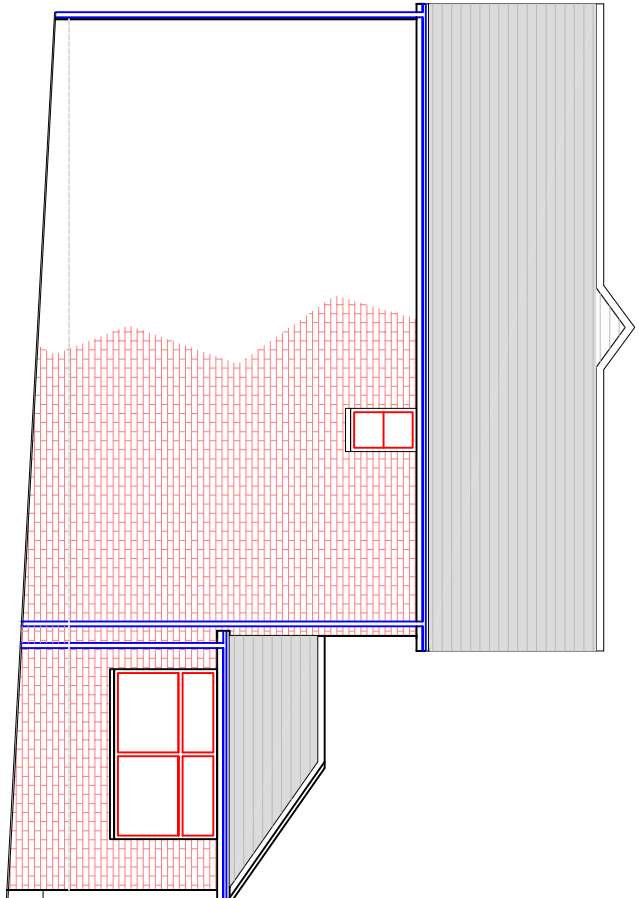

Existing Side Elevation
1:100

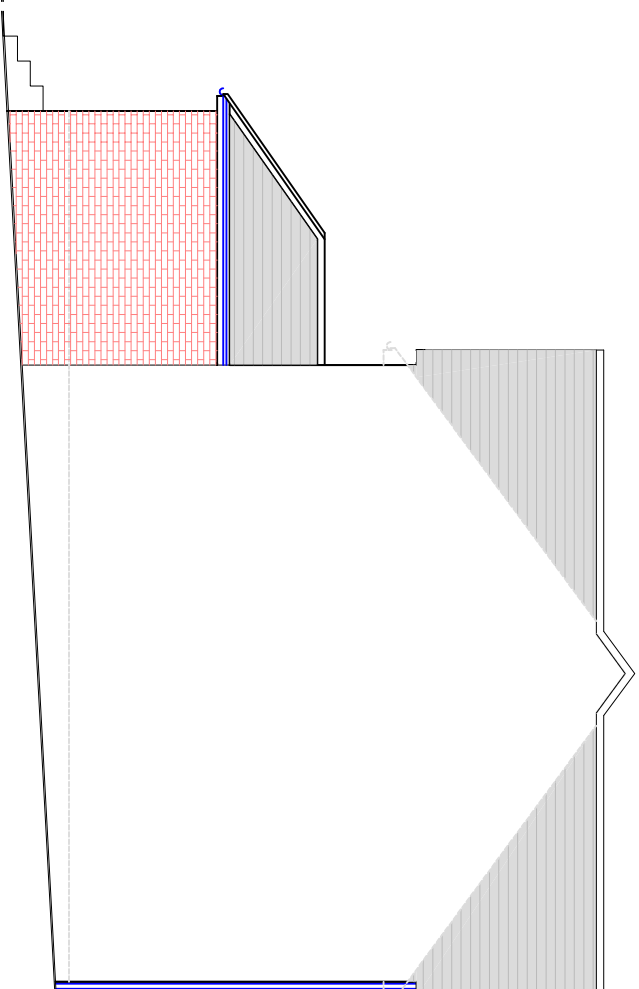

Existing Side Elevation
1:100

Utopia Design Architectural Services	
Building Planning Application Support Paul Thomas: BSc (Hons) Tel: 01685 556230, Mob: 07998 725065	
Issued: Only for Purpose Indicated Drawing Status: FOR PLANNING/BUILD CONTROL PURPOSES ONLY	
Client: 6, Bishops Grove Penydarren Merthyr Tydfil CF47 9LJ	
Project: Proposed First Floor Rear Extension with Alterations	
Drawn By: PT	Date: 06.04.21
Title: Existing & Proposed Plans, Elevations and Section Details	Scale: 1:50, 1:100, 1:200
Drawn No: Bishops Grove 6 01A	