


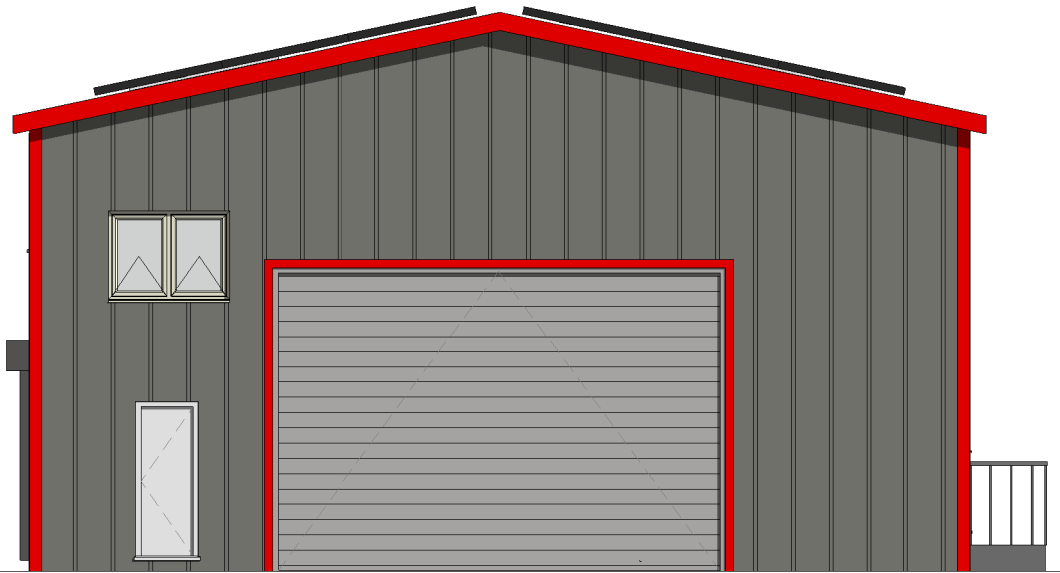


2 Proposed Front Elevation
1 : 100

Ecology enhancement to be fitted before solar panels are in use.


1 Proposed Ground Floor
1 : 100

A Schwegler 1SP Sparrow Terrace
or the following
<https://www.nhbs.com/vivara-prowoodstone-housesparrownestbox?bkfno=210670>.


Two of the following <https://www.nhbs.com/1wq-schwegler-summer-winter-bat-roost> (or equivalent) boxes or similar will be attached to the rear of the property. The bat boxes will be positioned at a height of no less than 3.5m from the ground.

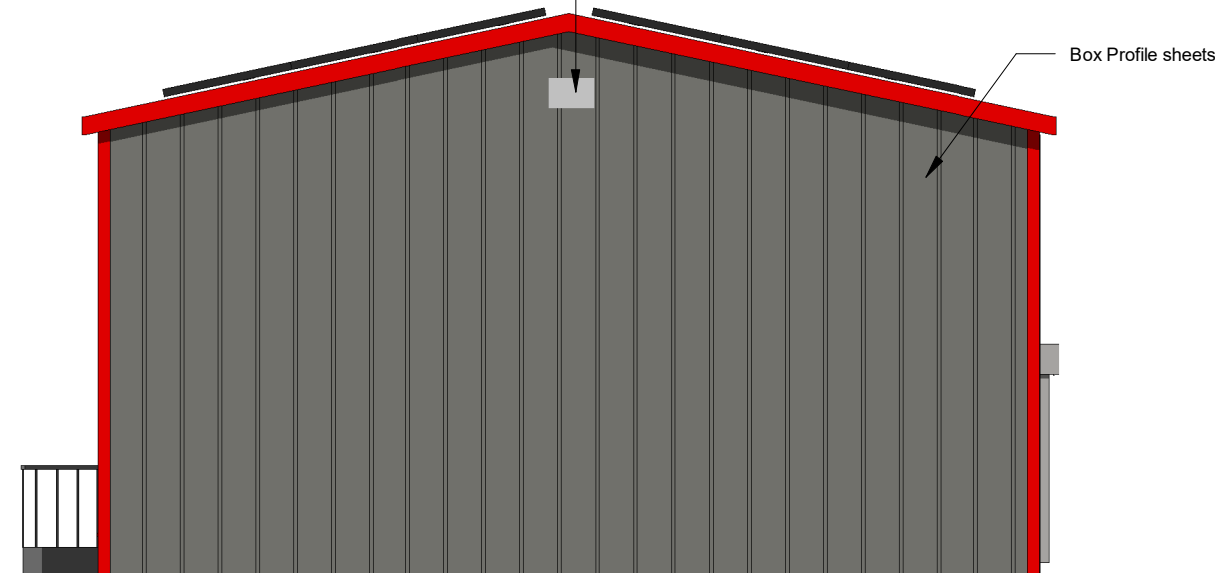


3 Proposed Rear Elevation
1 : 100

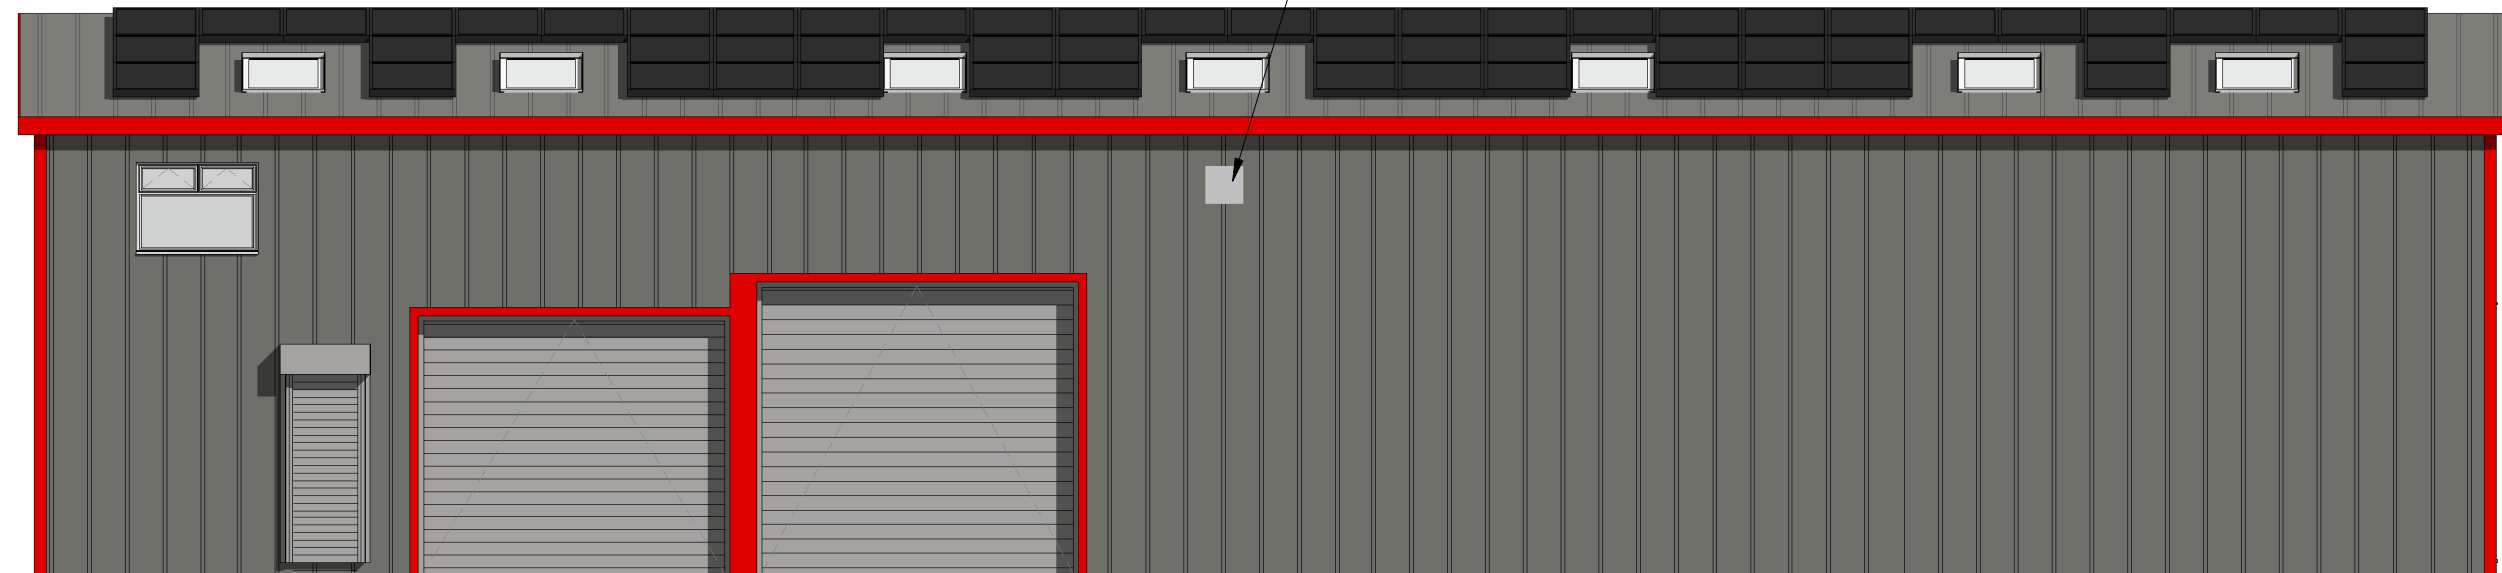

4 Proposed Side 2 Elevation
1 : 100

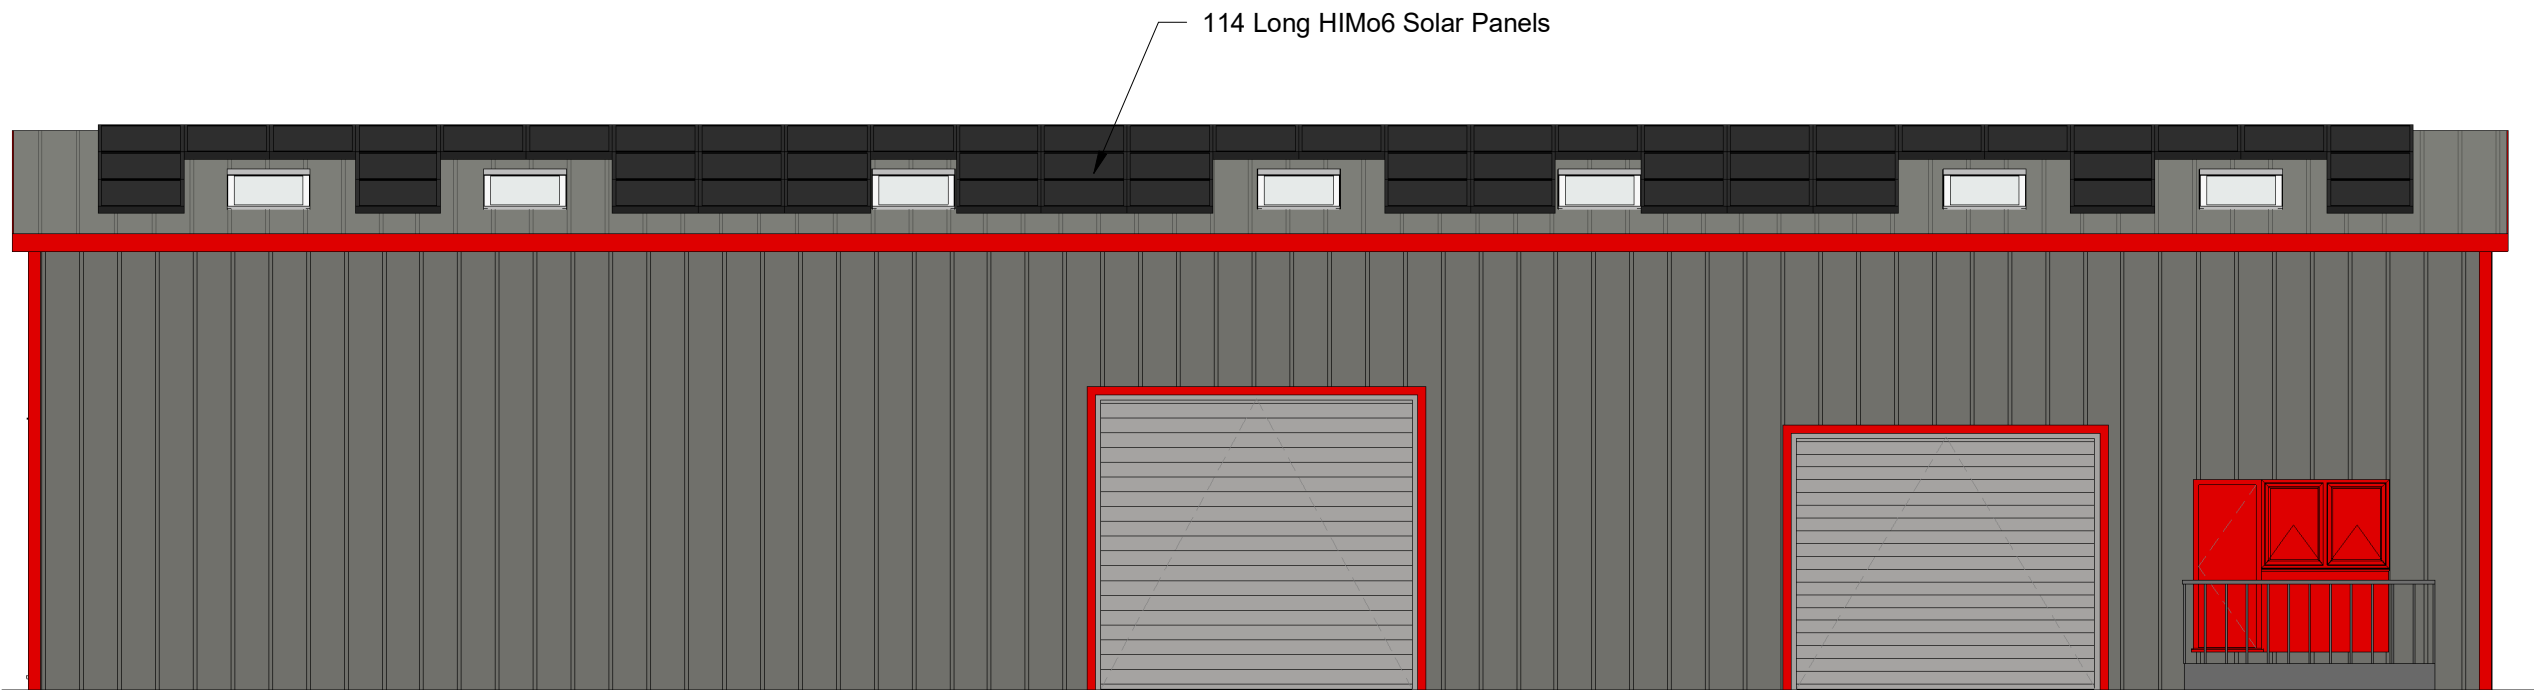

5 Proposed Side Elevation
1 : 100

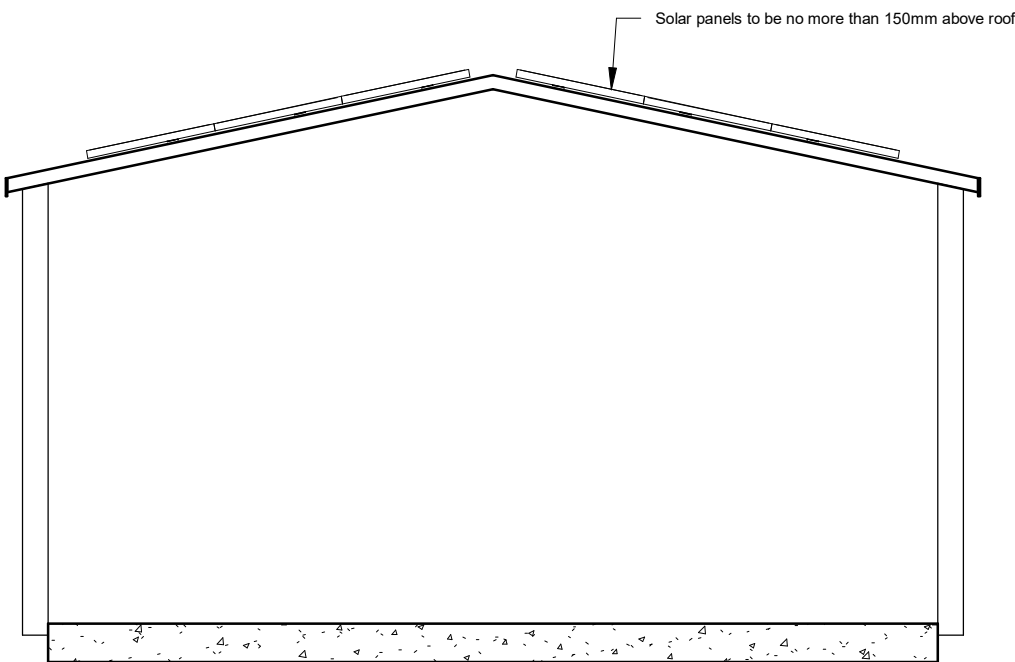

6 Proposed Section
1 : 100

INDIGO DESIGN (Part of 3dcadwales Ltd) 5 Ashlea Drive,
Merthyr Tydfil, CF47 0NY Tele 01685 385746 Mob -
07940913216 Email: enquiries@indigo-3d-design.co.uk

This Drawing is Copyright,
Dimensions to be checked
on site and not scaled from
this drawing



PURPOSE OF ISSUE
Planning Approval

DRWAING NUMBER
GTH-02

PROJECT
Solar Panel to roof

SHEET
Proposed Plans and Elevations

Address
GTH Roofing Cyfartha Yard, Cyfartha
Road, Merthyr. CF48 1BS

Checked by
JH

Drawn by
PH

Scale (@ A2)
1 : 100

Rev No	Description	Date
A	Issue	21/03/2024