



Proposed Side Elevation
1:50Proposed Front Elevation
1:50Proposed Rear Elevation
1:50Proposed Side Elevation
1:50


Existing Side Elevation
1:50

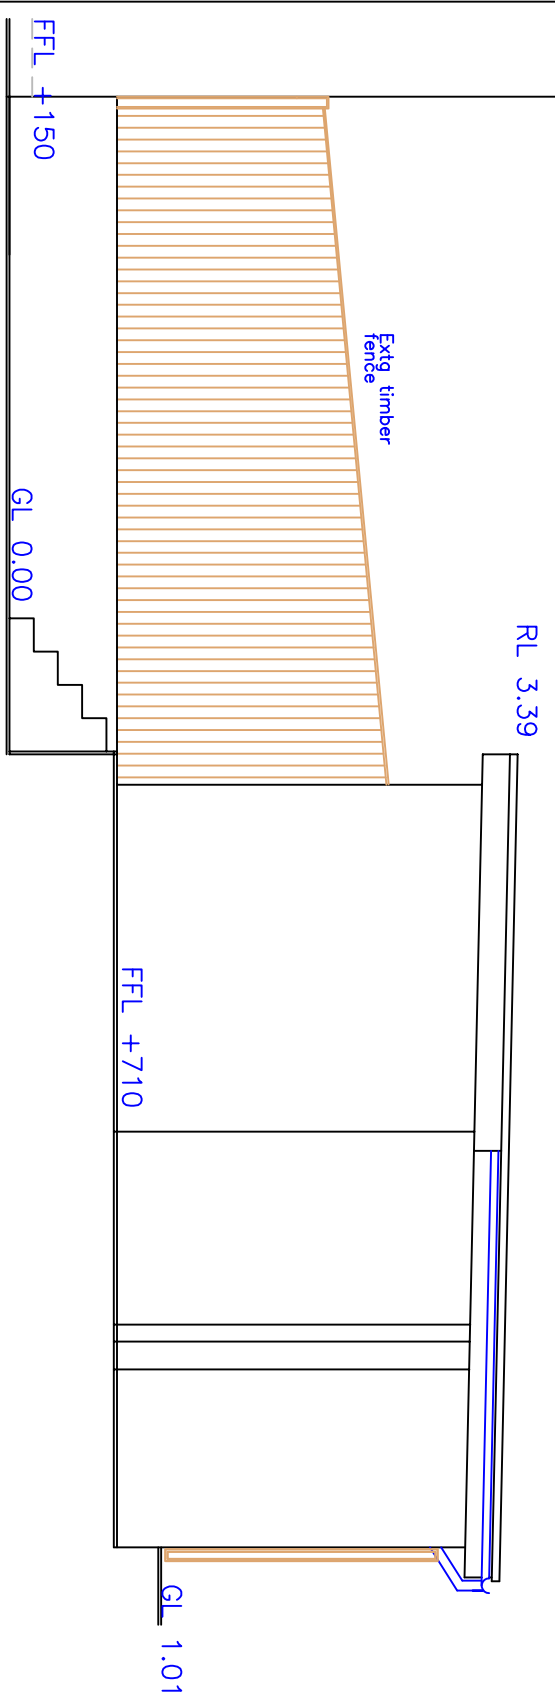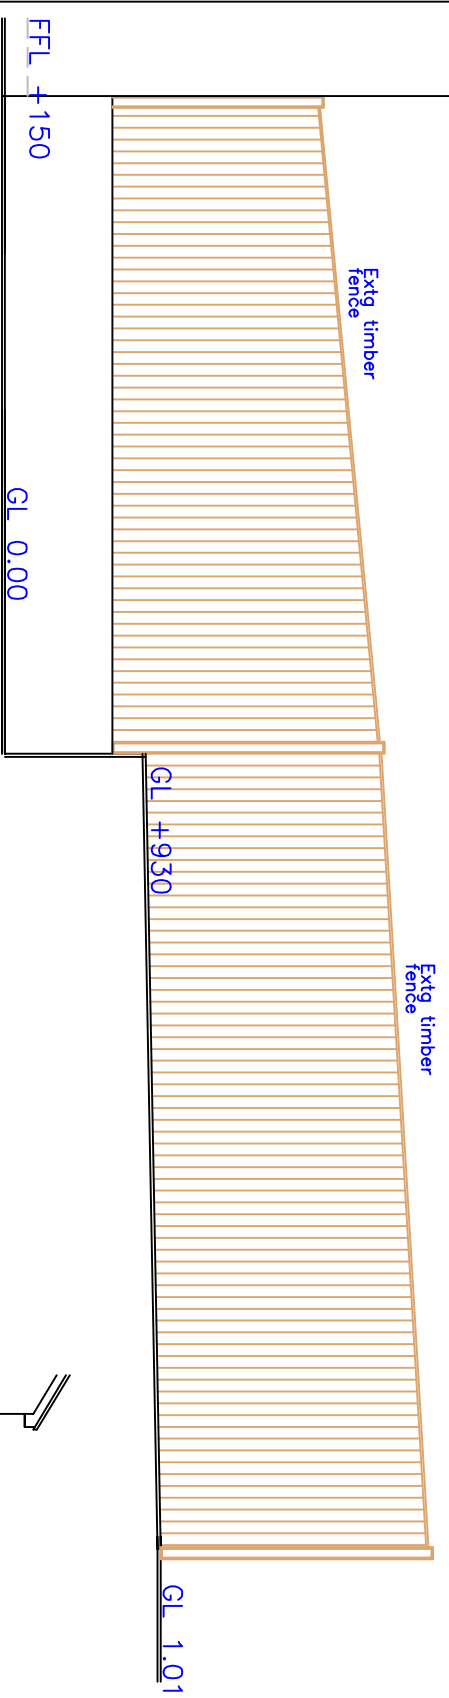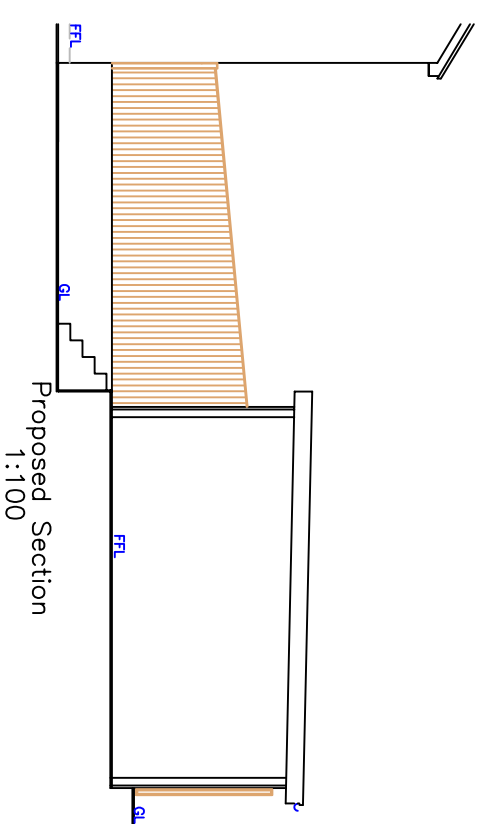


posed Section
1:100

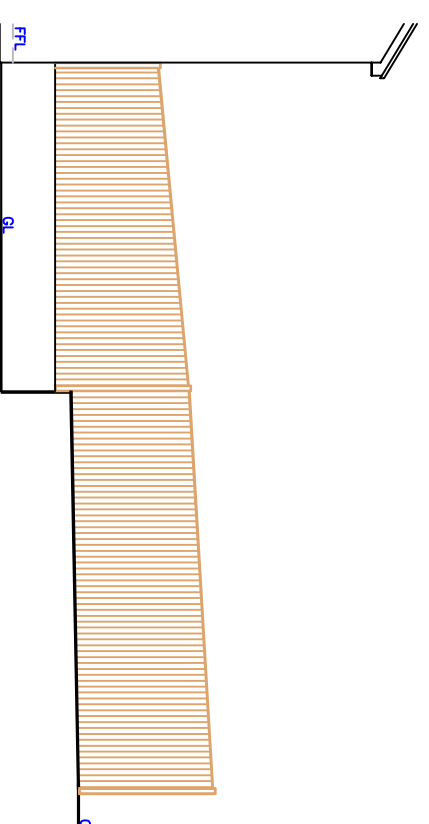

Existing Section
1:100

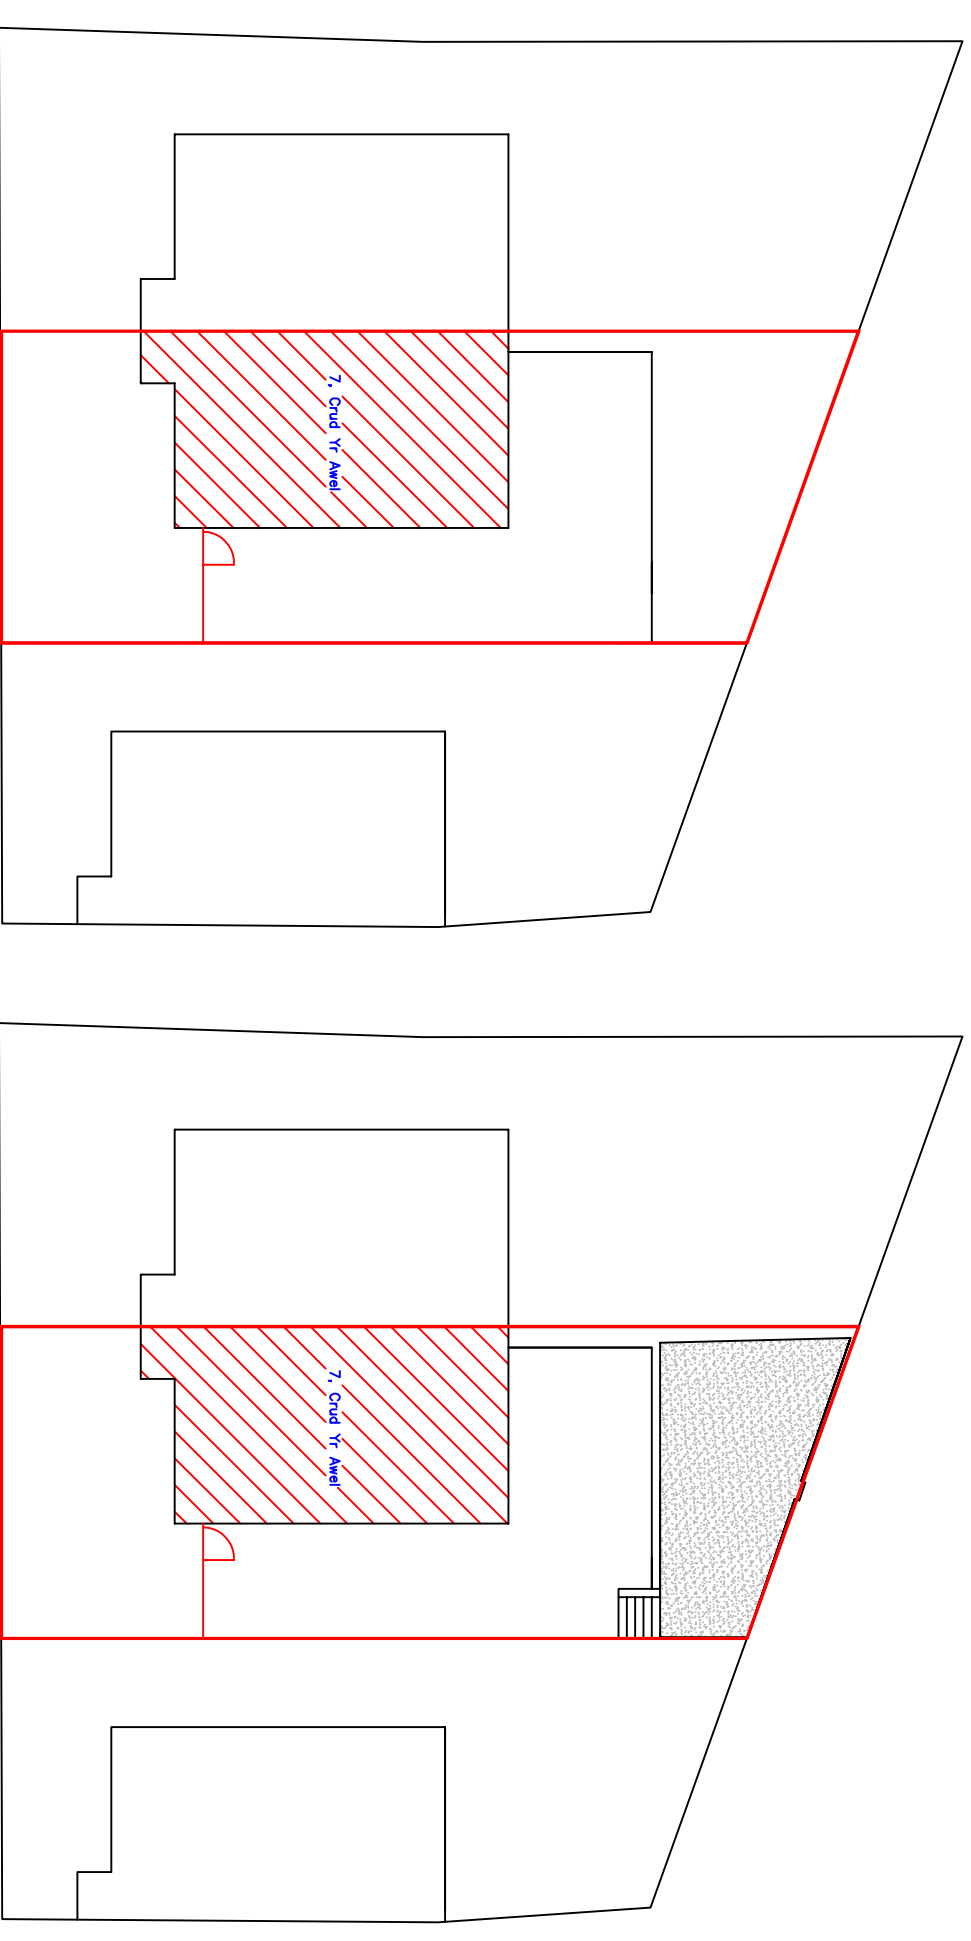

Existing Block Plan
1:200

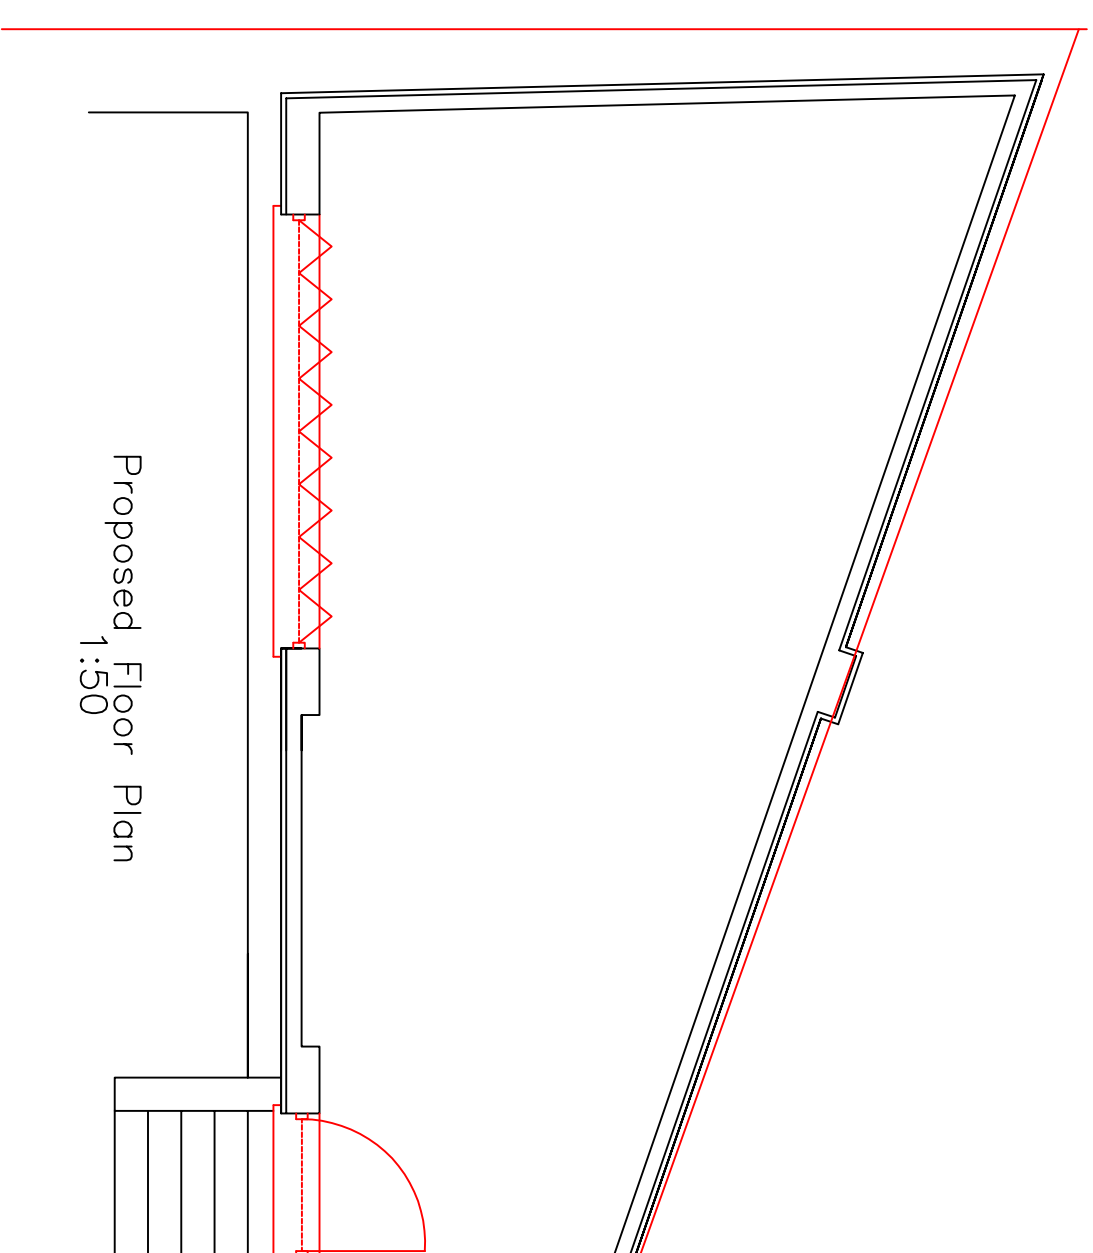Proposed Floor Plan
1:50

 Utopia Design <i>Architectural Services</i> 	
<u>Utopia Design</u> <u>Architectural Services</u>	
Building Planning Application Support Paul Thomas BSc (Hons) Tel: 01685 559520. Mob: 07908 725065	
Issued Only for Purpose Indicated	
Drawing Status: FOR PLANNING PURPOSES ONLY	
Dates	7, Crad Yr Aweil Hegegeng Meritury Tydfil Cr-48 ISA
Project	
Proposed Rear Garden Shed	
Drawn by	Paper
PT	29.09.2020
Title	Scale
Existing & Proposed Plans, Elevations & Sections	A2 1:50, 1:200
Dwg No	
Crad Yr Aweil 7.01	