




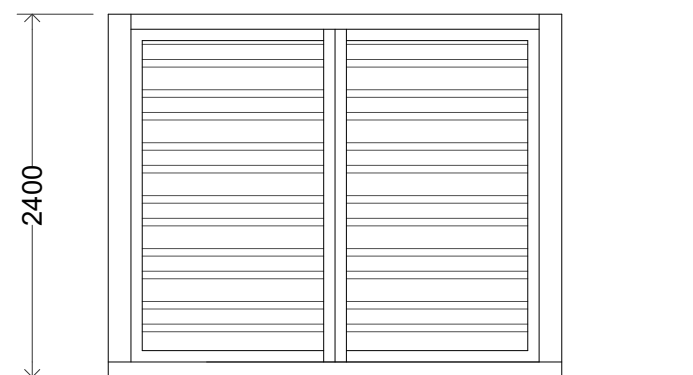


FRONT ELEVATION

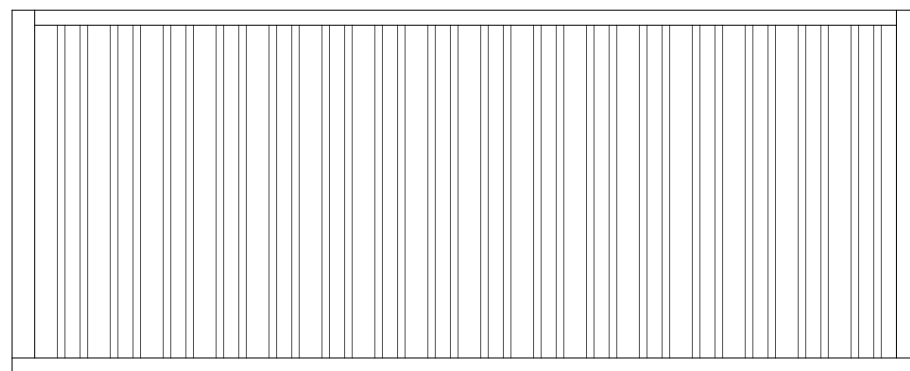


SIDE ELEVATION

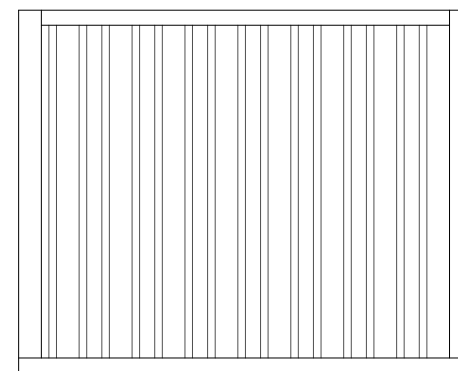

REAR ELEVATION

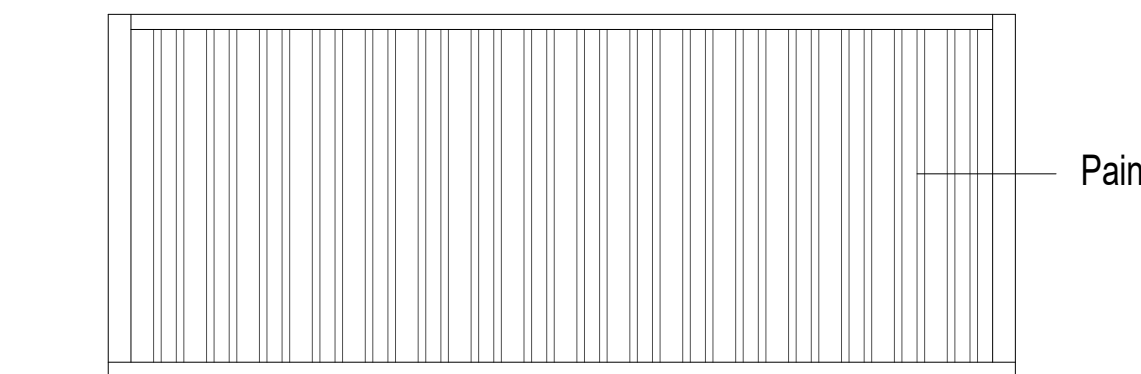

SIDE ELEVATION

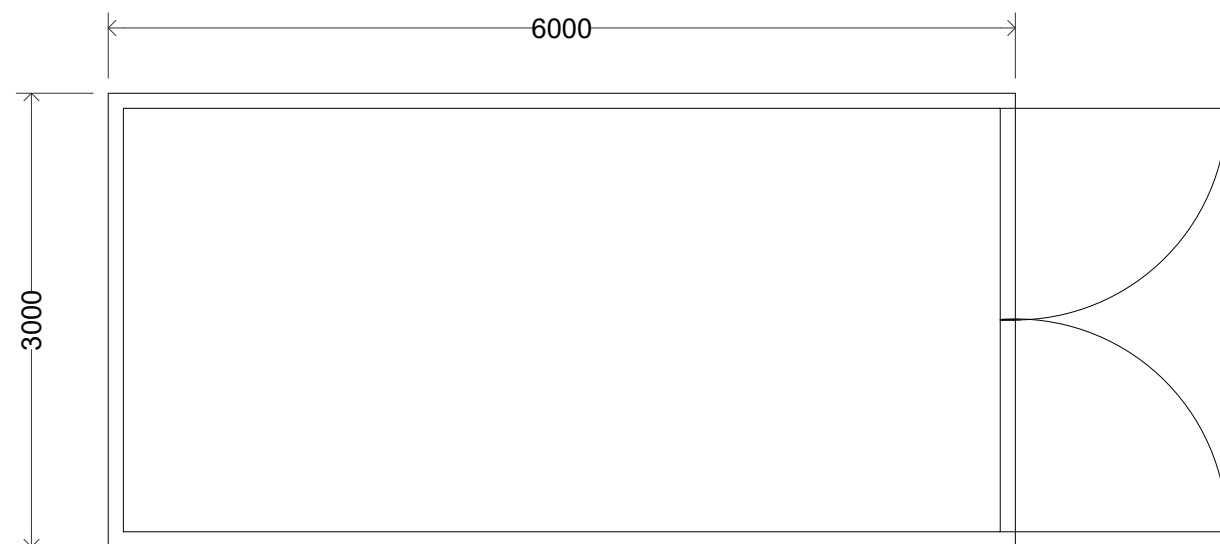

PLAN



k.j.lloyd AADip. RIBA CHARTERED ARCHITECT		49 Coed Y Pia, LLanbradach Caerphilly, CF83 3PT	
PROJECT PROPOSED STABLES LAND OFF AEL Y BRYN TRELEWIS CF46 6BD		SCALE 1:100 @ A3	DATE OCT 2022
DRAWN KL		DRG. NO. 06	
DRAWING CONTAINER PLANS AND ELEVATIONS			
THIS DRAWING IS COPYRIGHT			