




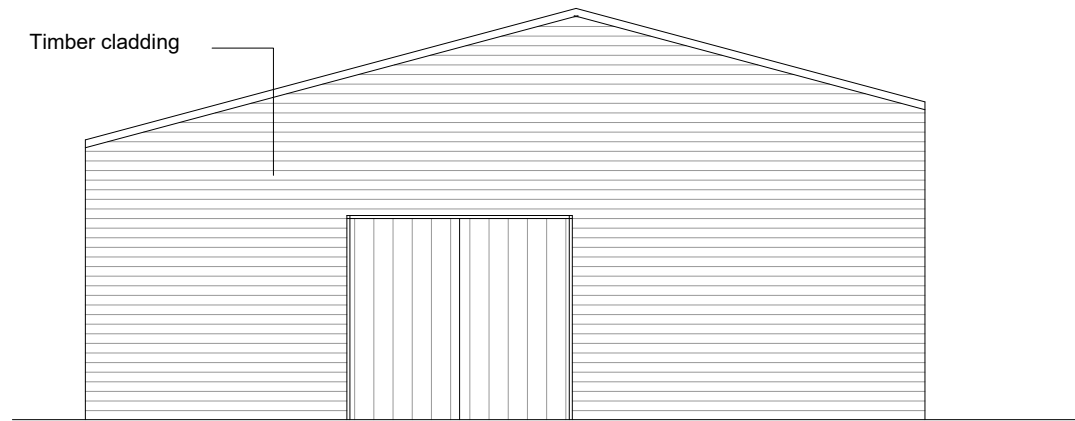


FRONT ELEVATION

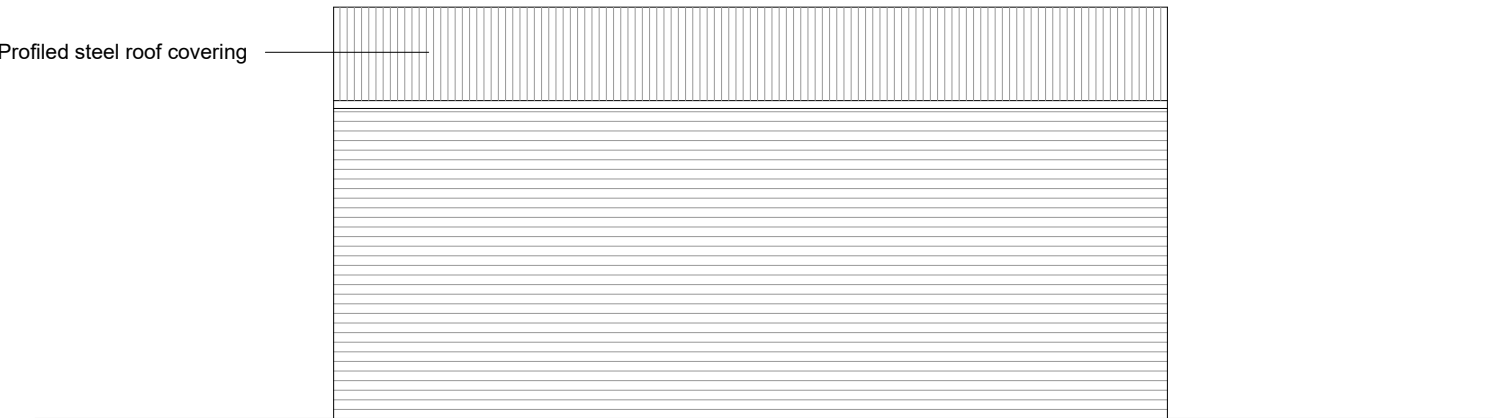


SIDE ELEVATION

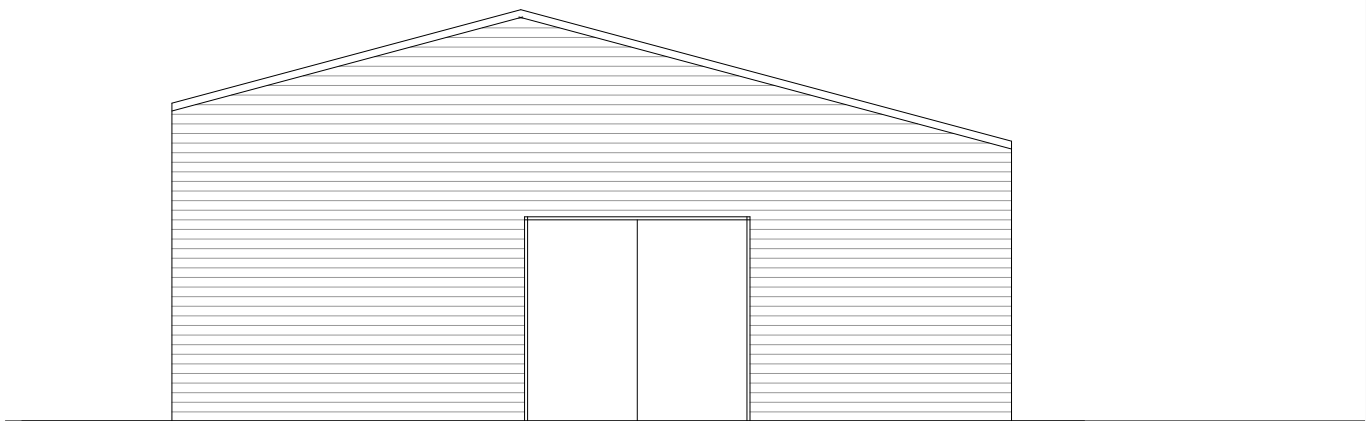

REAR ELEVATION

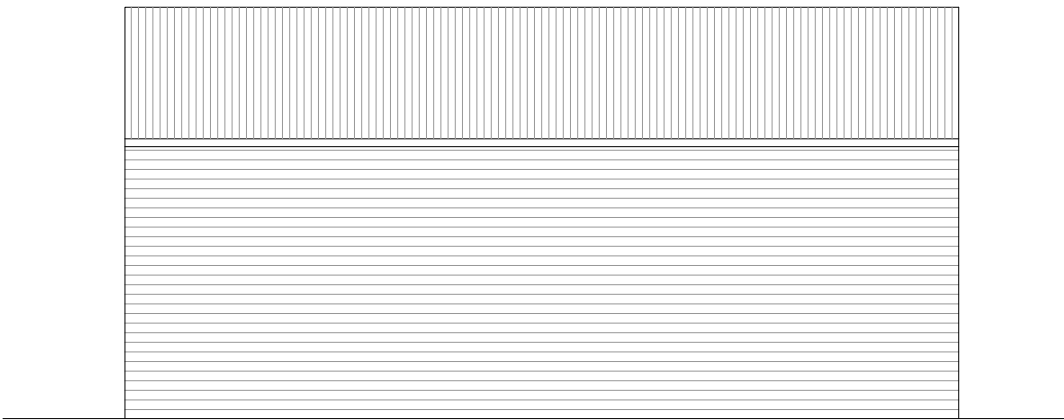

SIDE ELEVATION

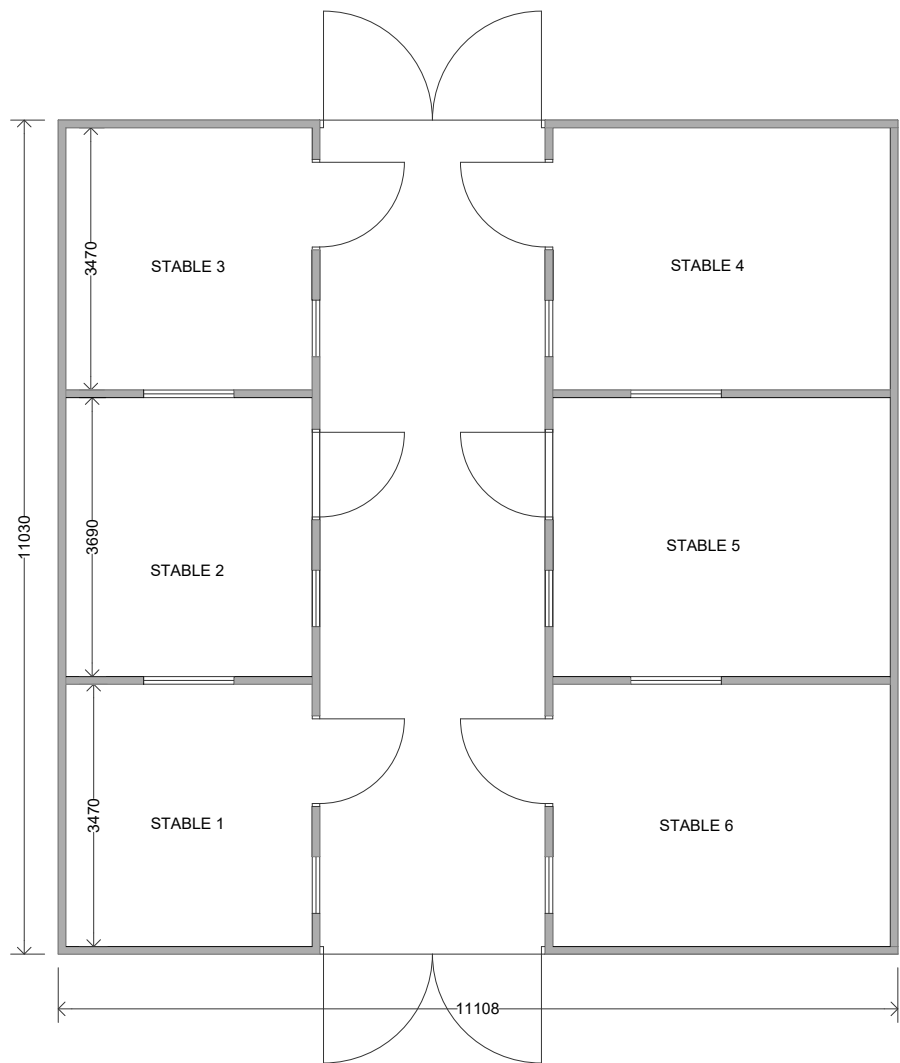

k.j.loyd AADip. RIBA CHARTERED ARCHITECT		49 Coed Y Pia, LLanbradach Caerphilly, CF83 3PT
PROJECT PROPOSED STABLES LAND OFF AEL Y BRYN TRELEWIS CF46 6BD		SCALE 1:100 @ A3 DATE MAY 2022
DRAWING PROPOSED STABLES		DRAWN KL DRG. NO. 02
THIS DRAWING IS COPYRIGHT		