



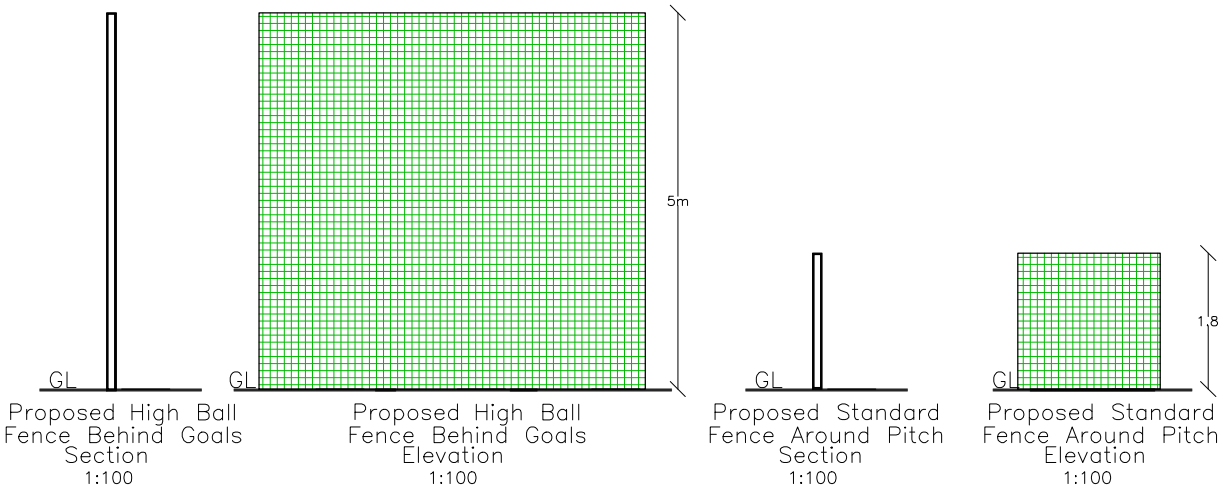

Proposed High Ball Fence Behind Goals Image

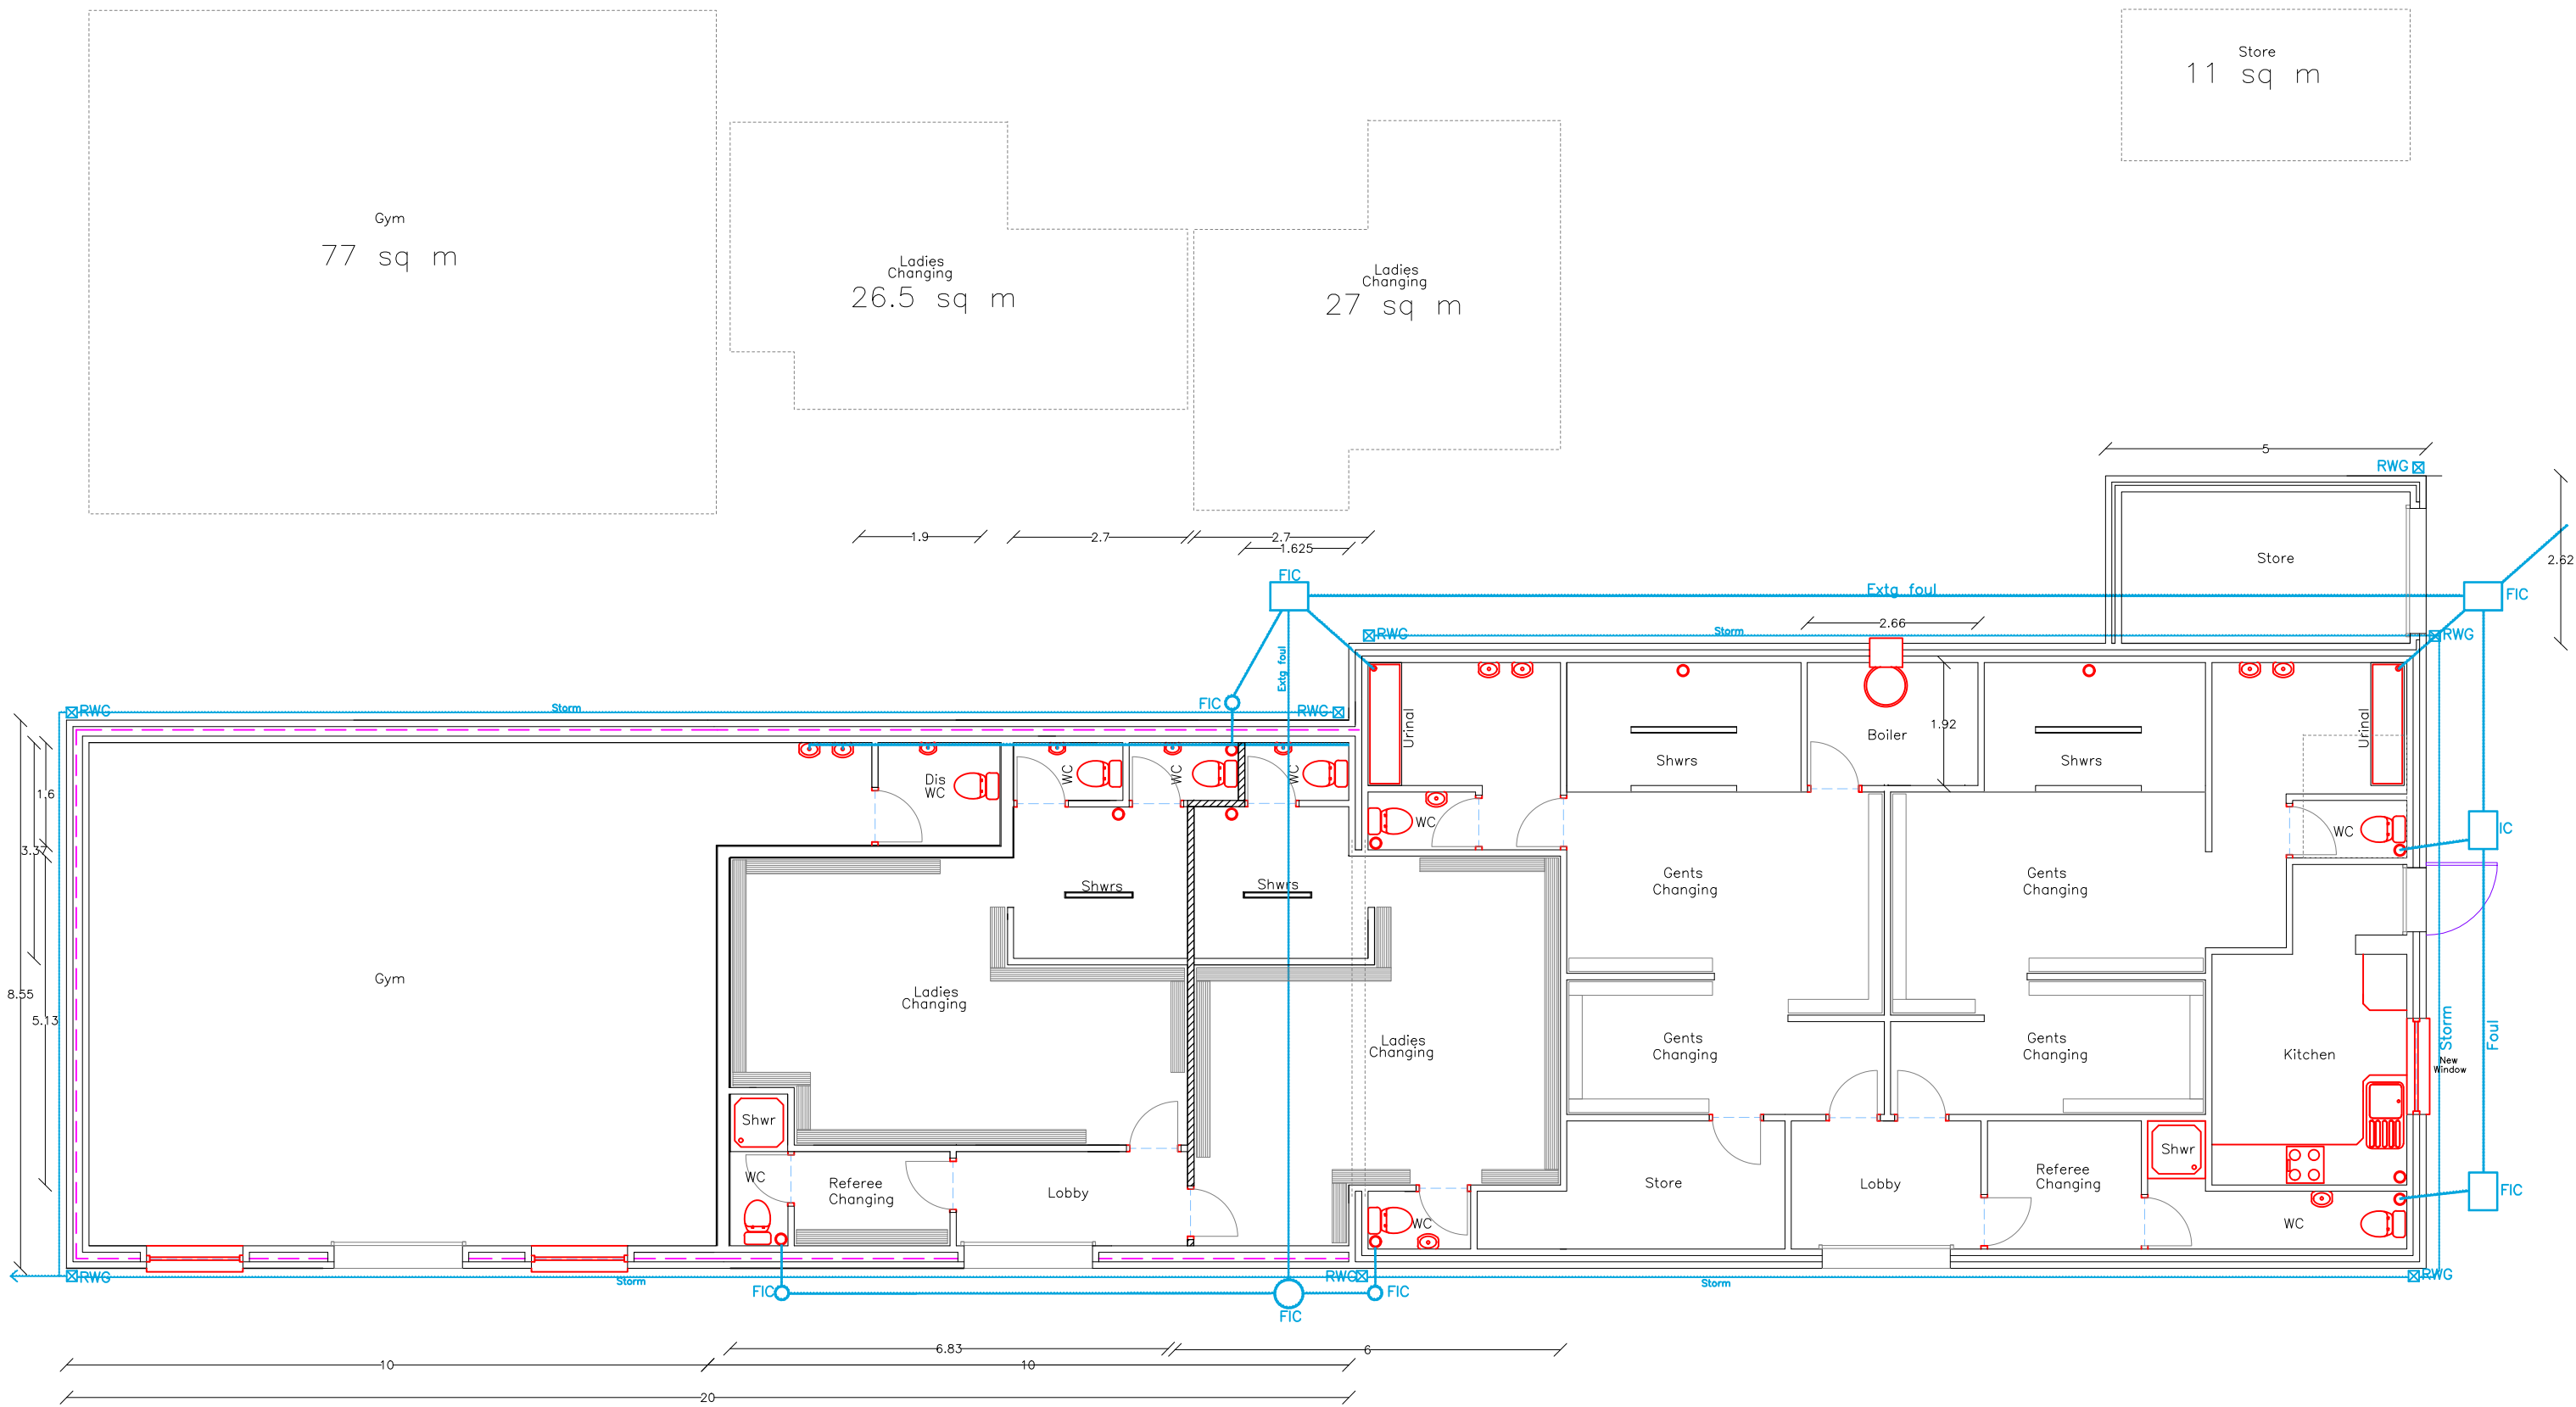

Proposed Floor Plan
1:100

Finishes

Roof:	Con tile matching extg
External walls:	Render matching extg
Windows/Doors:	Grey
Fascia:	White uPVC
RWG's:	Black uPVC
Enclosure:	Steel post and mesh panels in green matching extg

			Utopia Design <i>Architectural Services</i>					
Address			SO 06148 06194 Mountain Hare Playing Fields Mansfield Terrace Merthyr Tydfil CF47 0LB					
Project			Proposed new extension to changing rooms with internal re-arranged layout and New Fence to Lower Pitch					
Drawing Status: FOR PLANNING PURPOSES ONLY								
Drawn by			Date			Scale		
PT			SEPT 23			1:100		
Title			Paper			A2		
Proposed Plans			Drawg No			MT HARE EXT 03B		