




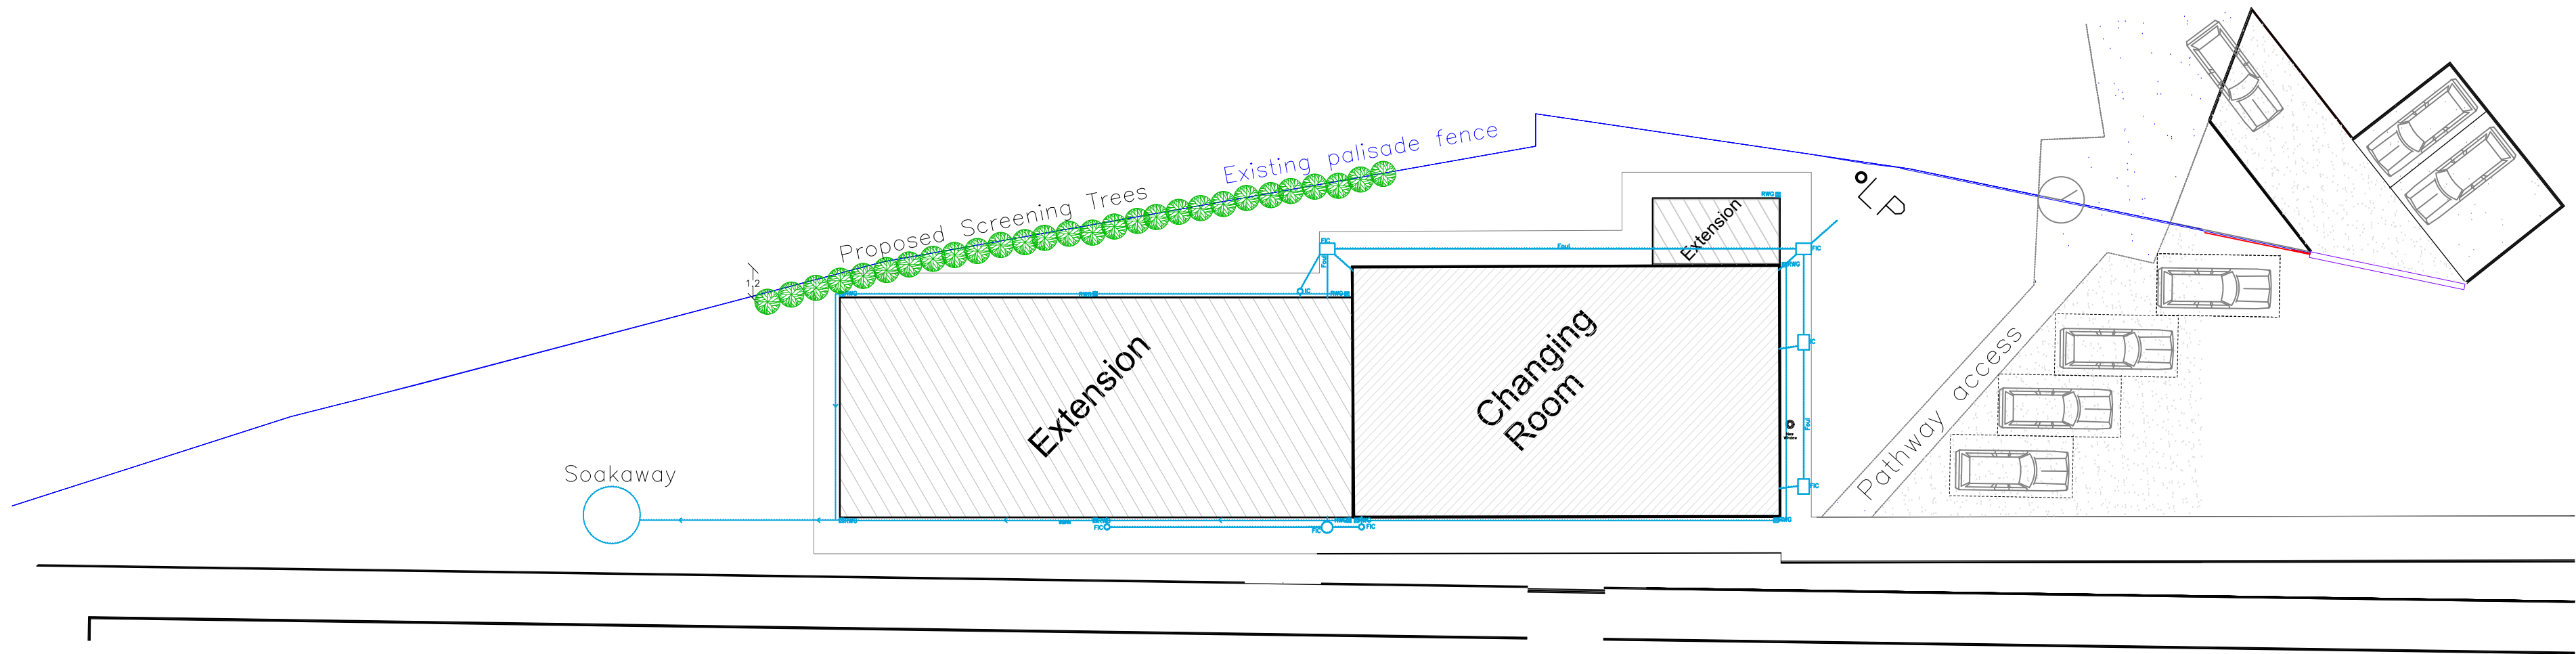


Proposed Partial Block Plan
1:200

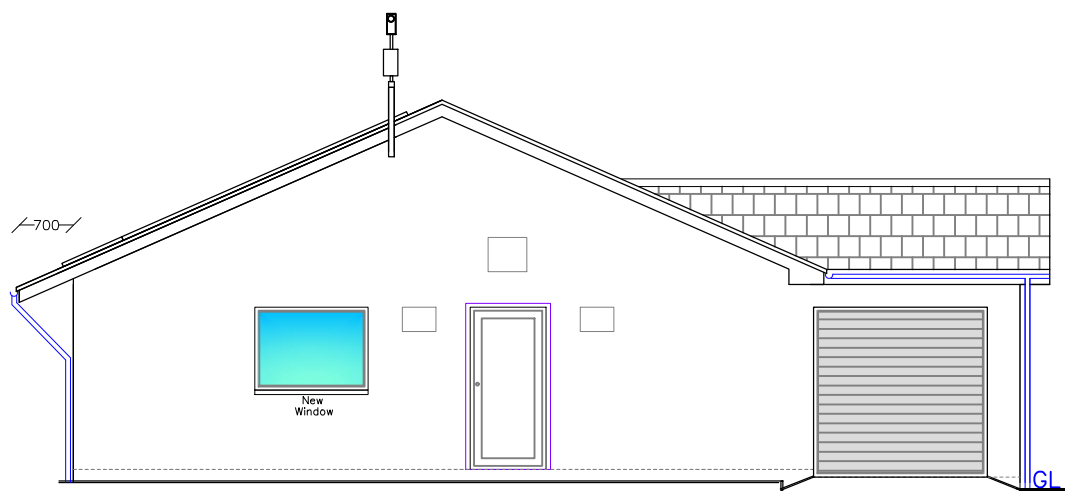


Proposed Side Elevation
1:100

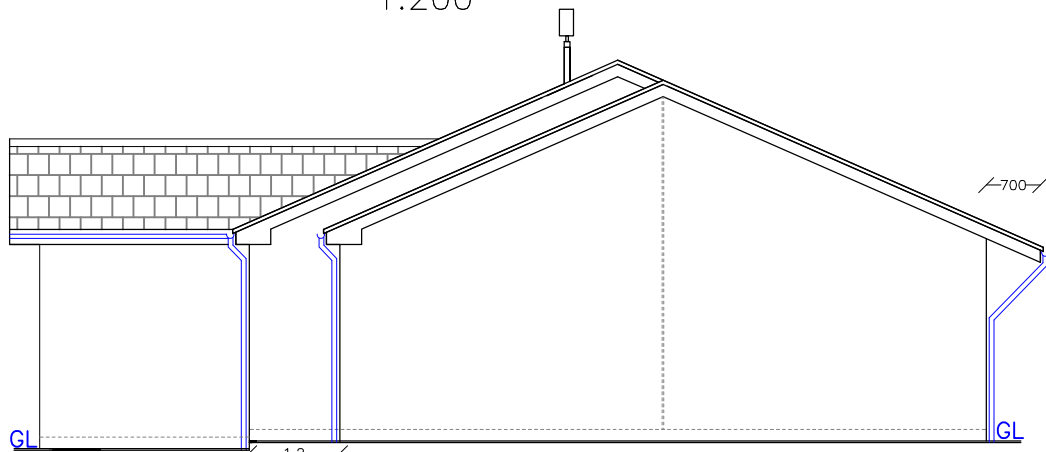


Proposed Side Elevation
1:100

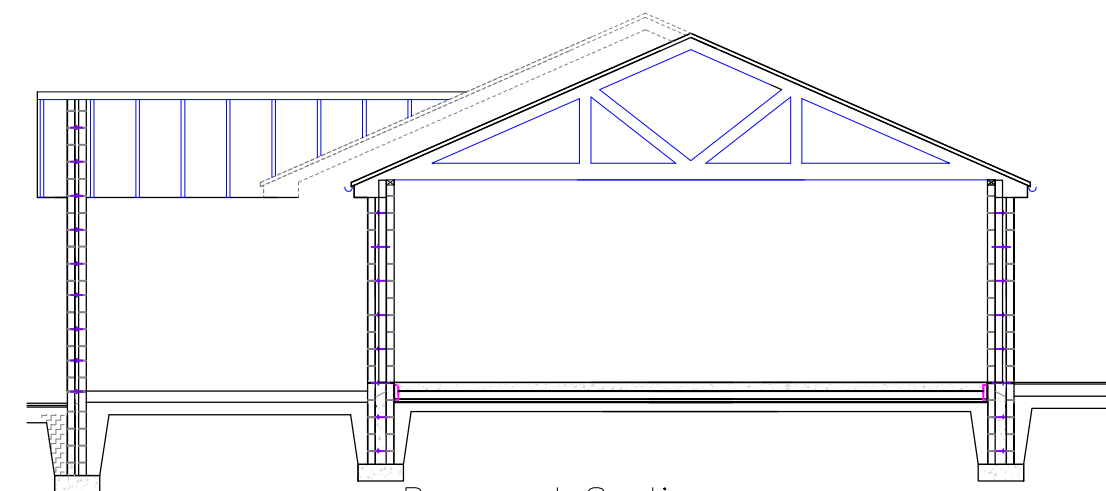


Proposed Section
1:100

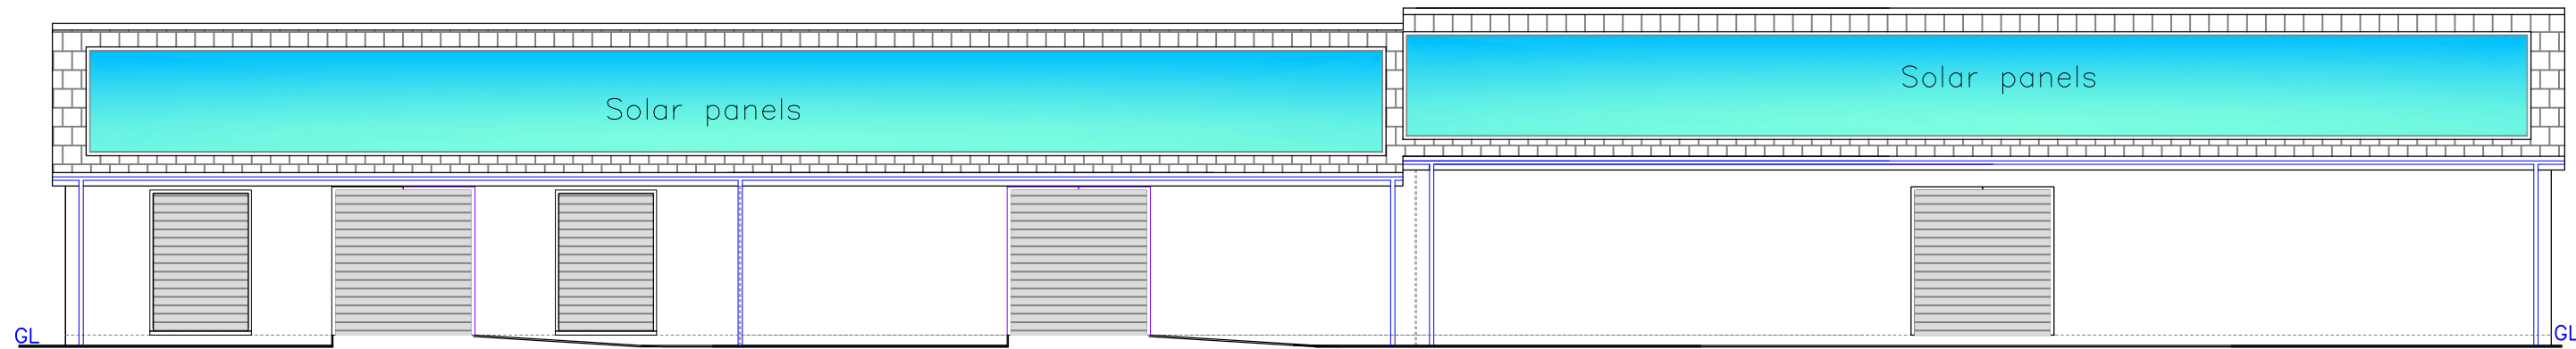

Proposed Front Elevation
1:100
[Closed Shutters]

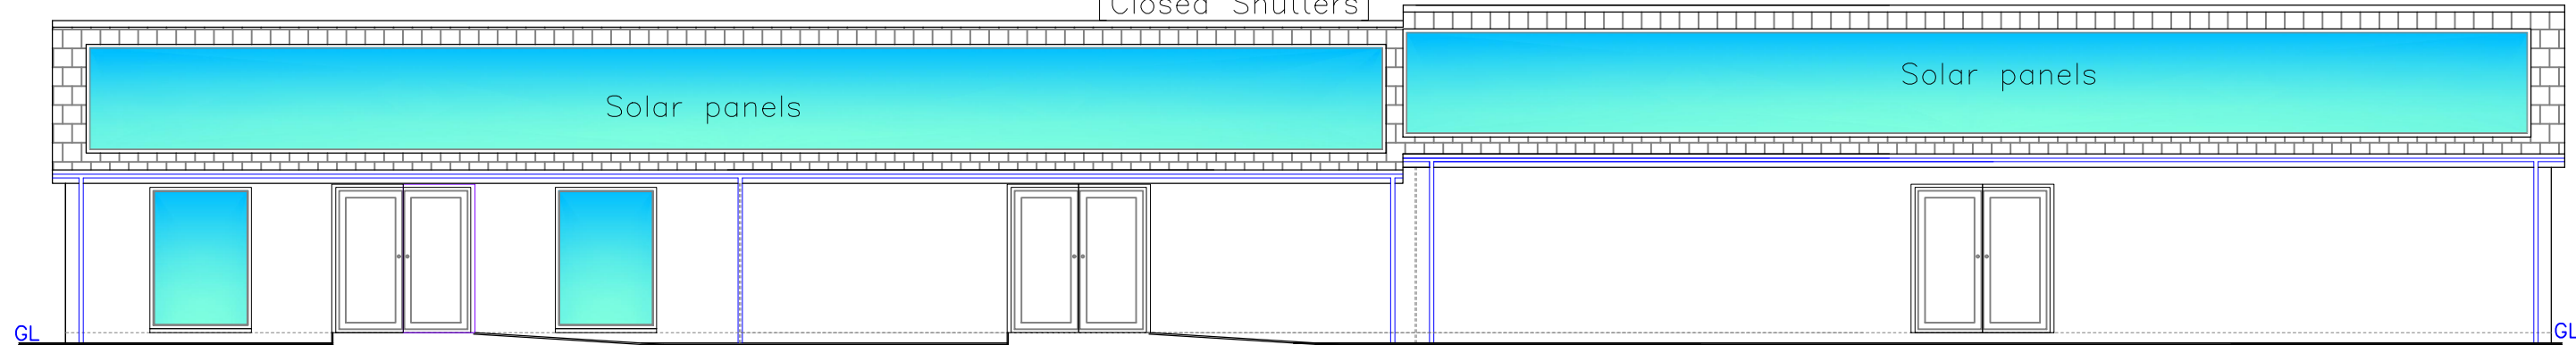

Proposed Front Elevation
1:100

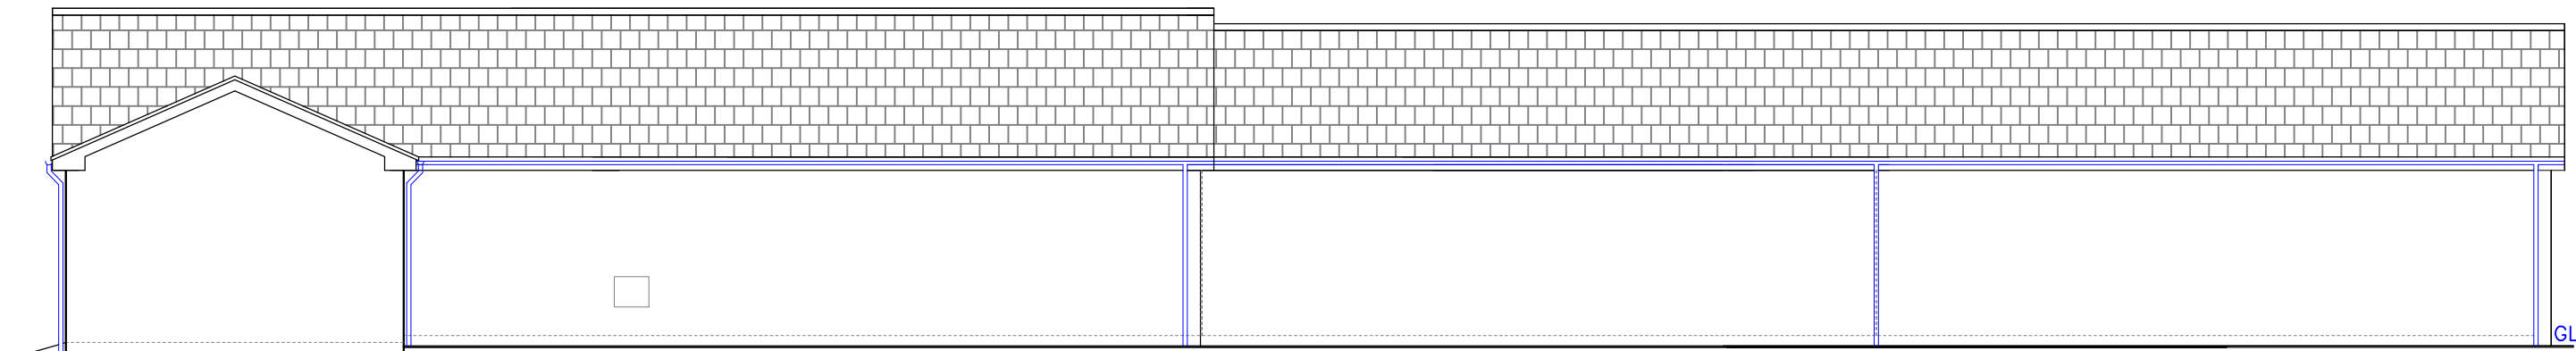

Proposed Rear Elevation
1:100

Finishes	
Roof:	Con tile matching extg
External walls:	Render matching extg
Windows/Doors:	Grey
Fascia:	White uPVC
RWG's:	Black uPVC
Enclosure:	Steel post and mesh panels in green matching extg

Utopia Design Architectural Services	
Address	SO 06148 06194 Mountain Hare Playing Fields Mansfield Terrace Merthyr Tydfil CF47 0LB
Project	Proposed new extension to changing rooms with internal re-arranged layout and New Fence to Lower Pitch
Drawing Status: FOR PLANNING PURPOSES ONLY	
Drawn by	Date
PT	SEPT 23
Title	Proposed Plans and Elevations
Scale	1:100 1:200
Page	A2
Draw No	MT HARE EXT 04A