

Utopia Design

Architectural Services

Address

SO 06148 06194
Mountain Hare Playing Fields
Mansfield Terrace
Merthyr Tydfil CF47 0LB

Project

Proposed new extension to
changing rooms with internal
re-arranged layout and
New Fence to Lower Pitch

Drawing Status: FOR PLANNING PURPOSES ONLY

Drawn by

PT

Date

SEPT 23

Scale

1:100

Title


Existing &
Proposed Plans
and Elevations

Paper


A2

Draw No


MT HARE EXT 01B

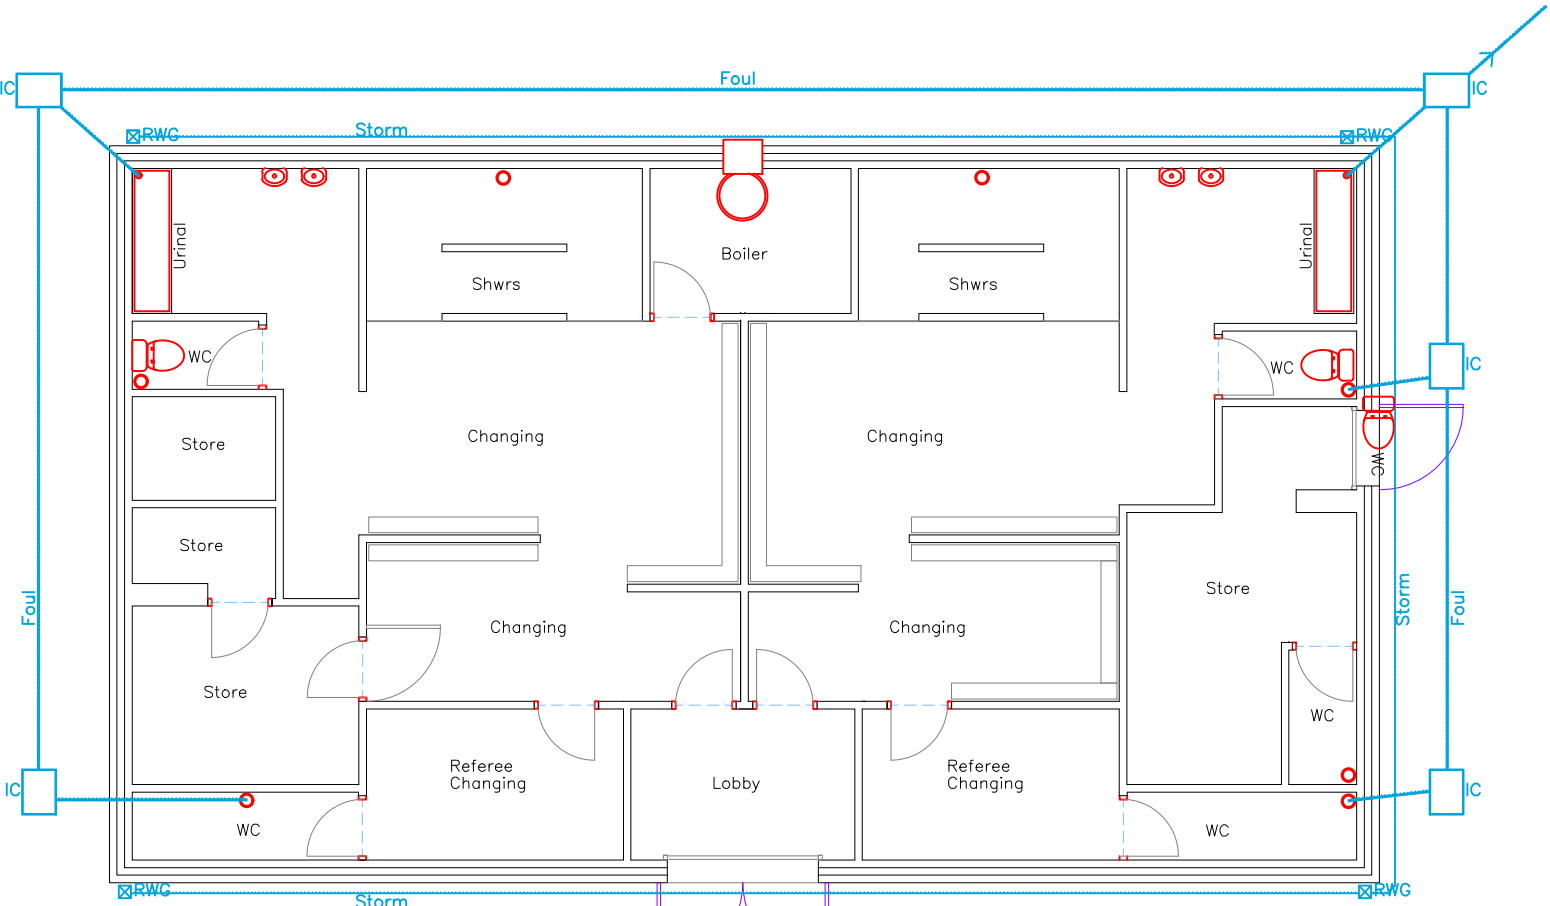


Existing Floor Plan
1:100

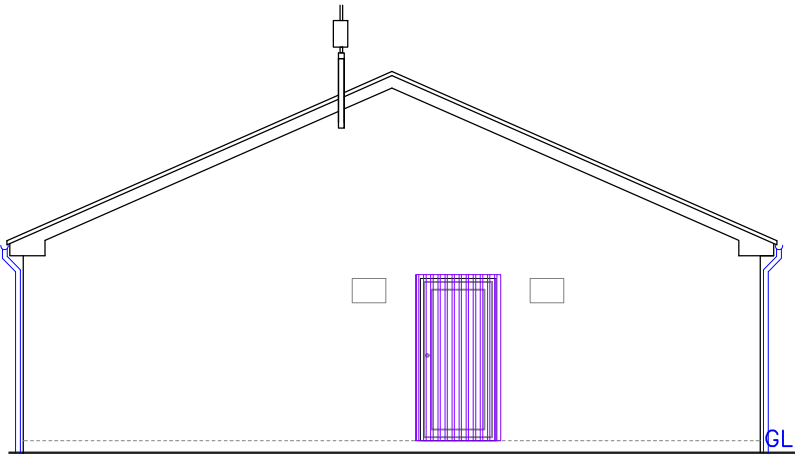


Existing Side Elevation
1:100

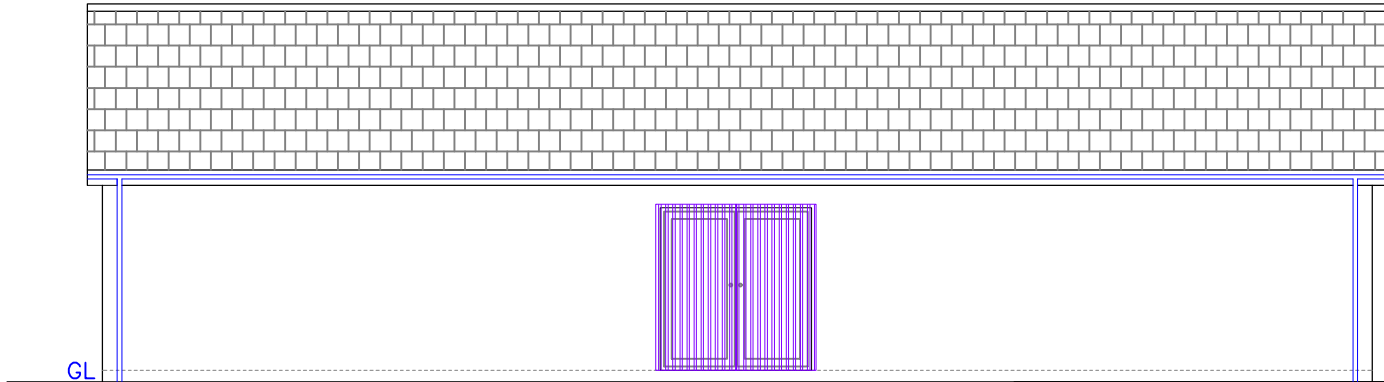

Existing Front Elevation
1:100

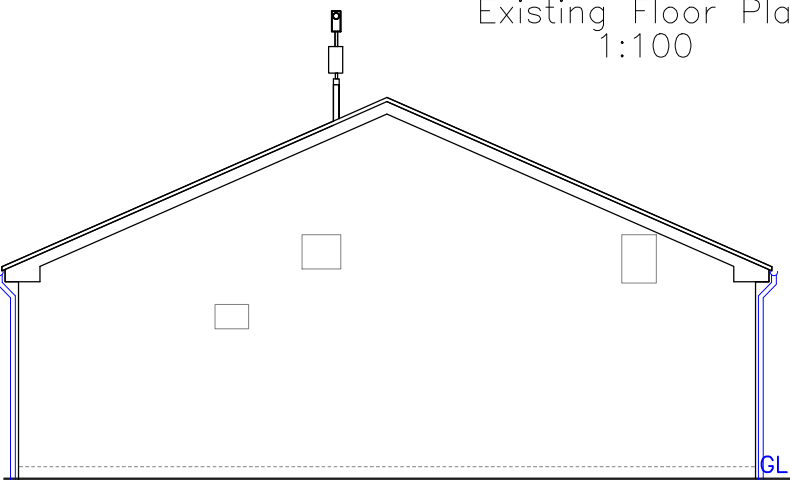

Existing Side Elevation
1:100

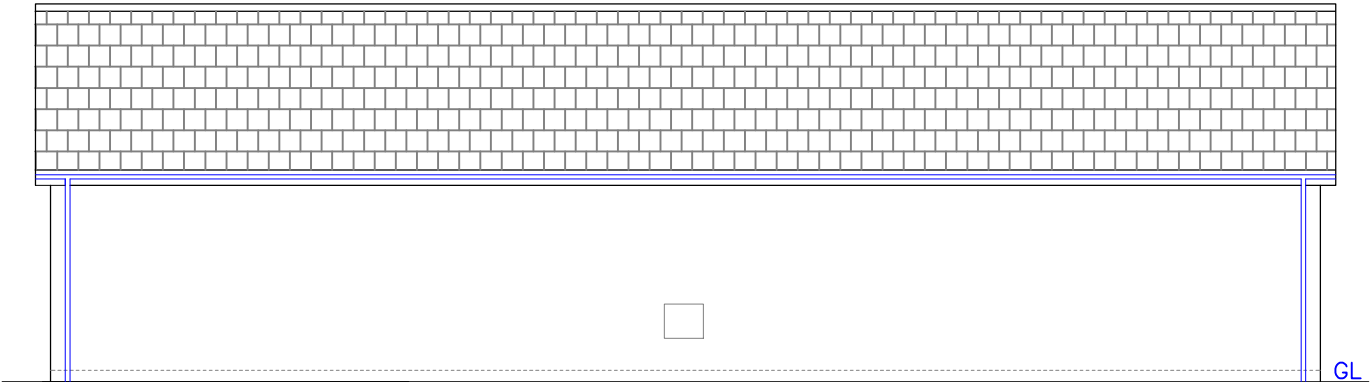

Existing Rear Elevation
1:100